


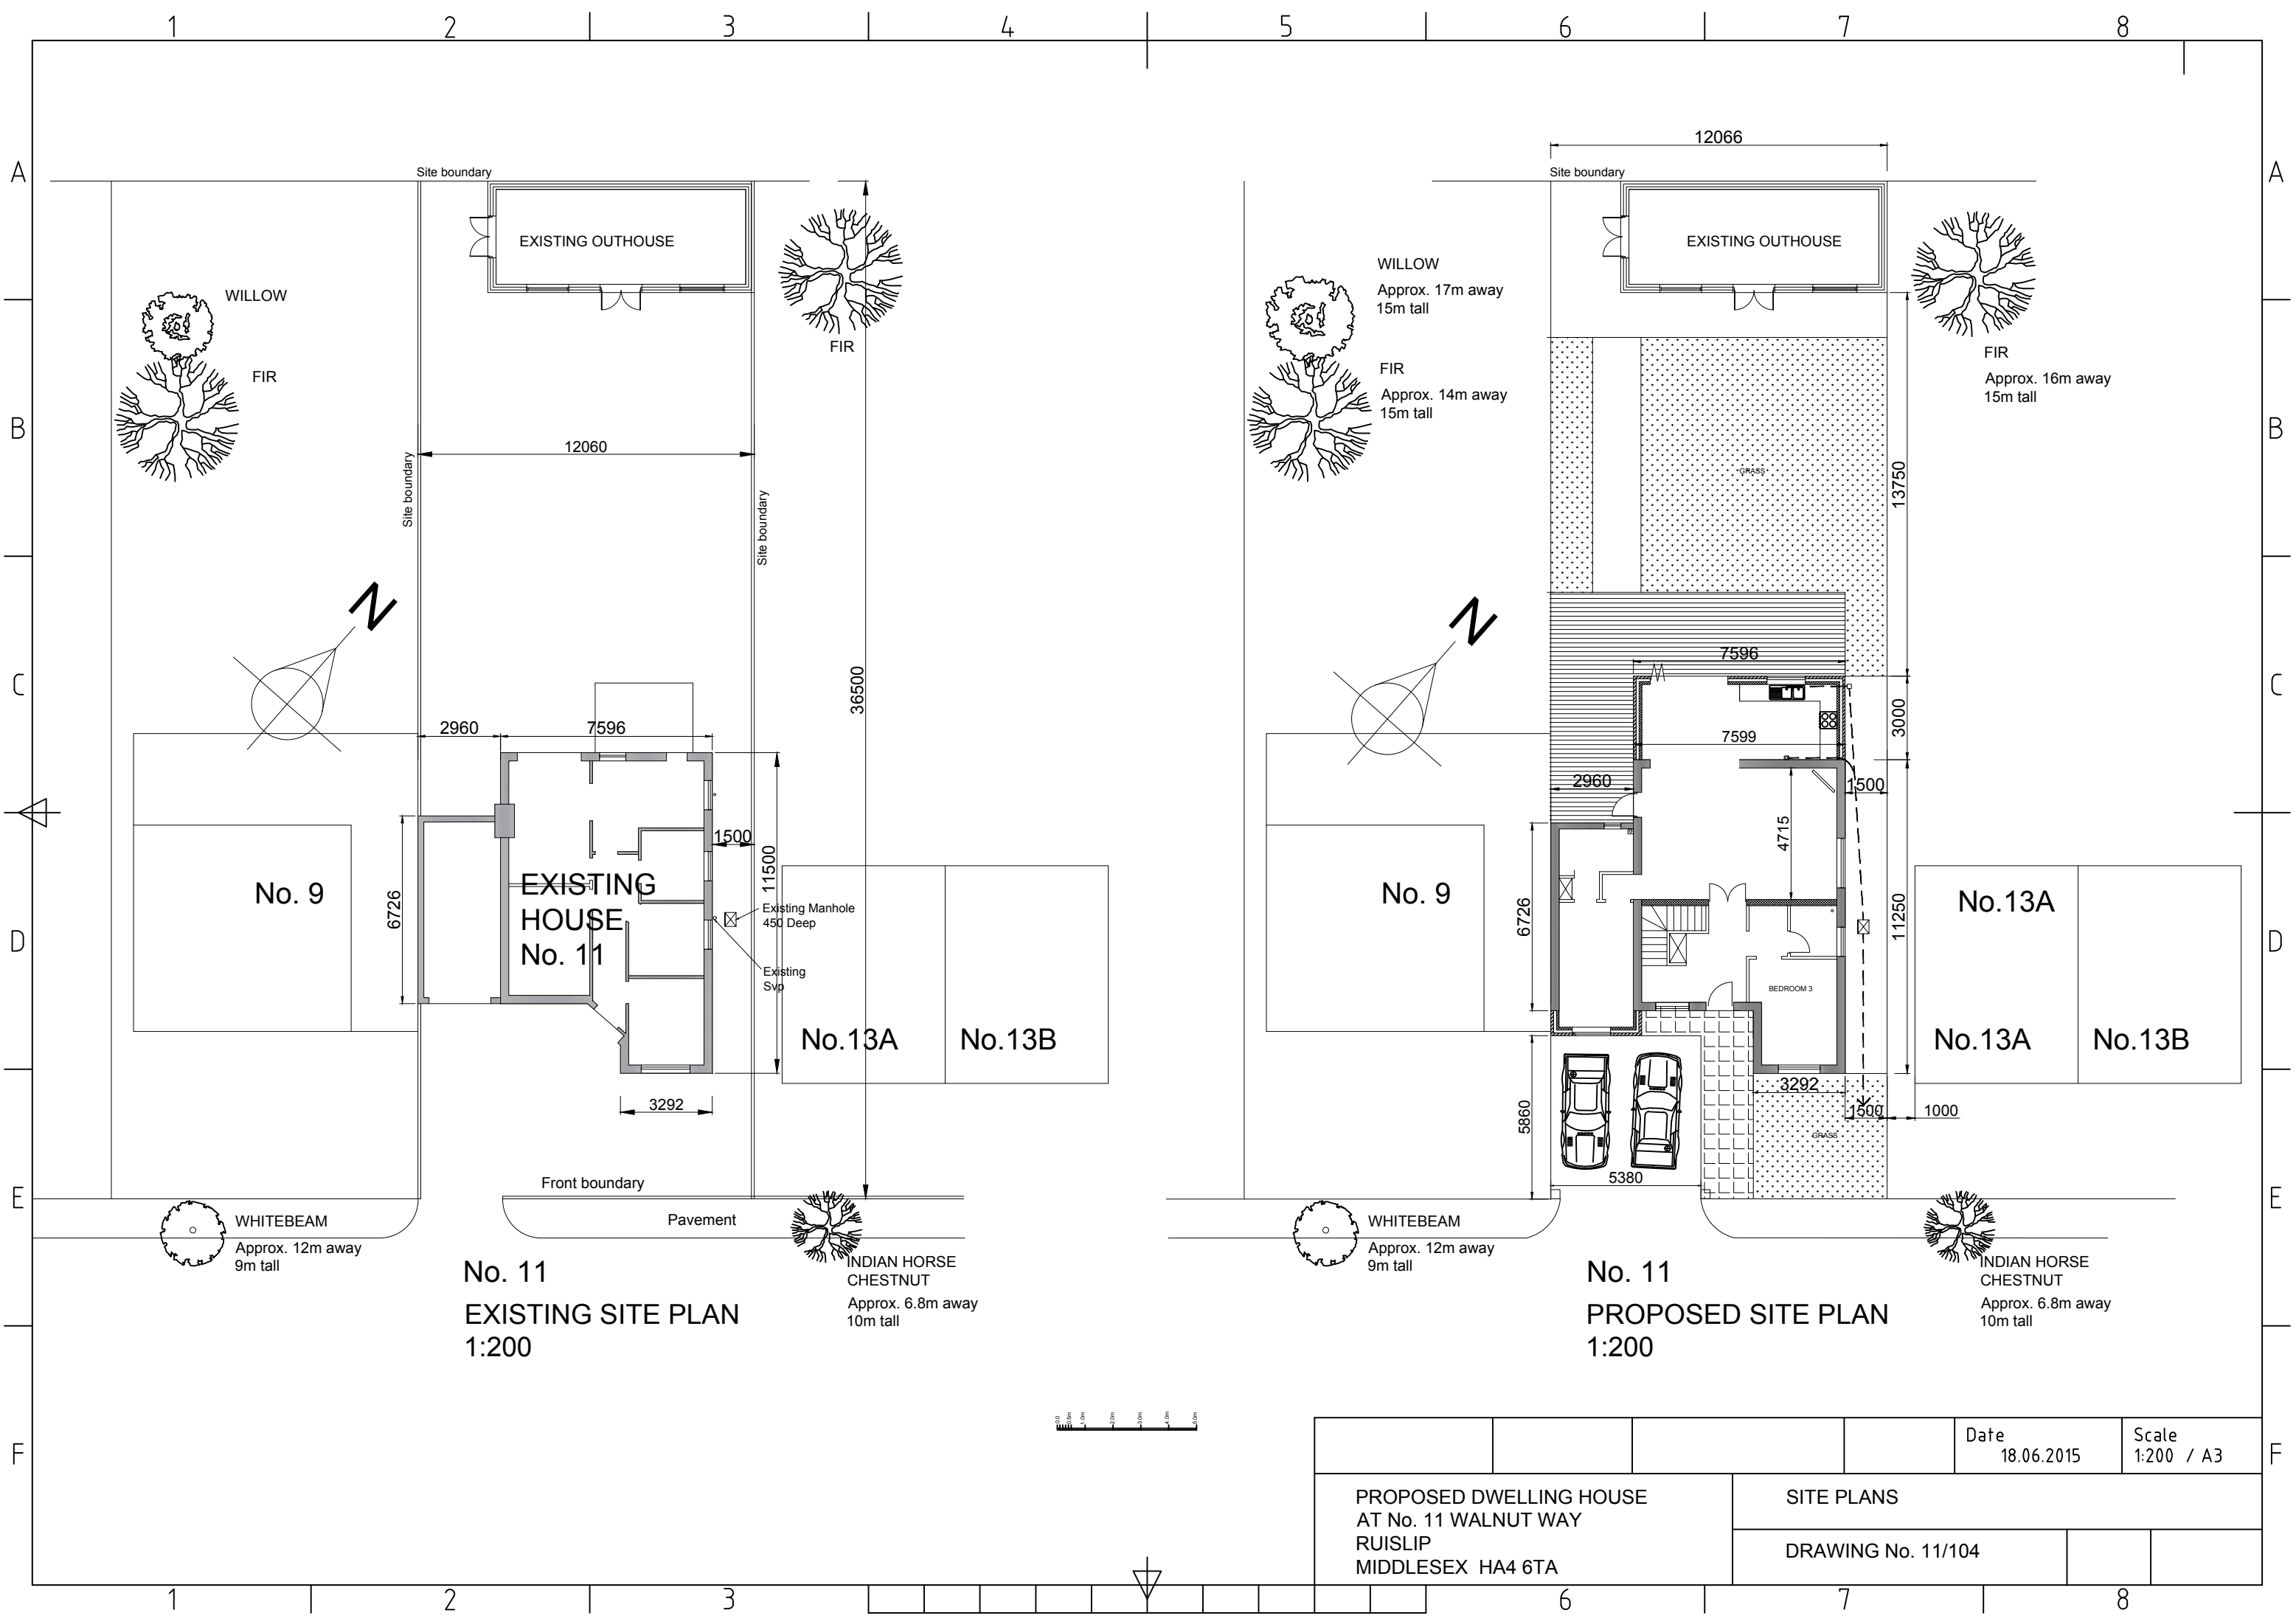

No. 11
EXISTING SITE PLAN
1:200

No. 11
PROPOSED SITE PLAN
1:200

				Date 18.06.2015	Scale 1:200 / A3
PROPOSED DWELLING HOUSE AT No. 11 WALNUT WAY RUISLIP MIDDLESEX HA4 6TA				SITE PLANS	
				DRAWING No. 11/104	