


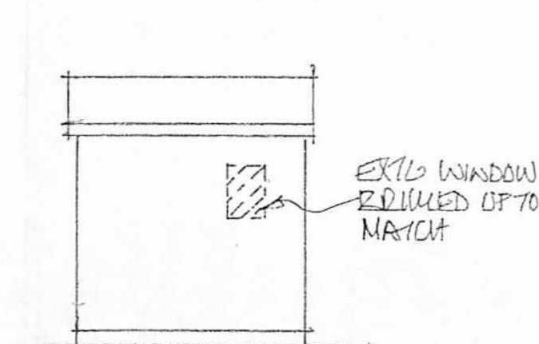
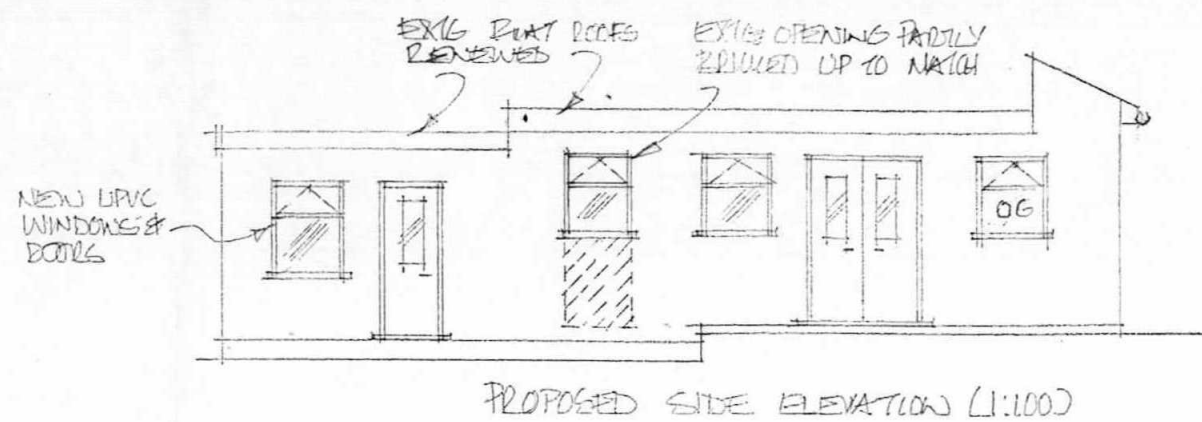
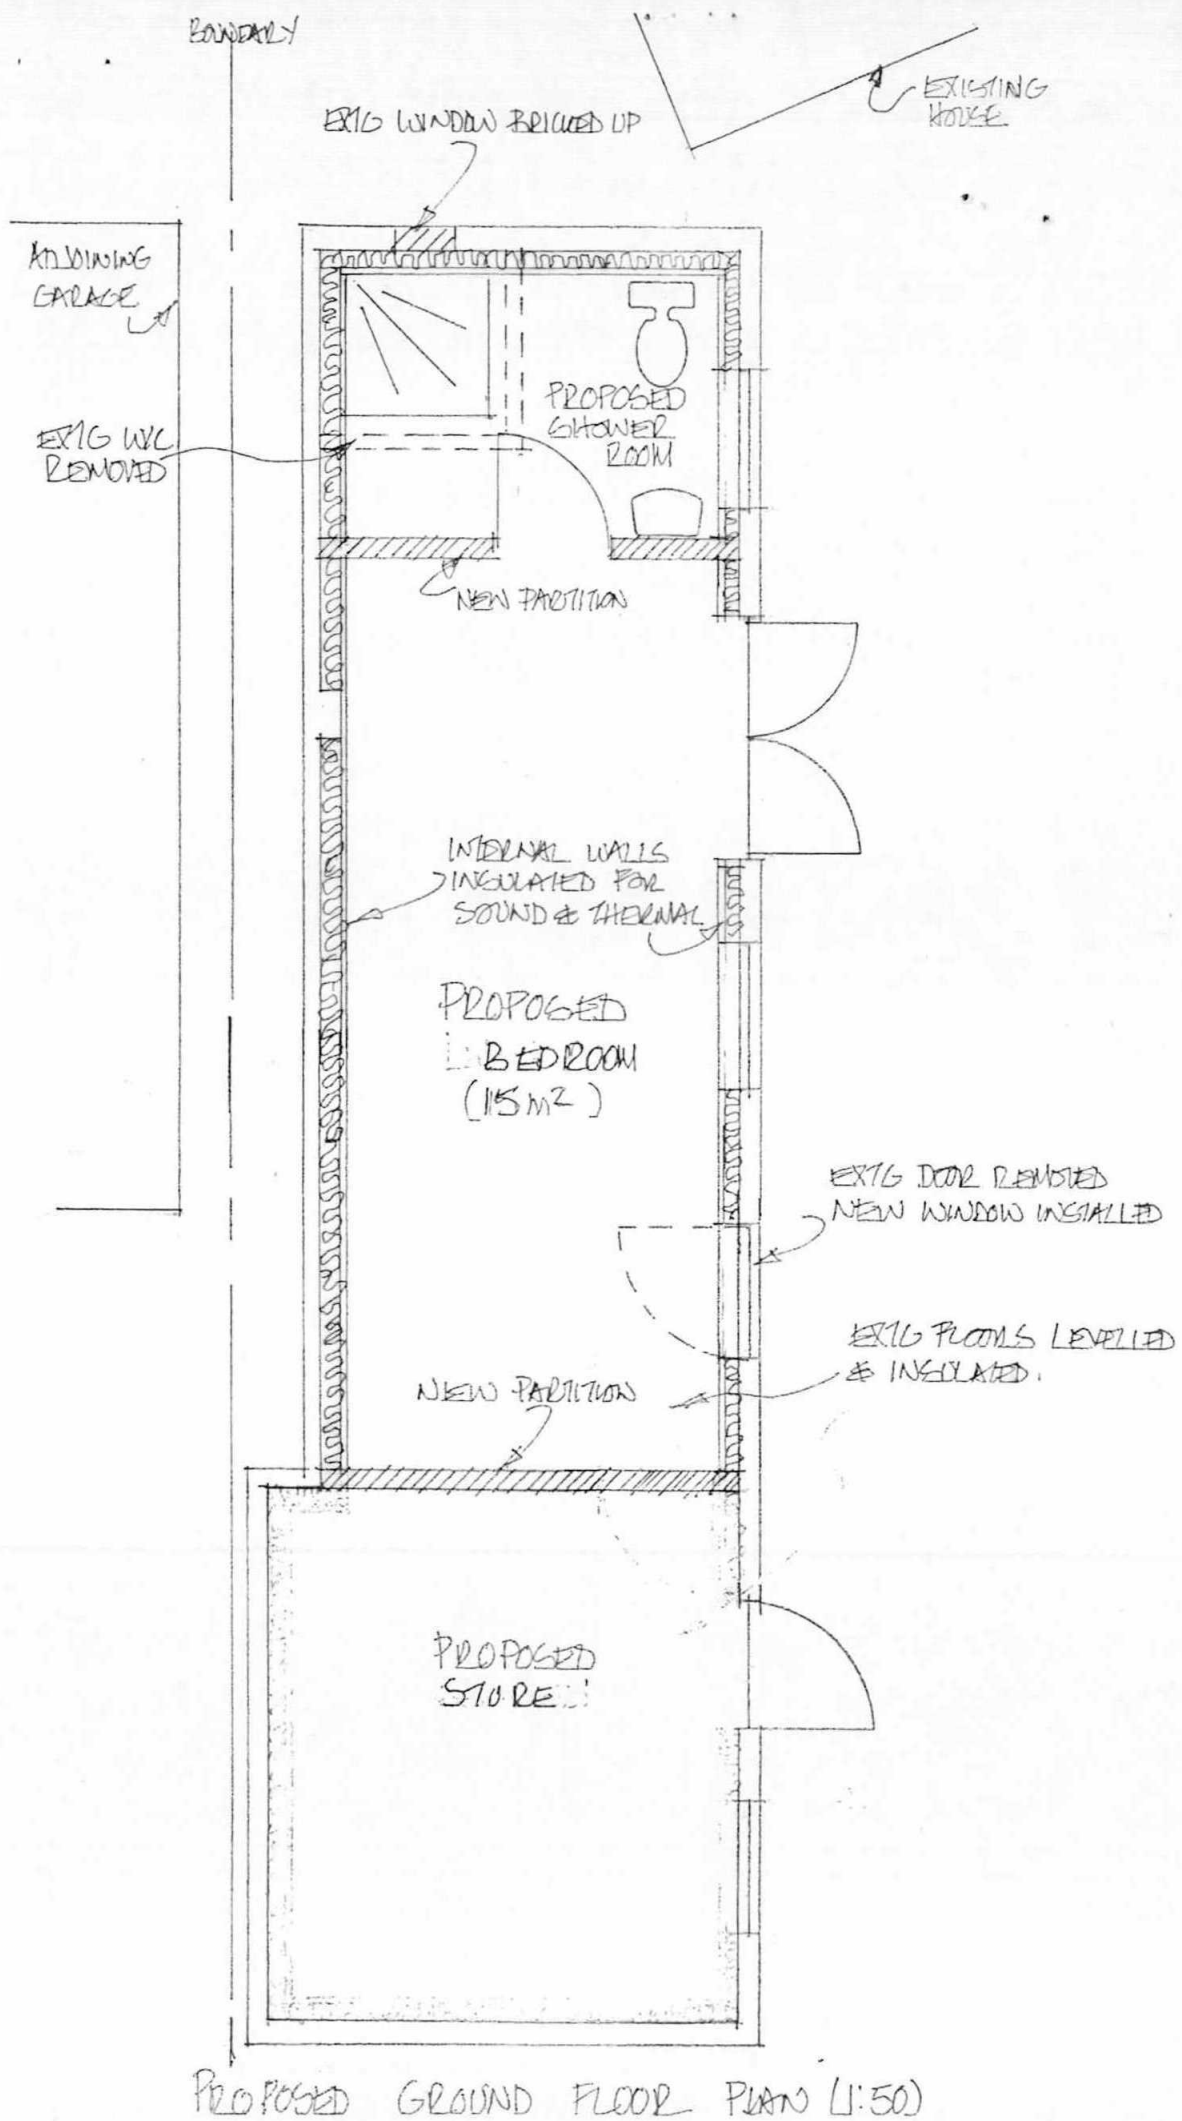


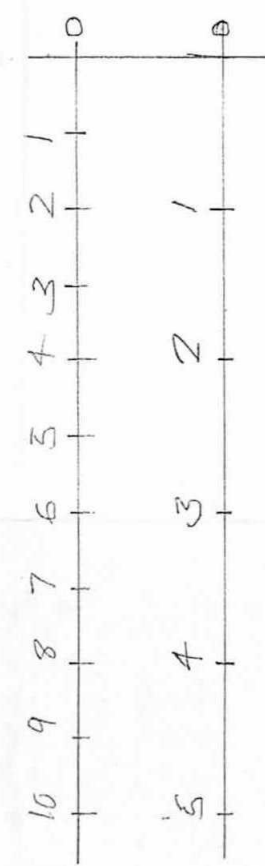

PROPOSED FRONT ELEVATION

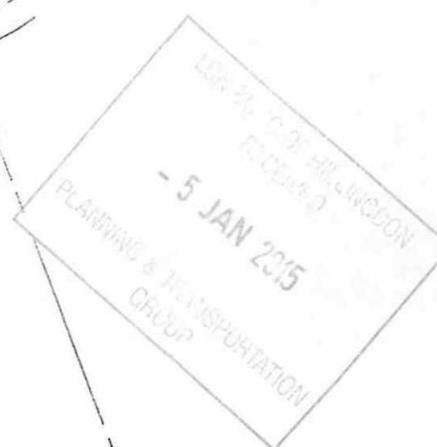

SCALE BARS.

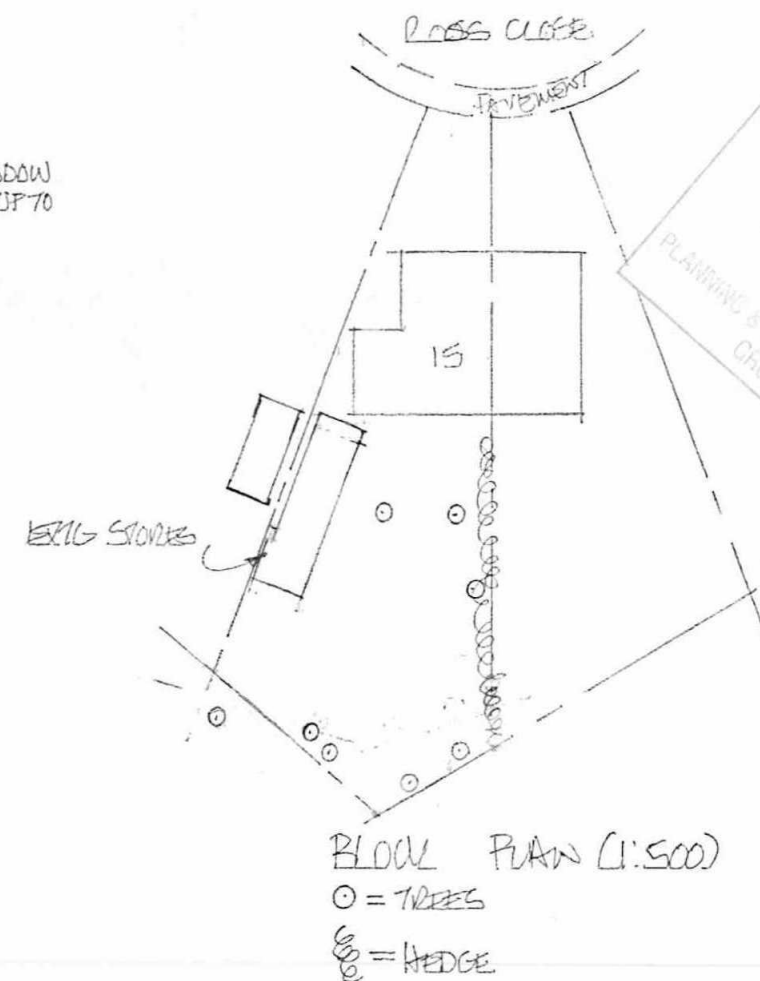

PROPOSED CONVERSION OF EXISTING REAR
GARDEN STORES INTO LIVING ACCOMMODATION
FOR ELDERLY PERSONS. @:-
15, ROSS CLOSE, HAYES, UB3 1TS.

SCALE:- 1:50 & 1:100

DWG NO:- AUG/14/11.

REVISIONS:- DEC/14