




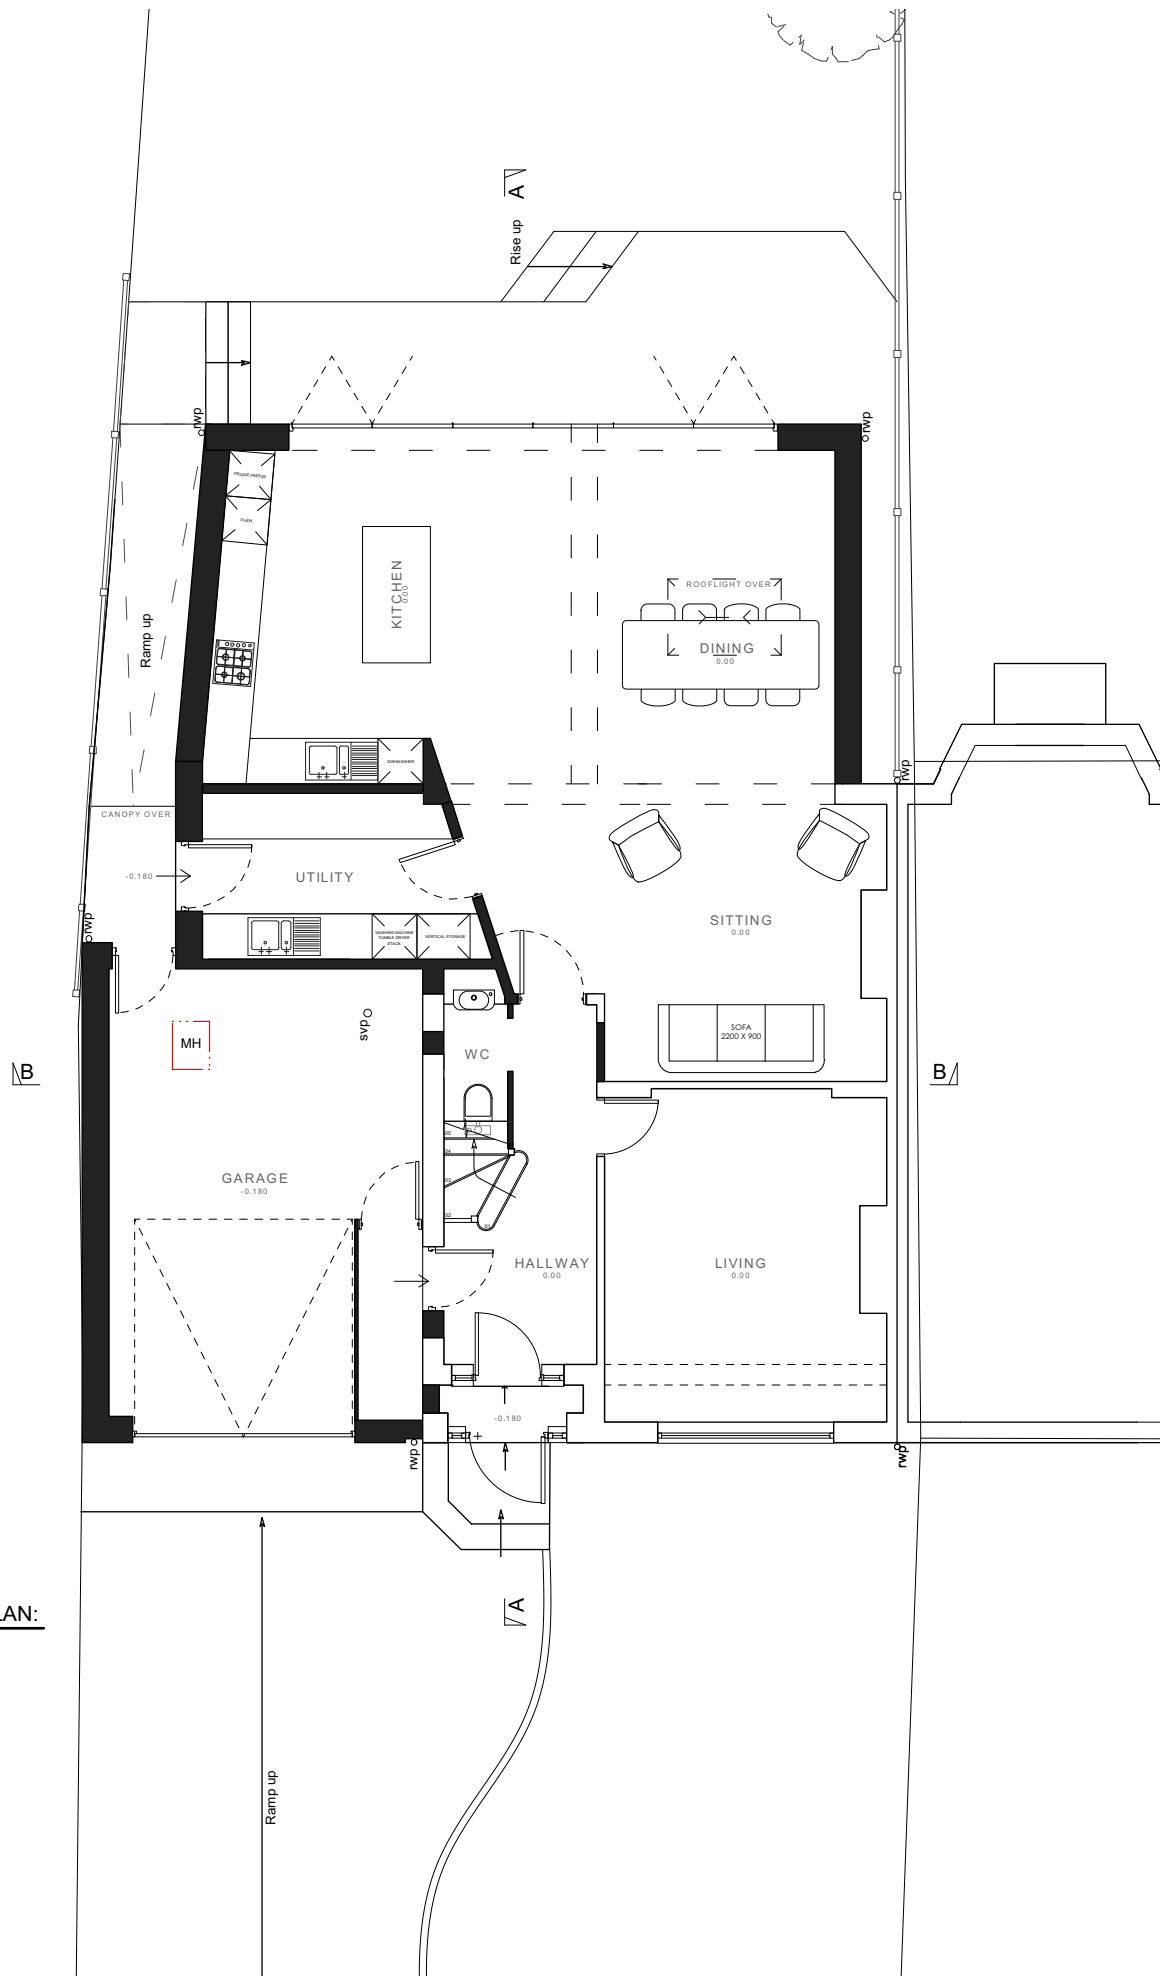

GROUND FLOOR PLAN:

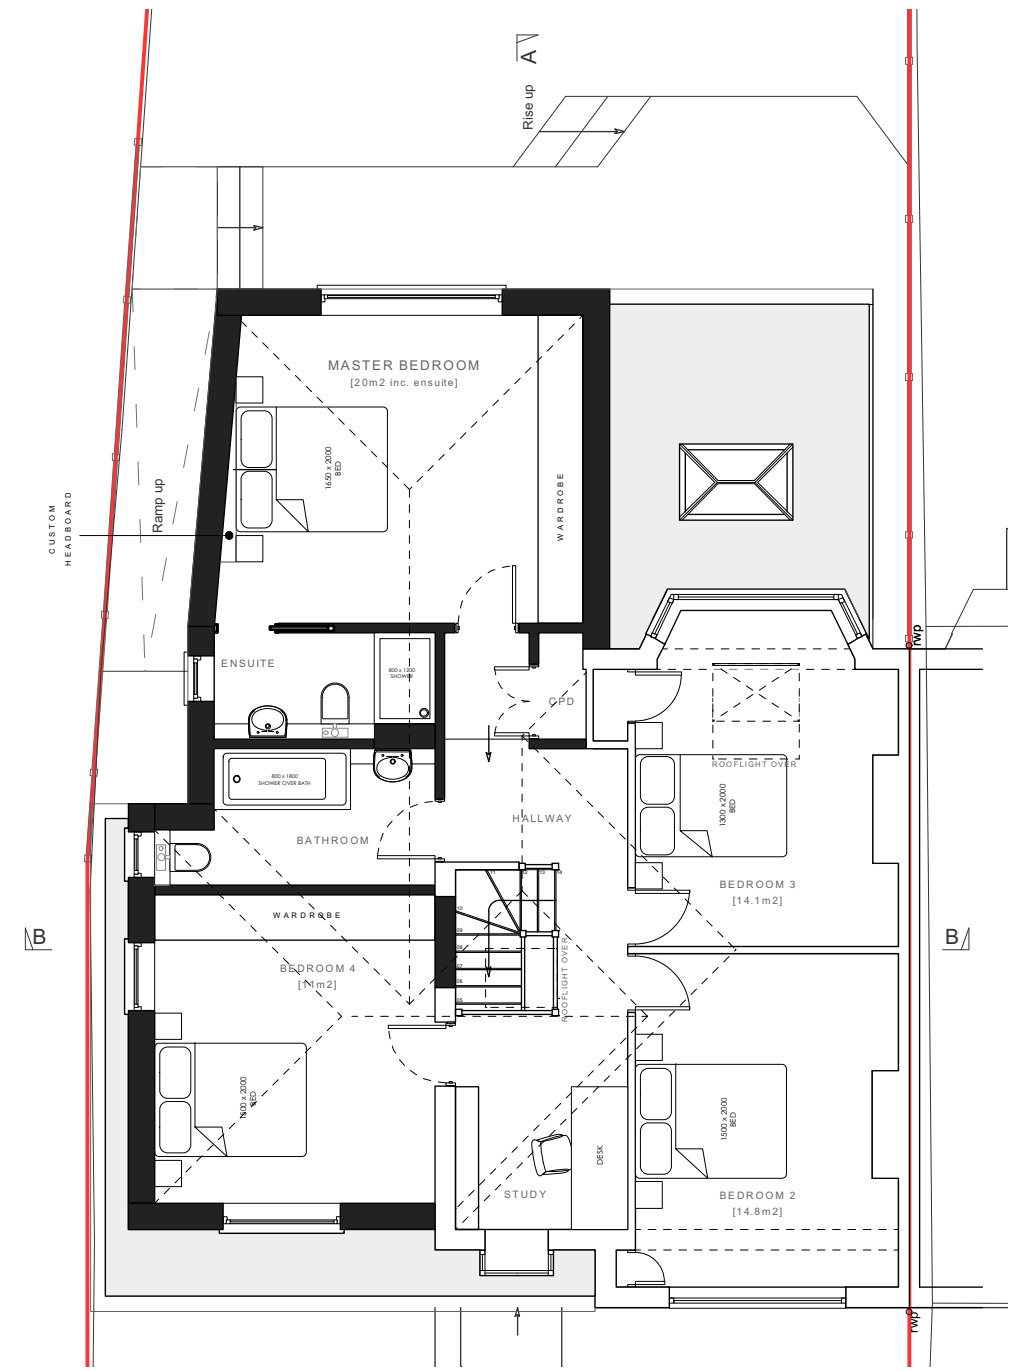

FIRST FLOOR PLAN

 

AMENDMENT:  
A:

DATE  
00.00.00

|                      |                  |       |          |            |
|----------------------|------------------|-------|----------|------------|
| Status               | PLANNING         |       |          |            |
| Job no / drawing no  | Job title        |       |          |            |
| 687 P 02             | 3 PAMELA GARDENS |       |          |            |
| Drawing title        |                  |       |          |            |
| Proposed Floor Plans |                  |       |          |            |
| Date                 | Sheet            | Scale | Drawn by | Checked by |
| 10-06-21             | A3               | 1:100 | PJ       | JH         |

hetreed ross architects

hra

www.hetreedross.com 01225 755867

All dimensions to be checked on site. Print Drawing in colour. Refer to CDM Sheet 687/CDM Do not scale