





Existing Site Plan
Scale 1:200

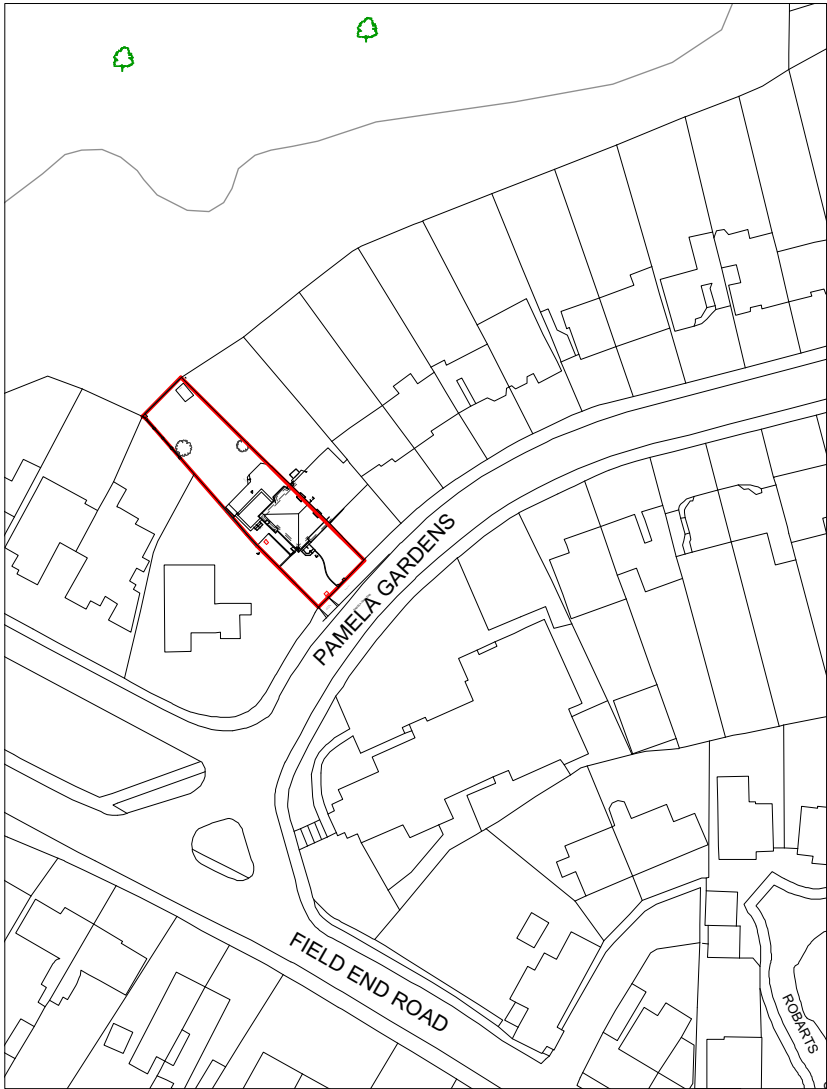

Existing Site Location Plan
Scale 1:1250

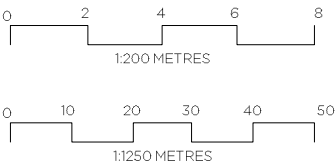

AMENDMENT:
A:

DATE
00.00.00

Status	PLANNING			
Job no / drawing no	Job title			
687 / S 01	3 PAMELA GARDENS			
Drawing title				
Existing Site Location				
Date	Sheet	Scale	Drawn by	Checked by
29-04-19	A3	AS	SG	JH

hetreed ross architects

hra

www.hetreedross.com 01225 755867

All dimensions to be checked on site. Print Drawing in colour. Refer to CDM Sheet 687/CDM Do not scale