



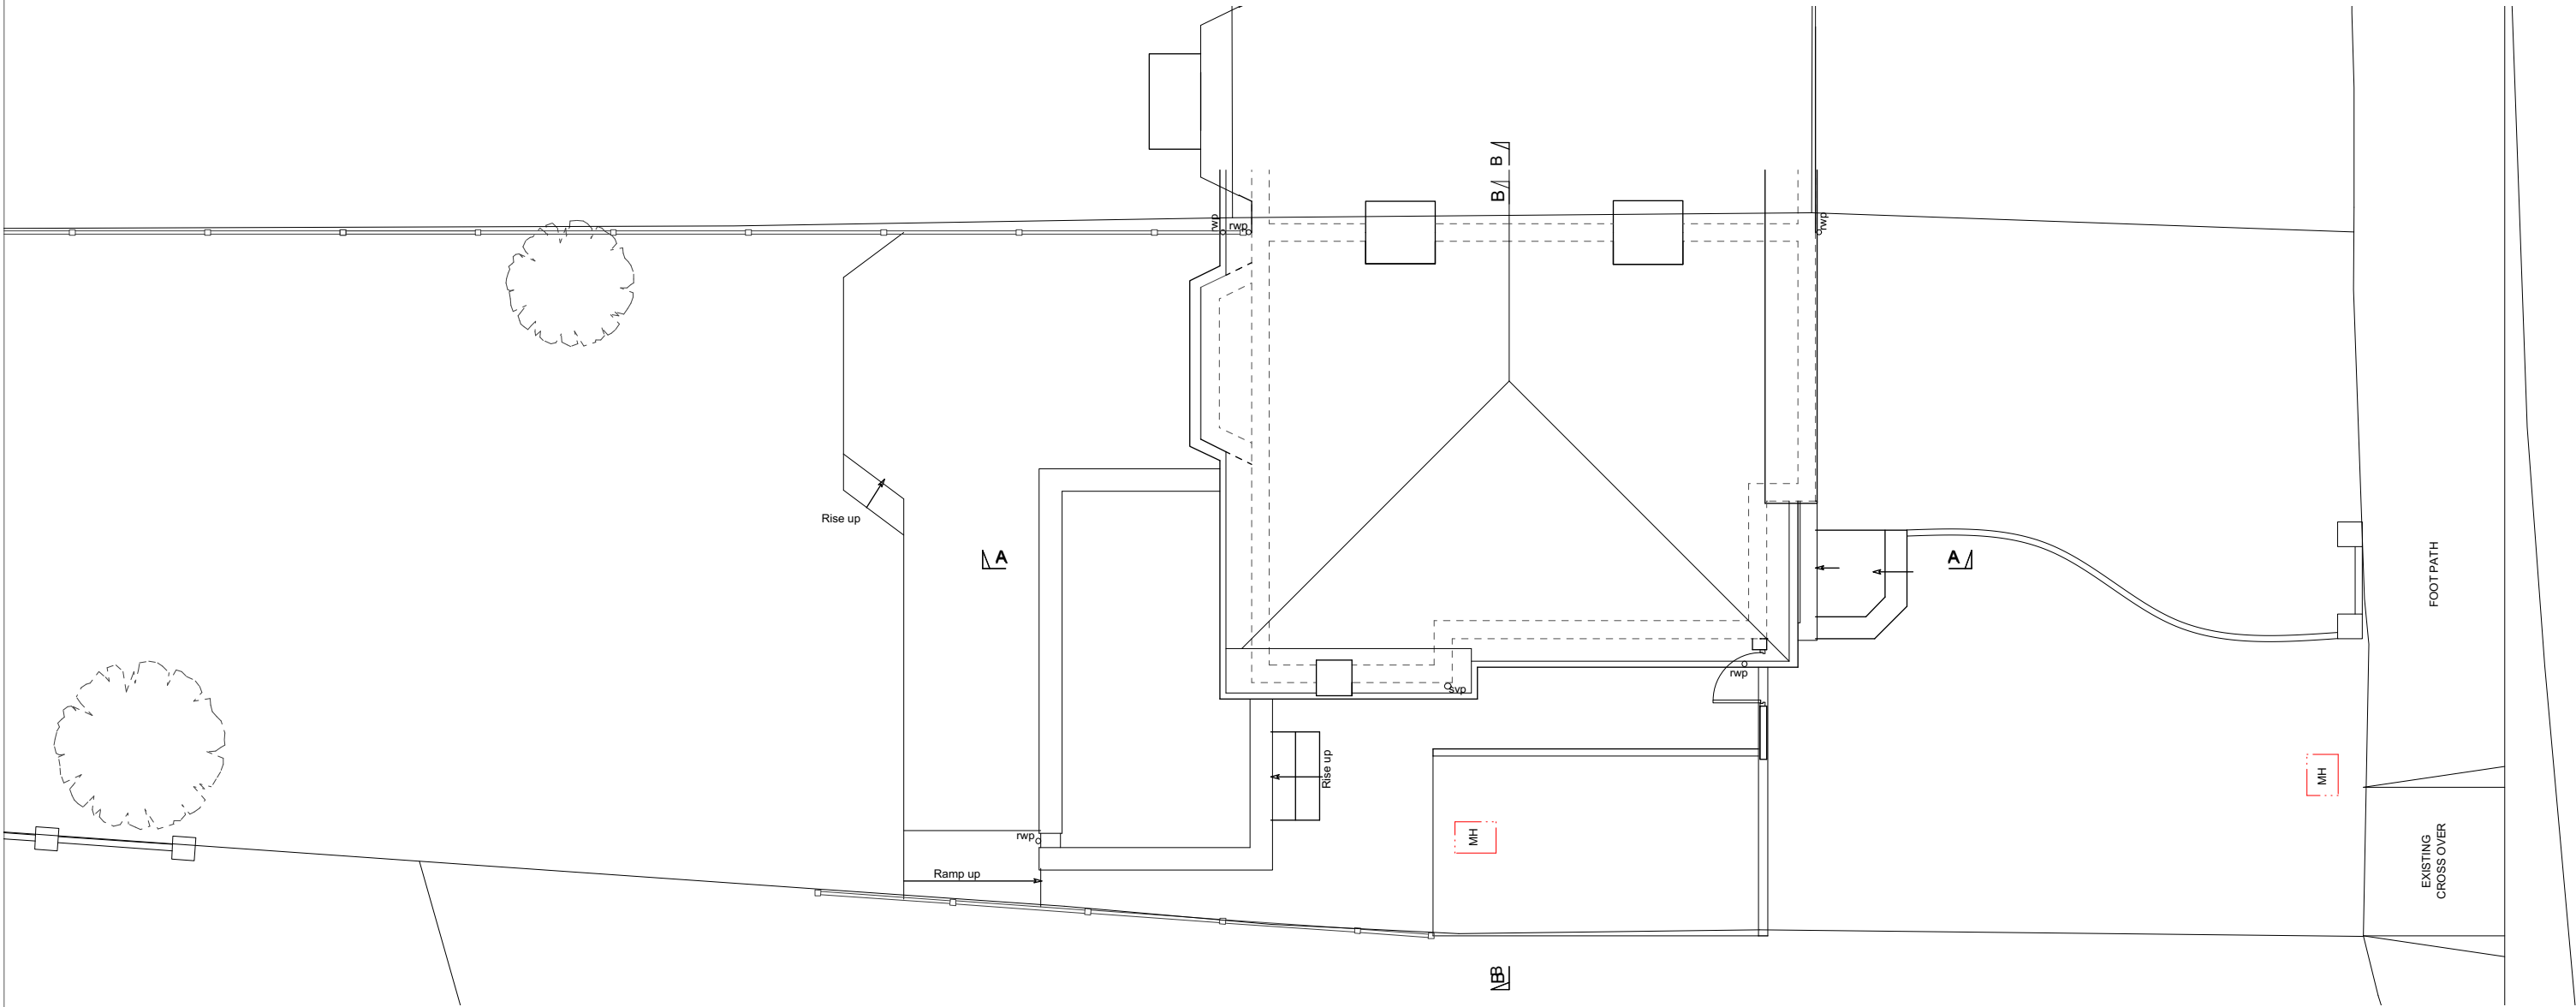

Existing Roof Plan
Scale 1:100

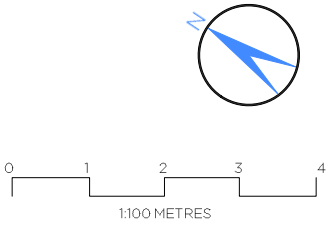

AMENDMENT:
A:

DATE
00.00.00

Status	PLANNING			
Job no / drawing no	Job title			
687 / S 02	3 PAMELA GARDENS			
Drawing title		hetreed ross architects		
Existing Site Plan		hra		
Date	Sheet	Scale	Drawn by	Checked by
29-04-19	A3	1:100	SG	JH
			www.hetreedross.com 01225 755867	

All dimensions to be checked on site. Print Drawing in colour. Refer to CDM Sheet 687/CDM Do not scale