


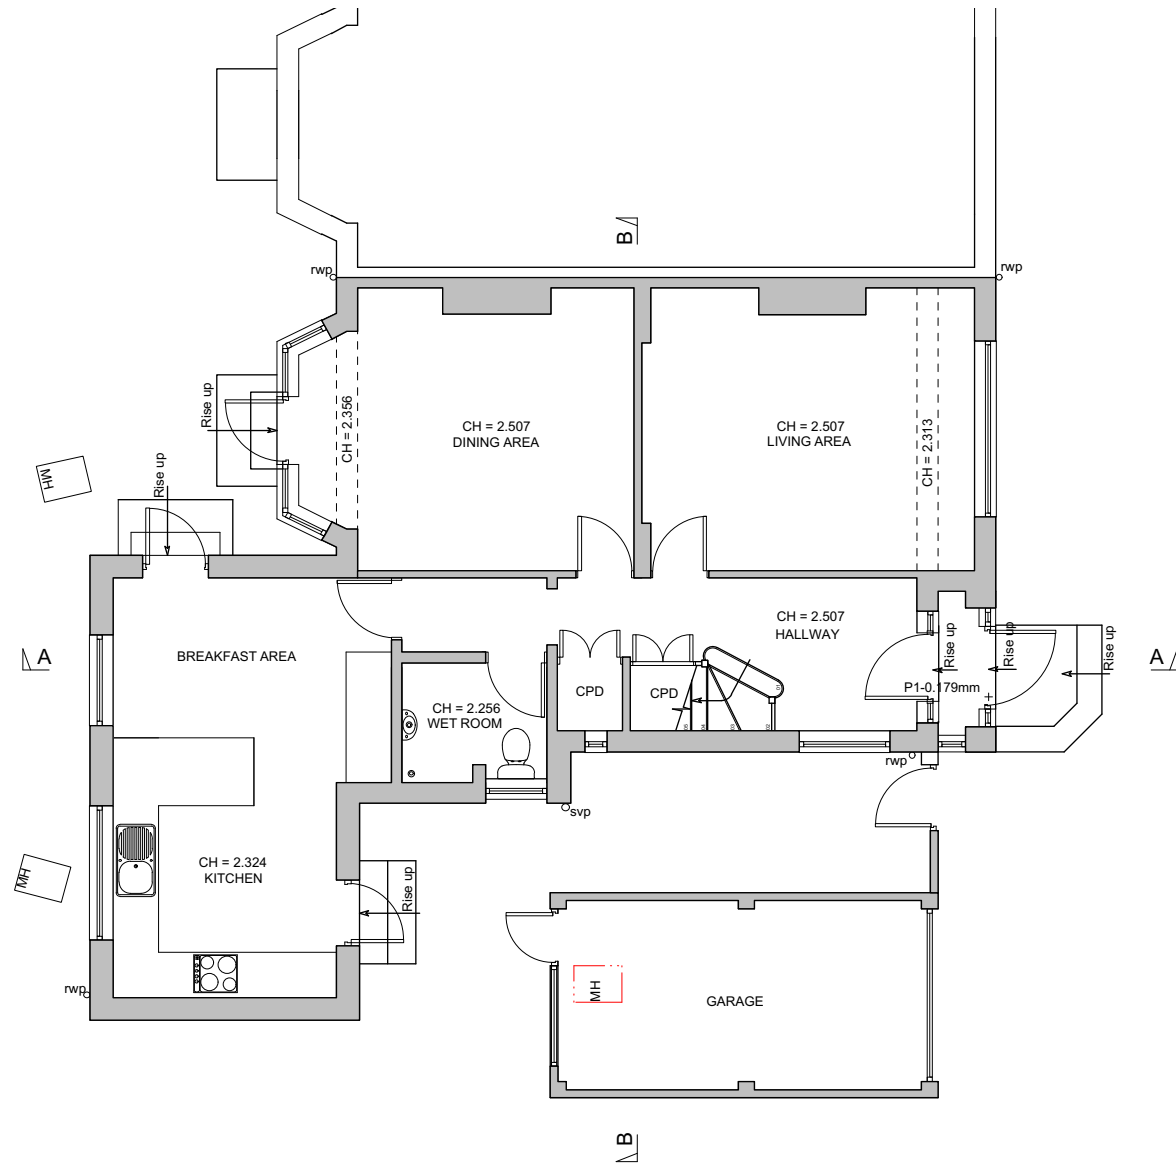


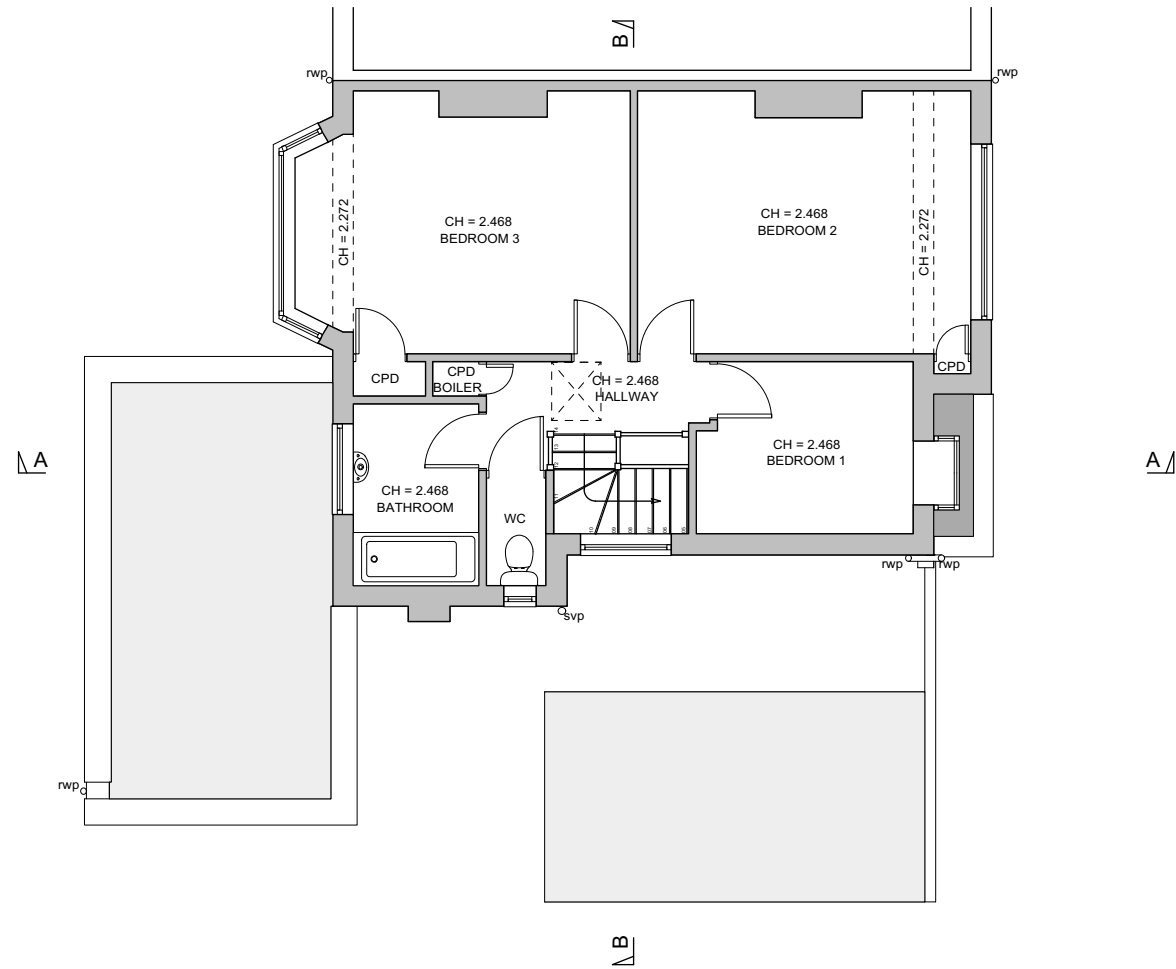

Existing Ground Floor Plan
Scale 1:100

 

Existing First Floor Plan
Scale 1:100

 

AMENDMENT:				DATE	
A:				00.00.00	
Status		PLANNING			
Job no / drawing no		Job title			
687 / S 03		3 PAMELA GARDENS			
Drawing title		hetreed ross architects			
Existing Ground & First Floor Plan		hra			
Date	Sheet	Scale	Drawn by	Checked by	
29-04-19	A3	1:100	SG	JH	
				www.hetreedross.com 01225 755867	
All dimensions to be checked on site. Print Drawing in colour. Refer to CDM Sheet 687/CDM					
Do not scale					

hetreed ross architects
hra