




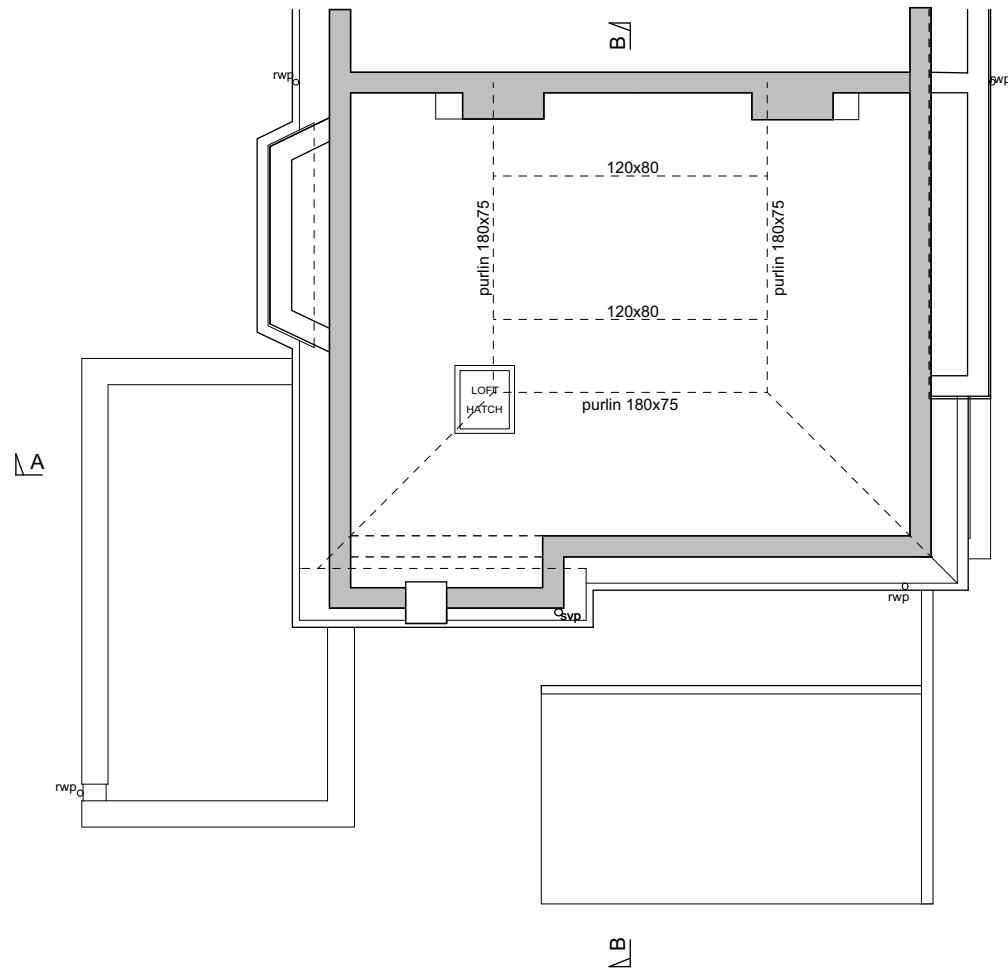

Existing Loft Plan
Scale 1:100

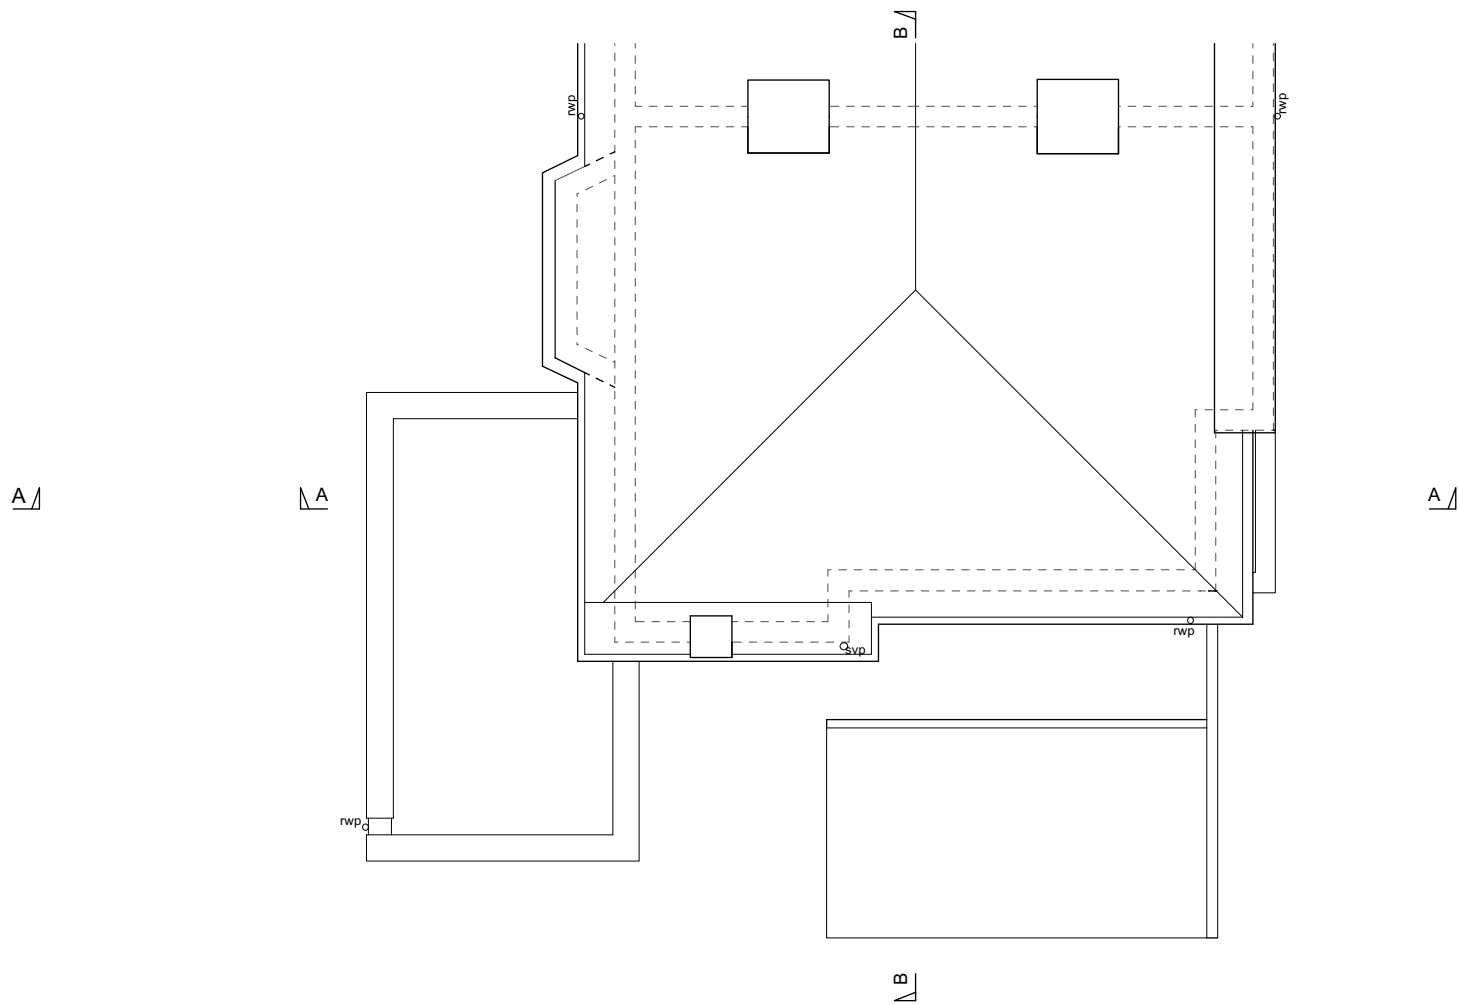

Existing Roof Plan
Scale 1:100

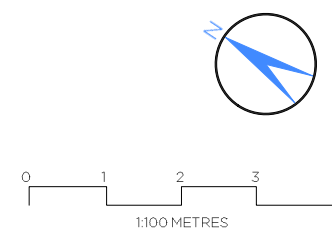

AMENDMENT:				DATE	
A:				00.00.00	
Status		PLANNING			
Job no / drawing no		Job title			
687 / S 04		3 PAMELA GARDENS			
Drawing title		hetreed ross architects			
Existing Loft & Roof Plan		hra			
Date	Sheet	Scale	Drawn by	Checked by	
29-04-19	A3	1:100	SG	JH	
			www.hetreedross.com 01225 755867		
All dimensions to be checked on site. Print Drawing in colour. Refer to CDM Sheet 687/CDM					
Do not scale					

hetreed ross architects
hra