





SOUTHEAST FRONT ELEVATION



NORTHWEST REAR ELEVATION

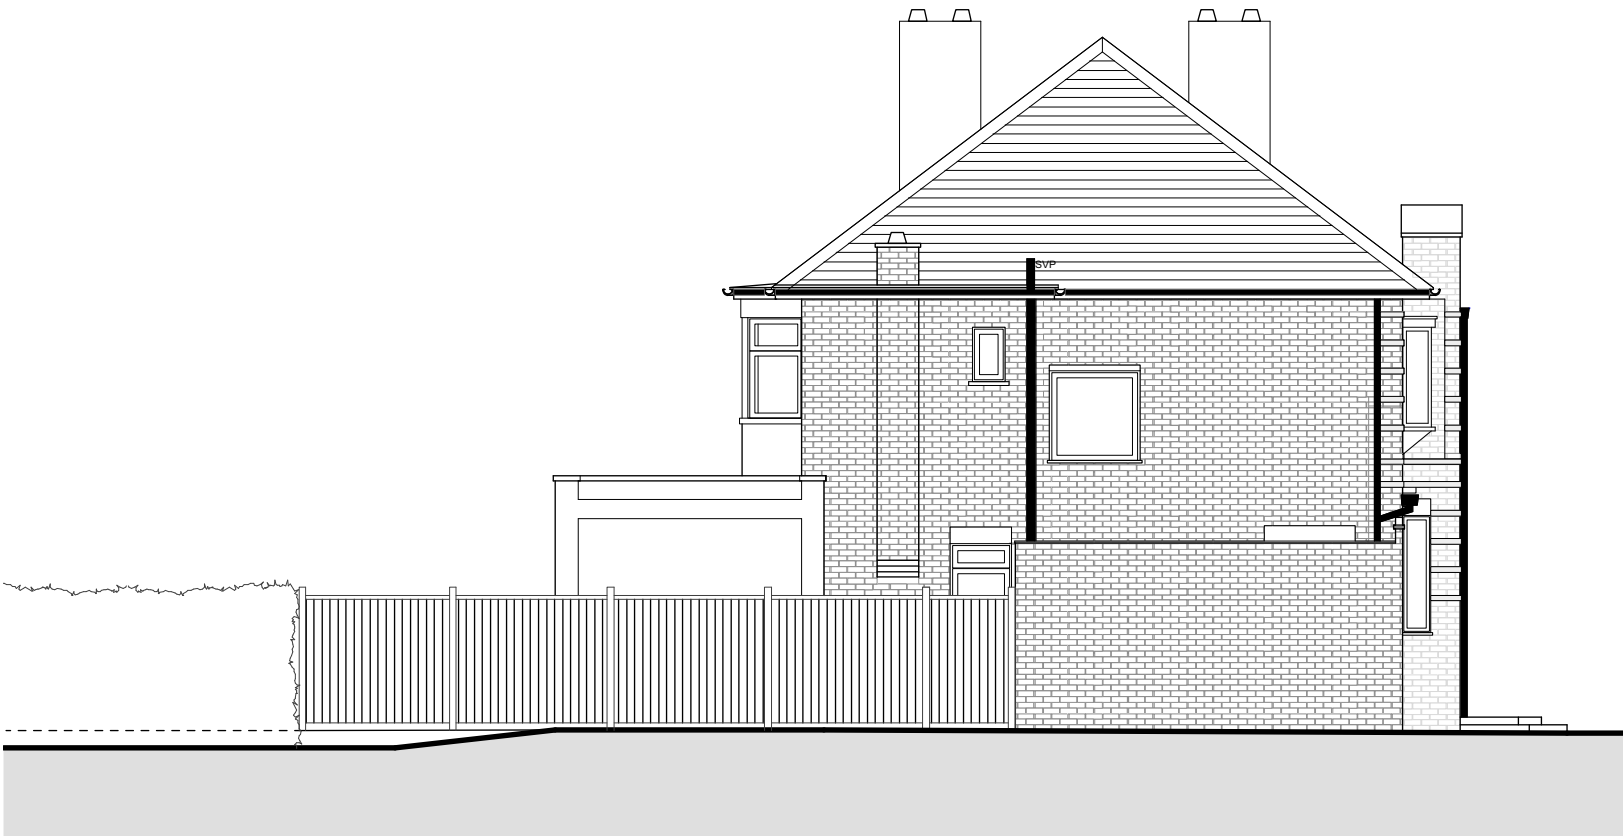

SOUTHWEST SIDE ELEVATION

 

AMENDMENT:
A:

DATE
00.00.00

Status	PLANNING				
Job no / drawing no	Job title				
687 / S 05	3 PAMELA GARDENS				
Drawing title					
Existing Elevations					
Date	Sheet	Scale	Drawn by	Checked by	
29-04-19	A3	1:100	SG	JH	

hetreed ross architects

hra

www.hetreedross.com 01225 755867

All dimensions to be checked on site. Print Drawing in colour. Refer to CDM Sheet 687/CDM

Do not scale