

Site Address:

Title:



Proposed Elevations

Scale: 1:100


Paper Size:	A3
-------------	----

[illegible]

Drawn By:	VP
Job Ref:	19057D
Date:	May 2019
Drawing No.	PL - 03

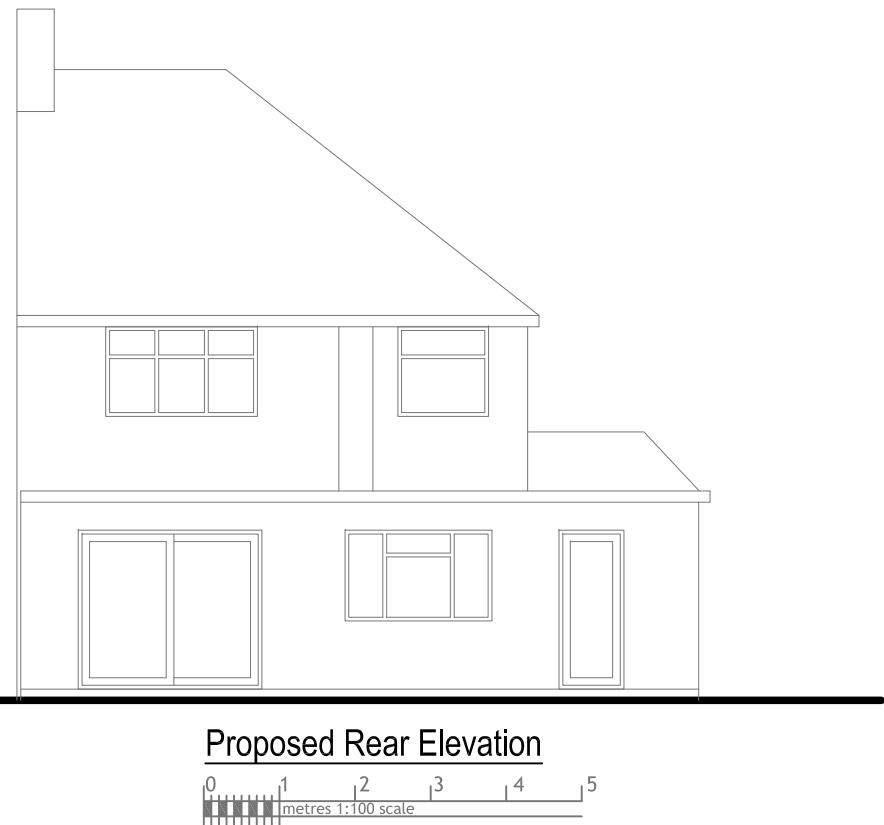 

Proposed Rear Elevation

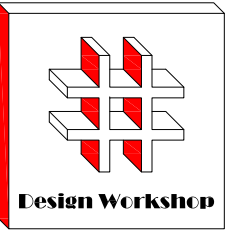

Dimensions to be verified on site
DO NOT SCALE FROM THIS DRAWING.
Any areas indicated on this drawing are for guidance only.No responsibility is taken for their accuracy.

This drawing is the property of **Design Workshop Consultant Ltd** Copyright is reserved by them and the drawing is issued on the condition that it is not copied, reproduced, retained or disclosed to any unauthorized person, either wholly or in part without the consent in writing of **Design Workshop Consultant Ltd**

Site Address:

324, Field End Road
Ruislip
HA4 9PA

Title:



Existing Elevations


Scale: 1:100

Paper Size: A3


Rev	Date	Comments

Drawn By: VP
Job Ref: 19057D
Date: May 2019
Drawing No. PL - 02

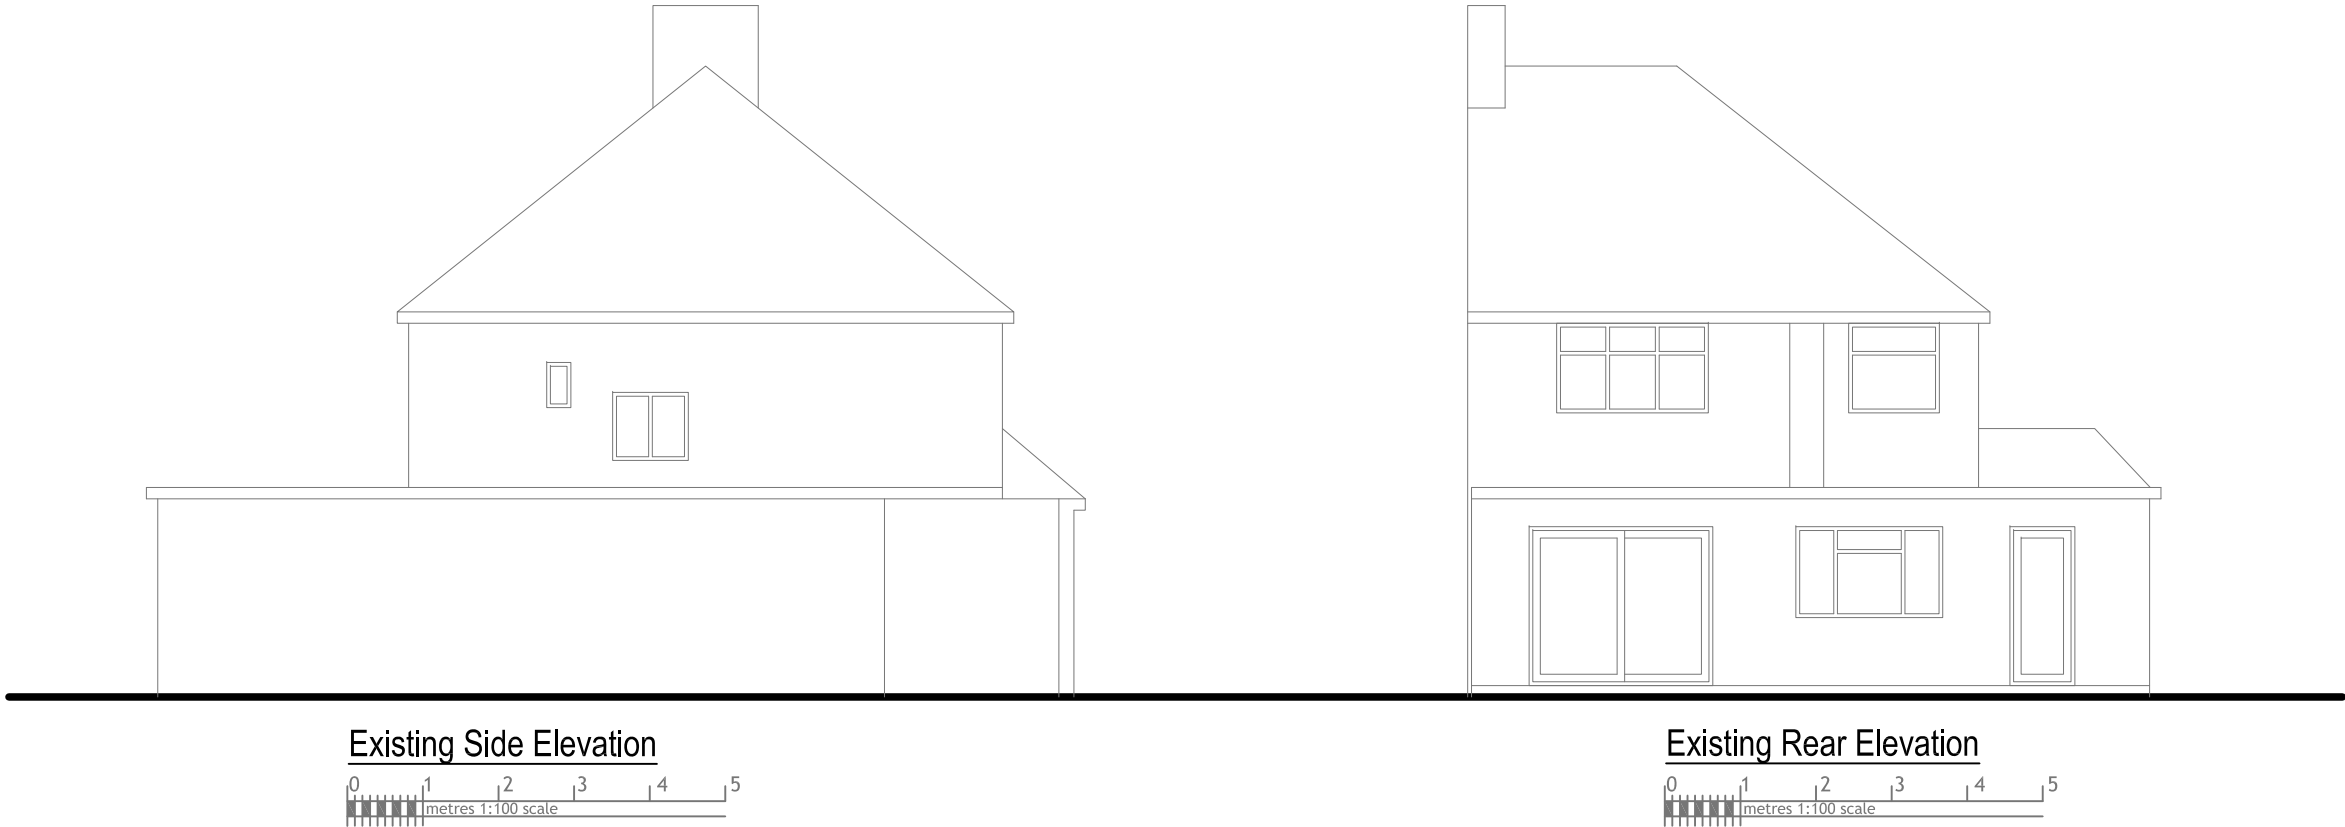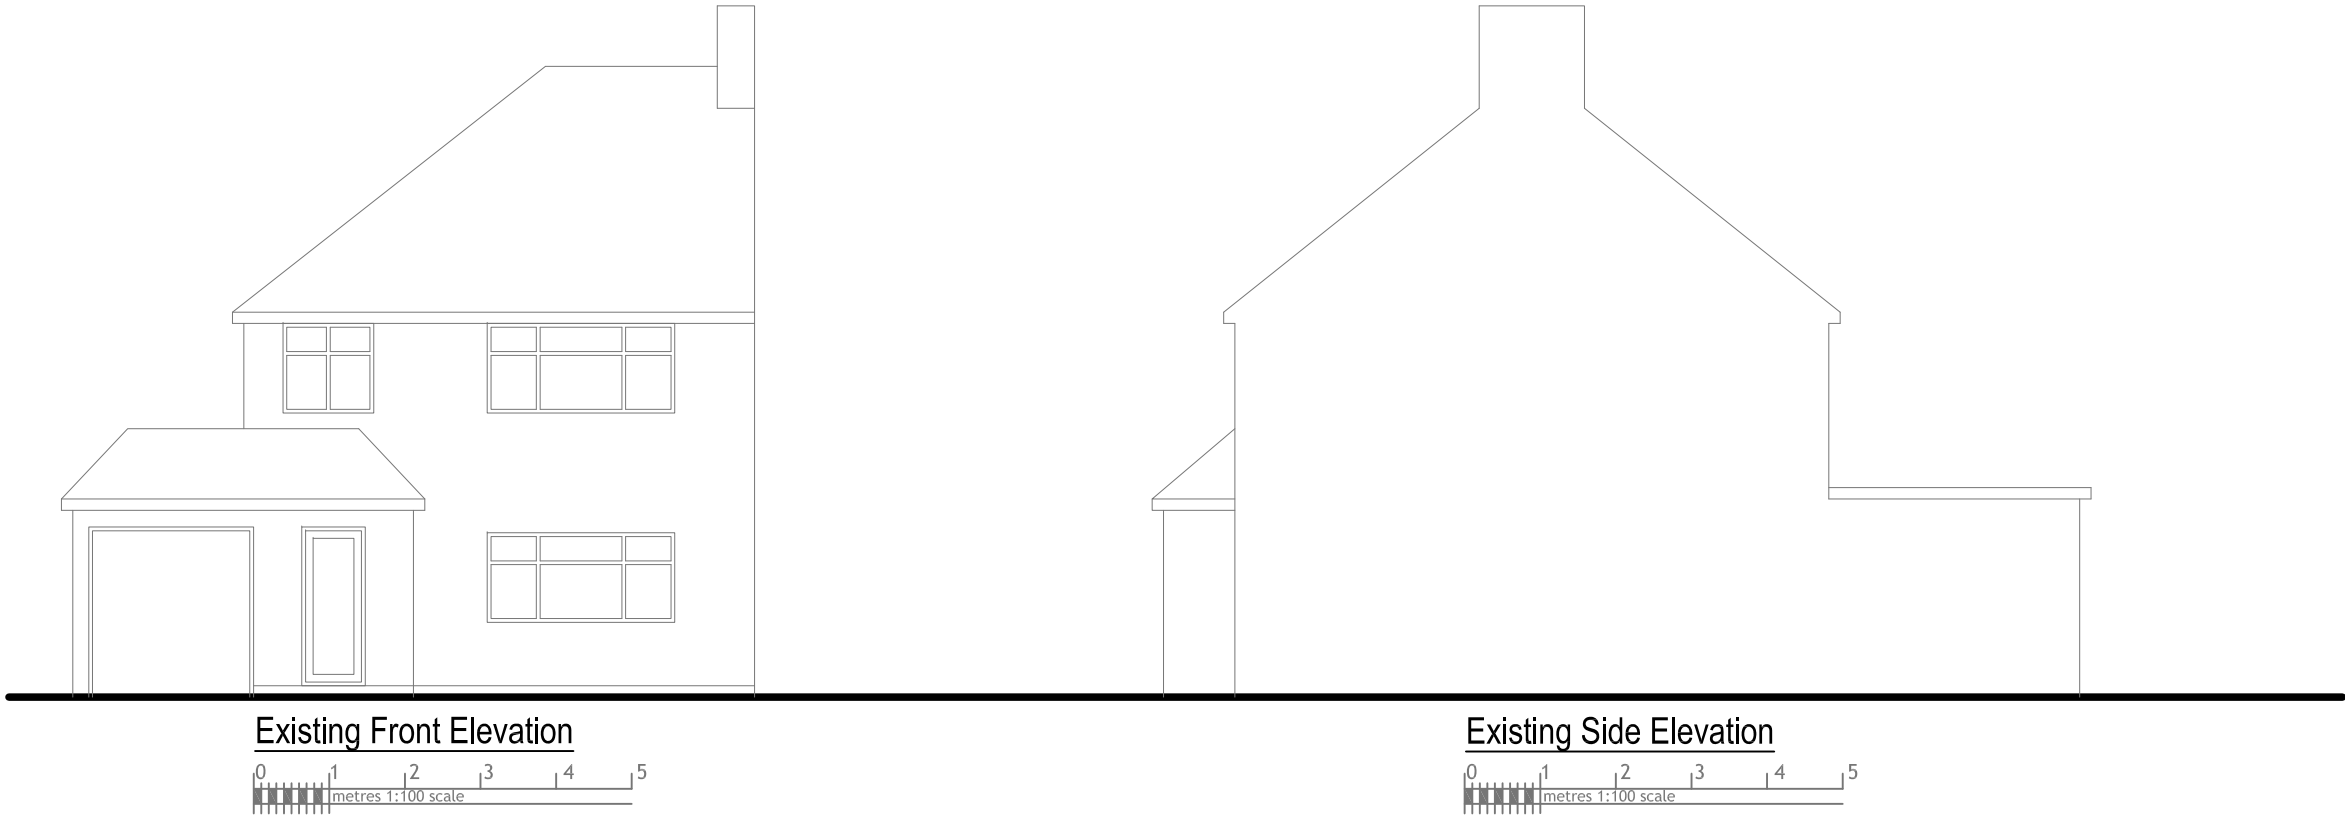

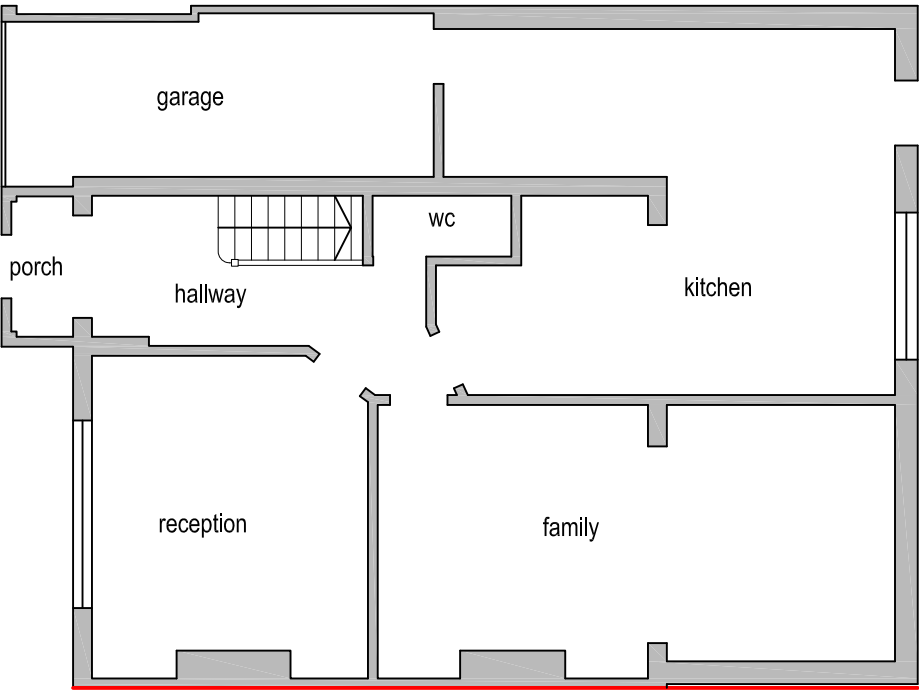

Existing Ground Floor Plan

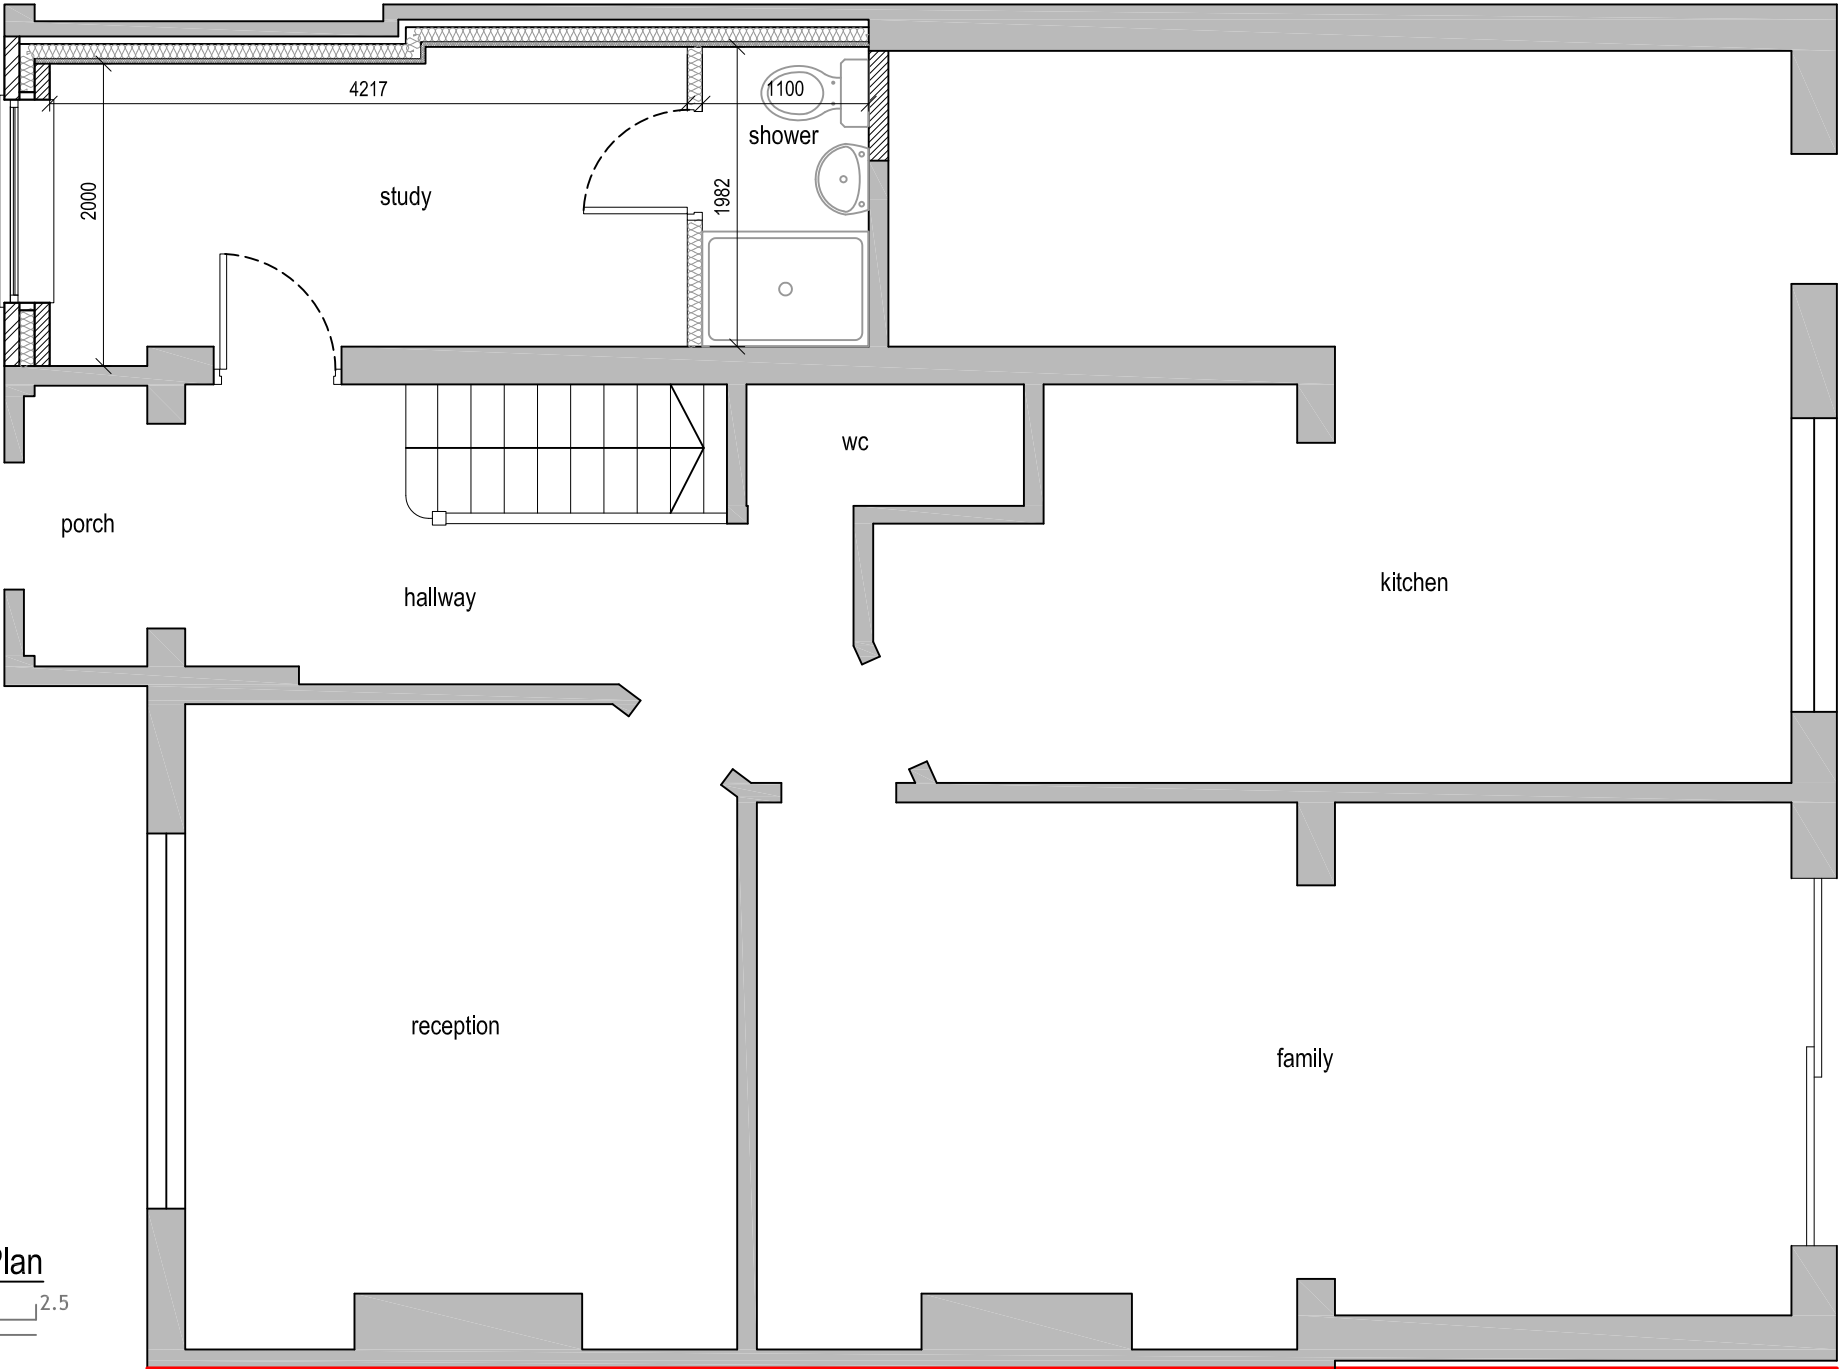

Proposed Ground Floor Plan



Dimensions to be verified on site
DO NOT SCALE FROM THIS DRAWING.
Any areas indicated on this drawing are for guidance only.No responsibility is taken for their accuracy.

This drawing is the property of **Design Workshop Consultant Ltd** Copyright is reserved by them and the drawing is issued on the condition that it is not copied, reproduced, retained or disclosed to any unauthorized person, either wholly or in part without the consent in writing of **Design Workshop Consultant Ltd**

Site Address:

324, Field End Road
Ruislip
HA4 9PA

Title:

Existing & Proposed Ground Floor Plans

Scale: 1:50, 1:100

Paper Size: A3

Rev	Date	Comments

Drawn By: VP
Job Ref: 19057D
Date: May 2019
Drawing No. PL - 01