




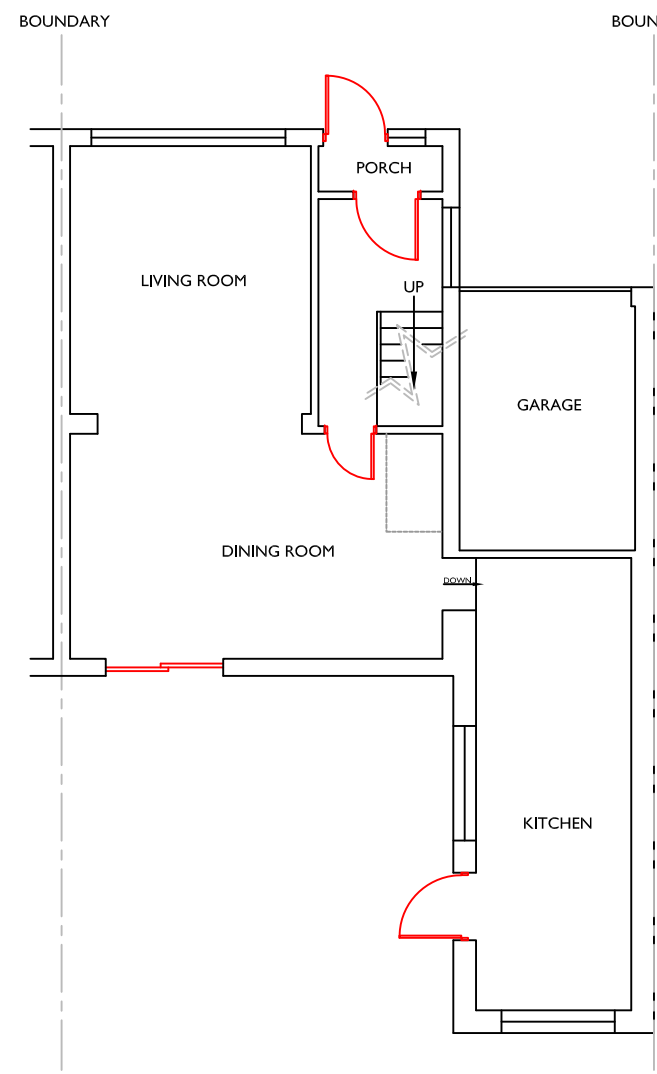

EXISTING GROUND FLOOR
SCALE 1:100

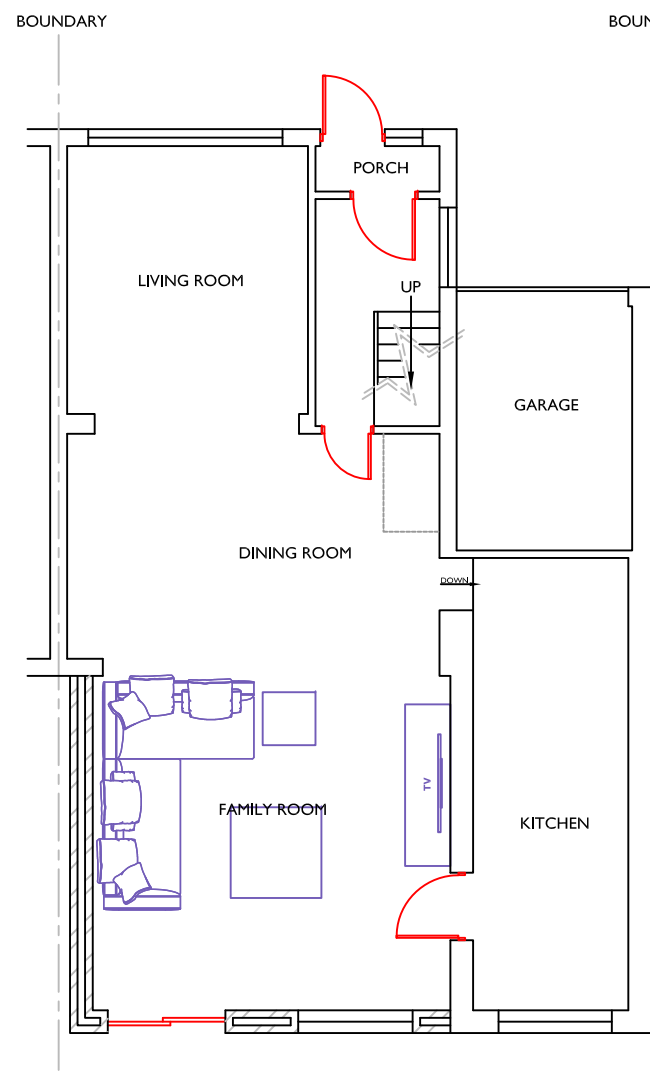


PROPOSED GROUND FLOOR
SCALE 1:100

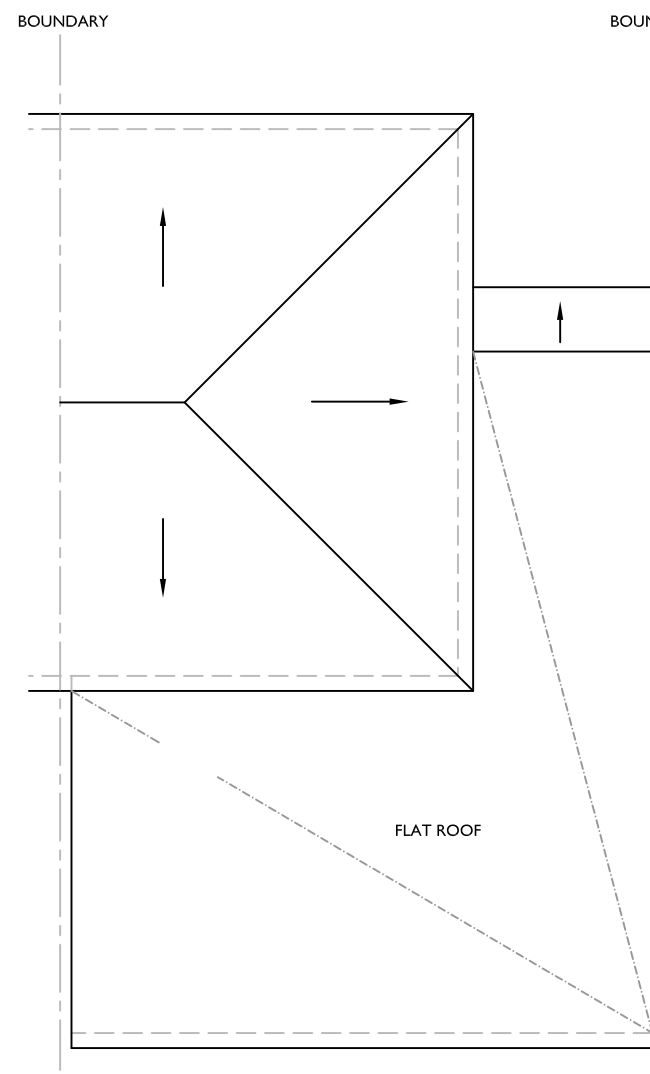

PROPOSED ROOF PLAN
SCALE 1:100




SITE PLAN
SCALE 1:500

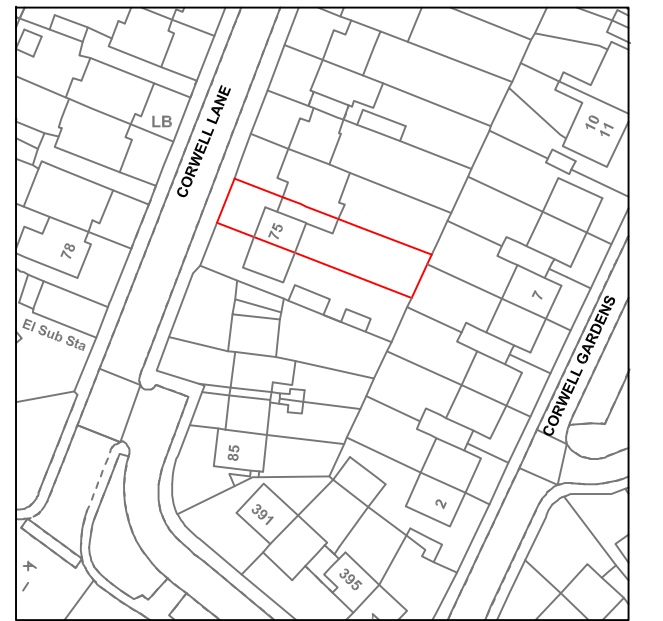

LOCATION PLAN
SCALE 1:1250




EXISTING FRONT ELEVATION
SCALE 1:100

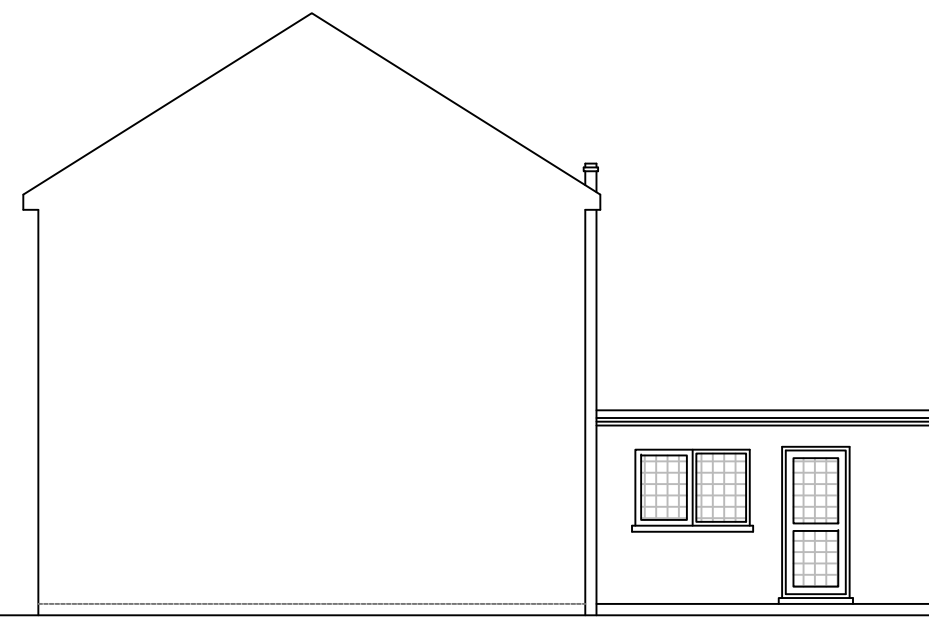

EXISTING SIDE ELEVATION
SCALE 1:100




EXISTING REAR ELEVATION
SCALE 1:100

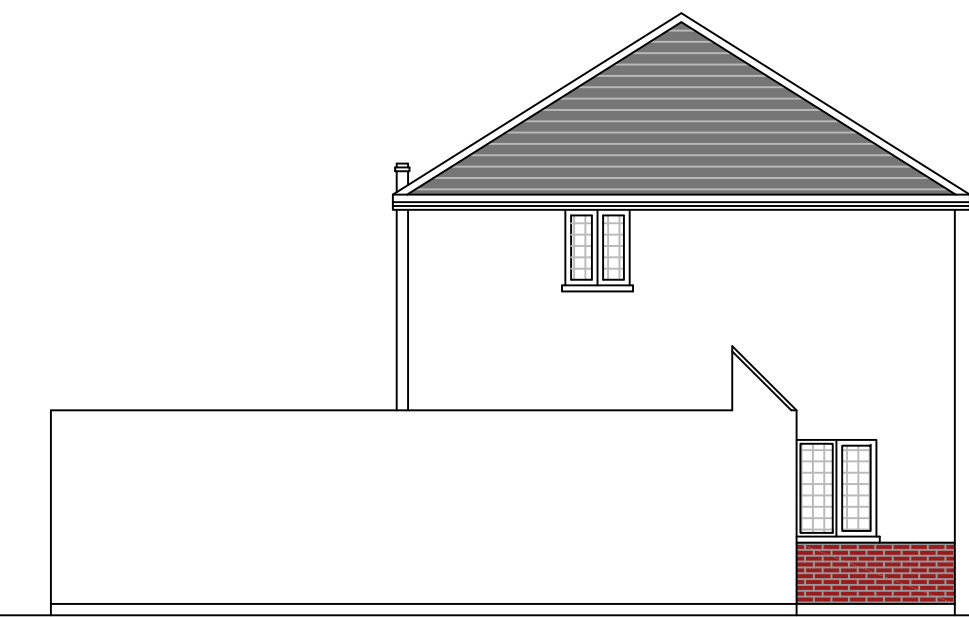

EXISTING SIDE ELEVATION
SCALE 1:100




PROPOSED FRONT ELEVATION
SCALE 1:100 (NO CHANGE)

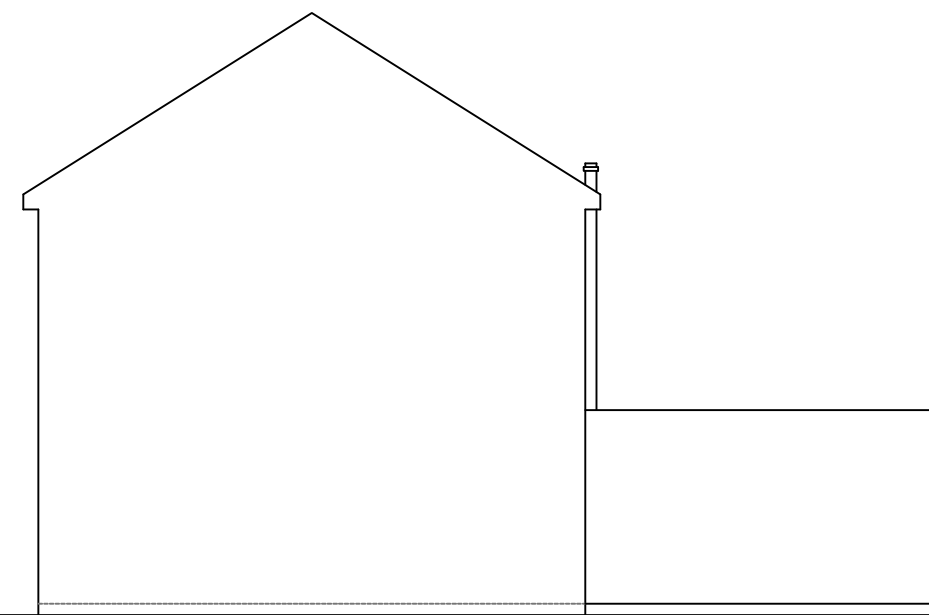


PROPOSED SIDE ELEVATION
SCALE 1:100



PROPOSED REAR ELEVATION
SCALE 1:100

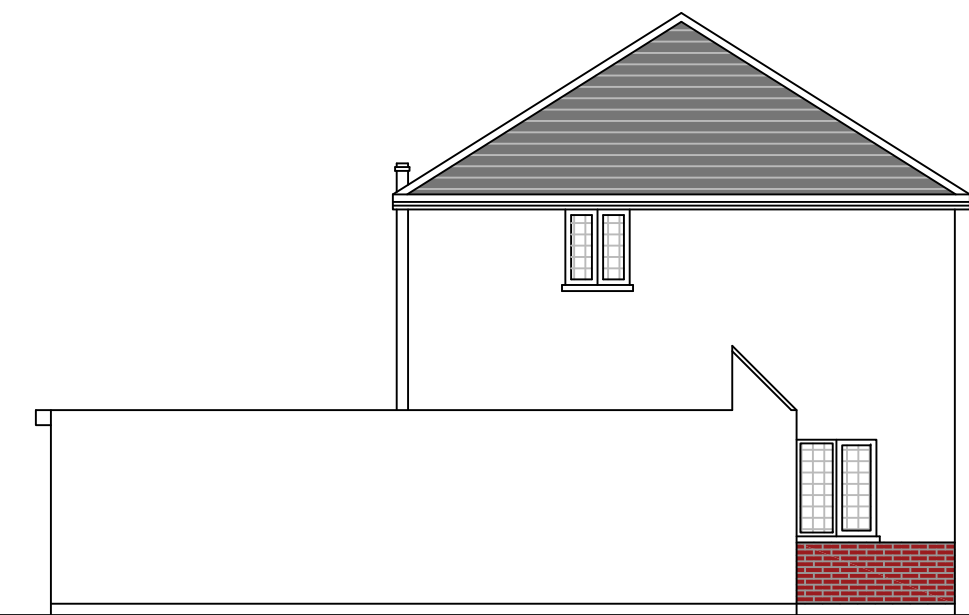

PROPOSED SIDE ELEVATION
SCALE 1:100 (NO CHANGE)

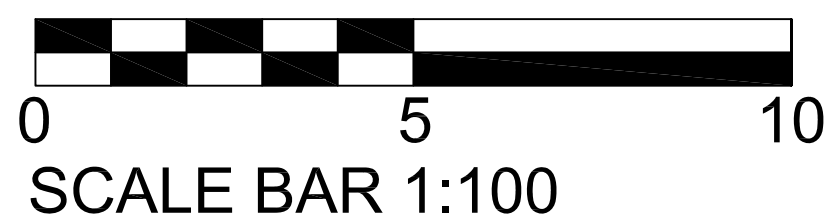

Revision	Description	Date
----------	-------------	------

Do not scale this drawing. Contractor to check and confirm all dimensions on site. Notify IE ARCHITECTURE immediately of any discrepancies.

No alterations or deviations are permitted without written and signed consent from IE ARCHITECTURE LTD.

No part of this drawing may be reproduced or altered in any way. All rights belong to IE ARCHITECTURE LTD.

These are planning drawings and should not be used for structural calculations or any other engineering purpose.

Party wall etc. act 1996 to be agreed with adjoining neighbors prior to all work commencing (to the satisfaction of local authority inspector).

All foundations, gutters, down pipes, and landscaping to remain within the boundary lines of the subject property. All plans are subject to full plans approval by building control, not building notice.

Project:
75 Corwell Lane,
Uxbridge,
UB8 3DE

Client: Mr R. Kandola

Drawing Title:
Single storey rear infill extension.

Drawing no: 00024B


Rev:0

Drawn by: GSB

Checked by: SSB

Scale: 1:100 @ A1

Date: 29/03/2018

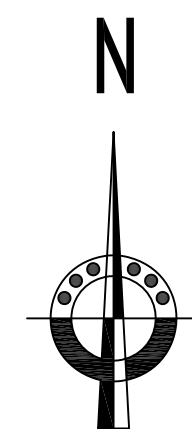

IE
architecture

www.iearchitecture.com