



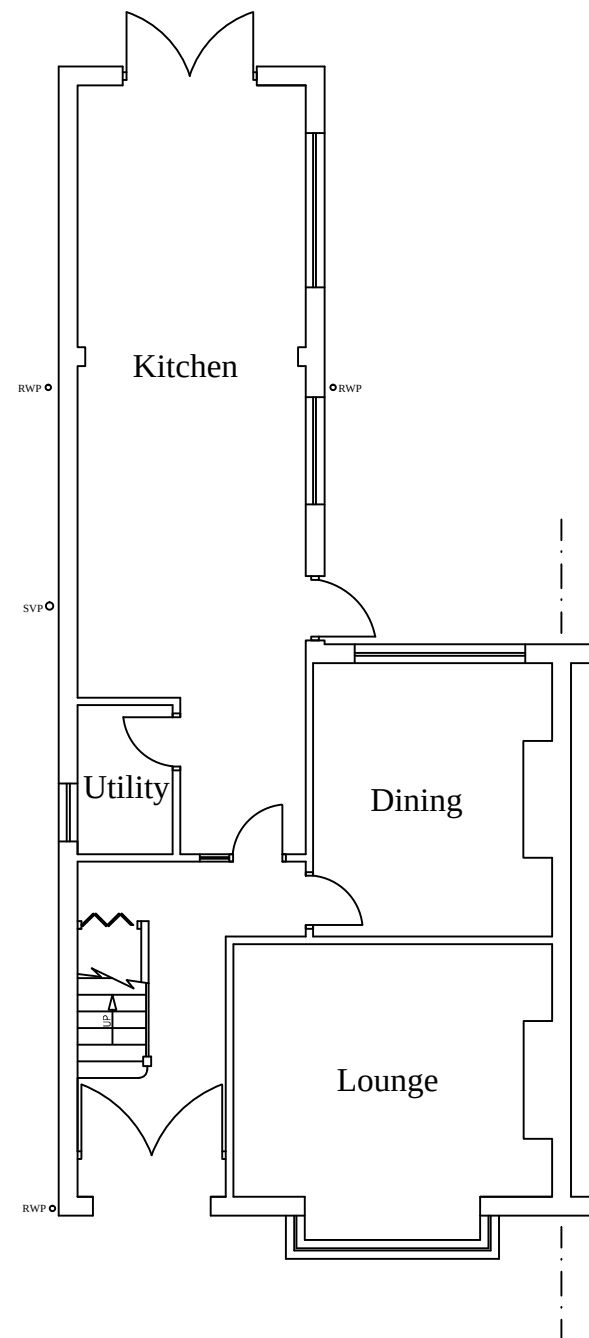


EXISTING GROUND FLOOR LAYOUT

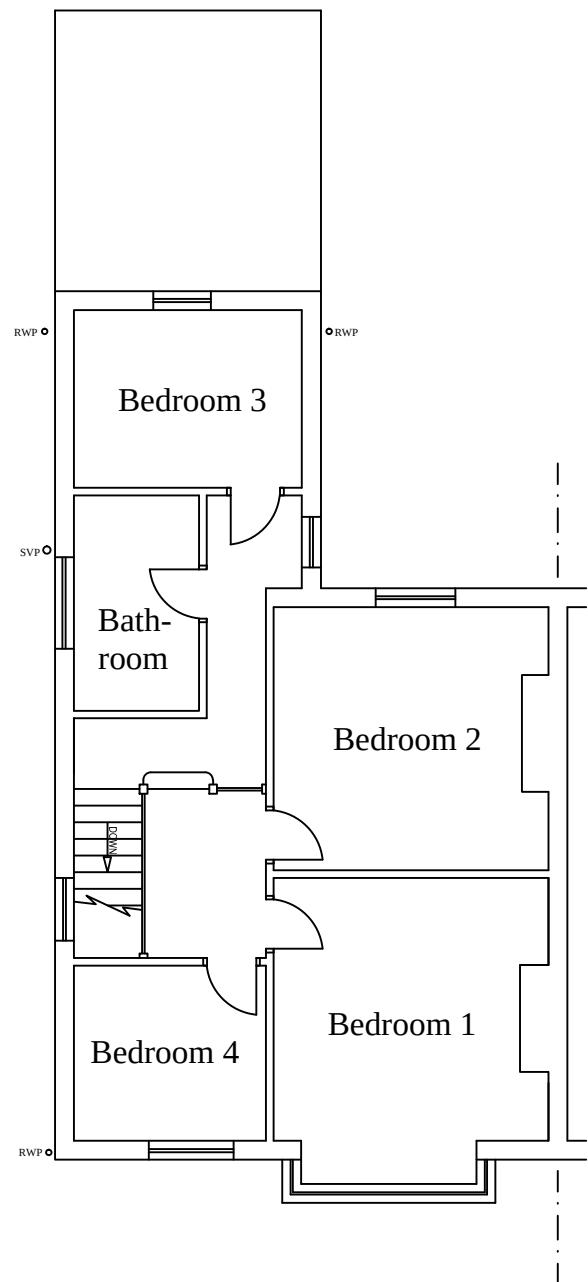

EXISTING FIRST FLOOR LAYOUT

Notes

All drawings to be signed off by building control before the commencement of any works. If works commence on a Building Notice, the Builder/property owner commences works at their own risk and ELA Design (or its Officer's) cannot accept and liability whatsoever for these works carried out.

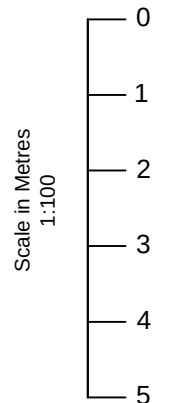

Rev	Date	Details	By
A	21/04/20	Revision A	CE

Project: Rear & Loft Extension

Drawing: Existing Layout

Address: 89 Hallowell Road,
Northwood, HA6 1DY

Drawing N°:	Rev:
ELA/1	A

A3 Scale:	Drawn By:	Job No:	Date:
1:100	CE	1707	21/04/20




ELA Design
Beechcroft
Riverside Avenue
Broxbourne
Herts
EN10 6RA
www.ela-design.co.uk

Tel:- 07979510821




EXISTING FRONT ELEVATION

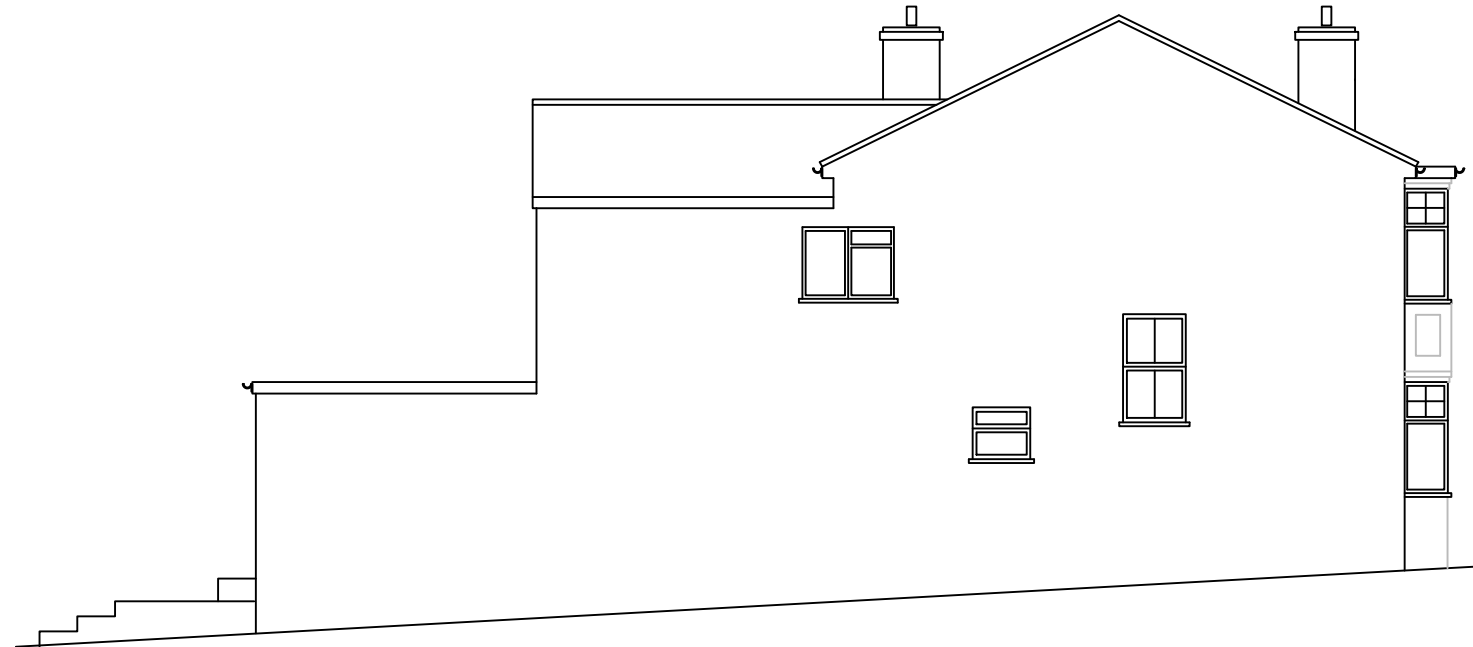

EXISTING SIDE ELEVATION




EXISTING REAR ELEVATION

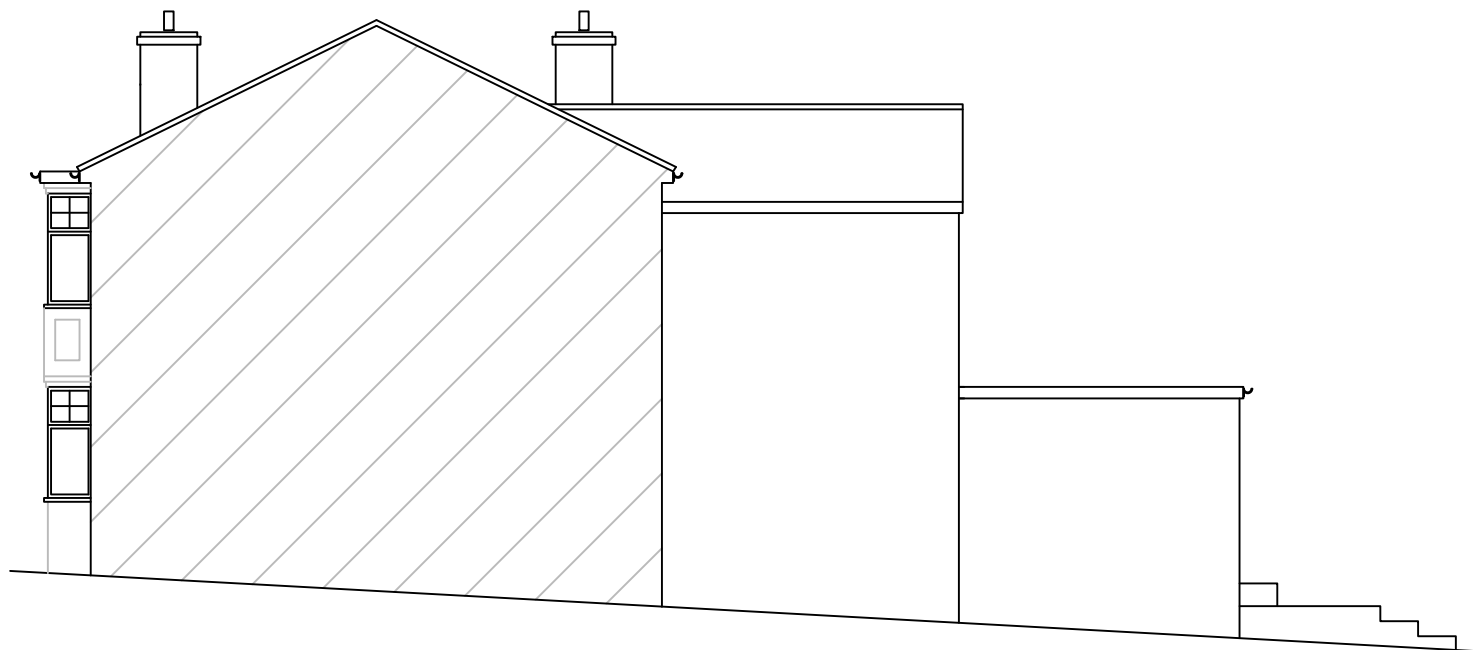

EXISTING SIDE ELEVATION

Notes

All drawings to be signed off by building control before the commencement of any works. If works commence on a Building Notice, the Builder/property owner commences works at their own risk and ELA Design (or its Officer's) cannot accept and liability whatsoever for these works carried out.

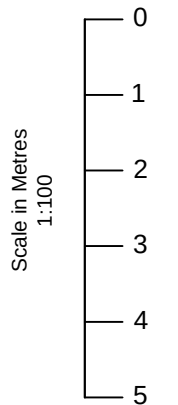

Rev	Date	Details	By
A	21/04/20	Revision A	CE

Project: Rear & Loft Extension

Drawing: Existing Elevations

Address: 89 Hallowell Road,
Northwood, HA6 1DY

Drawing N°: ELA/2 Rev: A


A3 Scale: 1:100 Drawn By: CE Job No: 1707 Date: 21/04/20




www.ela-design.co.uk

ELA Design
Beechcroft
Riverside Avenue
Broxbourne
Herts
EN10 6RA

Tel: - 07979510821

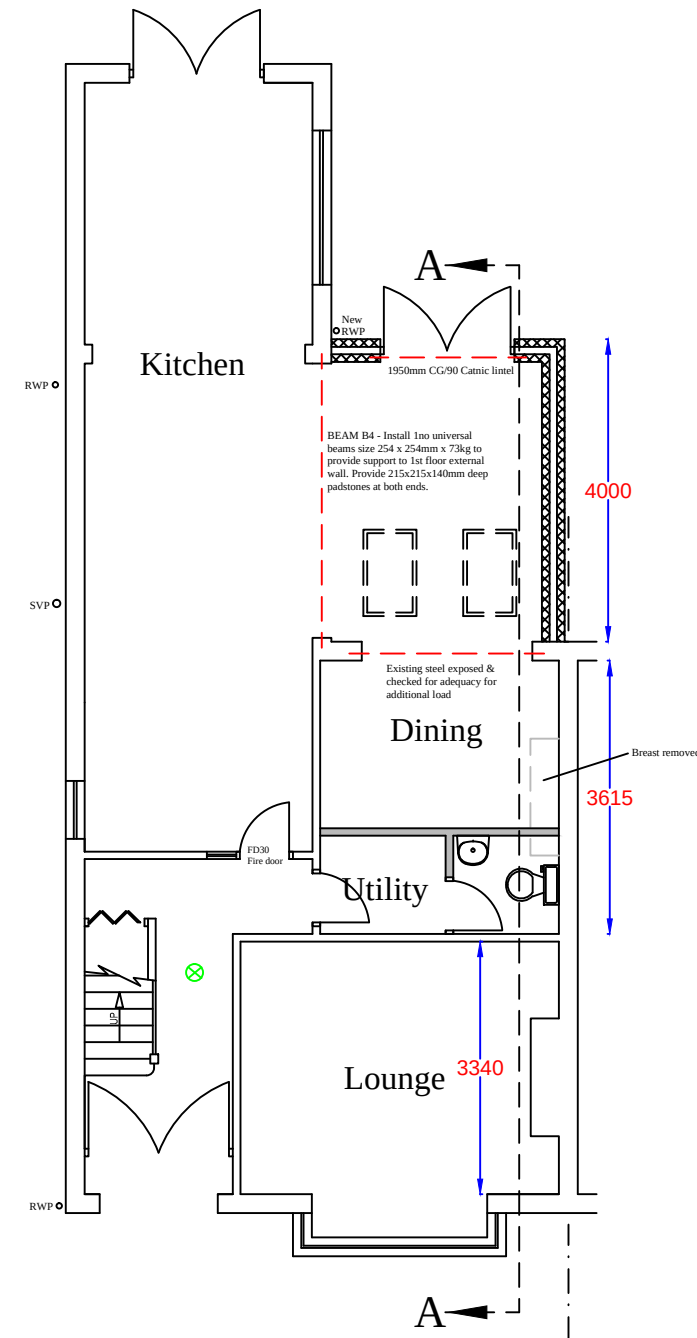


PROPOSED GROUND FLOOR LAYOUT

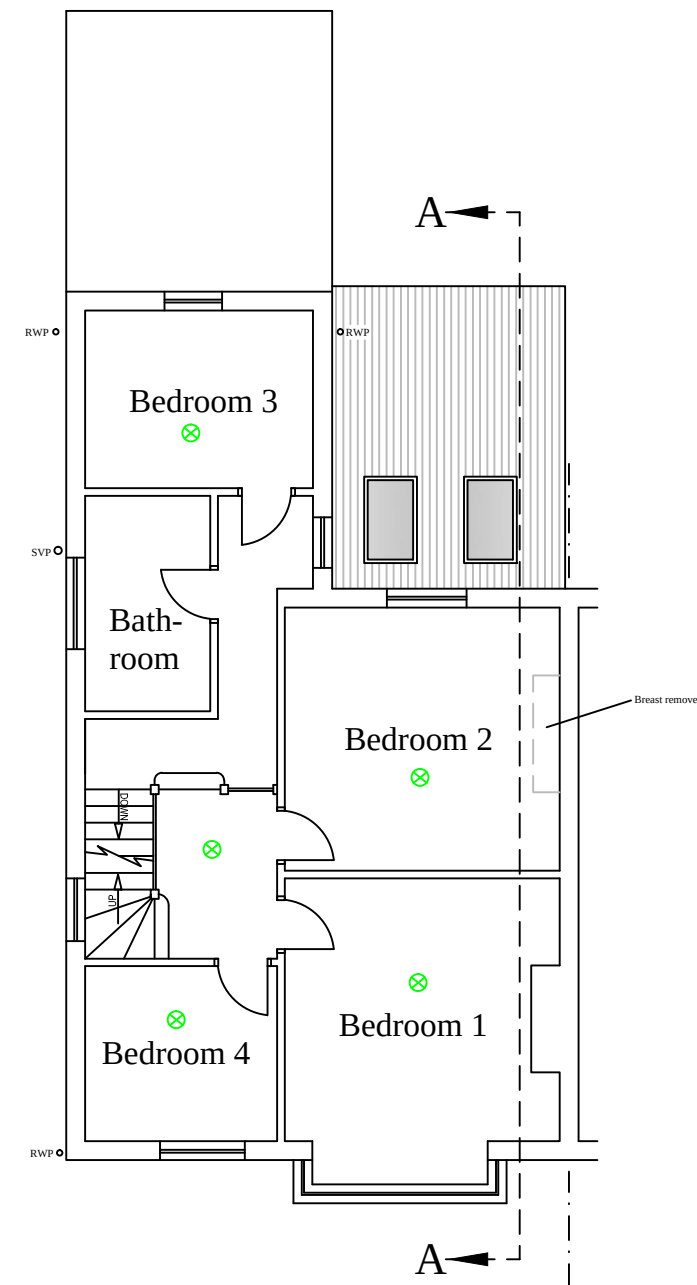

PROPOSED FIRST FLOOR LAYOUT

Notes

All drawings to be signed off by building control before the commencement of any works. If works commence on a Building Notice, the Builder/property owner commences works at their own risk and ELA Design (or its Officer's) cannot accept and liability whatsoever for these works carried out.

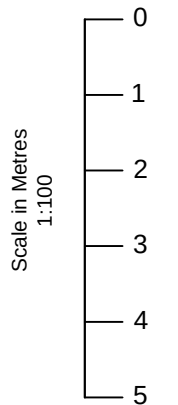

Rev	Date	Details	By
A	21/04/20	Revision A	CE

Project: Rear & Loft Extension

Drawing: Proposed Layout

Address: 89 Hallowell Road,
Northwood, HA6 1DY

Drawing N°: ELA/3 Rev: A

A3 Scale: 1:100 Drawn By: CE Job No: 1707 Date: 21/04/20




www.ela-design.co.uk

ELA Design
Beechcroft
Riverside Avenue
Broxbourne
Herts
EN10 6RA
Tel: - 07979510821




PROPOSED FRONT ELEVATION

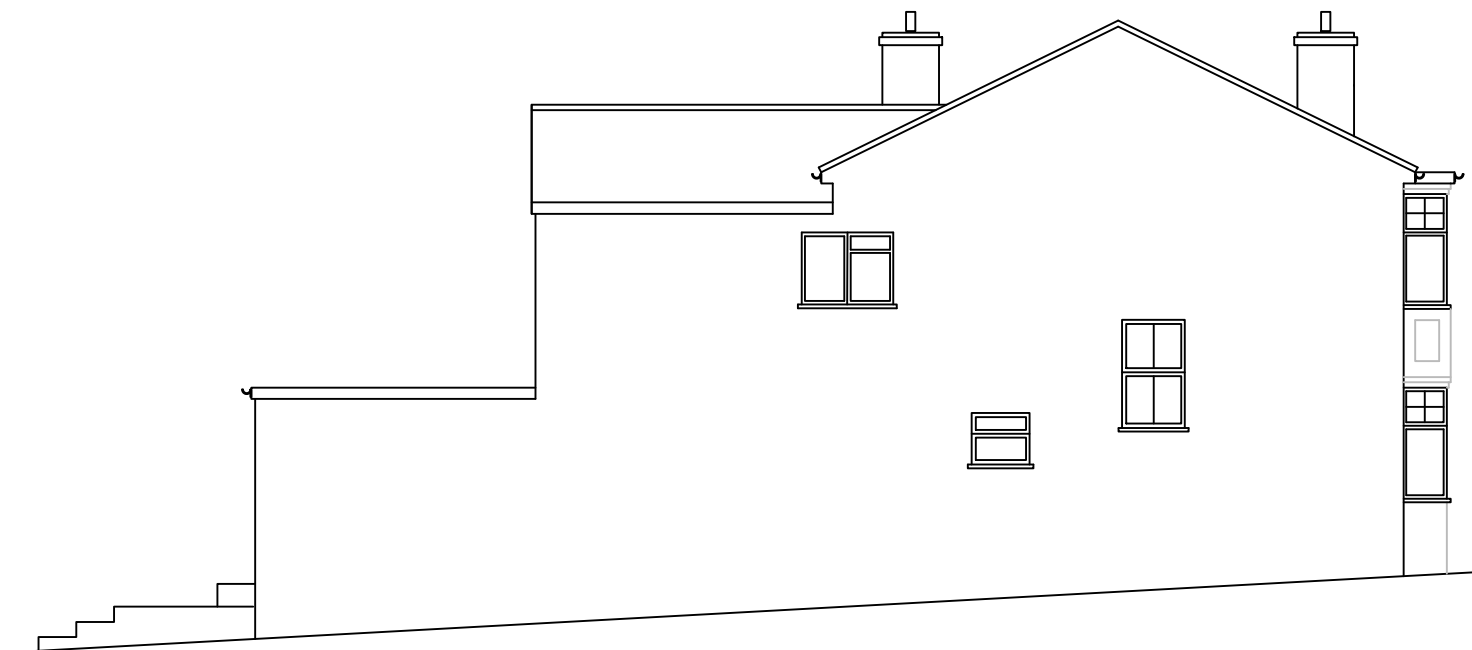

PROPOSED SIDE ELEVATION




PROPOSED REAR ELEVATION

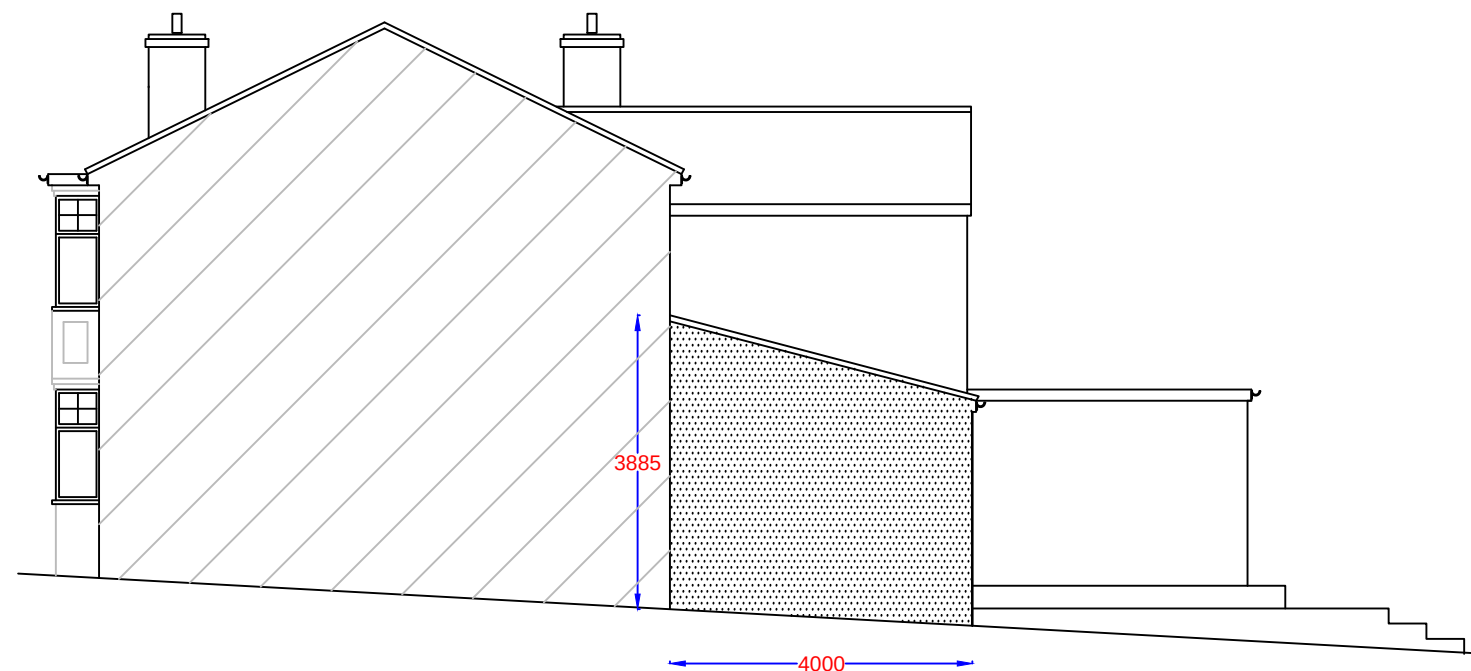

PROPOSED SIDE ELEVATION

Notes

All drawings to be signed off by building control before the commencement of any works. If works commence on a Building Notice, the Builder/property owner commences works at their own risk and ELA Design (or its Officer's) cannot accept and liability whatsoever for these works carried out.

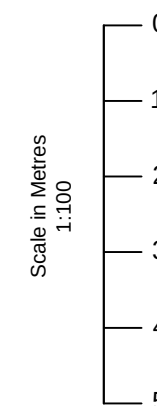

Rev	Date	Details	By
A	21/04/20	Revision A	CE

Project: Rear & Loft Extension

Drawing: Proposed Elevations

Address: 89 Hallowell Road,
Northwood, HA6 1DY

Drawing N°: ELA/6 Rev: A


A3 Scale: 1:100 Drawn By: CE Job No: 1707 Date: 21/04/20



www.ela-design.co.uk

ELA Design
Beechcroft
Riverside Avenue
Broxbourne
Herts
EN10 6RA

Tel: - 07979510821

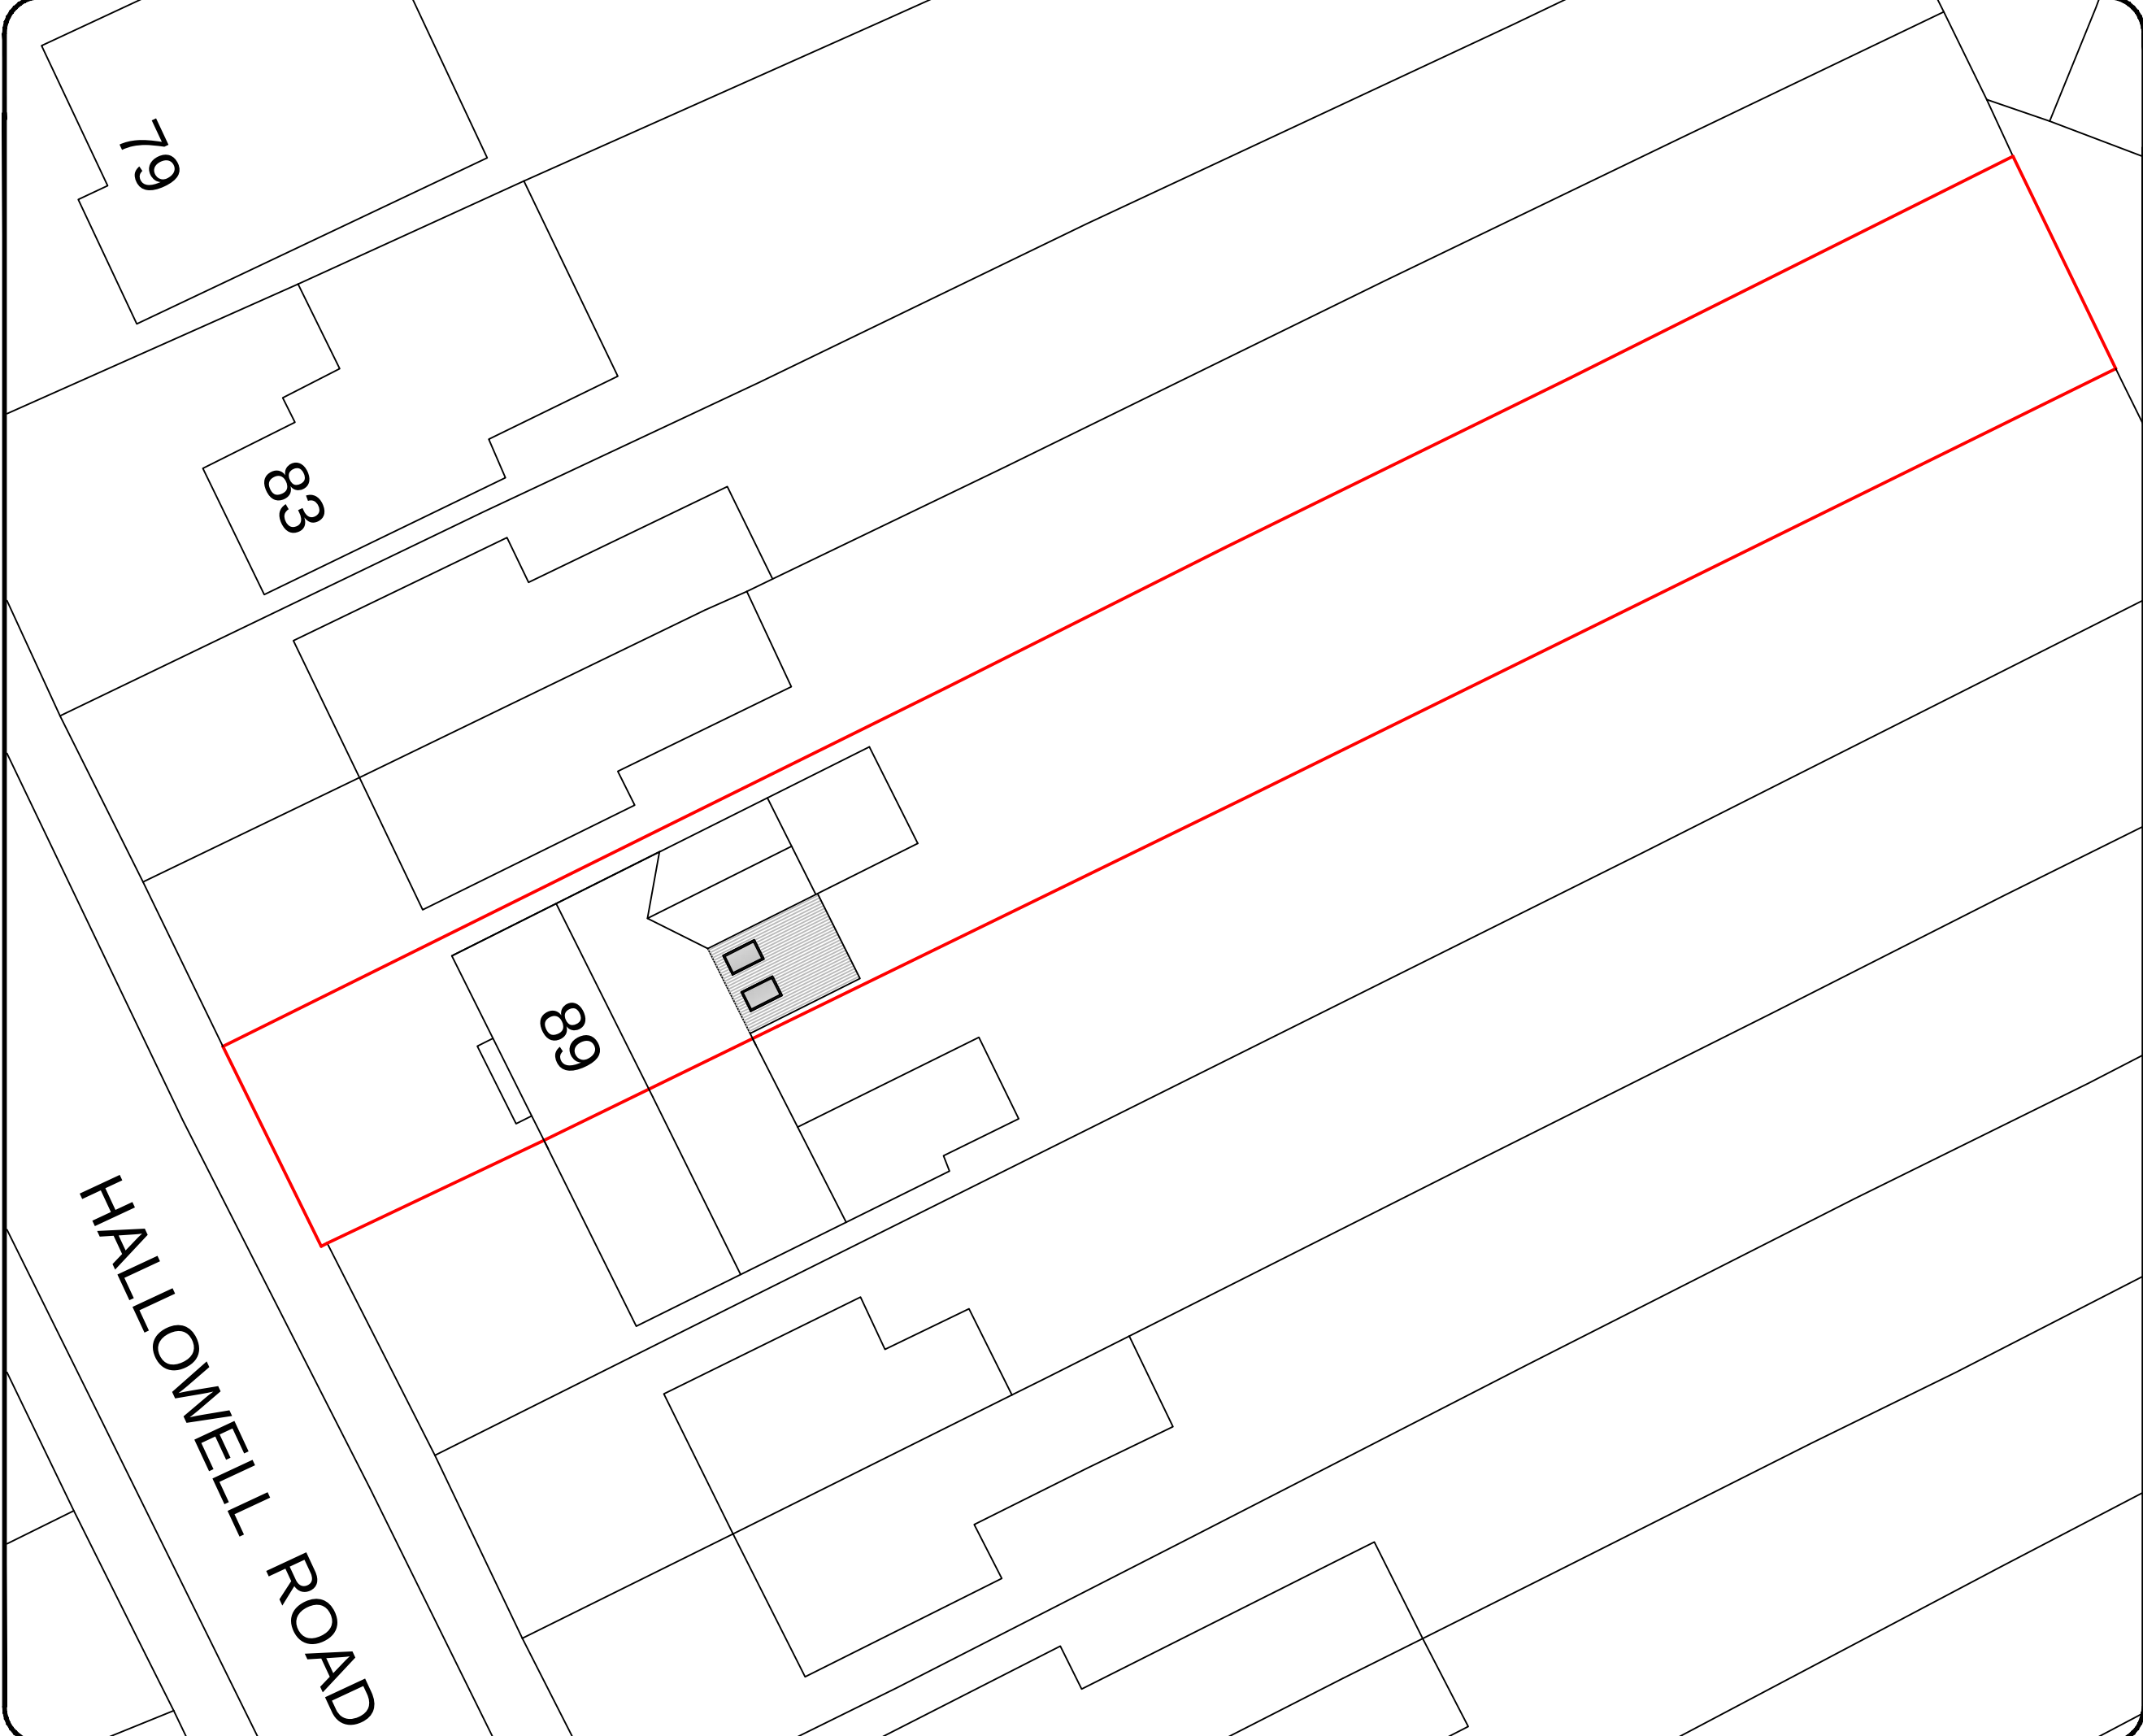

Notes

All drawings to be signed off by building control before the commencement of any works. If works commence on a Building Notice, the Builder/property owner commences works at their own risk and ELA Design (or its Officer's) cannot accept and liability whatsoever for these works carried out.



Scale in Metres
1:200

0

2

4

6

8

10

Q/S licence number

1000 2243 2

Rev	Date	Details	By
A	21/04/20	Revision A	CE

Project:

Rear & Loft Extension

Drawing:

Block Plan

Address:

89 Hallowell Road,
Northwood, HA6 1DY

Drawing N°:

ELA/13

Rev:

A

A3 Scale:

1:200

Drawn By:

CE

Job No:

1707

Date:

21/04/20



www.ela-design.co.uk

ELA Design
Beechcroft
Riverside Avenue
Broxbourne
Herts
EN10 6RA
Tel:- 07979510821

