

Copyright in the design and this drawing is the property of RESI. No part of this drawing may be reproduced without the written permission of RESI. This drawing must be read in conjunction with all other relevant documentation and drawings.

RESI accepts no liability for any expense, loss or damage of whichsoever nature and however arising from any variation which may occur between the drawings and the actual construction of the works, or from any error or omission.

Print out the actual scales for planning purposes only. All dimensions and ordering of products are to be reported as shown on drawings. Any discrepancy is to be reported to RESI immediately.

NOTES

Proposed Materials

- Brickwork / Walls - Red brick to match existing
- Pitched roof - Clay tiles to match existing
- Flat roof - Fibreglass
- Windows - White aluminium casement windows and rooflights
- Doors - Timber glazed doors to match existing and aluminium sliding doors
- RWPs / Gutters / Fascia's - Black uPVC downpipes, guttering and white painted timber fascia to match existing

Revision

Rev	Notes	Date
A	Planning Issue	10/06/2021

KEY

- Boundary line
- - - Level line
- [] Existing removed
- [] Neighbouring context

JOB TITLE

Proposed ground floor rear and side extension, facade alterations, floor plan redesign and all associated works at 8 Hamlin Crescent

STATUS

Planning Drawings

DRAWING TITLE

Proposed Elevations

CLIENT

Narshi Bala

SCALE

1 : 100 at A3

DATE


June 2021

CHECKED


OB

DRAWING NO.

B71381 - 01 - A

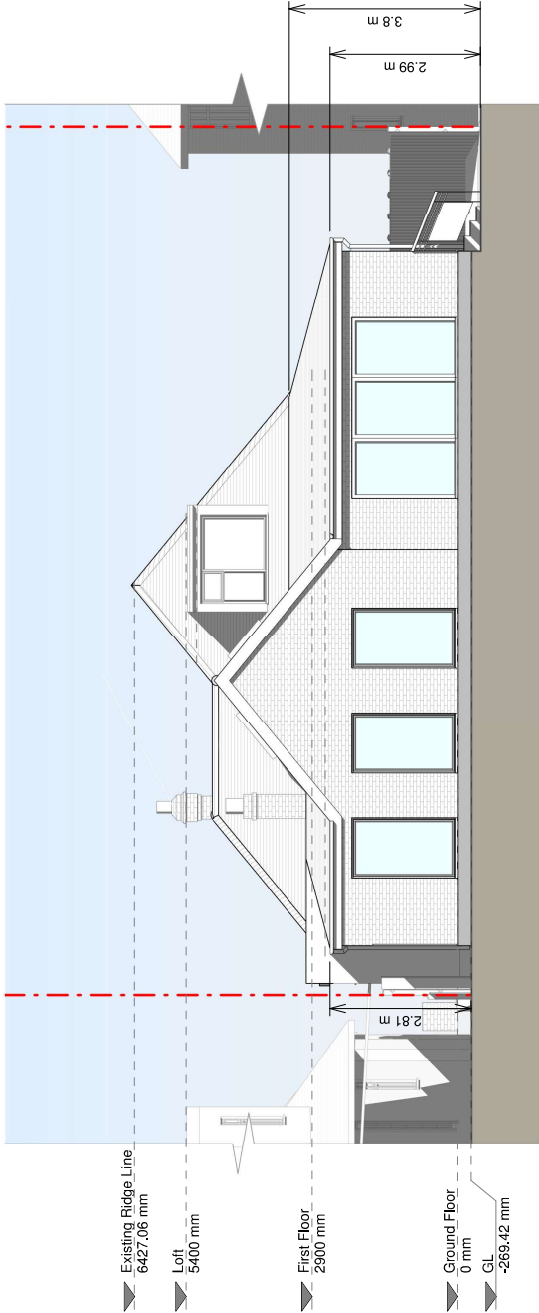

Rear Elevation

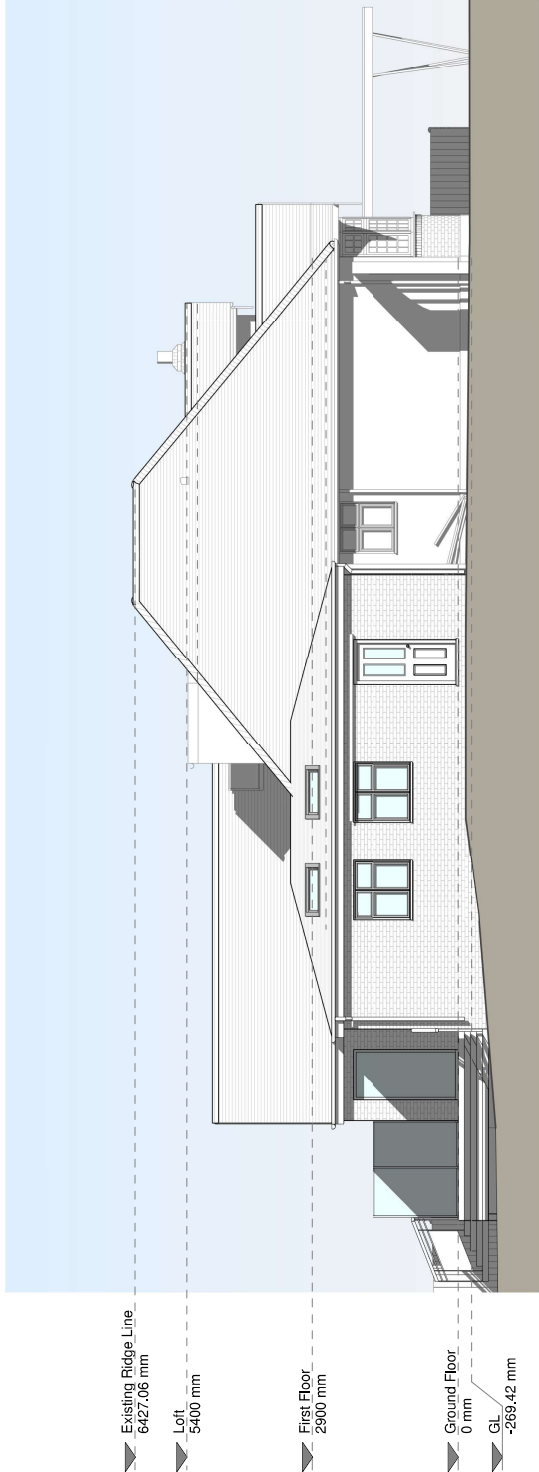

Left Side Elevation

