

Copyright in the design and this drawing is the property of RESI. No part of this drawing may be reproduced, stored in a retrieval system, or transmitted in any form or by any means, electronic, mechanical, photocopying, recording, or by any information storage and retrieval system, without the prior written permission of RESI. This drawing must be read in conjunction with all other relevant documentation and drawings.

RESI accepts no liability for any expense, loss or damage of whichsoever nature and however arising from any variation of the design or construction of the works shown on this drawing, whether or not such variation is caused by the design or construction of the works shown on this drawing.

Print out the actual scales for planning purposes only. All dimensions and ordering of products are to be reported as shown on this drawing.

NOTES

Assessed Materials

- Brickwork / Walls - Red brick to match existing
- Pitched roof - Clay tiles to match existing
- Flat roof - Flat glass
- Windows - White aluminium casement windows and rooflights
- Doors - Timber glazed doors to match existing and aluminium sliding doors
- RWPS / Gutter's / Fascia's - Black UPVC downpipes, guttering and white painted timber fascia to match existing

Revision

Rev	Notes	Date
A	Planning Issue	10/06/2021

KEY

- Boundary line
- - - Level line
- [] Existing removed
- [] Neighbouring context

JOB TITLE

Proposed ground floor rear and side extension, facade alterations, floor plan redesign and all associated works at 8 Hamlin Crescent

STATUS

Planning Drawings

DRAWING TITLE

Proposed Elevations

CLIENT

Narshi Bala

SCALE


1 : 100 at A3

DATE

June 2021

DRAWING NO.

B71381 - 01 - A

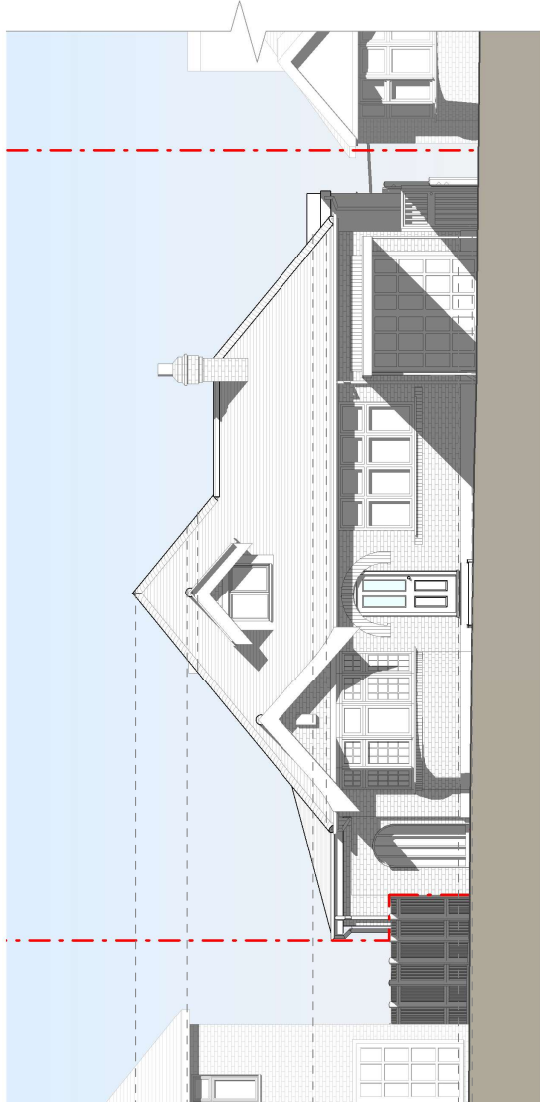

Existing Ridge Line
6427.06 mm


Loft
5400 mm

First Floor
2900 mm

Ground Floor
0 mm

GL
-269.42 mm

Front Elevation

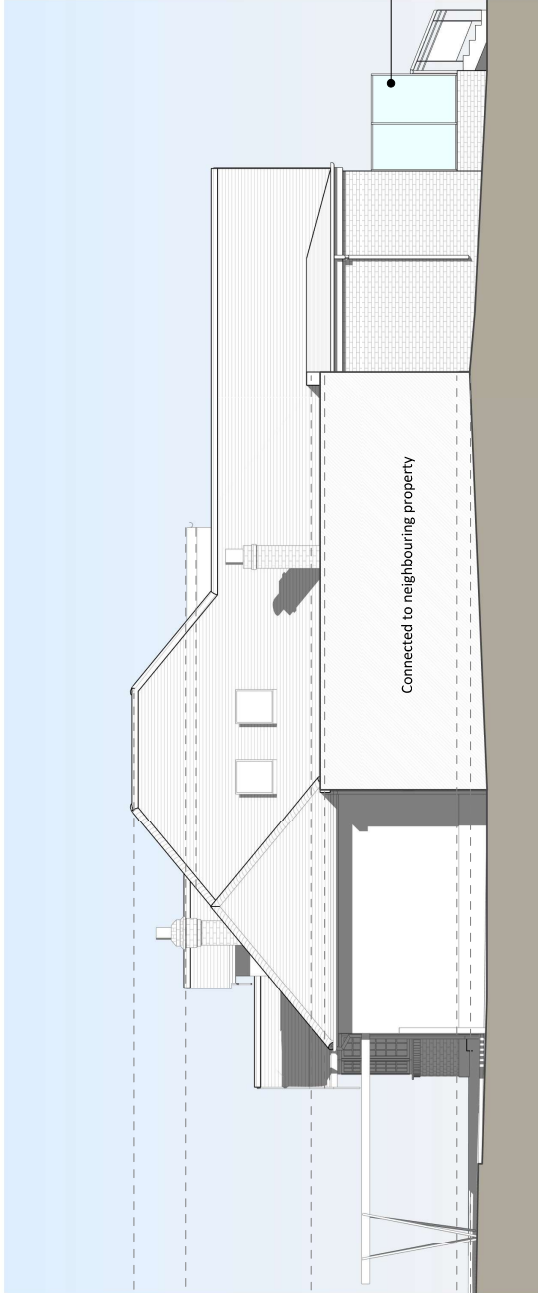

Existing Ridge Line
6427.06 mm

Loft
5400 mm

First Floor
2900 mm

Ground Floor
0 mm

GL
-269.42 mm

Right Side Elevation

1 0 1 2 3 4 5
m
SCALE 1:100