

NOTES





| Revision | Rev | Notes          | Date       |
|----------|-----|----------------|------------|
| A        | 1   | Planning Issue | 10/06/2021 |
|          |     |                |            |
|          |     |                |            |
| KEY                |
|--------------------|
| Existing walls     |
| Proposed walls     |
| Proposed beams     |
| Proposed furniture |
| Proposed drainage  |
| Proposed terrace   |
| Existing removed   |
| Proposed rooflight |
| 1.5m head height   |
| 1.8m head height   |

**JOB TITLE**  
Proposed ground floor rear and side extension, facade alterations, floor plan redesign and all associated works at 8 Hamlin Crescent

|                      |                     |
|----------------------|---------------------|
| <b>STATUS</b>        | Planning Drawings   |
| <b>DRAWING TITLE</b> | Proposed Floor Plan |
| <b>CLIENT</b>        | Narshi Bala         |
| <b>SCALE</b>         | 1 : 100 at A3       |
| <b>DRAWN</b>         | SG                  |
| <b>CHECKED</b>       | OB                  |
| <b>DATE</b>          | June 2021           |
| <b>DRAWING NO.</b>   | B71381 - 01 - A     |

 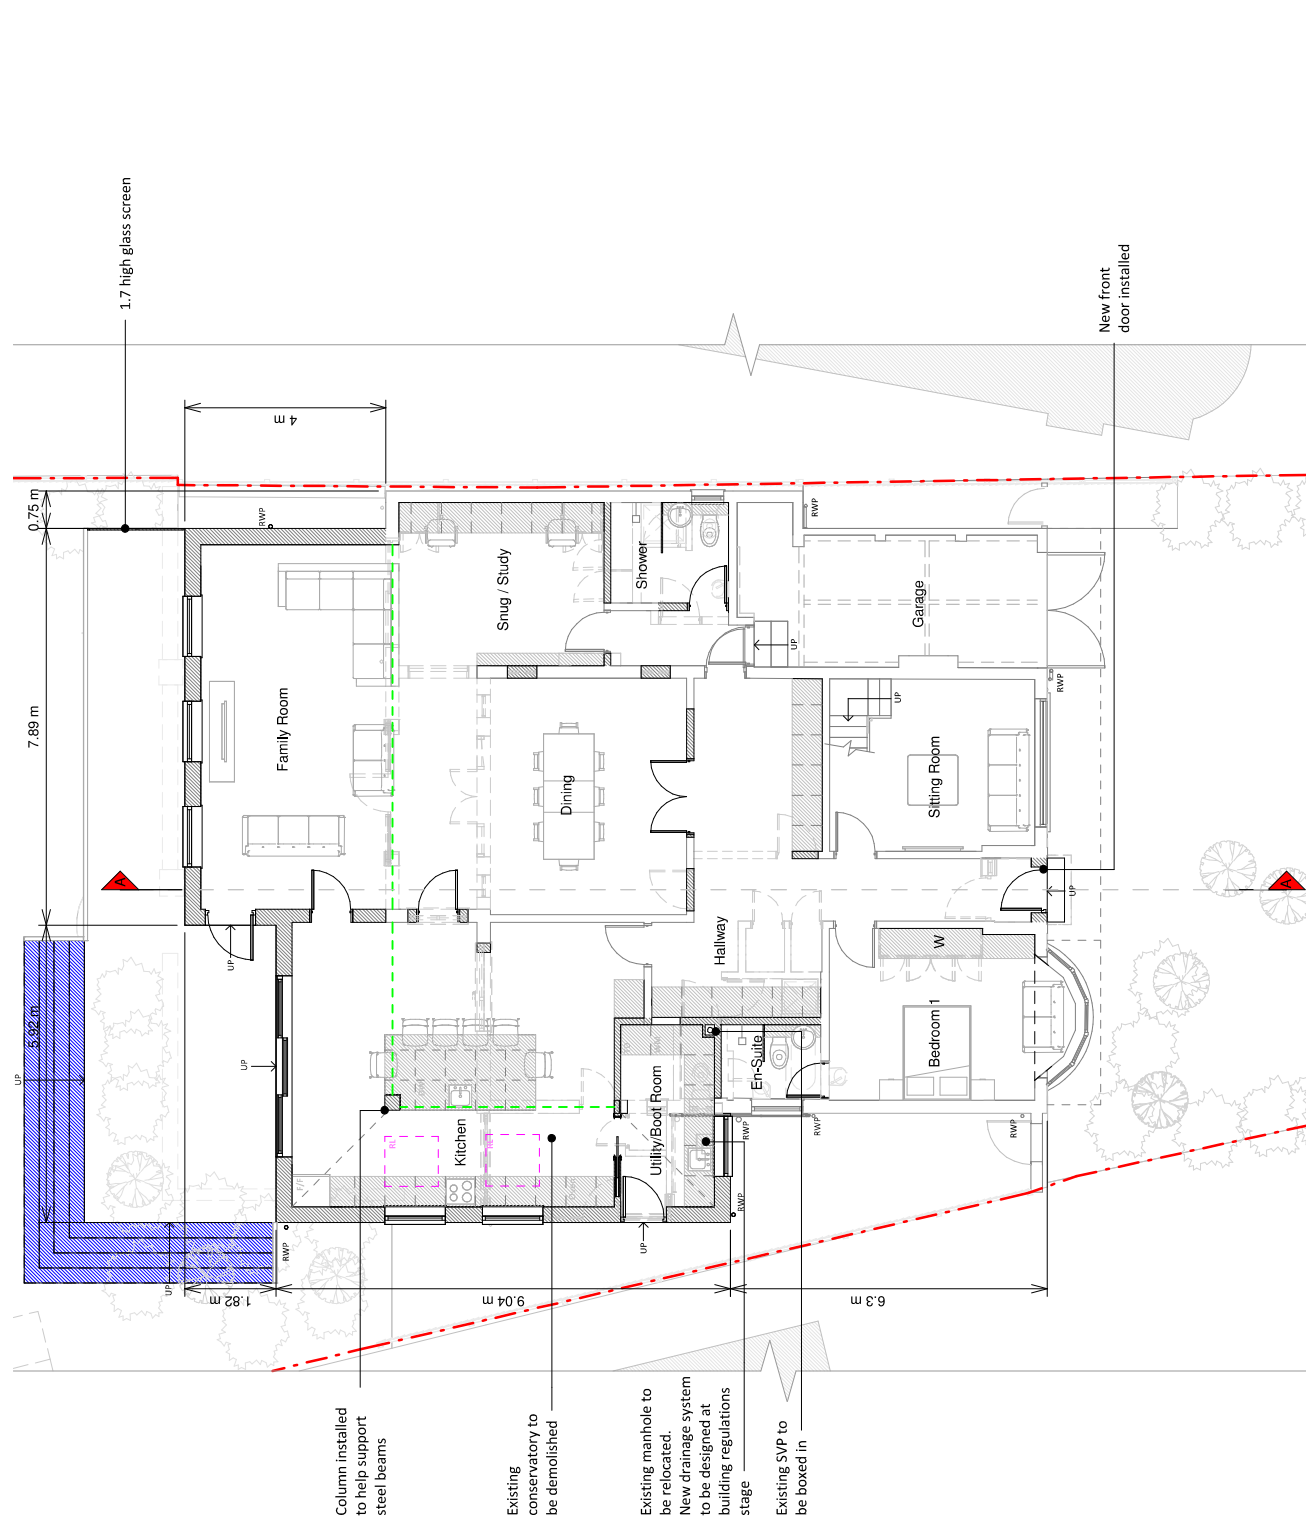

Ground Floor Plan