



NOTE:

The proposed development does not affect any trees or hedges on or adjacent to the site or any boundary walls.

extg timber boundary fencing (1800 high)

rear lawn

ppd single storey rear infill extension

12

10

extg front driveway

PARK LANE

PROPOSED SITE PLAN



METRES
SCALE: 1/200


SFL

FFL


GFL




REAR ELEVATION

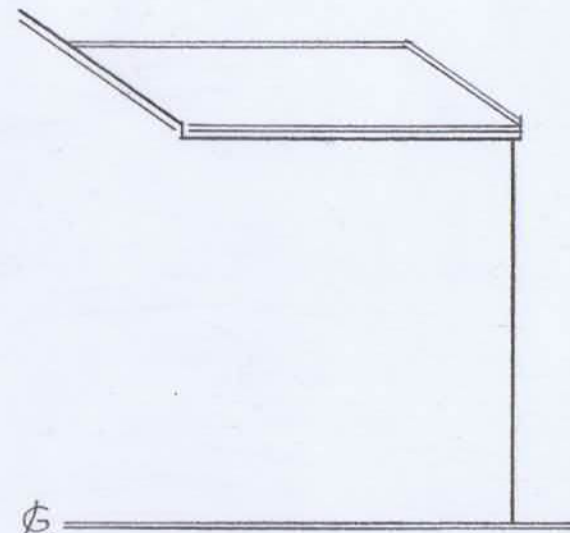

PART SIDE
ELEVATION (EAST)

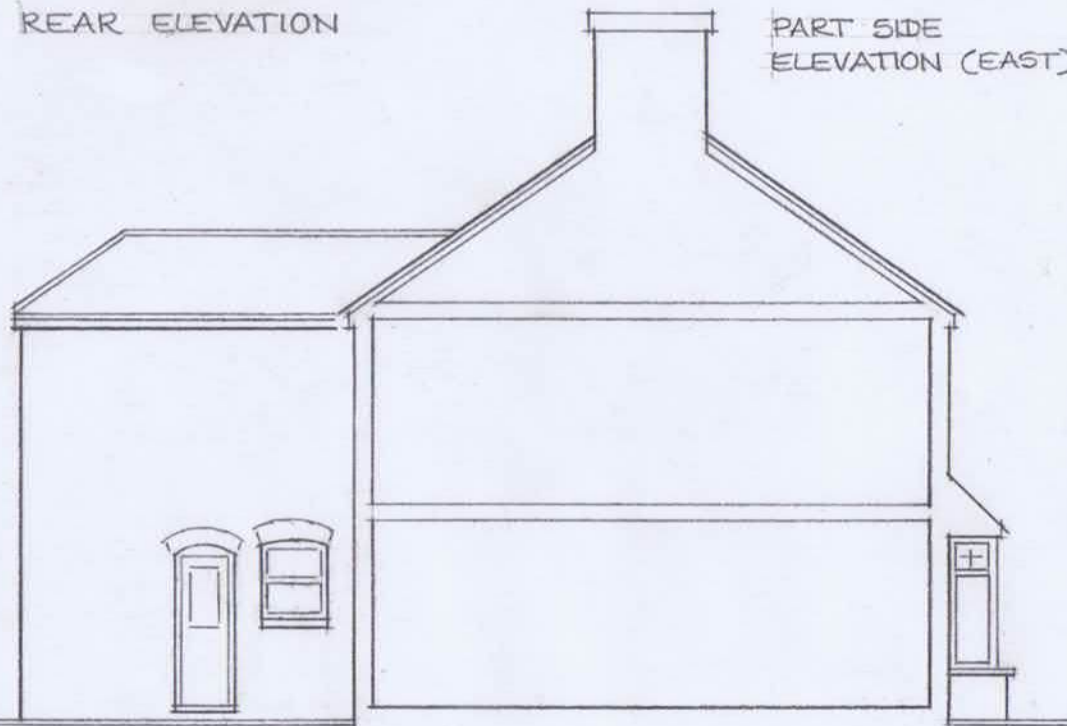

SIDE ELEVATION (WEST)

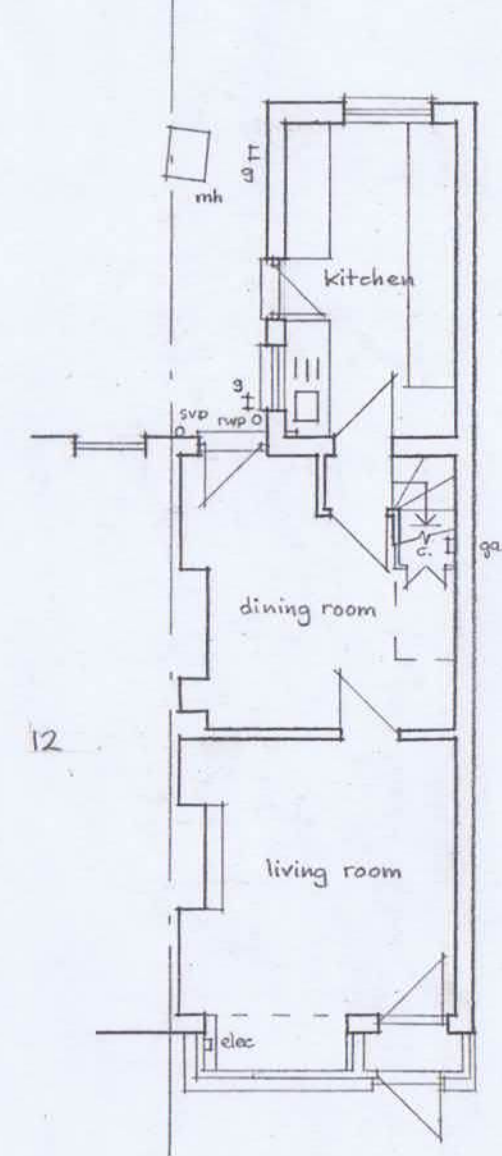

GROUND FLOOR PLAN



METRES
SCALE: 1/100

STUART & BOWEN
CHARTERED
BUILDING SURVEYORS

STUART BOWEN & CO
18 Pheasant Walk
Chalfont St. Peter
Bucks. SL9 0PW
Tel/fax: 01494 870680

NOTES:

All dimensions in millimetres only
All proposed work shown hatched

All dimensions must be checked on site and not scaled from this drawing.

Client

MR & MRS D. PHILLIPS

Job Title

Proposed single storey rear extension to 10 Park Lane, Harefield, Middlesex. UB9 6BT

Scale

1:100, 1:200

Drawn by

SB

Date

FEB, 2018





Drawing Title

EXTG PLANS & ELEVATIONS

Drg No.

634.01

Rev

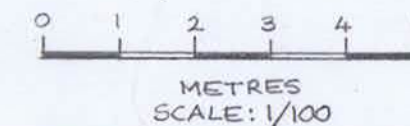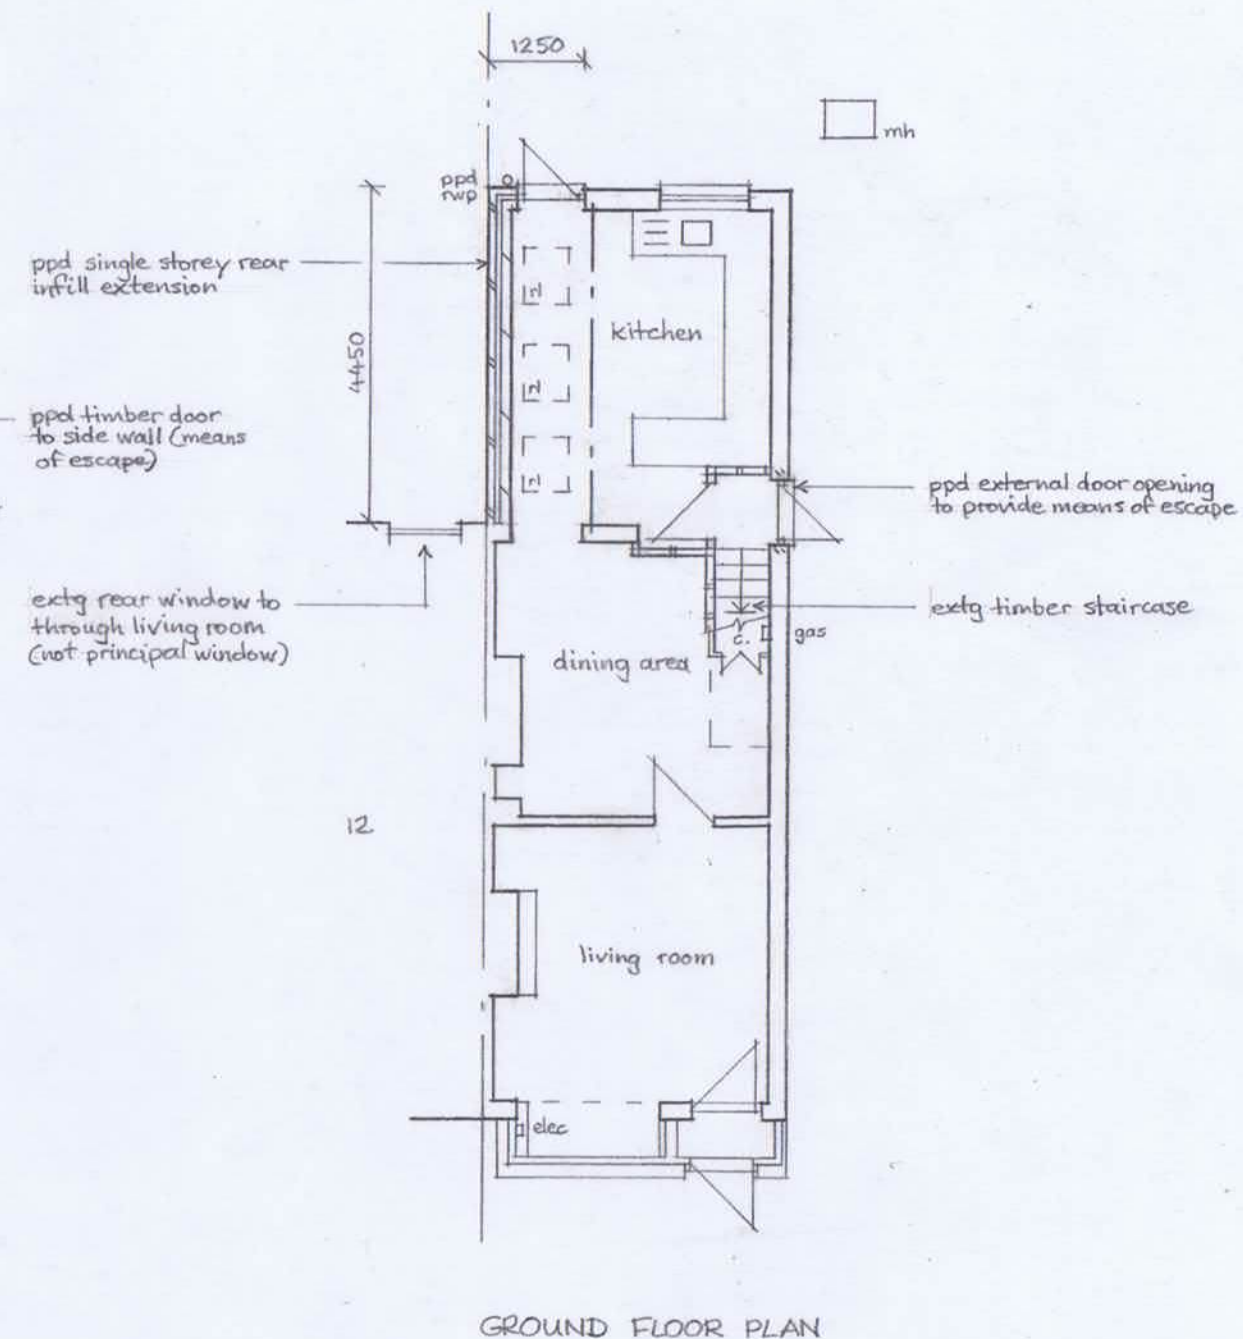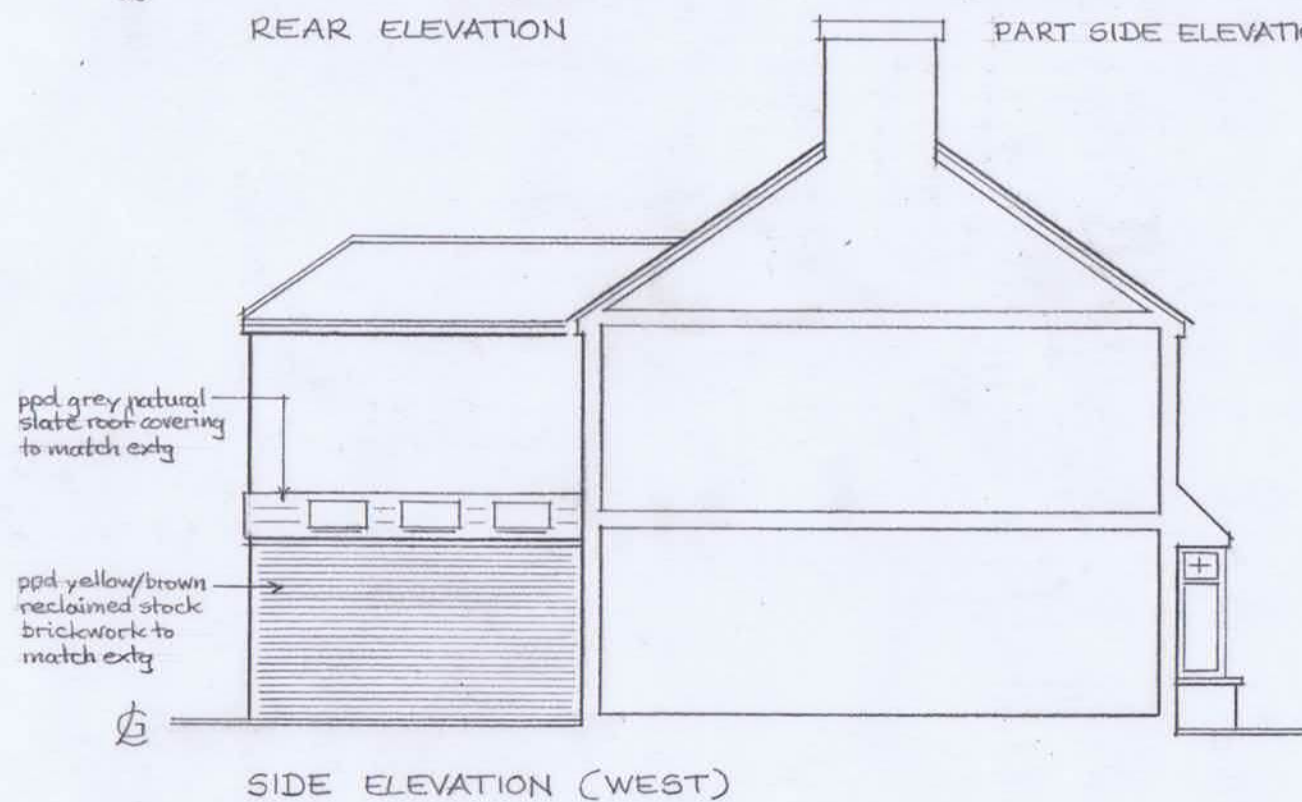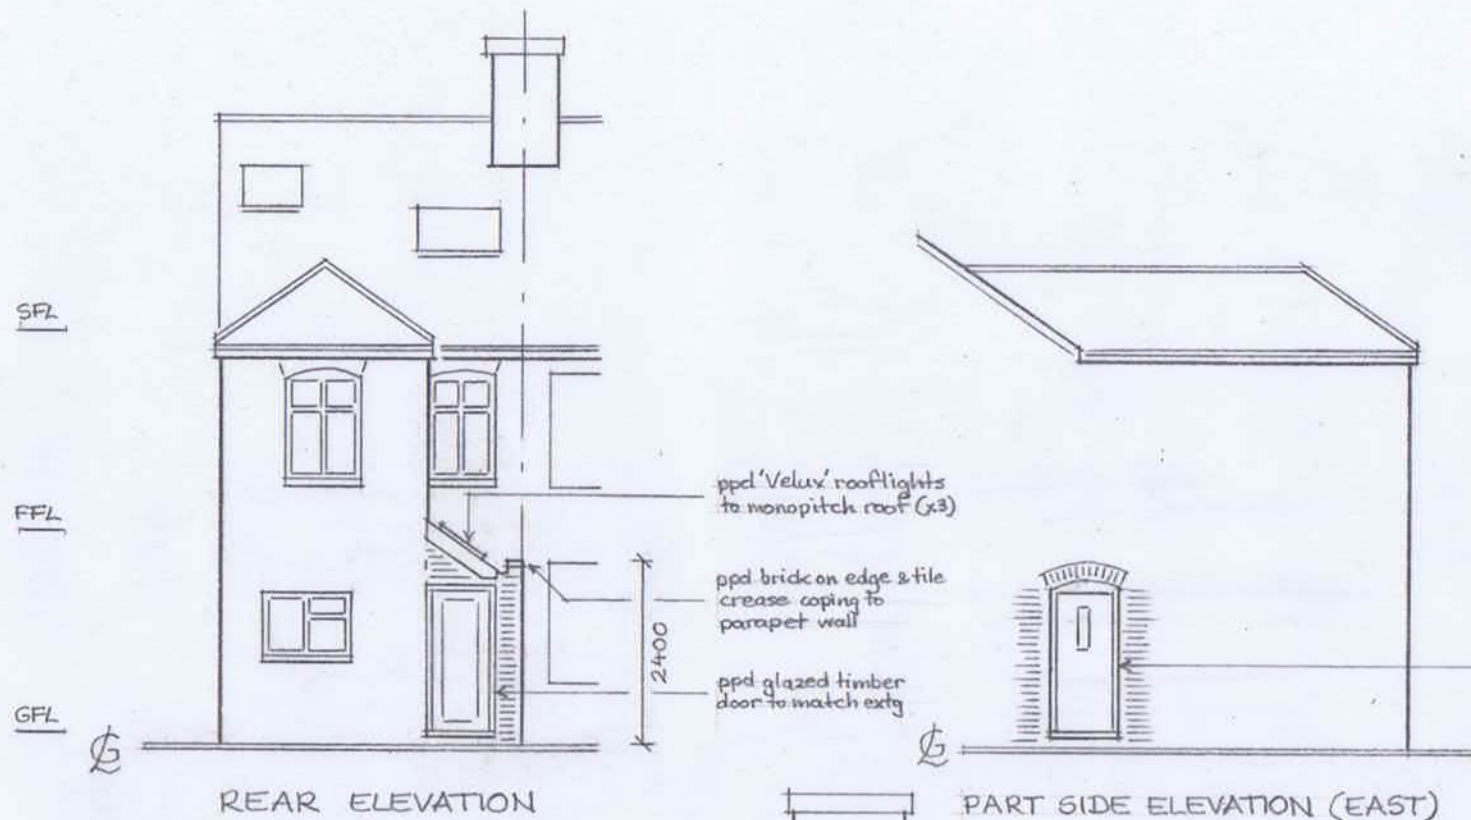

STUART & BOWEN CO
CHARTERED
BUILDING SURVEYORS

STUART BOWEN & CO
18 Pheasant Walk
Chalfont St. Peter
Bucks. SL9 0PW
Tel/fax: 01494 870680

NOTES:

All dimensions in millimetres only
All proposed work shown hatched

All dimensions must be checked on site and
not scaled from this drawing.

Client

MR & MRS D. PHILLIPS

Job Title

Proposed single storey rear extension to
10 Park Lane, Harefield, Middlesex. UB9 6BT

Scale

1:100

Drawn by SB

Date FEB, 2018

Drawing Title

PRD PLANS & ELEVATIONS

Drg No.

634.02

Rev