




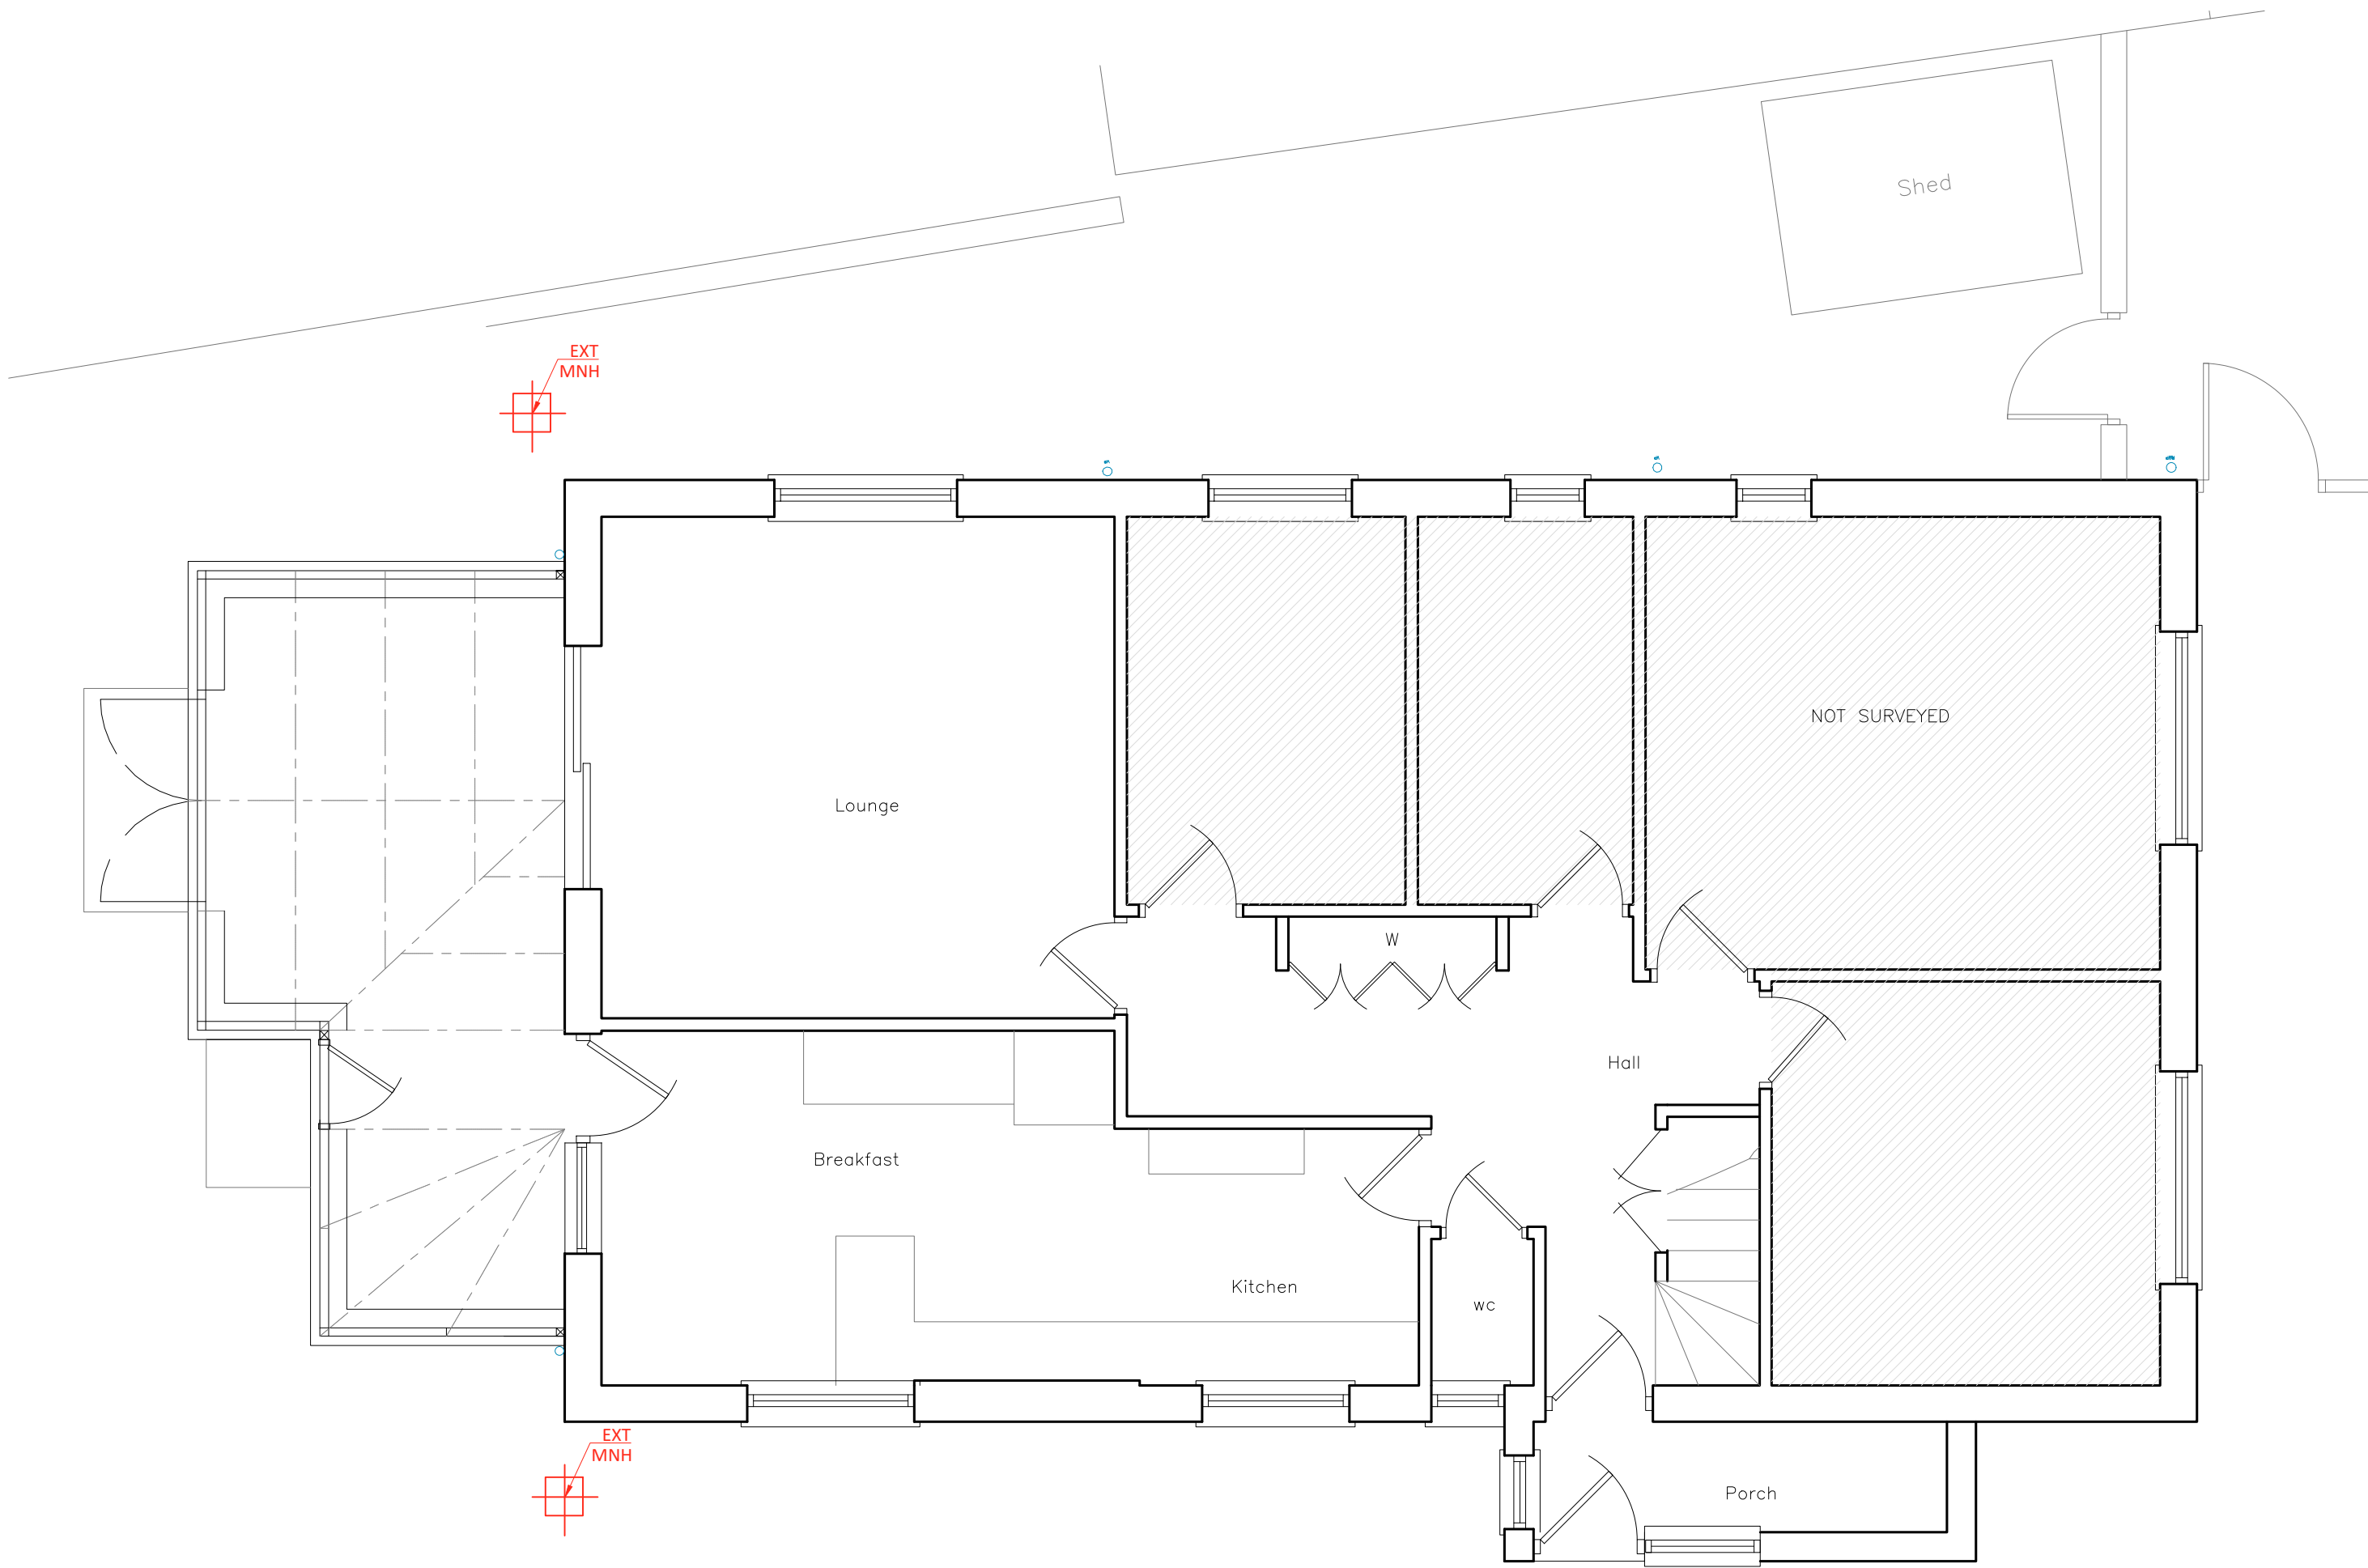

GROUND FLOOR PLAN
SCALE: 1:50

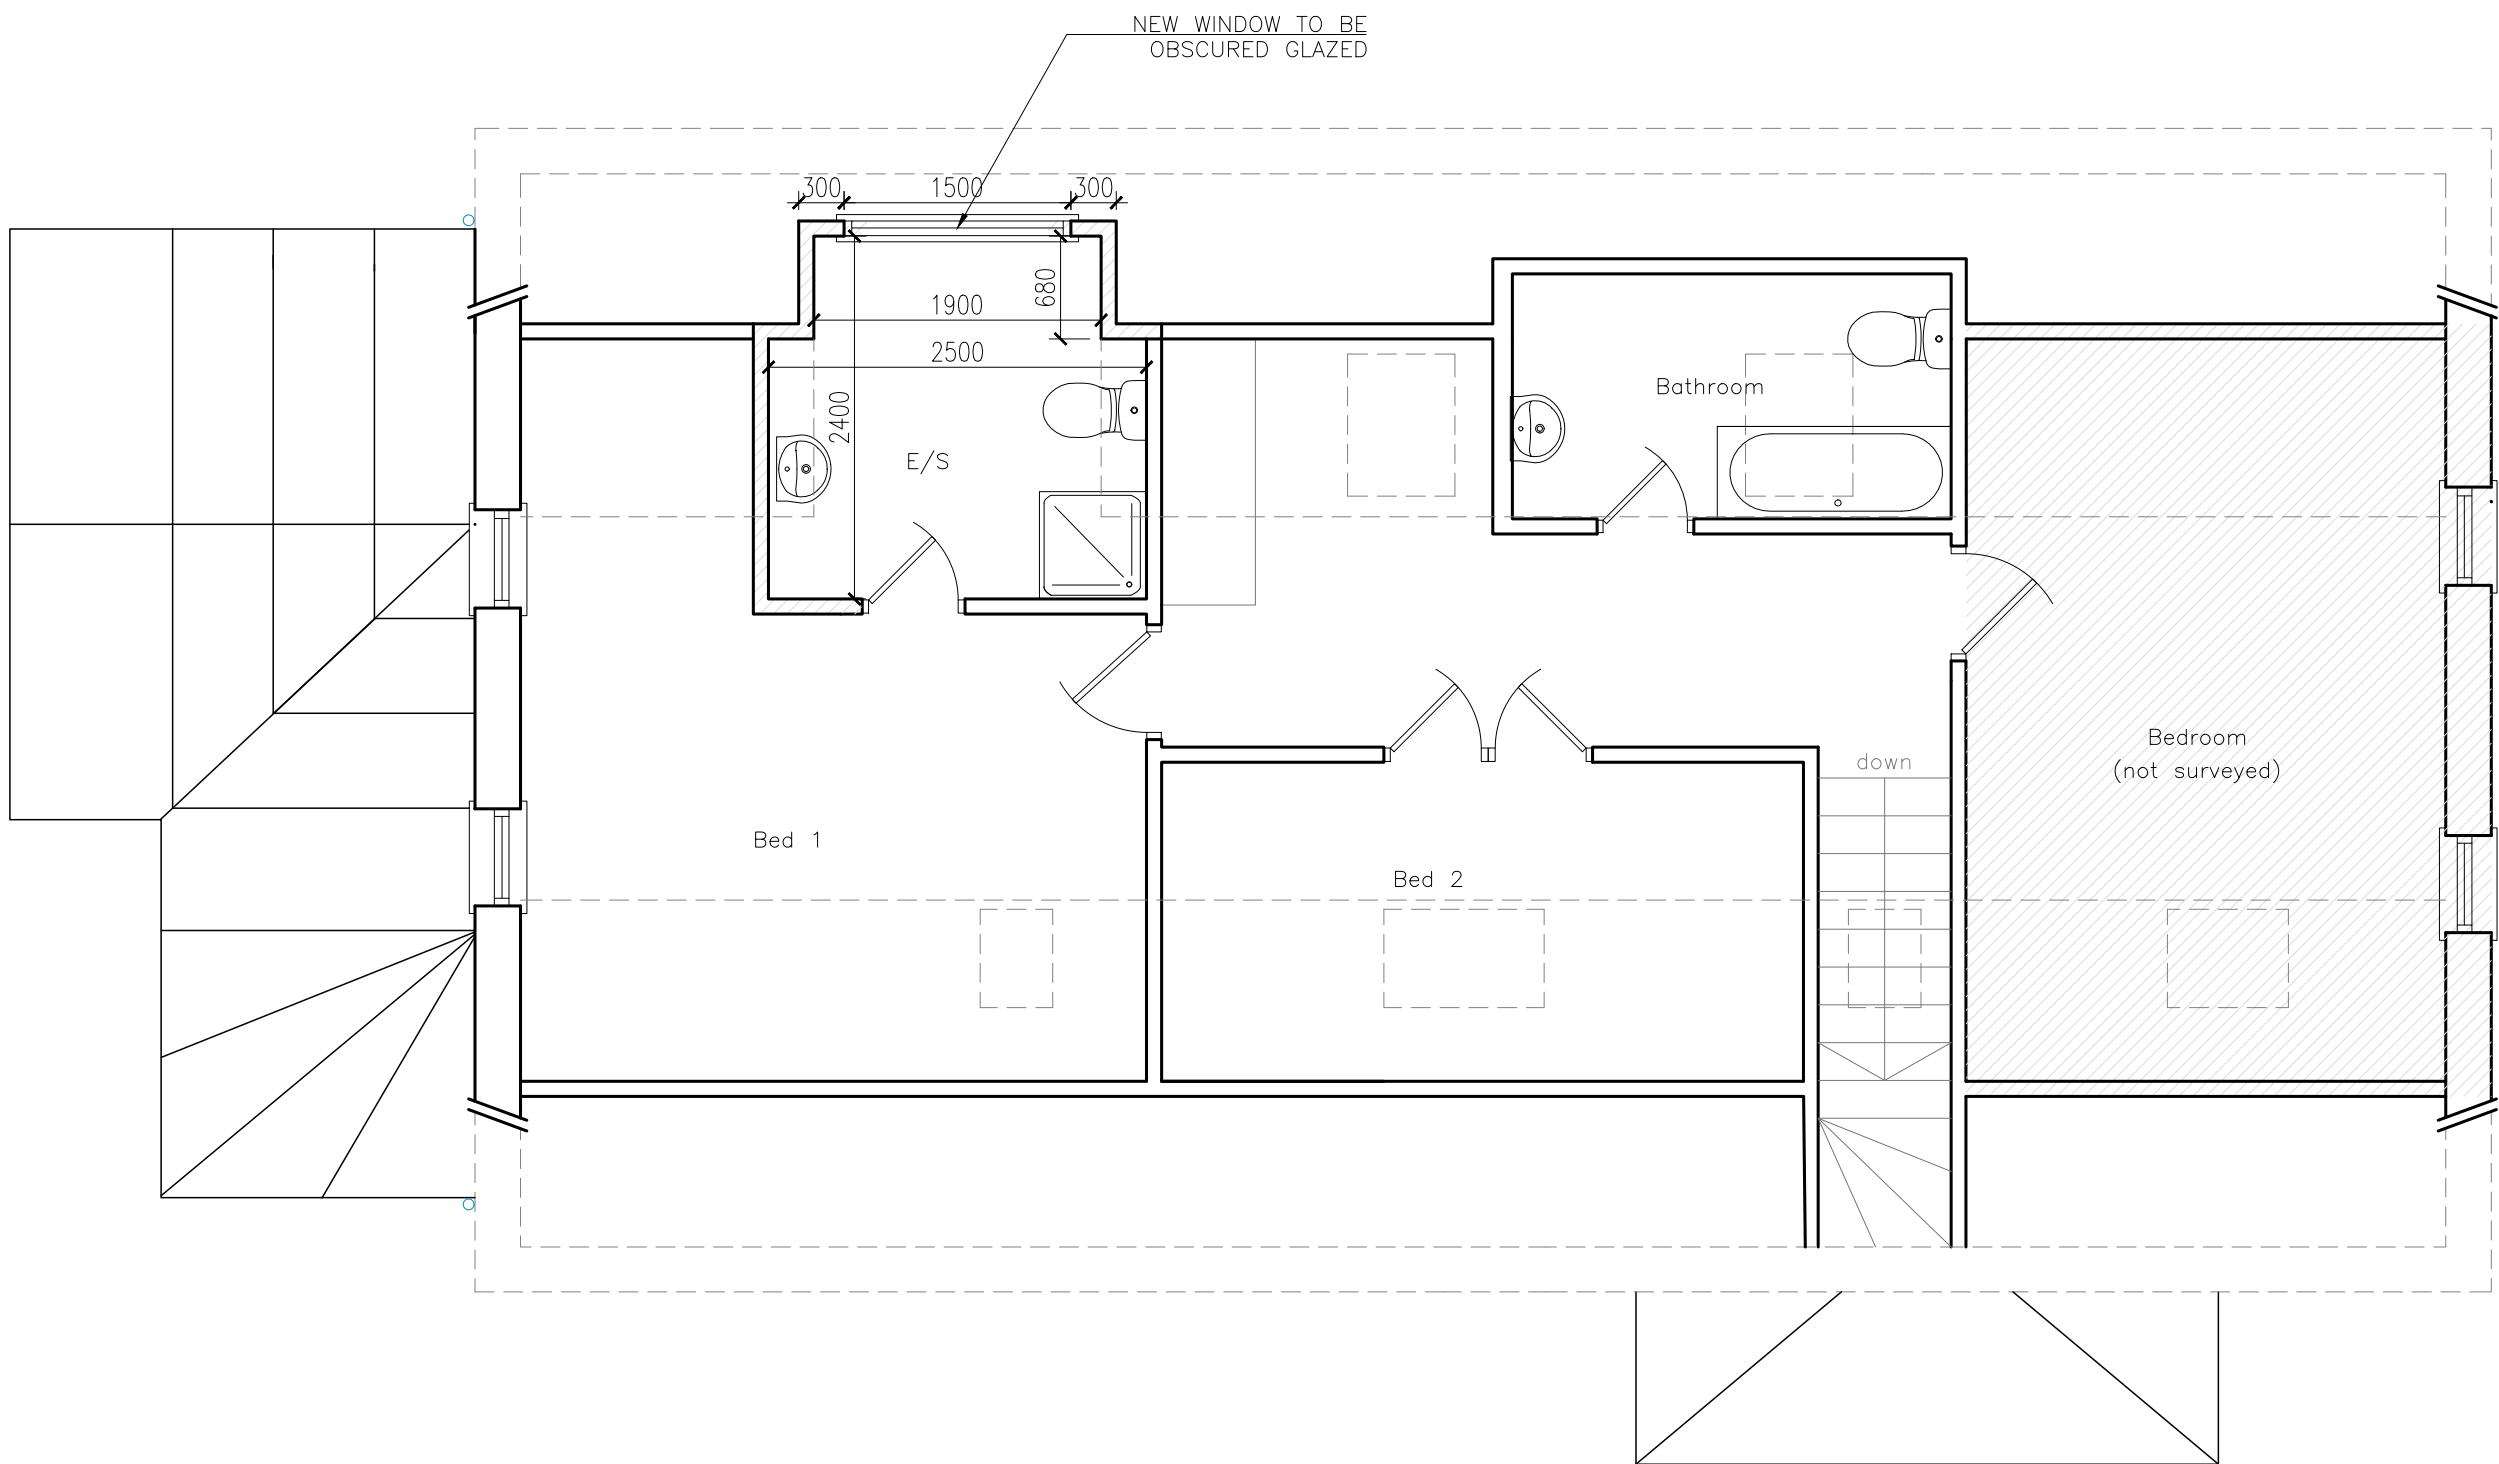


1st FLOOR PLAN
SCALE: 1:50

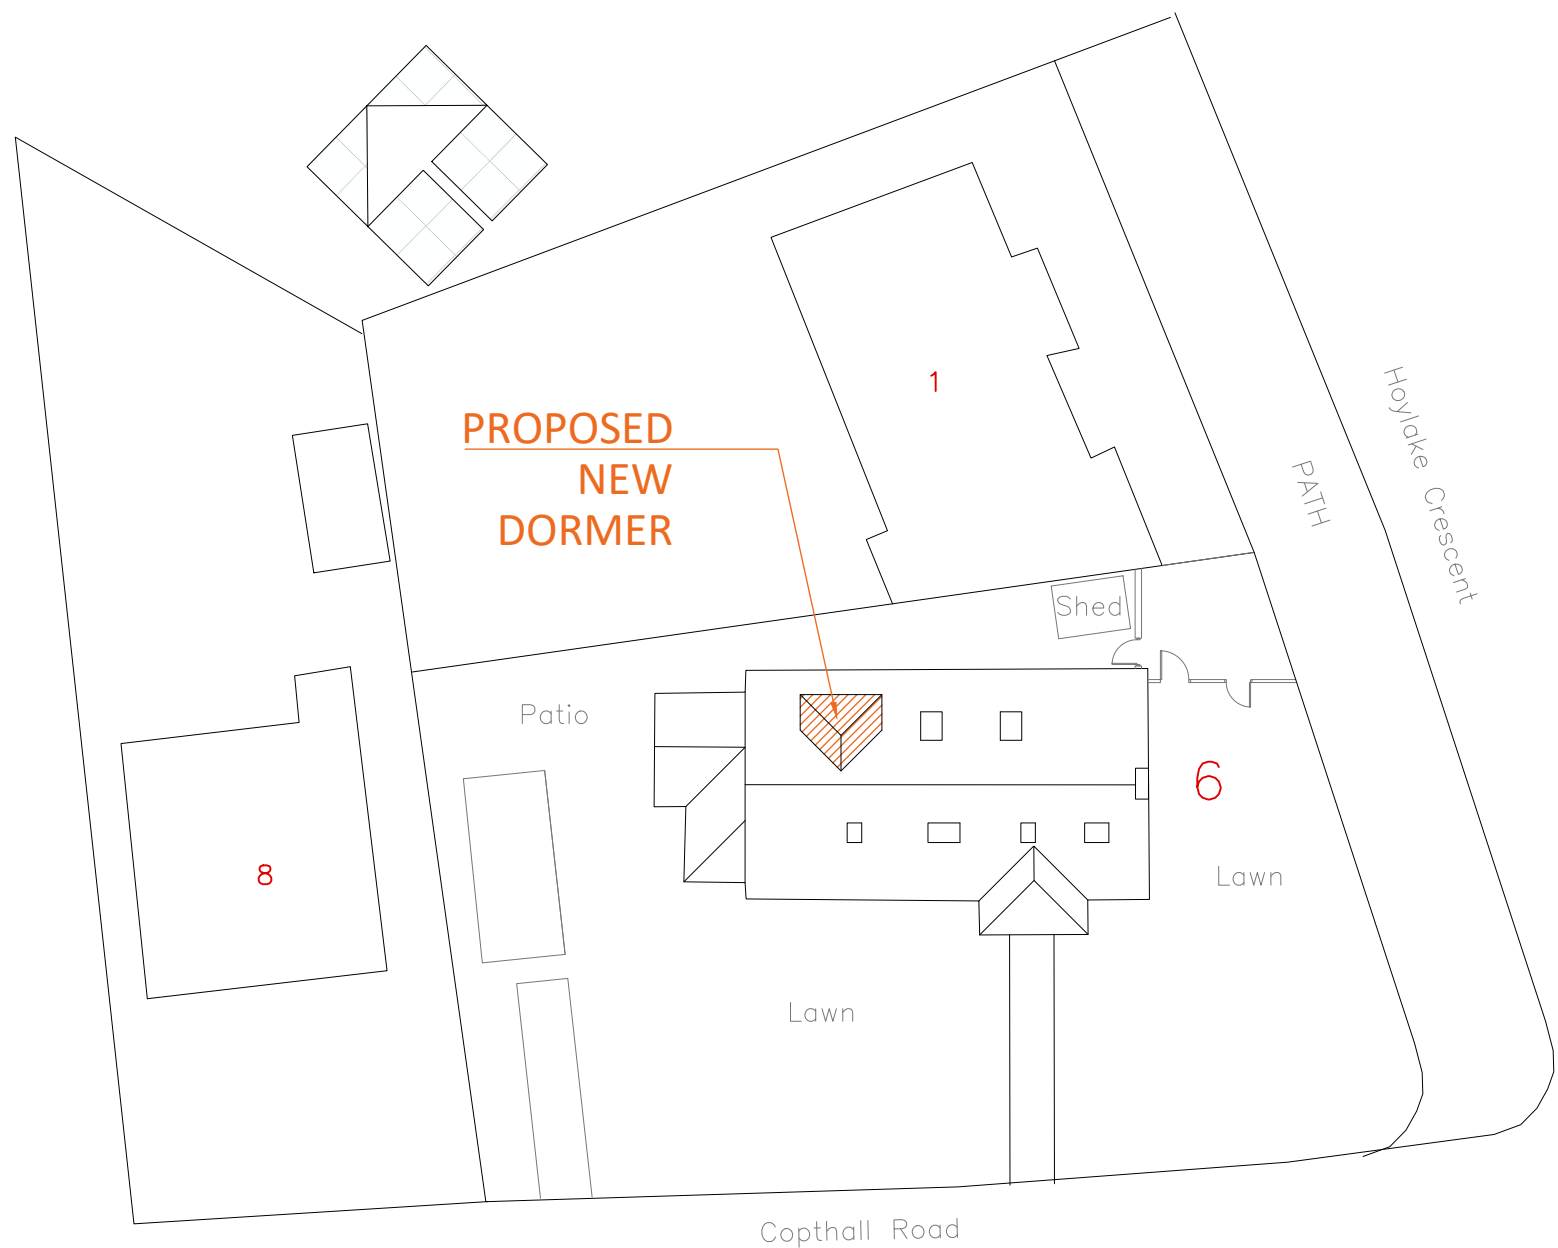


SITE PLAN
SCALE: 1:250



FRONT ELEVATION (UNALTERED)
SCALE: 1:100

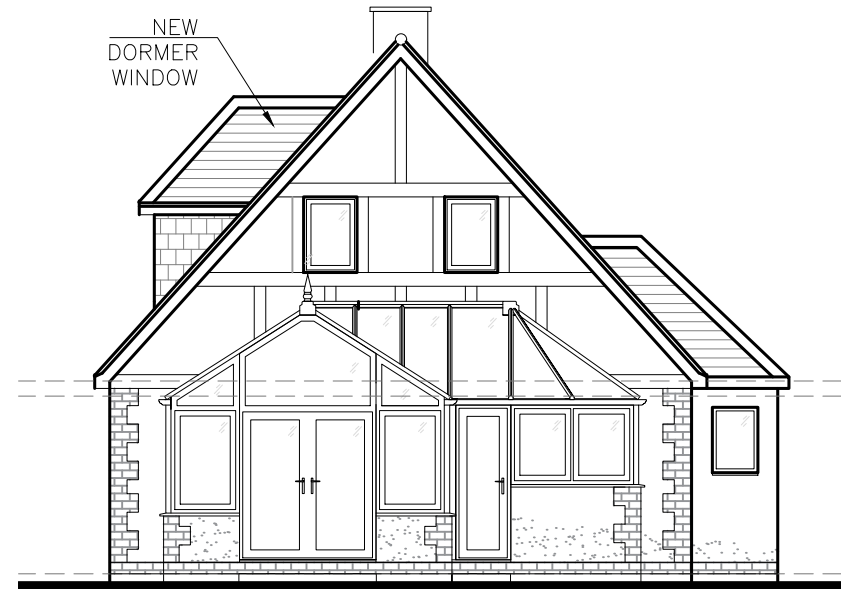

SIDE ELEVATION
SCALE: 1:100

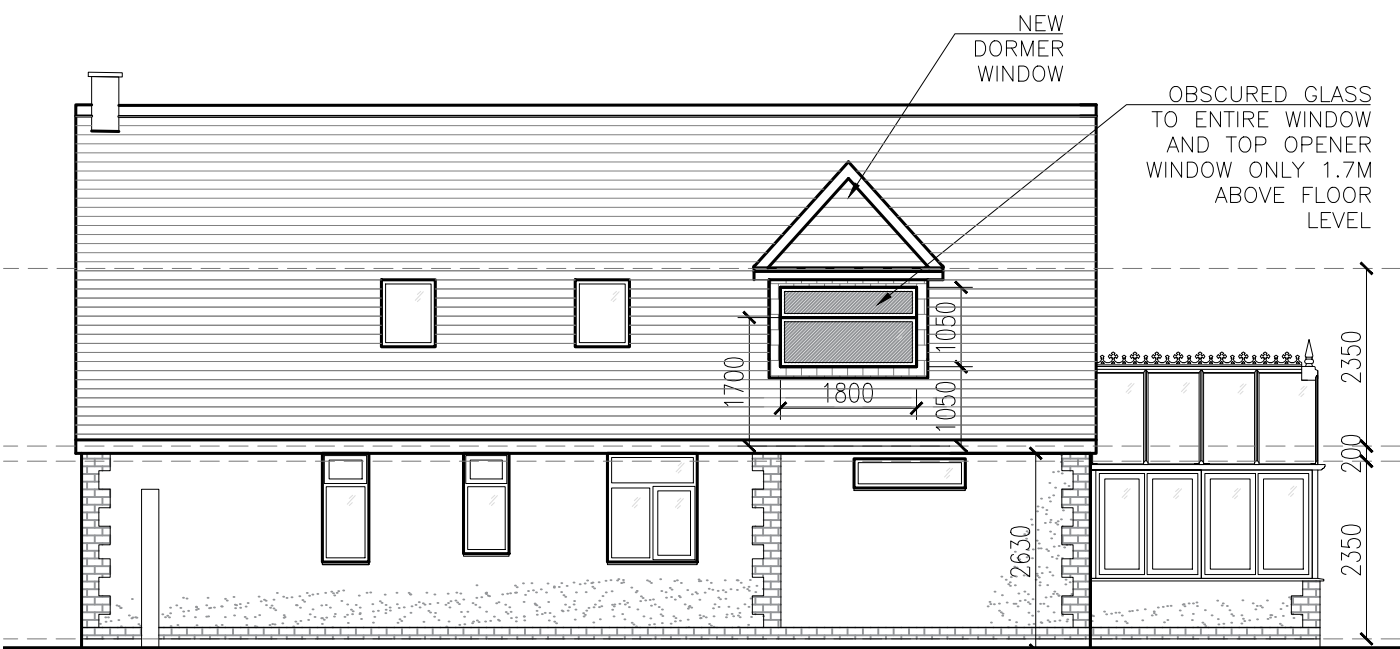

REAR ELEVATION
SCALE: 1:100



SIDE ELEVATION
SCALE: 1:100

B	APR 2022	KH	OBSCURED GLAZING
A	FEB 2022	KH	ADD DIMENSIONS
REV	DATE	DRAWN BY	DESCRIPTION
Uxbridge Design & DETAILING SERVICES Tudor Cottage, 114 High Street, Chalgrove, Oxfordshire, OX44 7ST T. 01895 255791 E. info@uxbridgedesign.co.uk W. www.uxbridgedesign.co.uk			
CLIENT MR & MRS I. CUMMINGS			
PROJECT 6 COPTHALL ROAD EAST ICKENHAM - UB10 8SD			
TITLE PROPOSED NEW DORMER WINDOW PLANS AND ELEVATIONS			
DATE FEB 2022	SCALE 1:50 - 1:100 1:250	DRN CF	DRG NO 22_09_02
REV B	A1		