



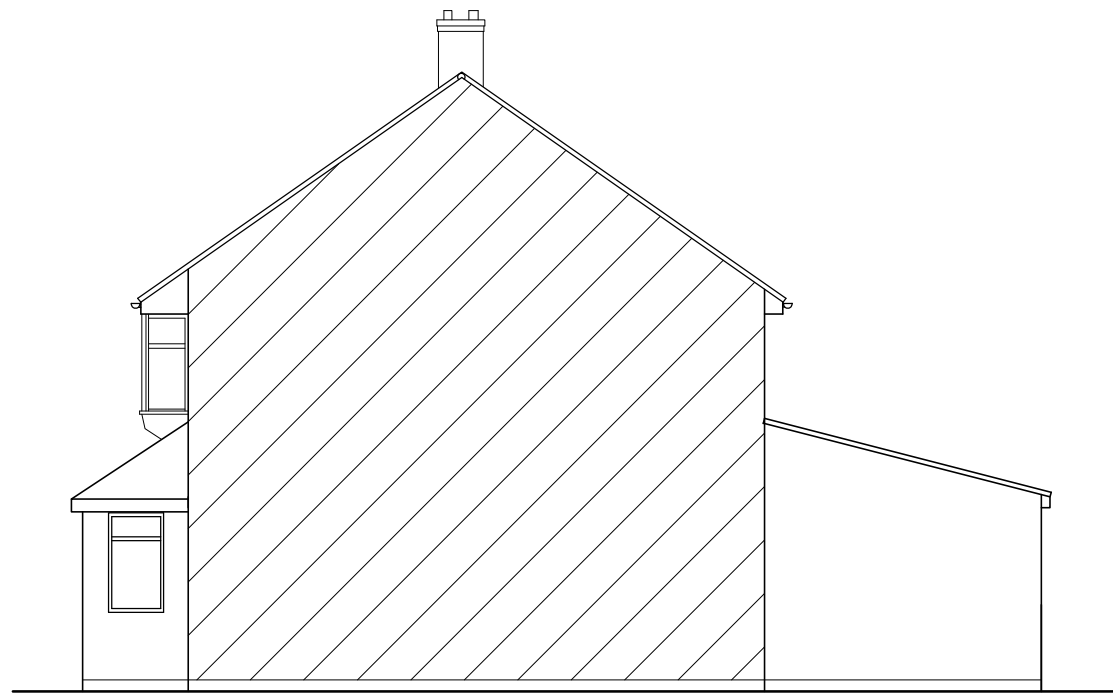


SIDE ELEVATION (THROUGH PARTY WALL)

EXISTING

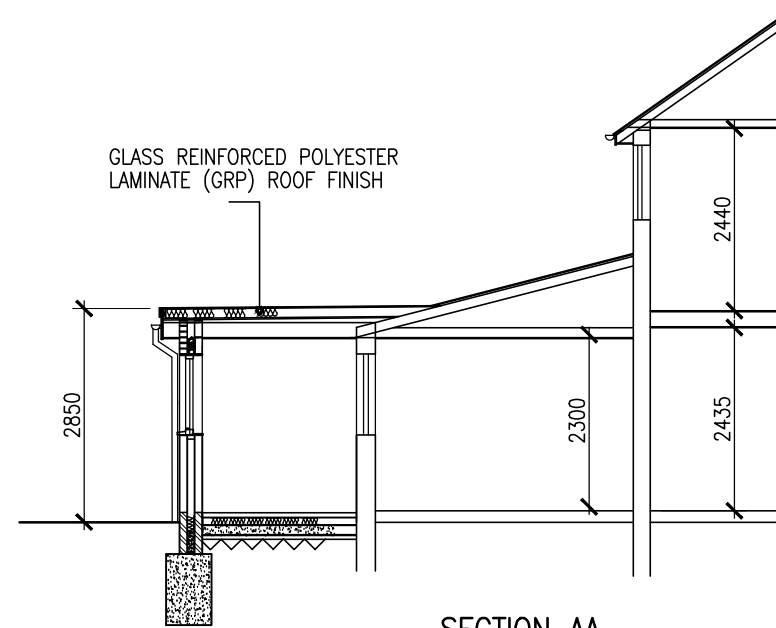


SECTION AA

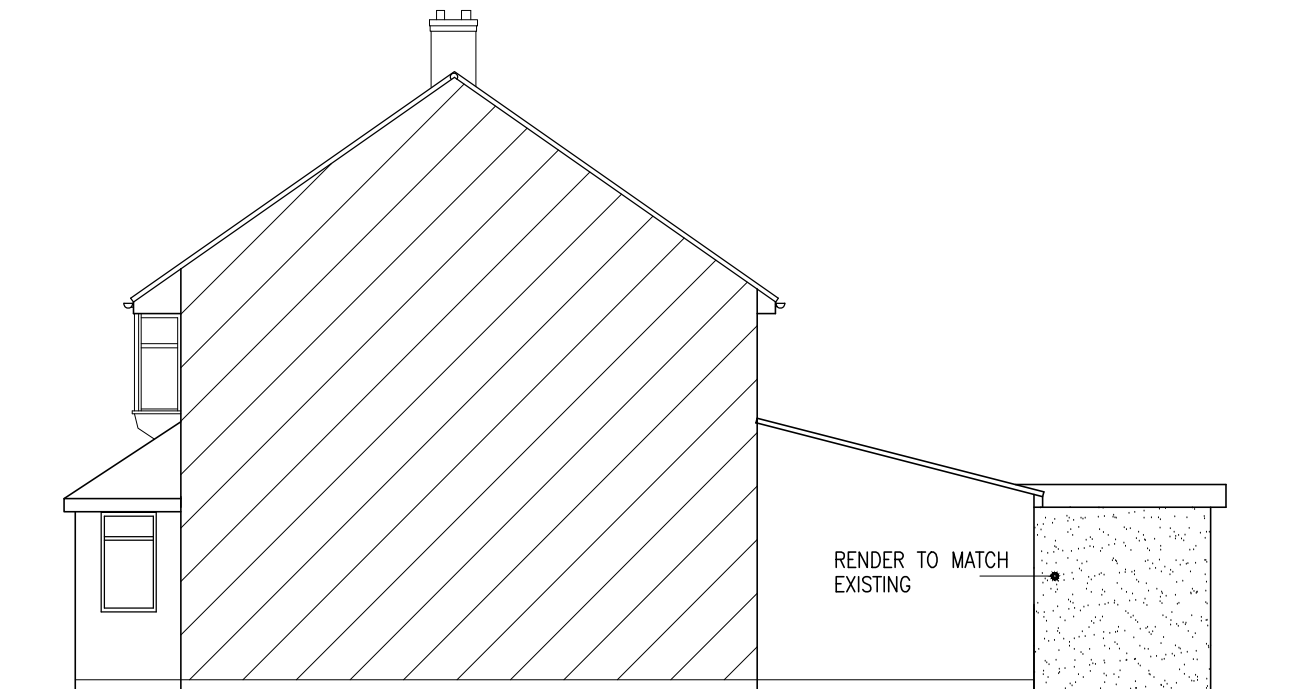


SIDE ELEVATION (THROUGH PARTY WALL)

PROPOSED

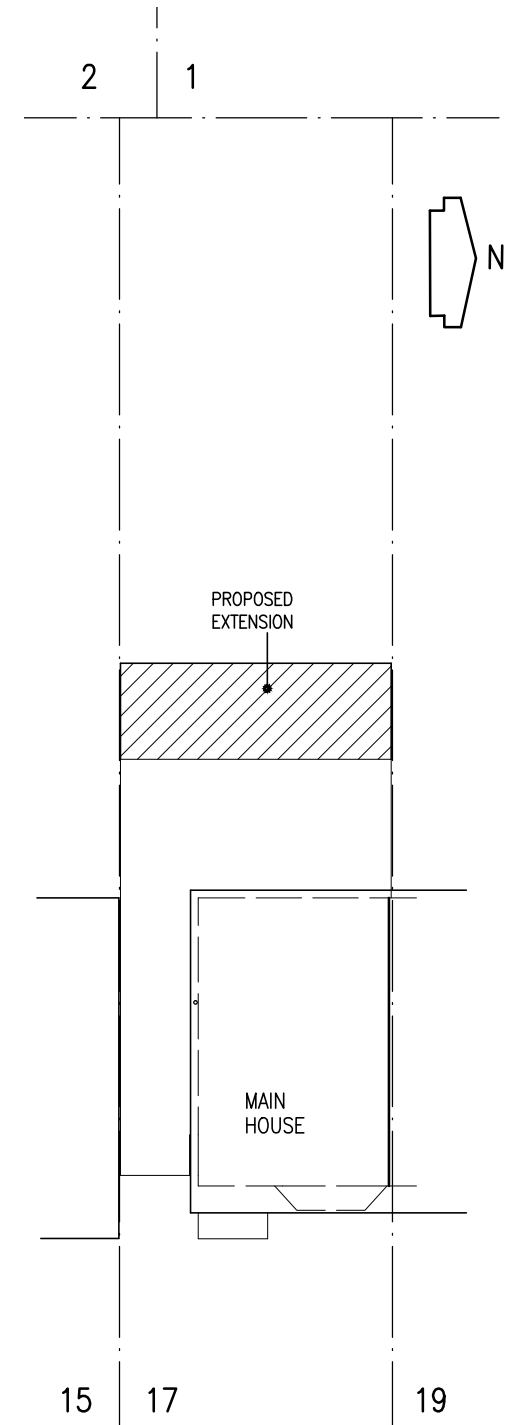

OXFORD AVENUE

SITE PLAN
SCALE : 1/200

 

Project		Drawing		
PROPOSED REAR SINGLE STOREY EXTENSION TO 17 OXFORD AVENUE CRANFORD HARLINGTON UB3 5HX		PLAN, ELEVATIONS		
Scale		Date	Drawing No.	
1/100 @A3		SEPT. 2021	G/621/02	
		Drawn		