




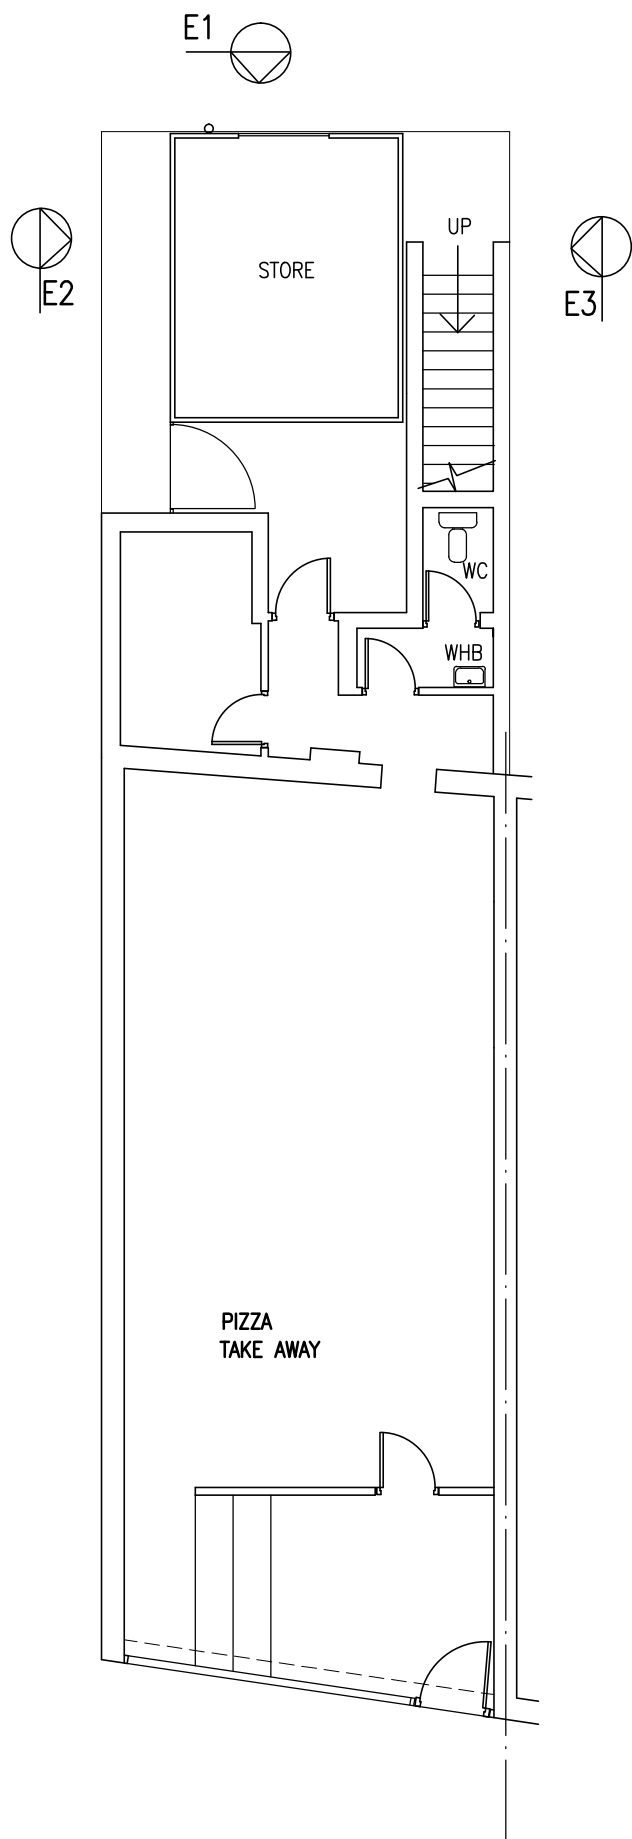

GROUND FLOOR PLAN

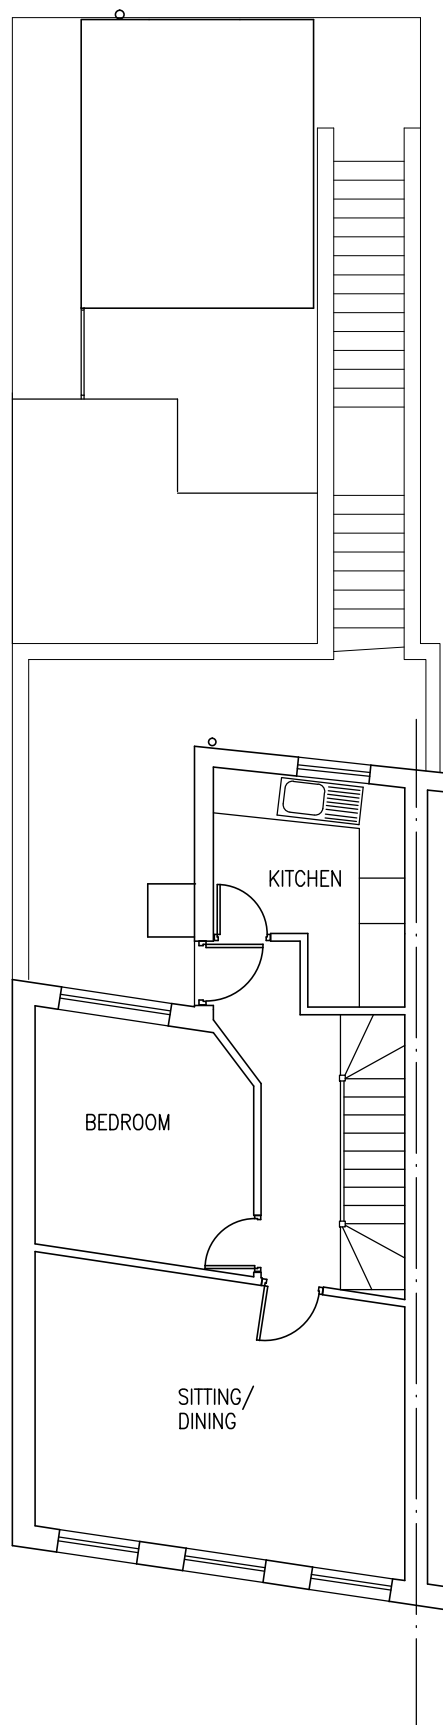

FIRST FLOOR PLAN

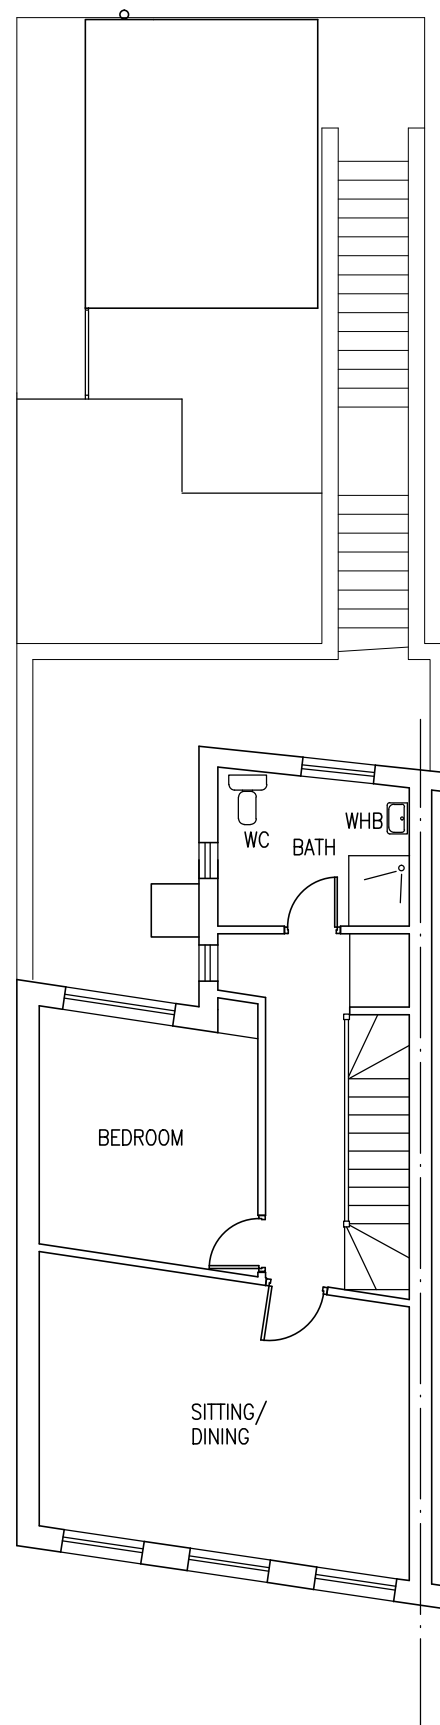

SECOND FLOOR PLAN

EXISTING



Project
 PROPOSED CONVERSION OF EXISTING FLAT TO
 2 NOS. ONE BEDROOM FLAT & GROUND FLOOR
 REAR STORE EXTENSION
 AT 134 HIGH STREET YIEWSLEY UB7 7BD AND
 13 PARKVIEW HIGH STREET YIEWSLEY UB7 7BG

Drawing
 PLANS

Scale
 1/100@A3

Date
 OCT. 2020
 Drawn

Drawing No.
 S/605/134-01

A