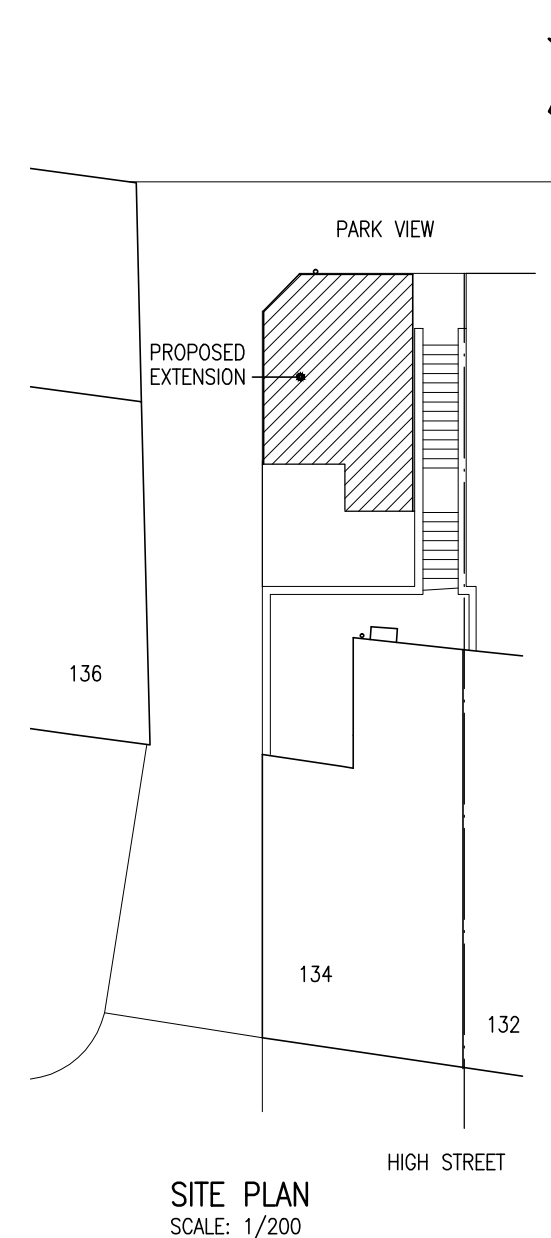
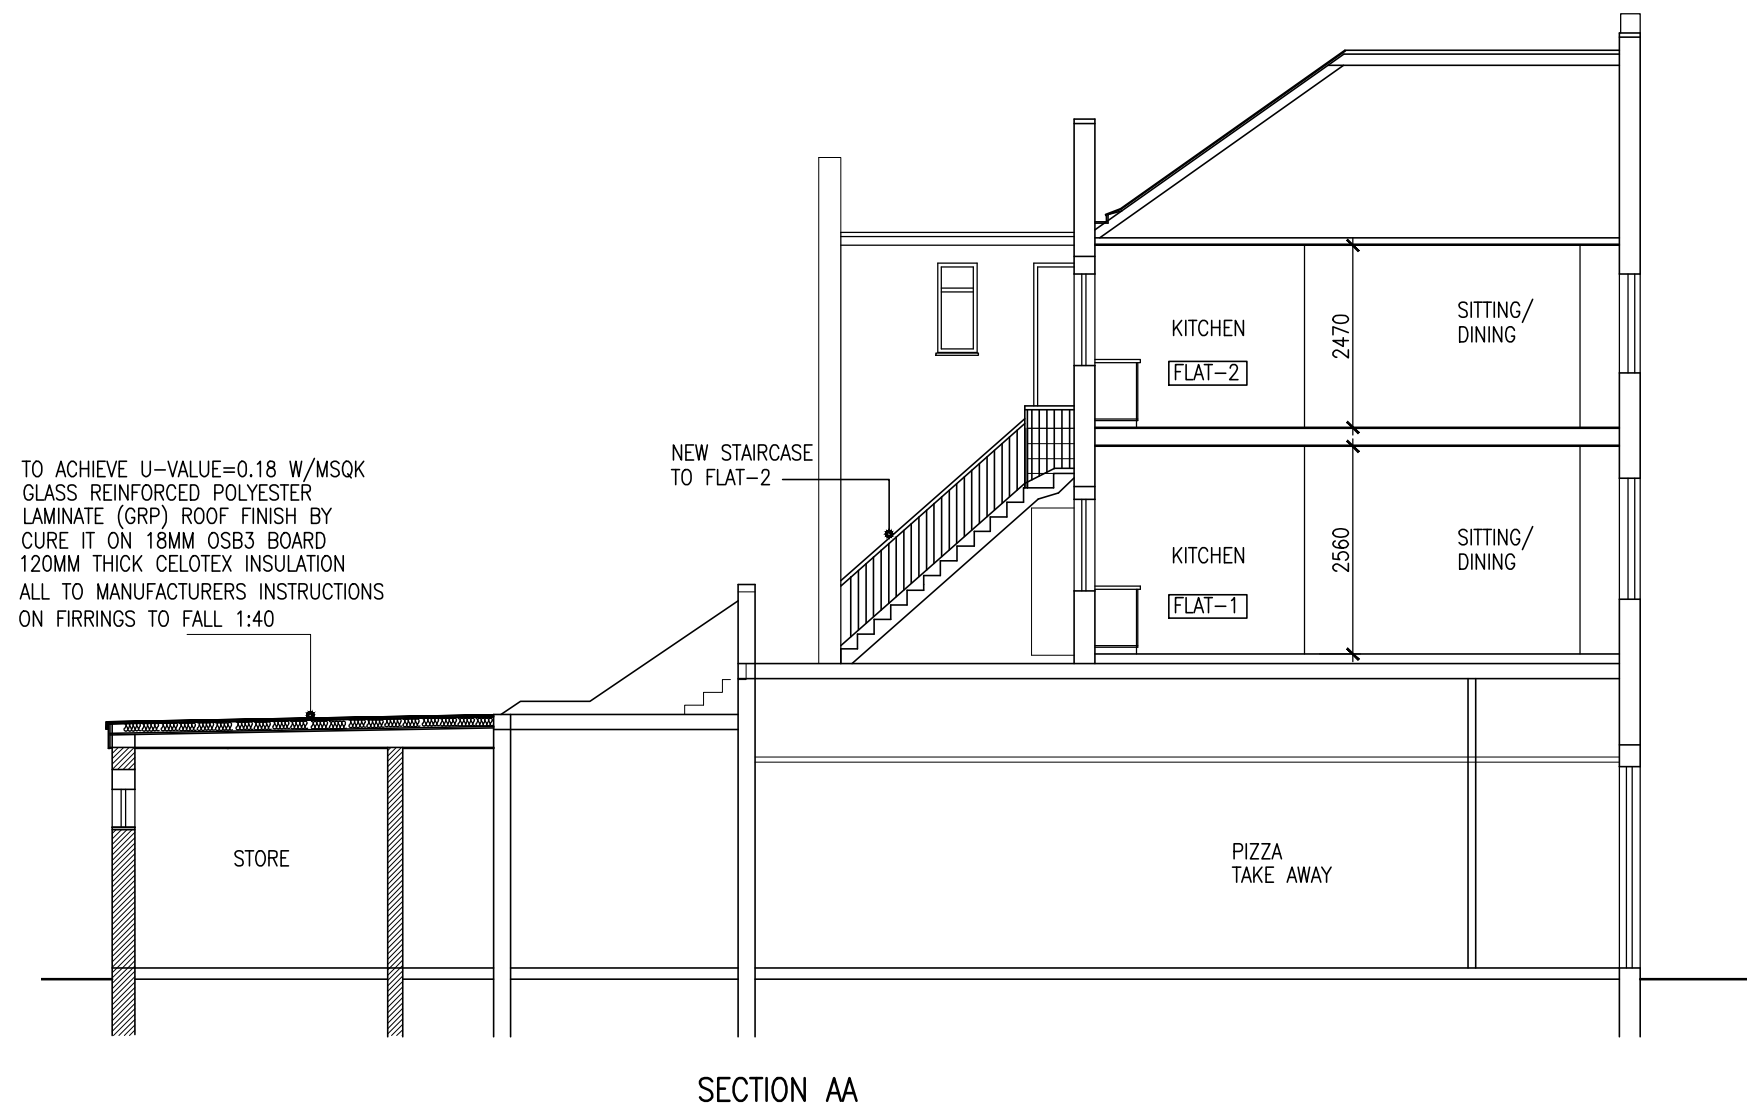


Project		Drawing		
PROPOSED CONVERSION OF EXISTING FLAT TO 2 NOS. ONE BEDROOM FLAT & GROUND FLOOR REAR STORE EXTENSION AT 134 HIGH STREET YIEWSLEY UB7 7BD AND 13 PARKVIEW HIGH STREET YIEWSLEY UB7 7BG		SITE PLAN , SECTION		
Scale	Date	Drawing No.		
1/100@A3	OCT. 2020	S/605/134-06		A
	Drawn			