



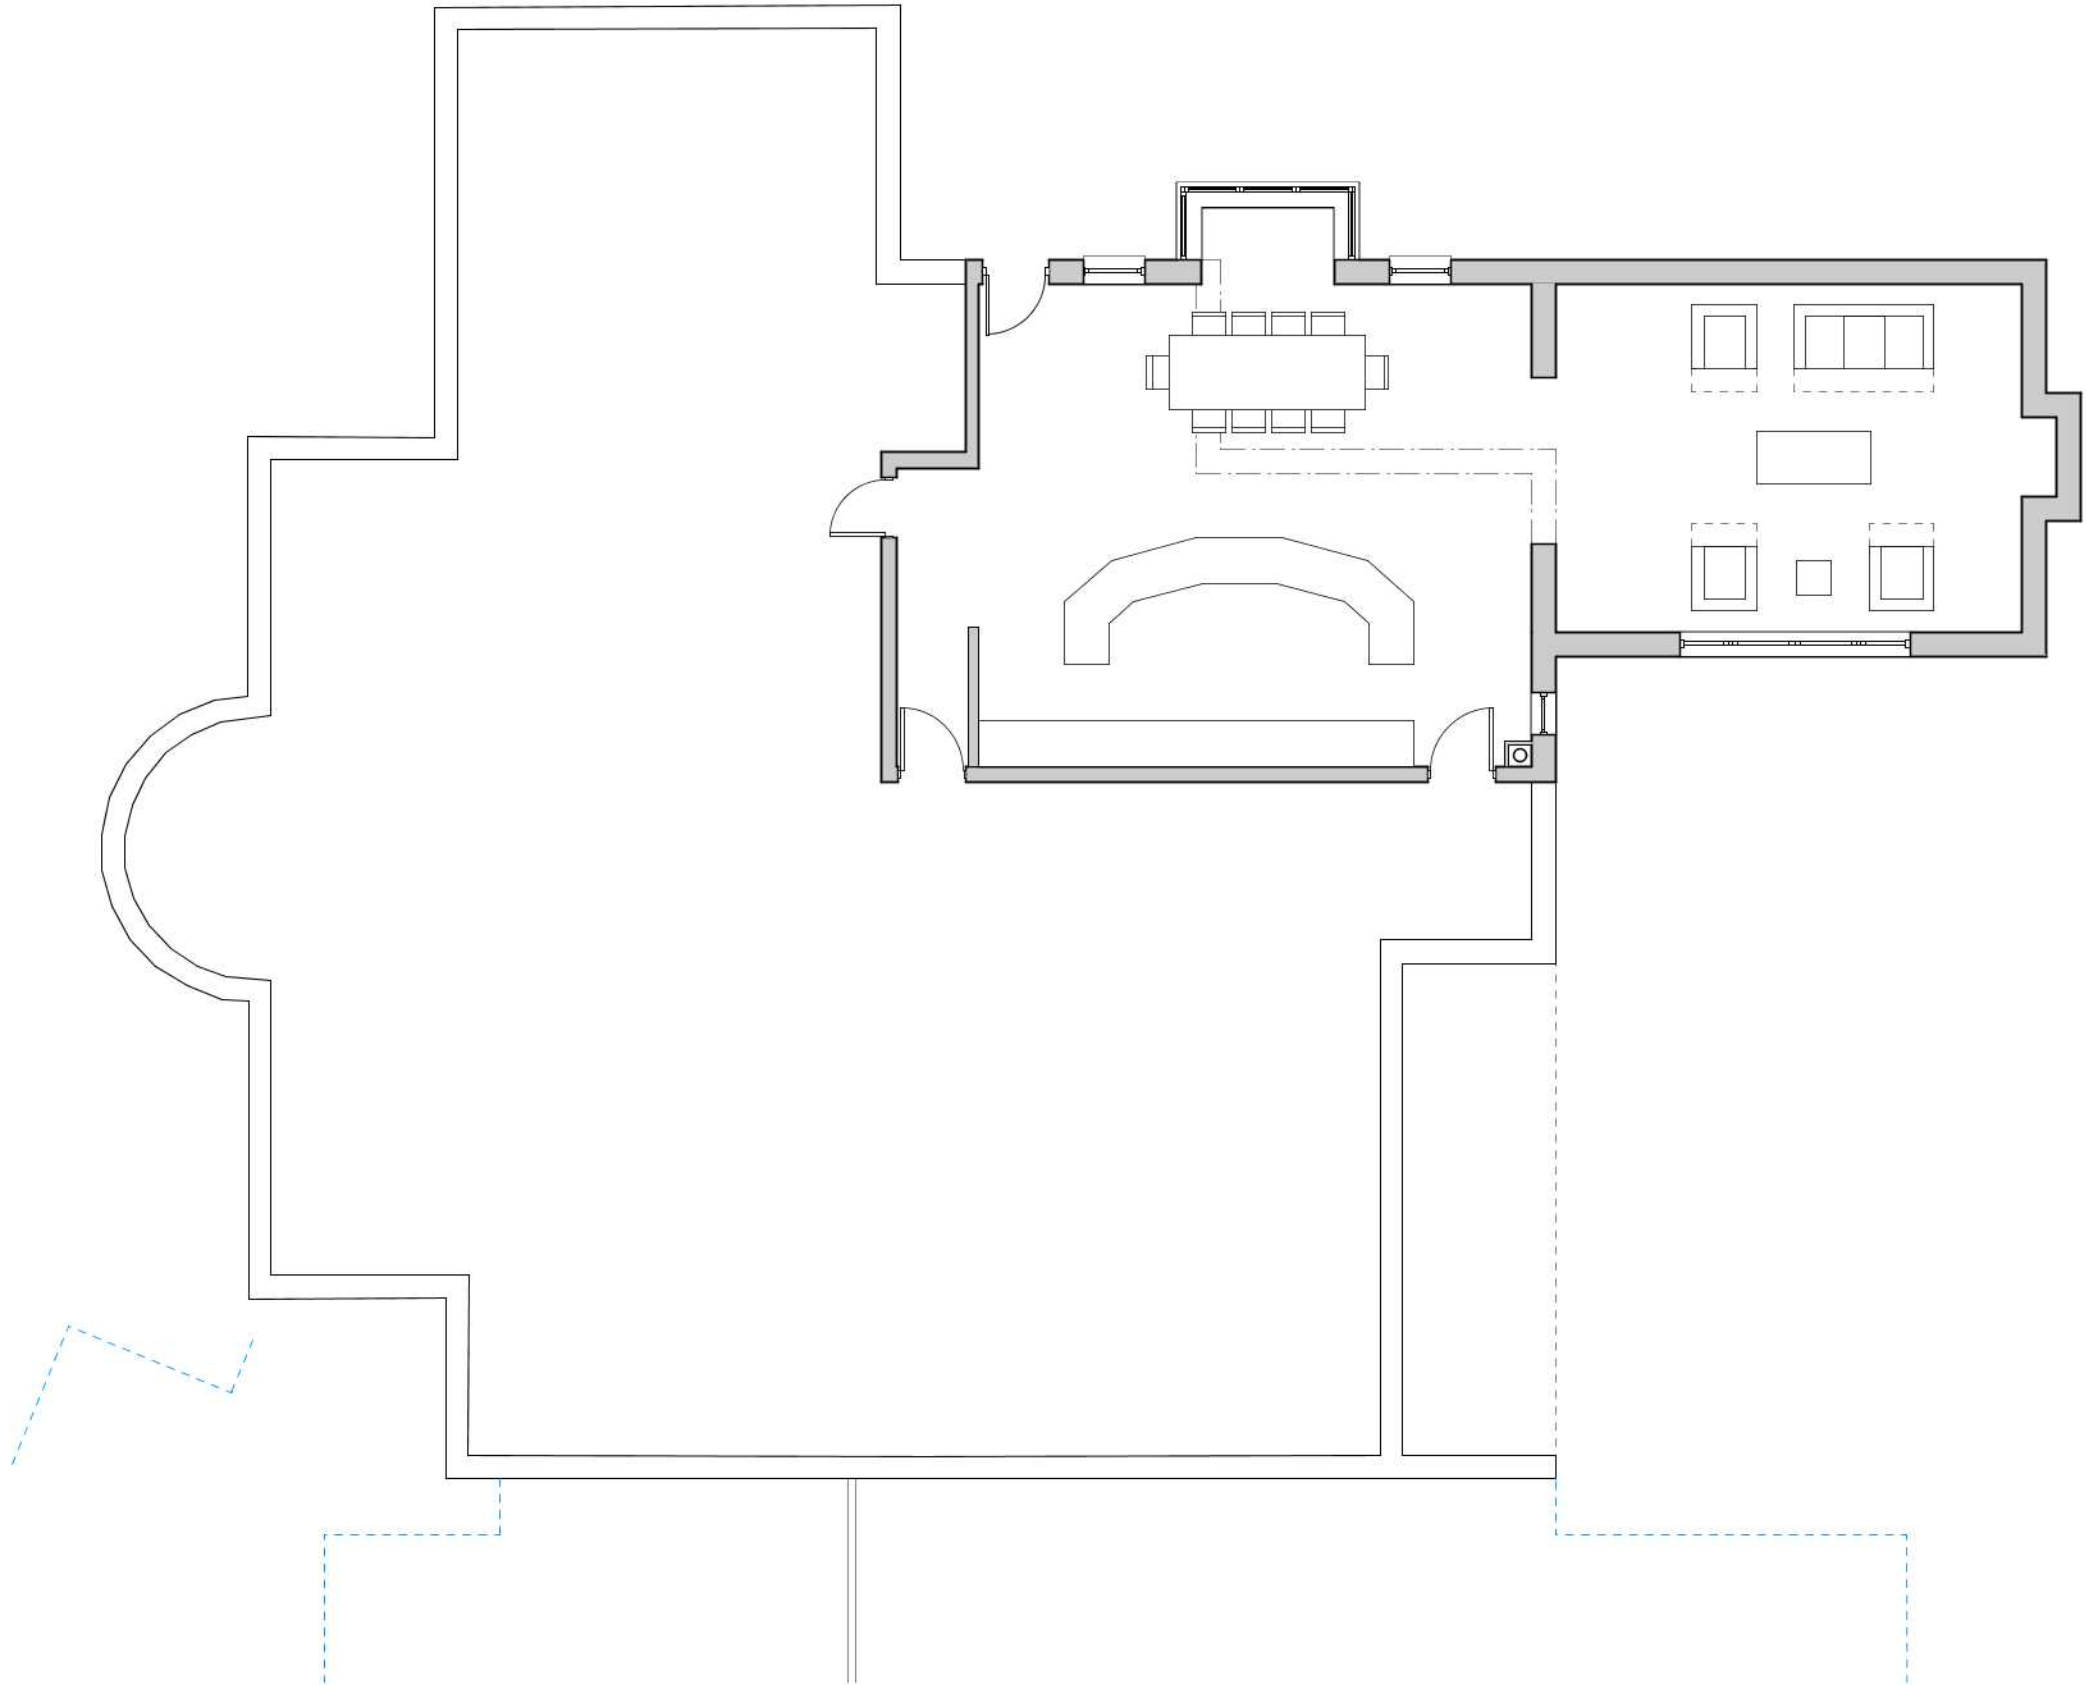

General Notes
© Copyright Stephen Davy Peter Smith Architects 2019
These proposals are subject to the approval of all Statutory Building Control requirements and the requirements of all Statutory Authorities and Service Providers.
The site boundaries and surroundings are based on the following:
• Measured survey by Stephen Davy Peter Smith Architects
The site boundaries are those described by the client.
These drawings are to be read in conjunction with all other relevant documentation produced by Stephen Davy Peter Smith Architects and other consultants employed by the client.

Specific Notes

 

PO	NBR	Existing Floor Plan Layout			04/01/19
Rev	Drawn	Notes			Date
S0	PO	04/09/19			
Rev	Checked	Date	Approved	Date	
REVISIONS					CLIENT APPROVAL

Client	
Ash Properties Ltd	
PO	A - APPROVED
S0	B - APPROVED WITH COMMENTS
Rev	C - DO NOT USE
CLIENT APPROVAL	

stephen davy peter smith architects
Fanshawe House, Fanshawe Street, London N1 6HX
Tel: 020 7739 2020 Fax: 020 7739 2021
E-mail: sdpsa@davysmitharchitects.co.uk
Website: www.davysmitharchitects.co.uk
Project
38 The Drive,
Ickenham,
UB10 8AG
(Kitchen)

Drawing Ref. 1912 - DS - 00 - GF - DR - A - S101	Job No. 1912
Purpose of Issue SKETCH	Scale 1:100 @ A3
Drawing Title Existing Ground Floor Plan	
Project Ref - Drawing No - Status - Revision 1912 - S101 - S2 - P0	