


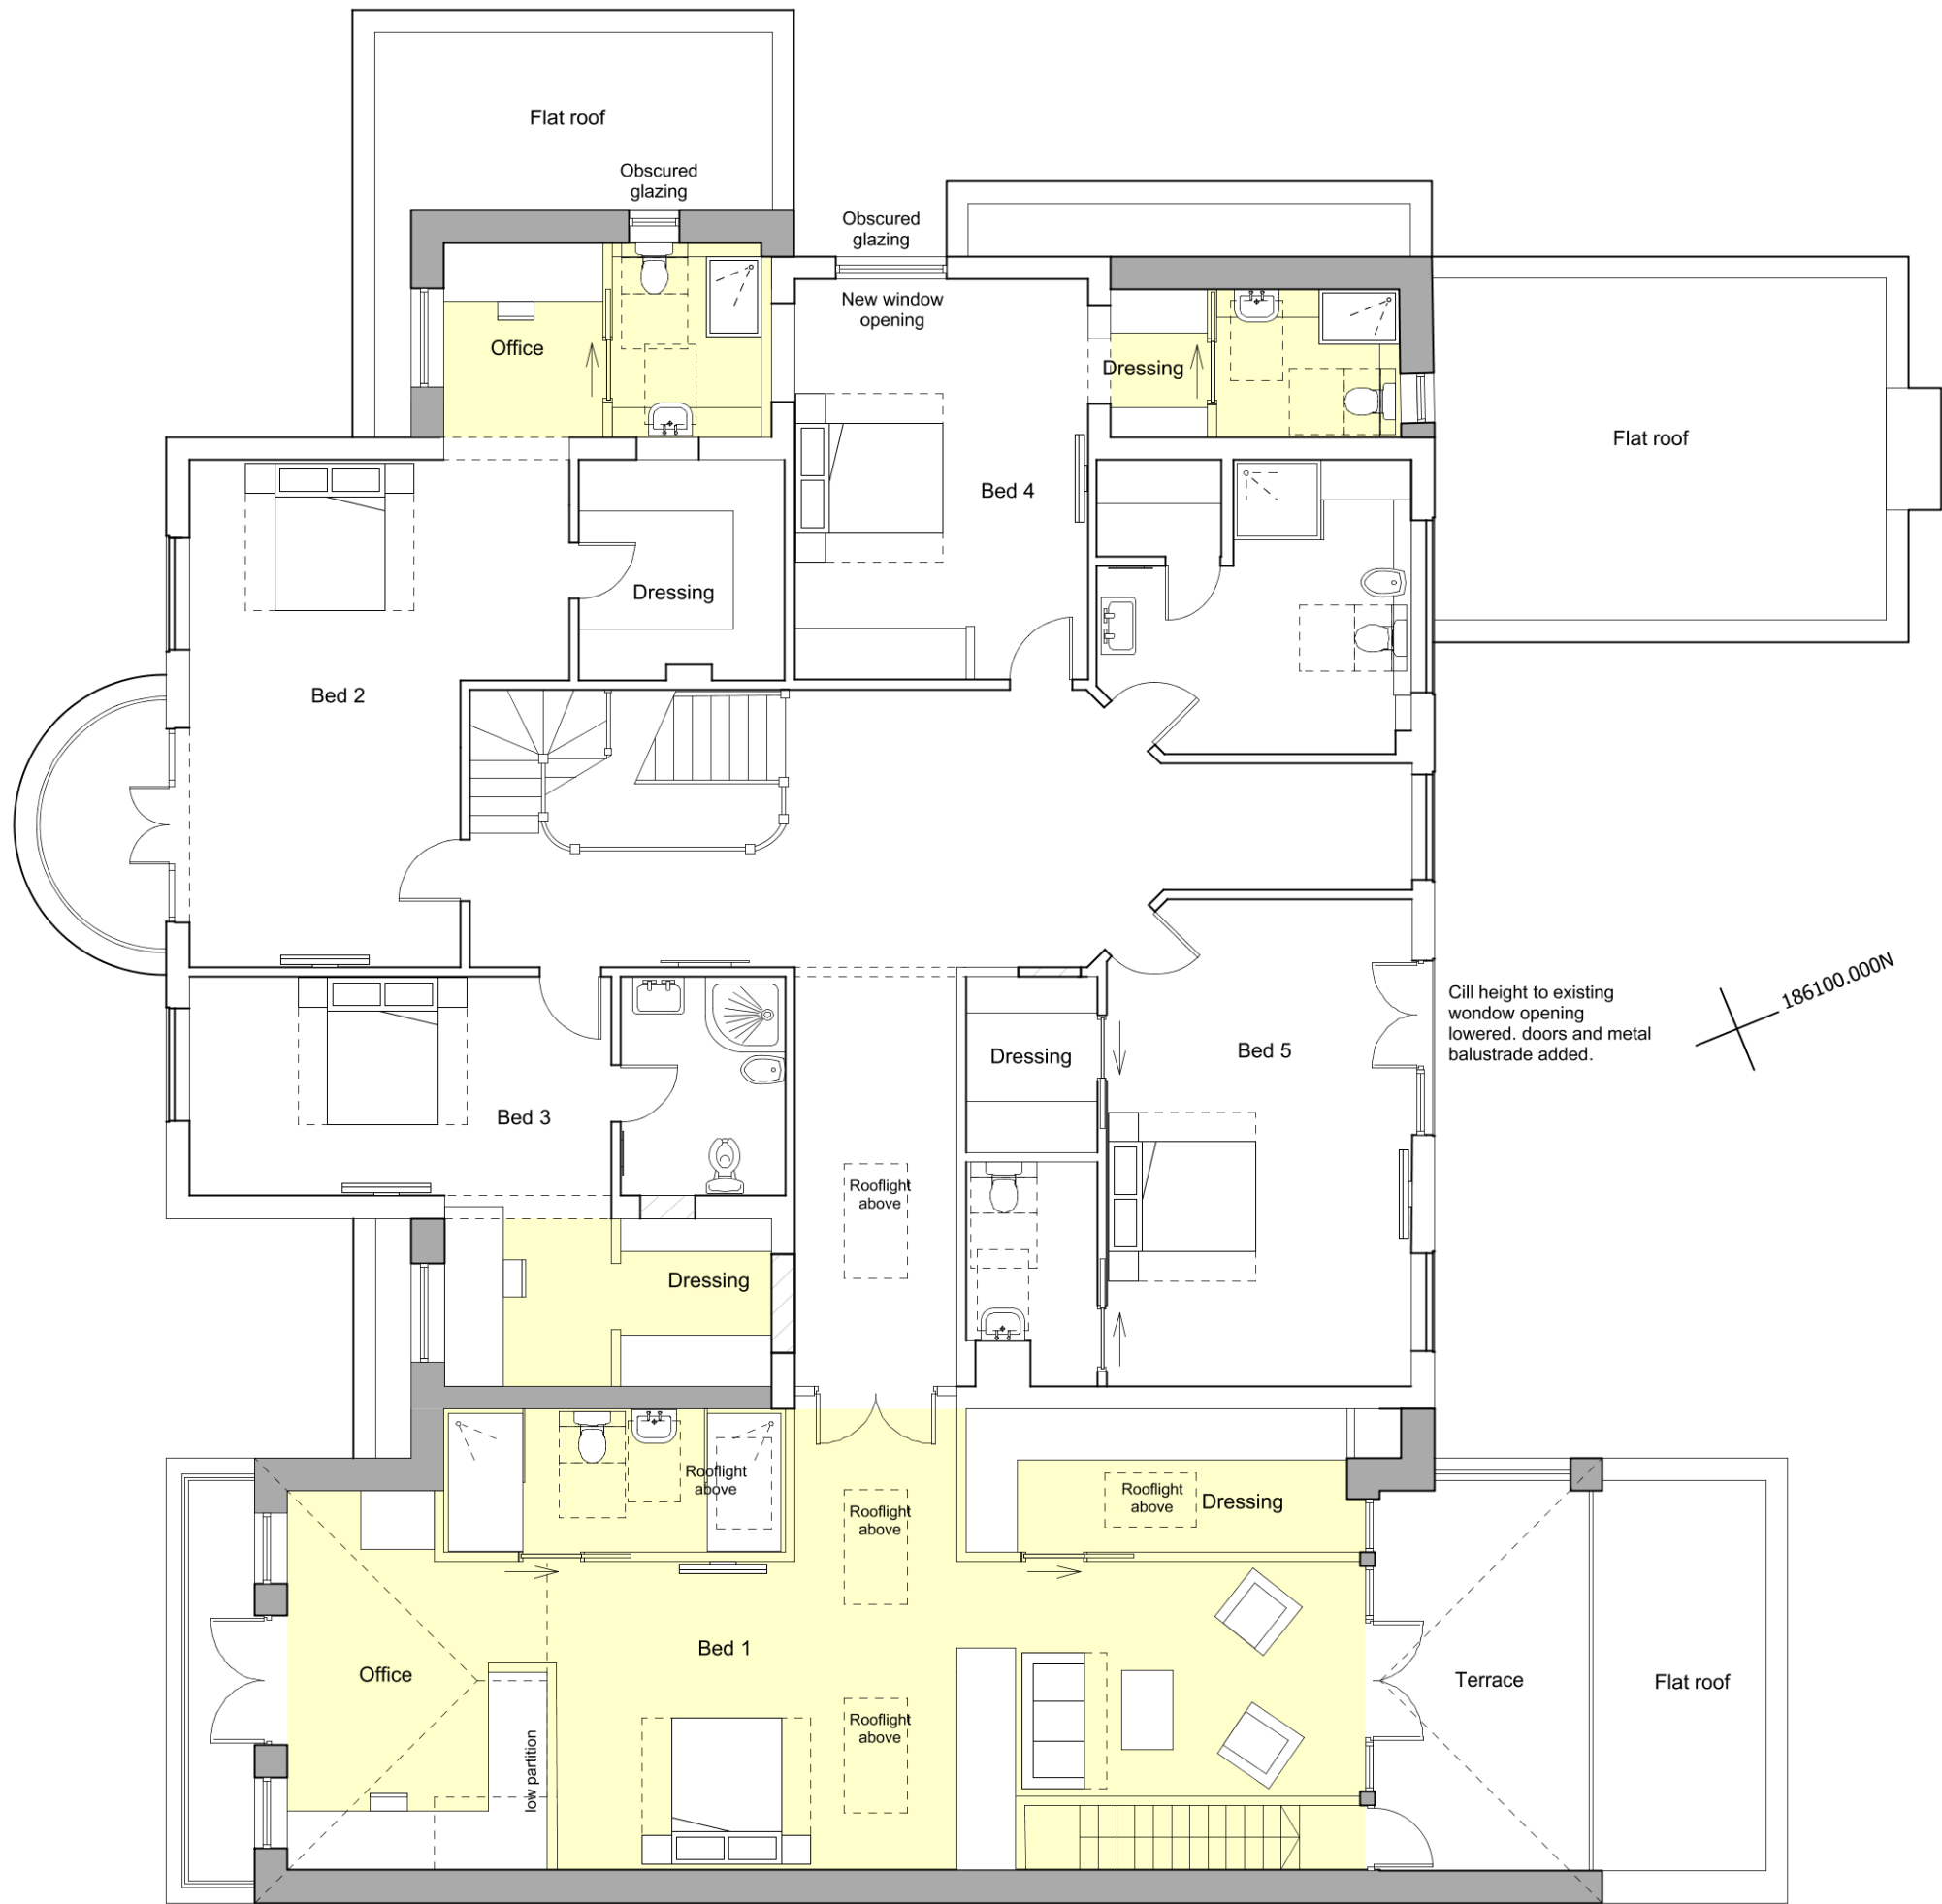

General Notes

© Copyright Stephen Davy Peter Smith Architects 2019

These proposals are subject to the approval of all Statutory Building Control requirements and the requirements of all Statutory Authorities and Service Providers.


The site boundaries and surroundings are based on the following:

-

The site boundaries are those described by the client.

These drawings are to be read in conjunction with all other relevant documentation produced by Stephen Davy Peter Smith Architects and other consultants employed by the client.

- Specific Notes
-  New wall
 -  Existing
 -  Walls to be demolished

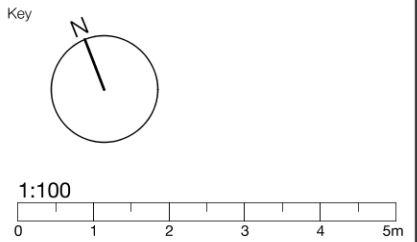

A	CB	Position of window to bed 4 amended.		18/12/20
Rev	Drawn	Notes		Date
P1				
Rev	Checked	Date	Approved	Date

REVISIONS				
Client				
Ash Properties Ltd				
	A - APPROVED			
	B - APPROVED WITH COMMENTS			
	C - DO NOT USE			

CLIENT APPROVAL

stephen davy architects
peter smith

Fanshaw House, Fanshaw Street, London N1 6HX
Tel: 020 7739 2020 Fax: 020 7739 2021
E-mail: sdpsa@davysmitharchitects.co.uk
Website: www.davysmitharchitects.co.uk

Project

38 The Drive,
Ickenham,
UB10 8AG

Drawing Ref.	Job No.
1912 - DS - 00 - GF - DR - A - P123	1912

Purpose of Issue	Scale
PLANNING	1:100 @ A3

Drawing Title

Proposed First Floor Plan

Project Ref - Drawing No - Status - Revision

1 9 1 2 - P 1 2 3 - S 0 - P 1