


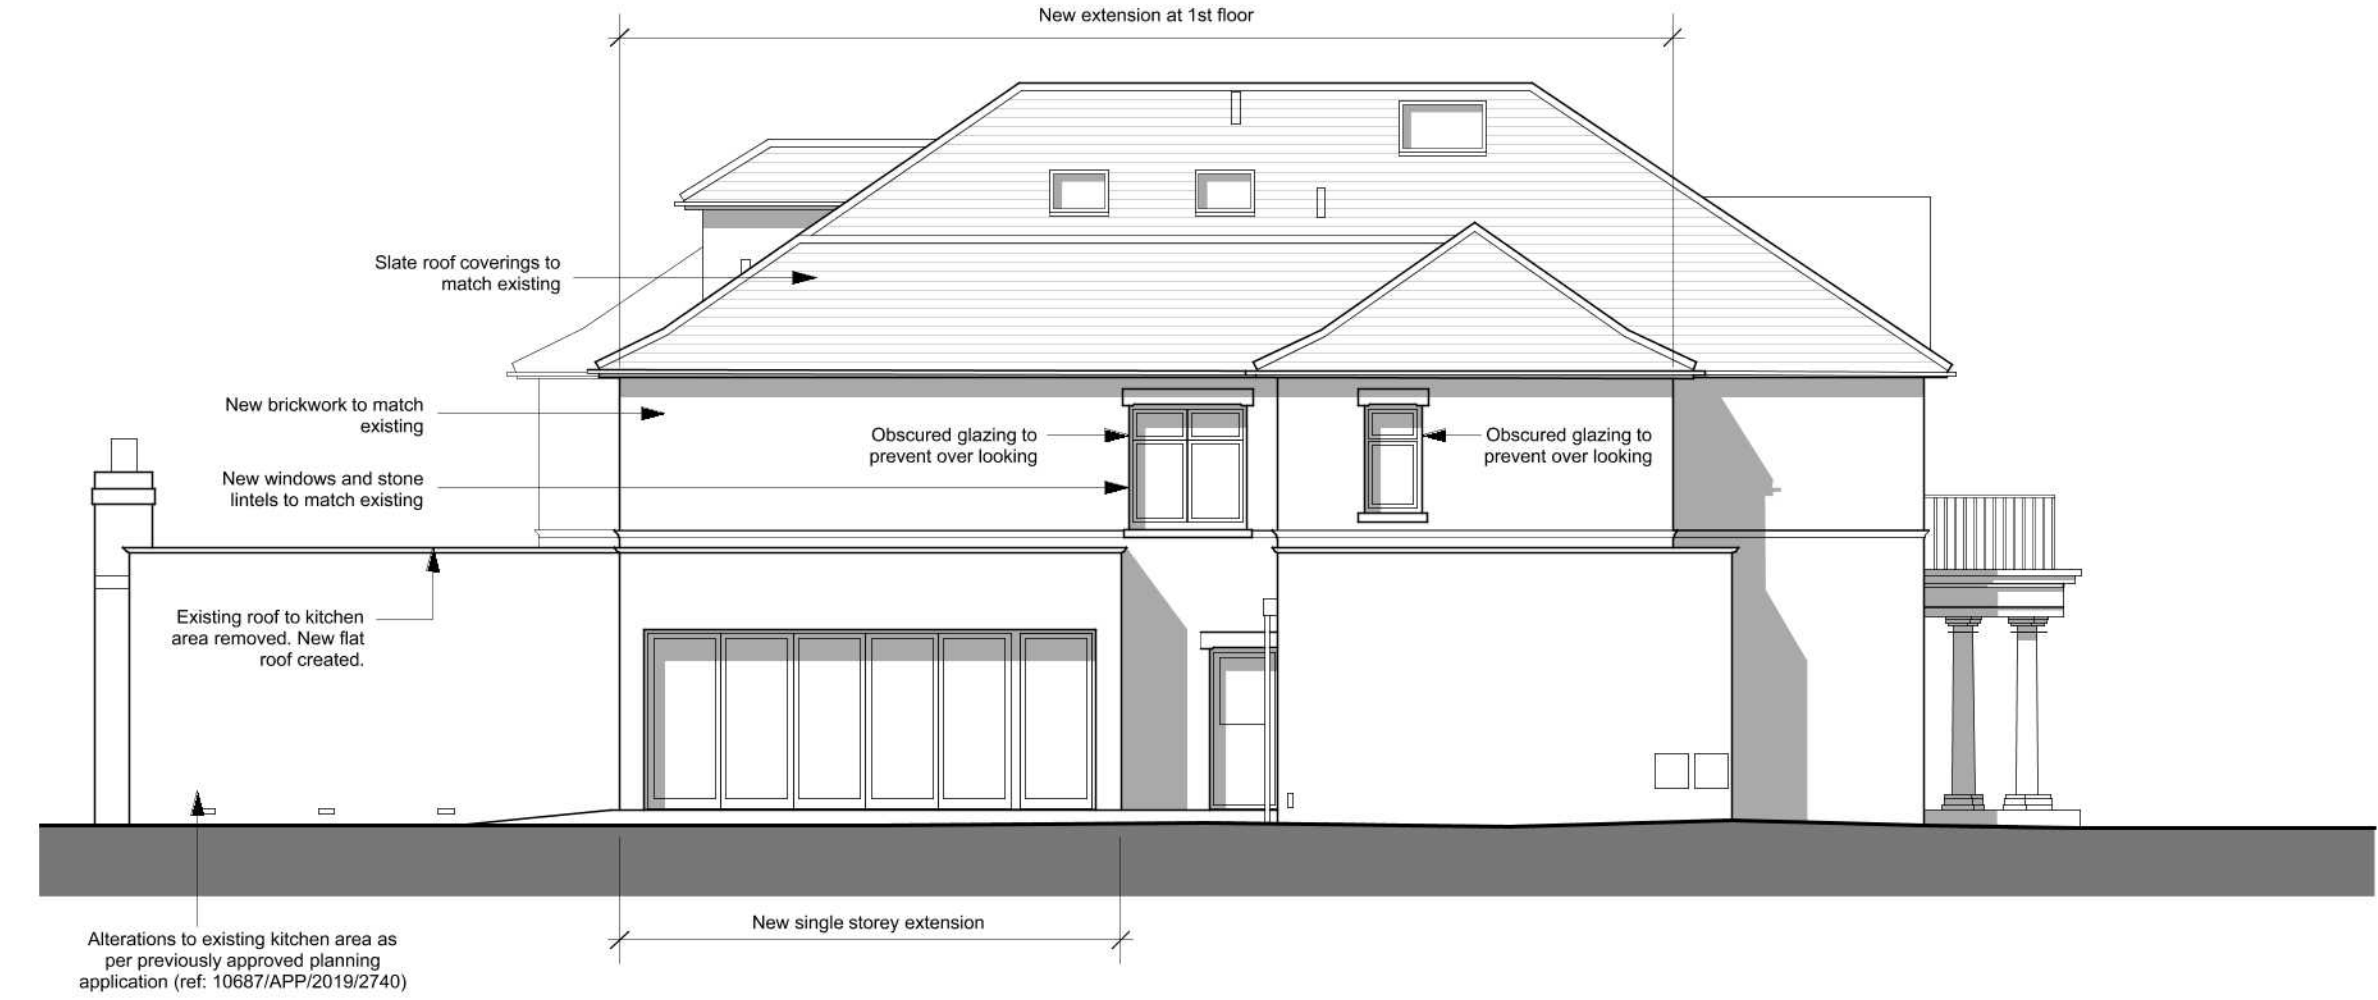

West Elevation



North Elevation

General Notes

© Copyright Stephen Davy Peter Smith Architects 2019

These proposals are subject to the approval of all Statutory Building Control requirements and the requirements of all Statutory Authorities and Service Providers.


The site boundaries and surroundings are based on the following:

- 

The site boundaries are those described by the client.

These drawings are to be read in conjunction with all other relevant documentation produced by Stephen Davy Peter Smith Architects and other consultants employed by the client.

Specific Notes

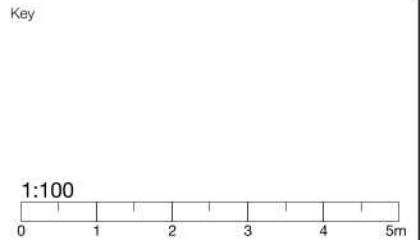

|     |         |                                                                  |          |
|-----|---------|------------------------------------------------------------------|----------|
|     |         |                                                                  |          |
| A   | CB      | Position of 1st floor bedroom window to north elevation amended. | 18/12/20 |
| Rev | Drawn   | Notes                                                            | Date     |
| P1  |         |                                                                  |          |
| Rev | Checked | Date                                                             | Approved |
|     |         |                                                                  | Date     |

| REVISIONS          |                            |  |  |  |
|--------------------|----------------------------|--|--|--|
| Client             |                            |  |  |  |
| Ash Properties Ltd |                            |  |  |  |
|                    | A - APPROVED               |  |  |  |
|                    | B - APPROVED WITH COMMENTS |  |  |  |
|                    | C - DO NOT USE             |  |  |  |

CLIENT APPROVAL

**stephen davy architects**  
**peter smith**

Fanshaw House, Fanshaw Street, London N1 6HX  
Tel: 020 7739 2020 Fax: 020 7739 2021  
E-mail: sdpsa@davysmitharchitects.co.uk  
Website: www.davysmitharchitects.co.uk

Project

38 The Drive,  
Ickenham,  
UB10 8AG

|                                     |            |
|-------------------------------------|------------|
| Drawing Ref.                        | Job No.    |
| 1912 - DS - 00 - GF - DR - A - P221 | 1912       |
| Purpose of Issue                    | Scale      |
| PLANNING                            | 1:100 @ A3 |

Drawing Title

**Proposed West & North Elevation**

Project Ref - Drawing No - Status - Revision

**1 9 1 2 - P 2 2 1 - S 0 - P 1**