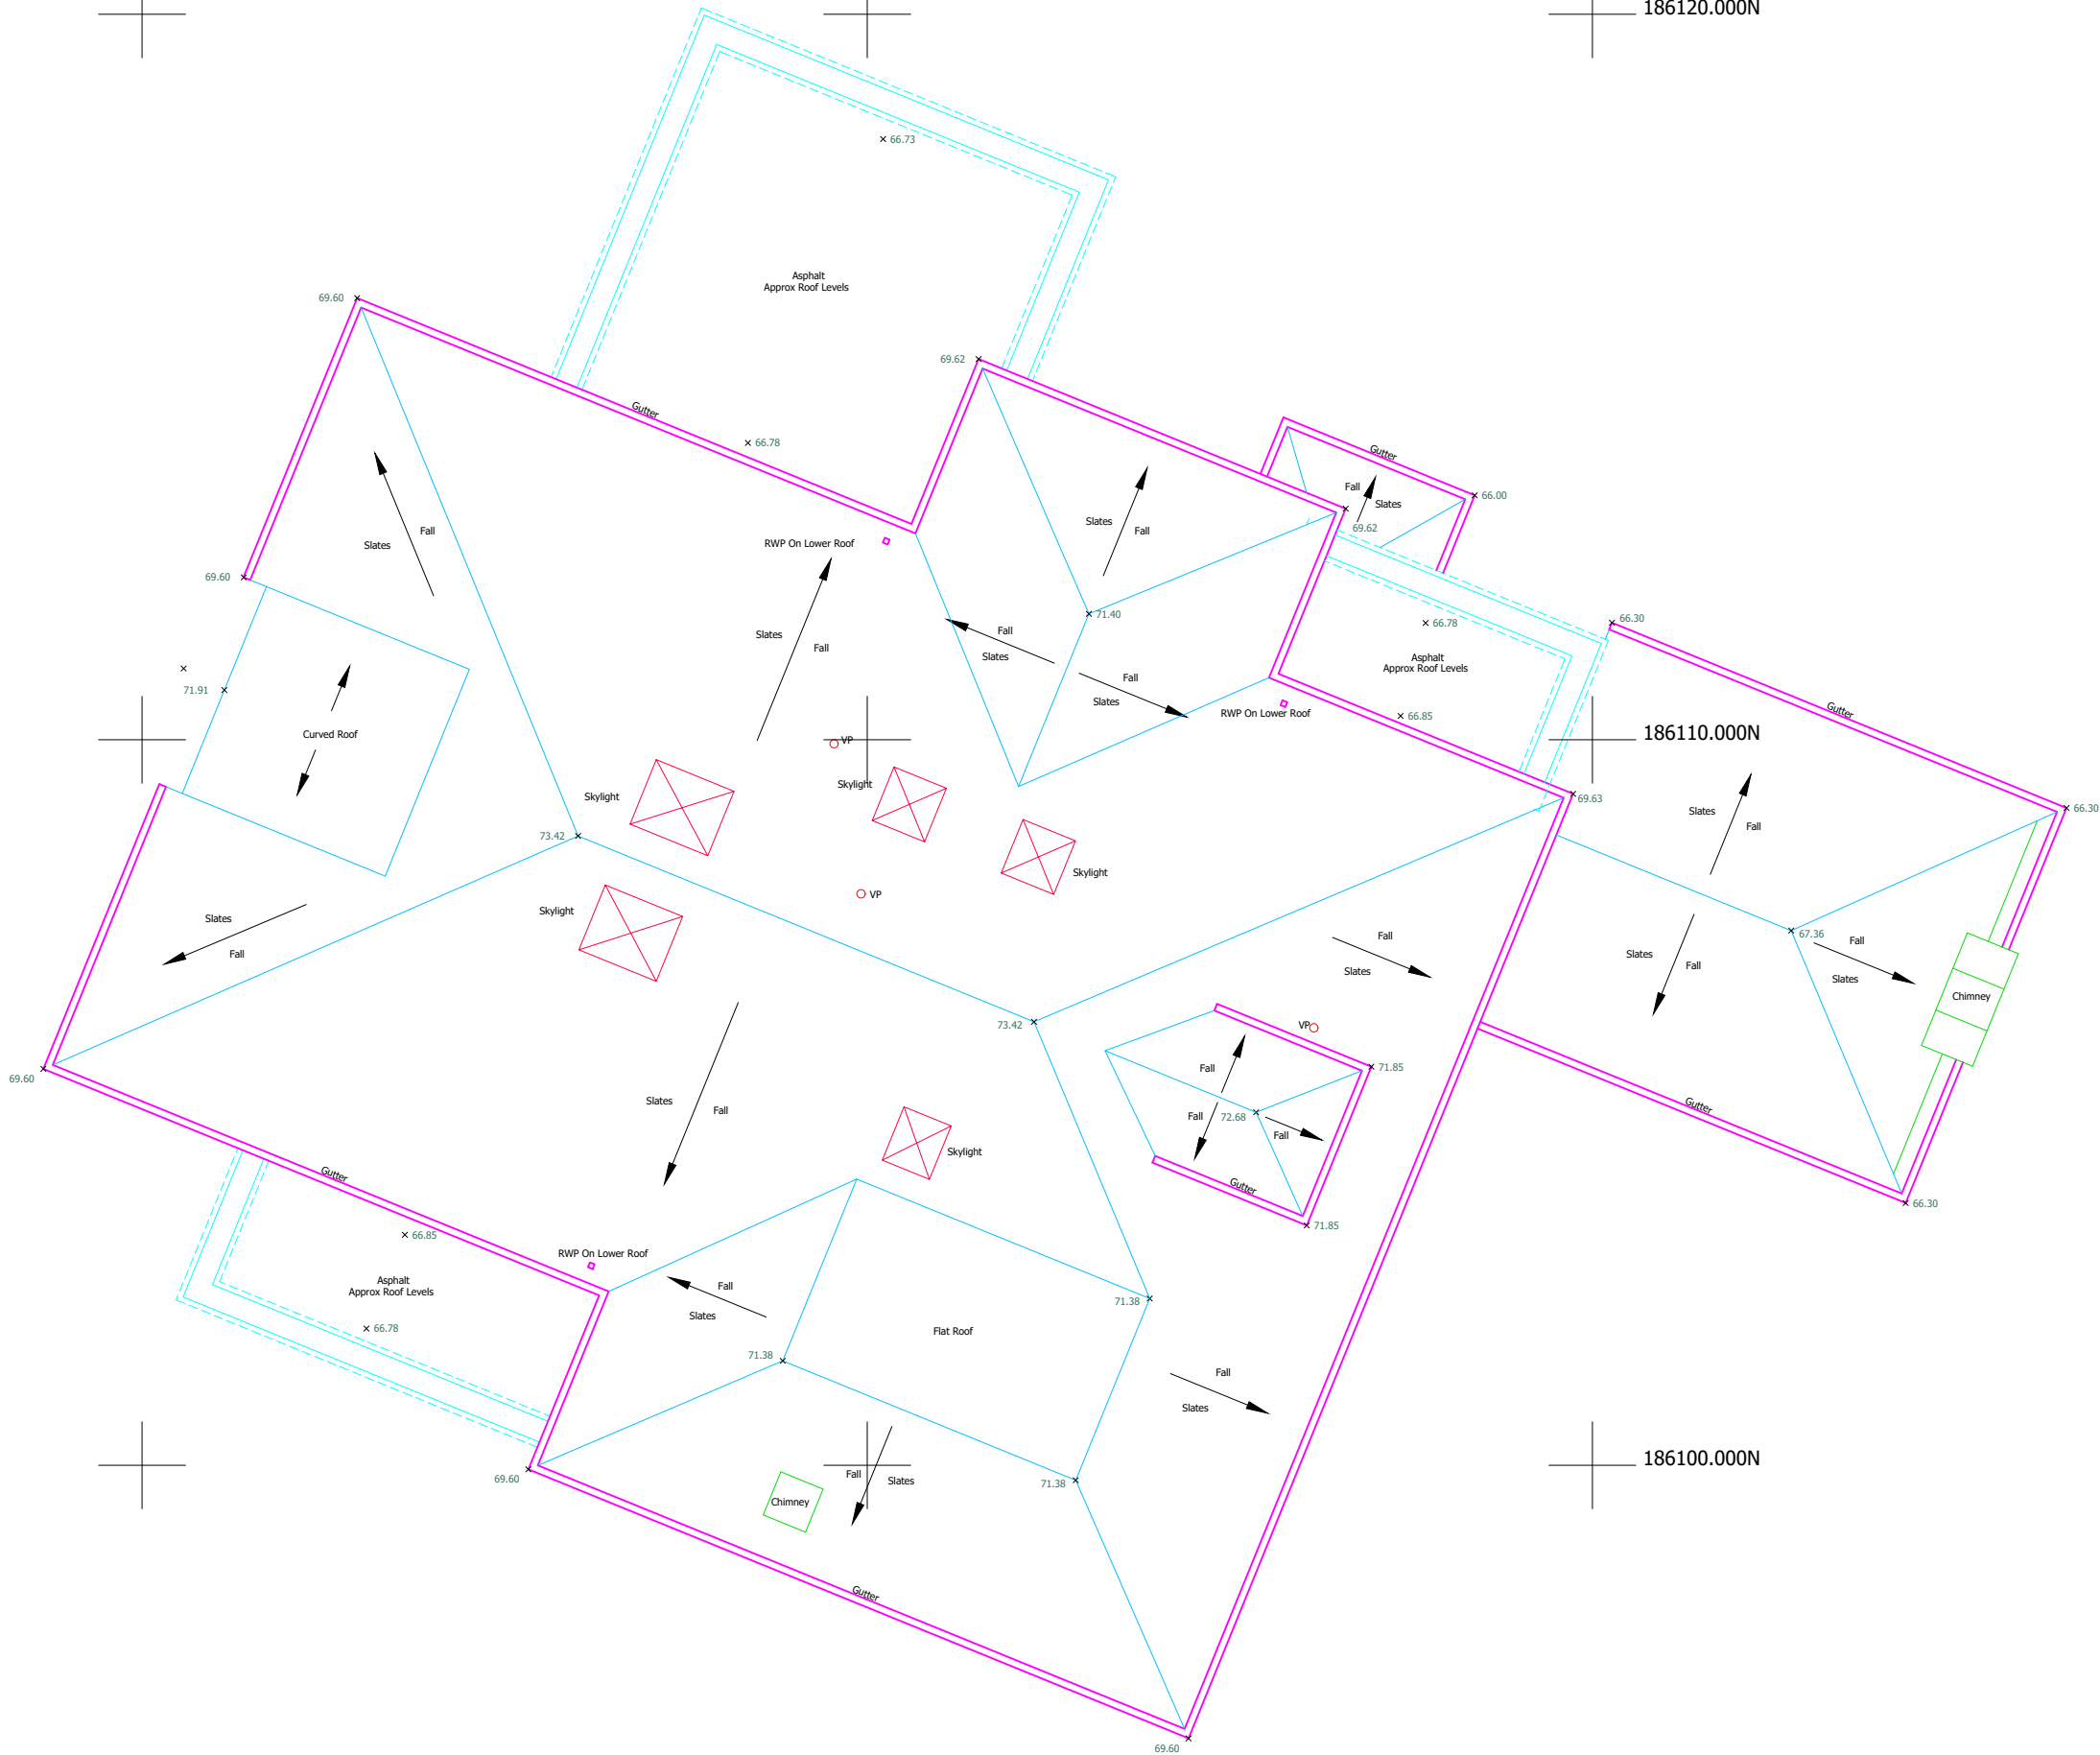
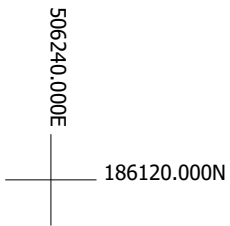
 
 


Building Abbreviations

AB	Air Brick	DPC	Damp Proof Course
BH	Beam Height	FL	Floor Level
BL	Beam Level	F-C	Floor to Cill
CL	Window Cill Level	HD	Heating Duct
C-H	Cill to Head	HL	Window Head Level
DH	Door Height	MaxL	Maximum Level
DL	Door Head Level	MinL	Minimum Level
DP	Down Pipe	RWP	Rain Water Pipe
CLD	Floor to Ceiling Height	VP	Vent Pipe
CLD	Soffit Level		

Notes

Grid is related to OS using GPS
All levels related to OS using GPS

5	-	
4	-	
3	-	
2	-	
1	-	
0	ACC	First Complete Issue
Rev		Description



CHINERY LAND SURVEYS

LABURNUM
MALDON ROAD
KELVEDON
ESSEX

Tele 01376 538135
Email acc@chinerylandsurveys.co.uk

SURVEYED	RJC
DRAWN	RJC
SCALE	1:100

SIMRAN VIRK

38 THE DRIVE, ICKENHAM
UXBRIDGE UB10 8AG

MEASURED BUILDING SURVEY
ROOF PLAN

JOB No	DRAWING NUMBER
CLS16160	CLS16160005 Rev 0