




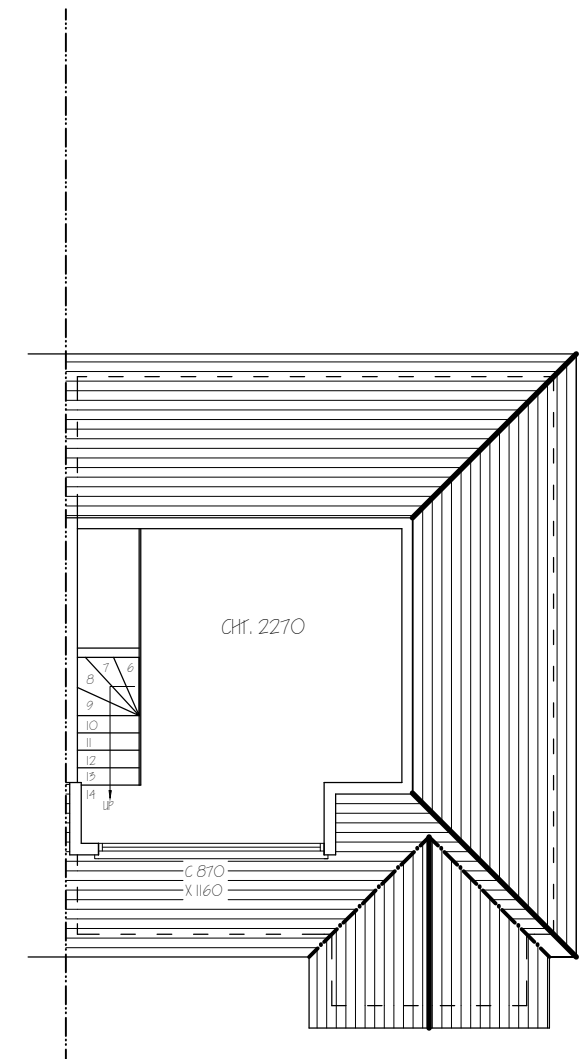

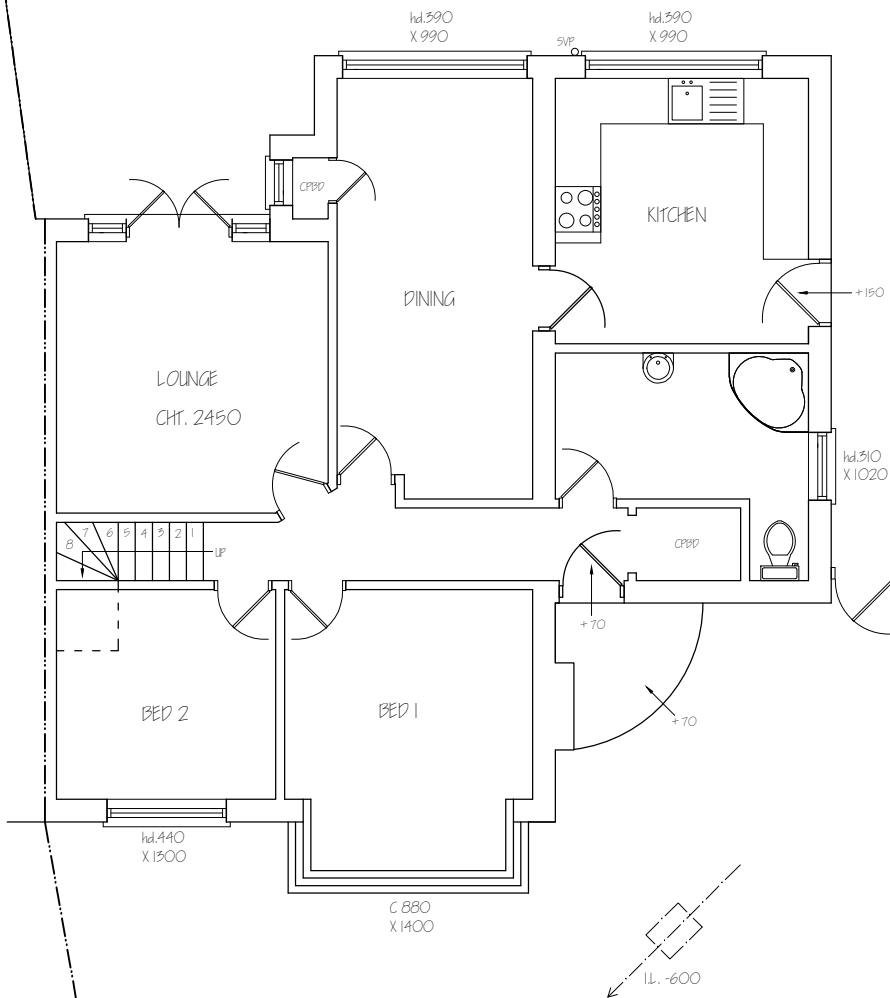

EXISTING FRONT ELEVATION

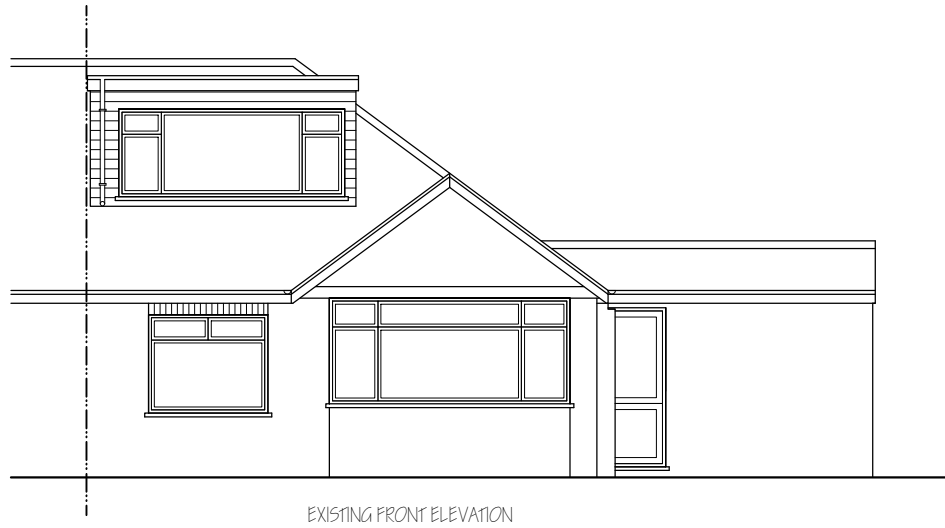

EXISTING SIDE ELEVATION

Nigel Fallon, B.Sc. (Hons)MEng. 07768-408525		ADDRESS: FIELD CLOSE, 79, HOYLAKES CRESCENT, ICKENHAM, UB10 8JQ.	
349, Chartridge Lane, Chesham, HP5 2SH.		DRAWING TITLE: EXISTING/ PROPOSED ELEVATIONS	NO. - 02
		SCALE - 1:100	DATE: 21/ 05/ 2020
		DRG. PAPER SIZE: A3	

0M

1M

2M

3M

4M

5M


6M

7M


8M

9M


10M

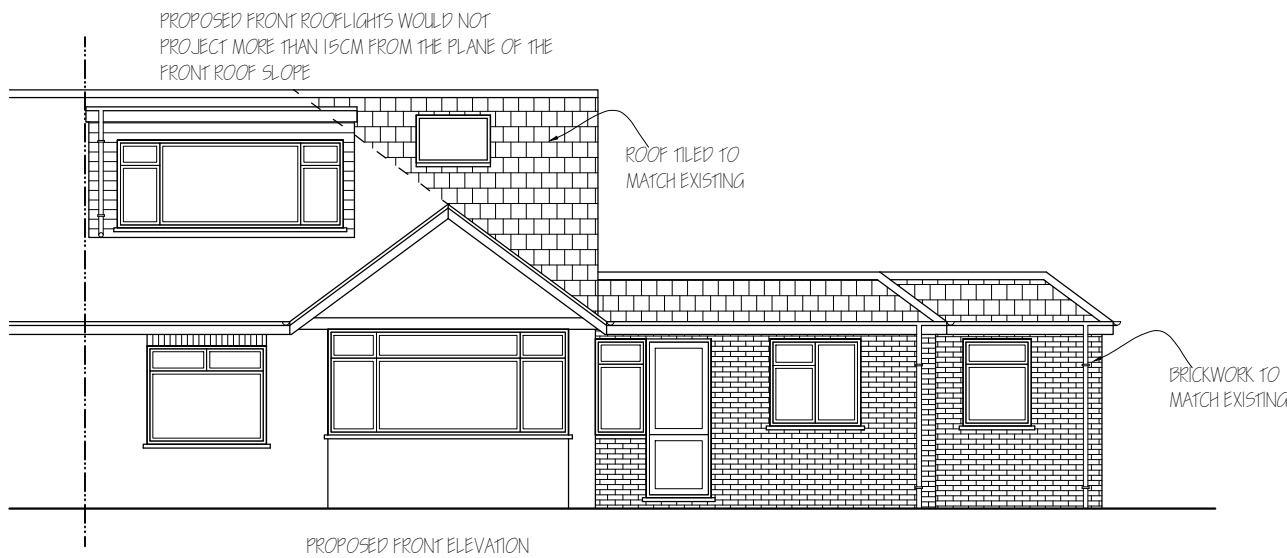

PROPOSED FRONT ELEVATION

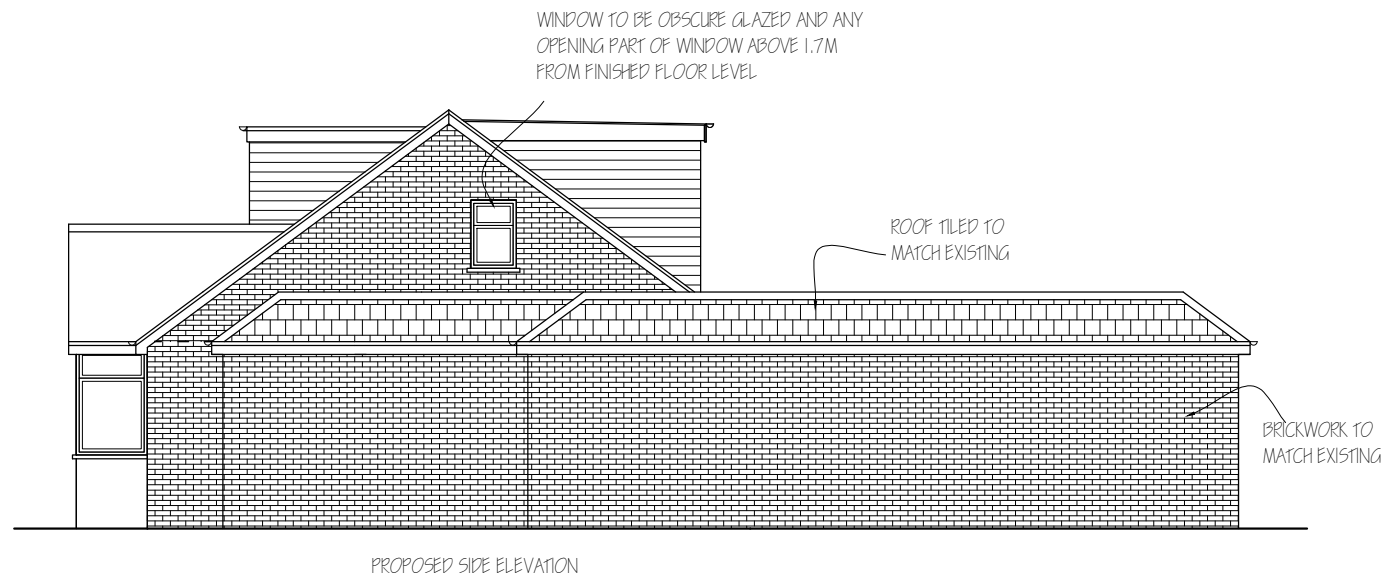

PROPOSED SIDE ELEVATION

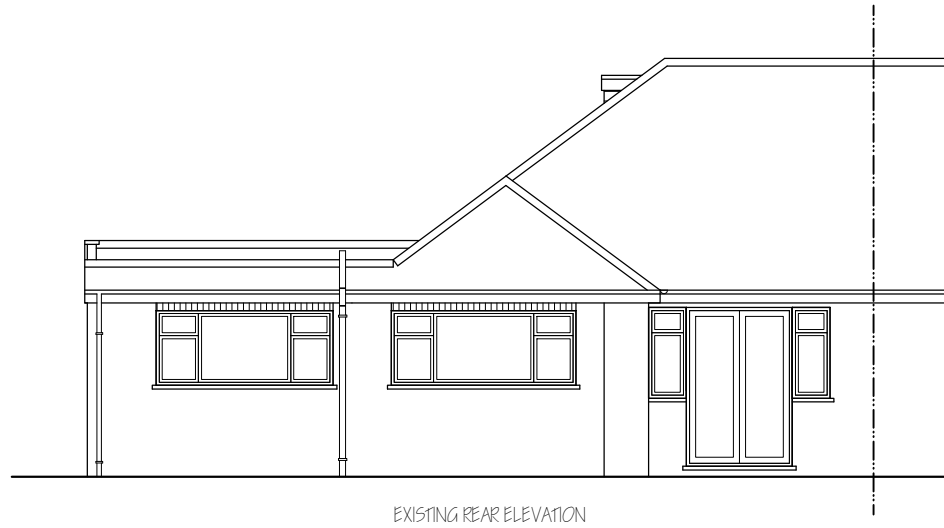


EXISTING REAR ELEVATION




EXISTING SIDE ELEVATION

Nigel Fallon, B.Sc. (Hons) MEng. 07768-408525		ADDRESS: FIELD CLOSE, 79, HOYLAKES CRESCENT, ICKENHAM, W10 8JQ.	
Planning & Development Consultant, Building Engineer.			
349, Chartridge Lane, Chesham, HP5 2SH.		DRAWING TITLE: EXISTING/ PROPOSED ELEVATIONS	NO. - 03
		SCALE - 1:100	REV:
		DATE: 21/ 05/ 2020	DRG. PAPER SIZE: A3


A horizontal scale bar with markings every 100mm, labeled from 0M to 10M in 1M increments.

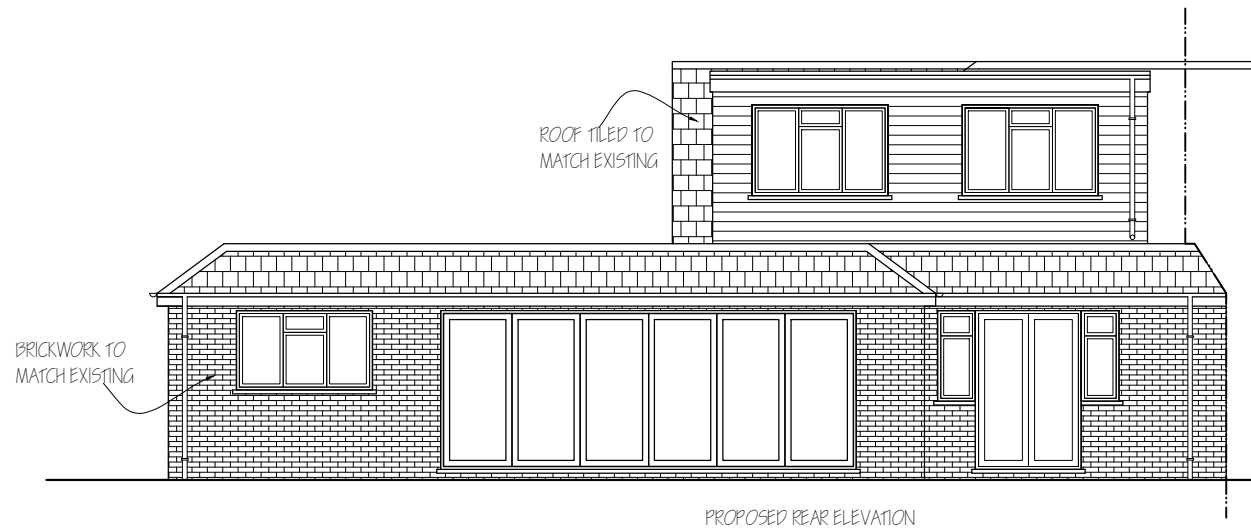


PROPOSED REAR ELEVATION

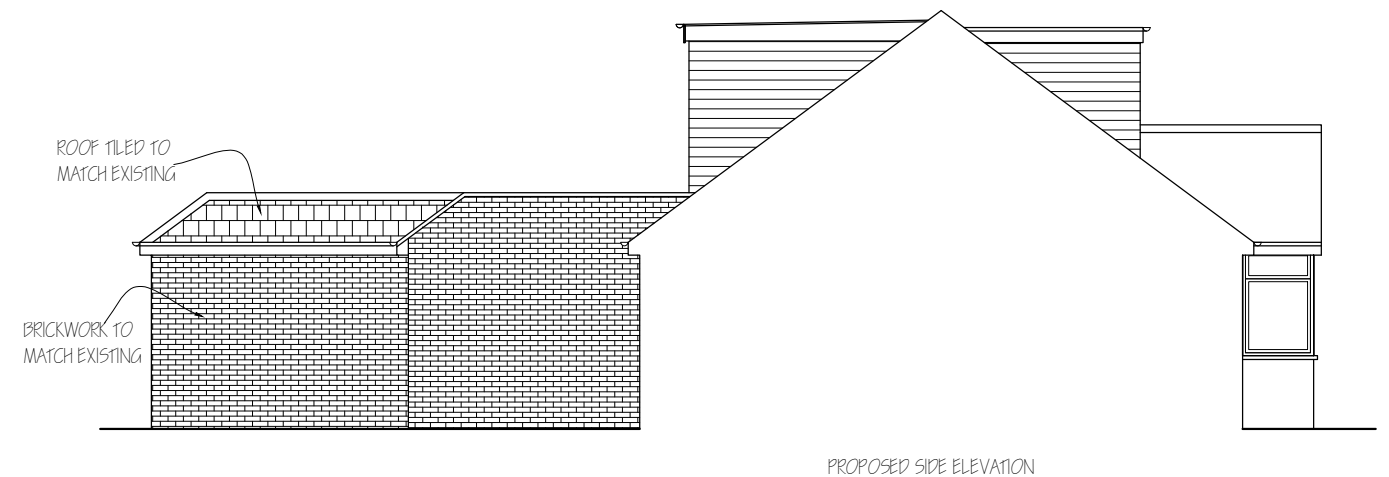

PROPOSED SIDE ELEVATION

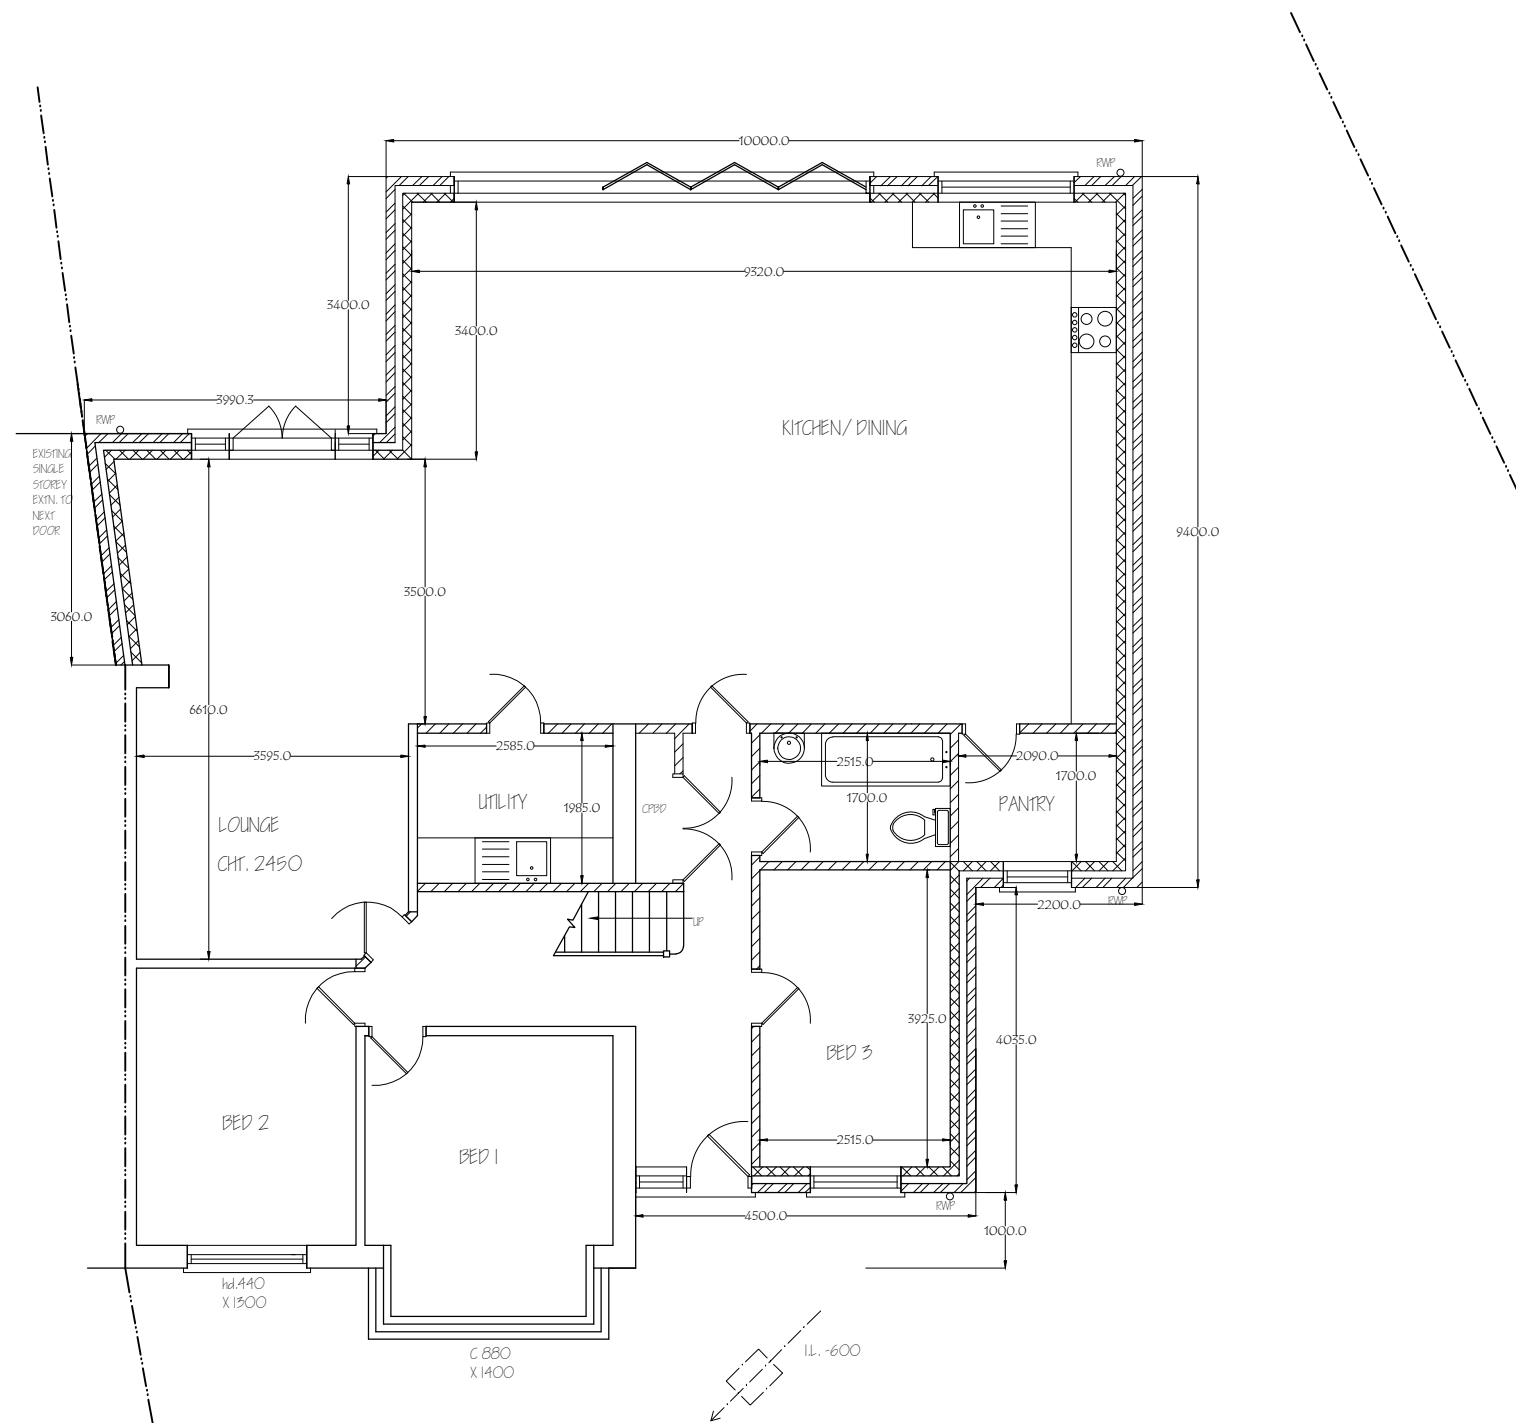



PROPOSED GROUND FLOOR PLAN

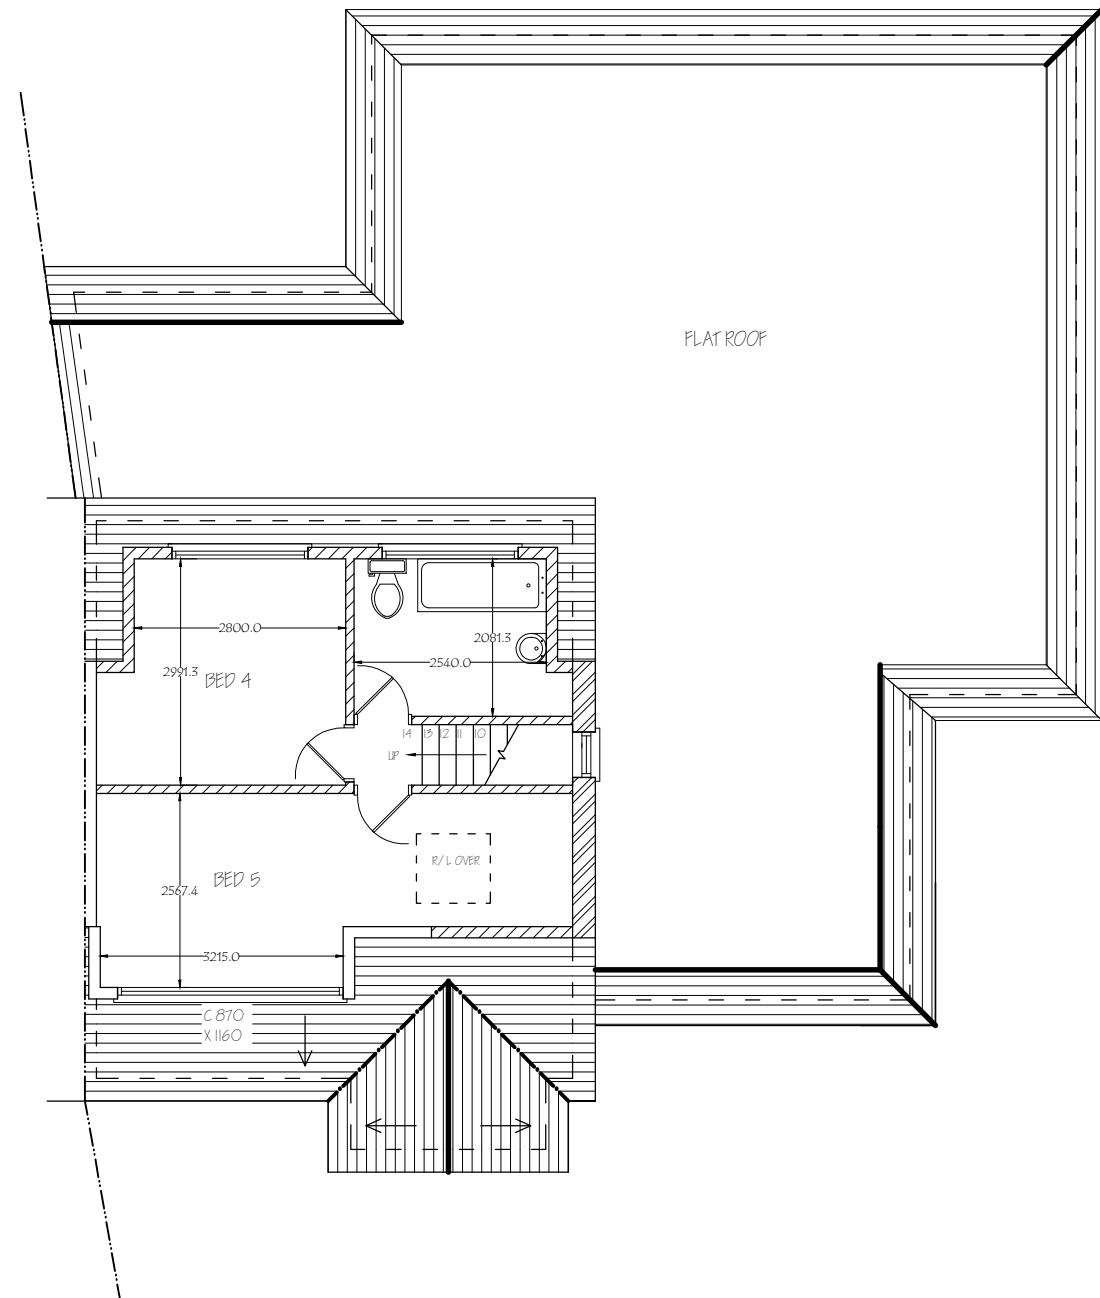


PROPOSED FIRST FLOOR PLAN

<i>Nigel Fallon, B.Sc. (Hons)MEng. 07768-408525</i>		<u>ADDRESS: FIELD CLOSE,</u>	
<i>Planning & Development Consultant, Building Engineer.</i>		<u>79, HOYLAKES CRESCENT,</u>	
		<u>ICKENHAM, WILTS BA10 8JQ.</u>	
<i>349, Chartridge Lane, Chesham, HP5 2SH.</i>	<u>DRAWING TITLE: PROPOSED FLOOR PLAN</u>		<u>NO. - 04 & 05</u>
			<u>REV:</u>
	<u>SCALE - 1:100</u>	<u>DATE: 21/ 05/ 2020</u>	<u>DRG. PAPER SIZE: A3</u>

 


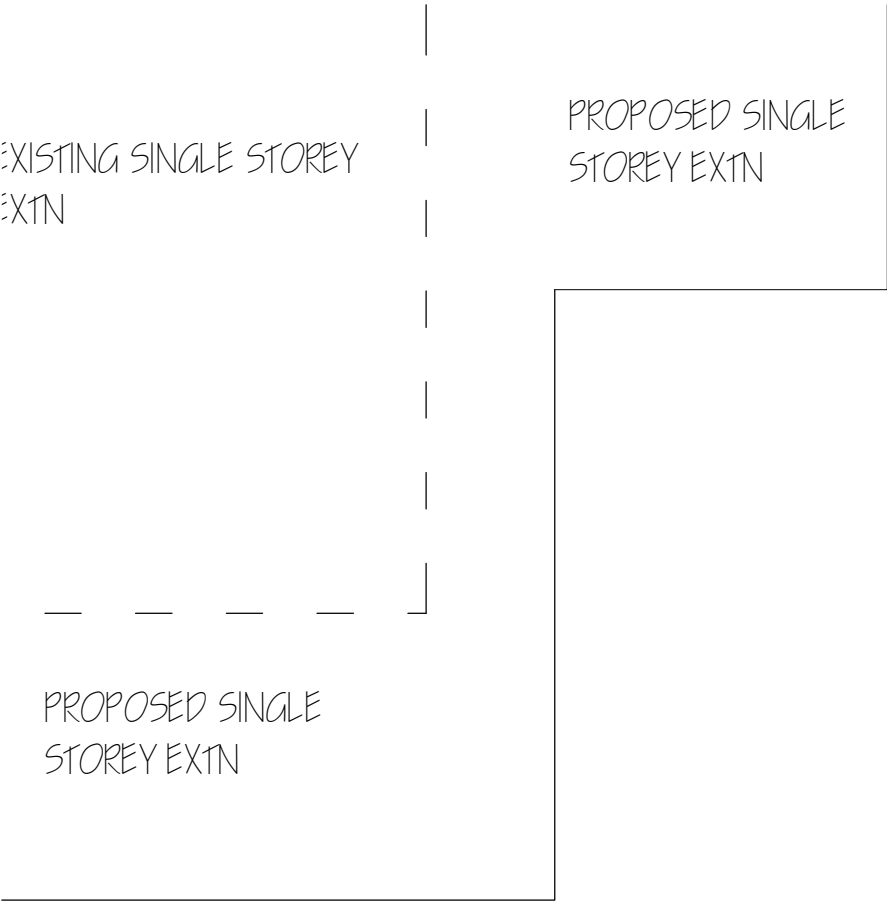


NOTE:
PLANNING PERMISSION HAS
BEEN GRANTED FOR DETACHED
GARAGE - APPEAL REF:
APP/R5510/D/20/3245899

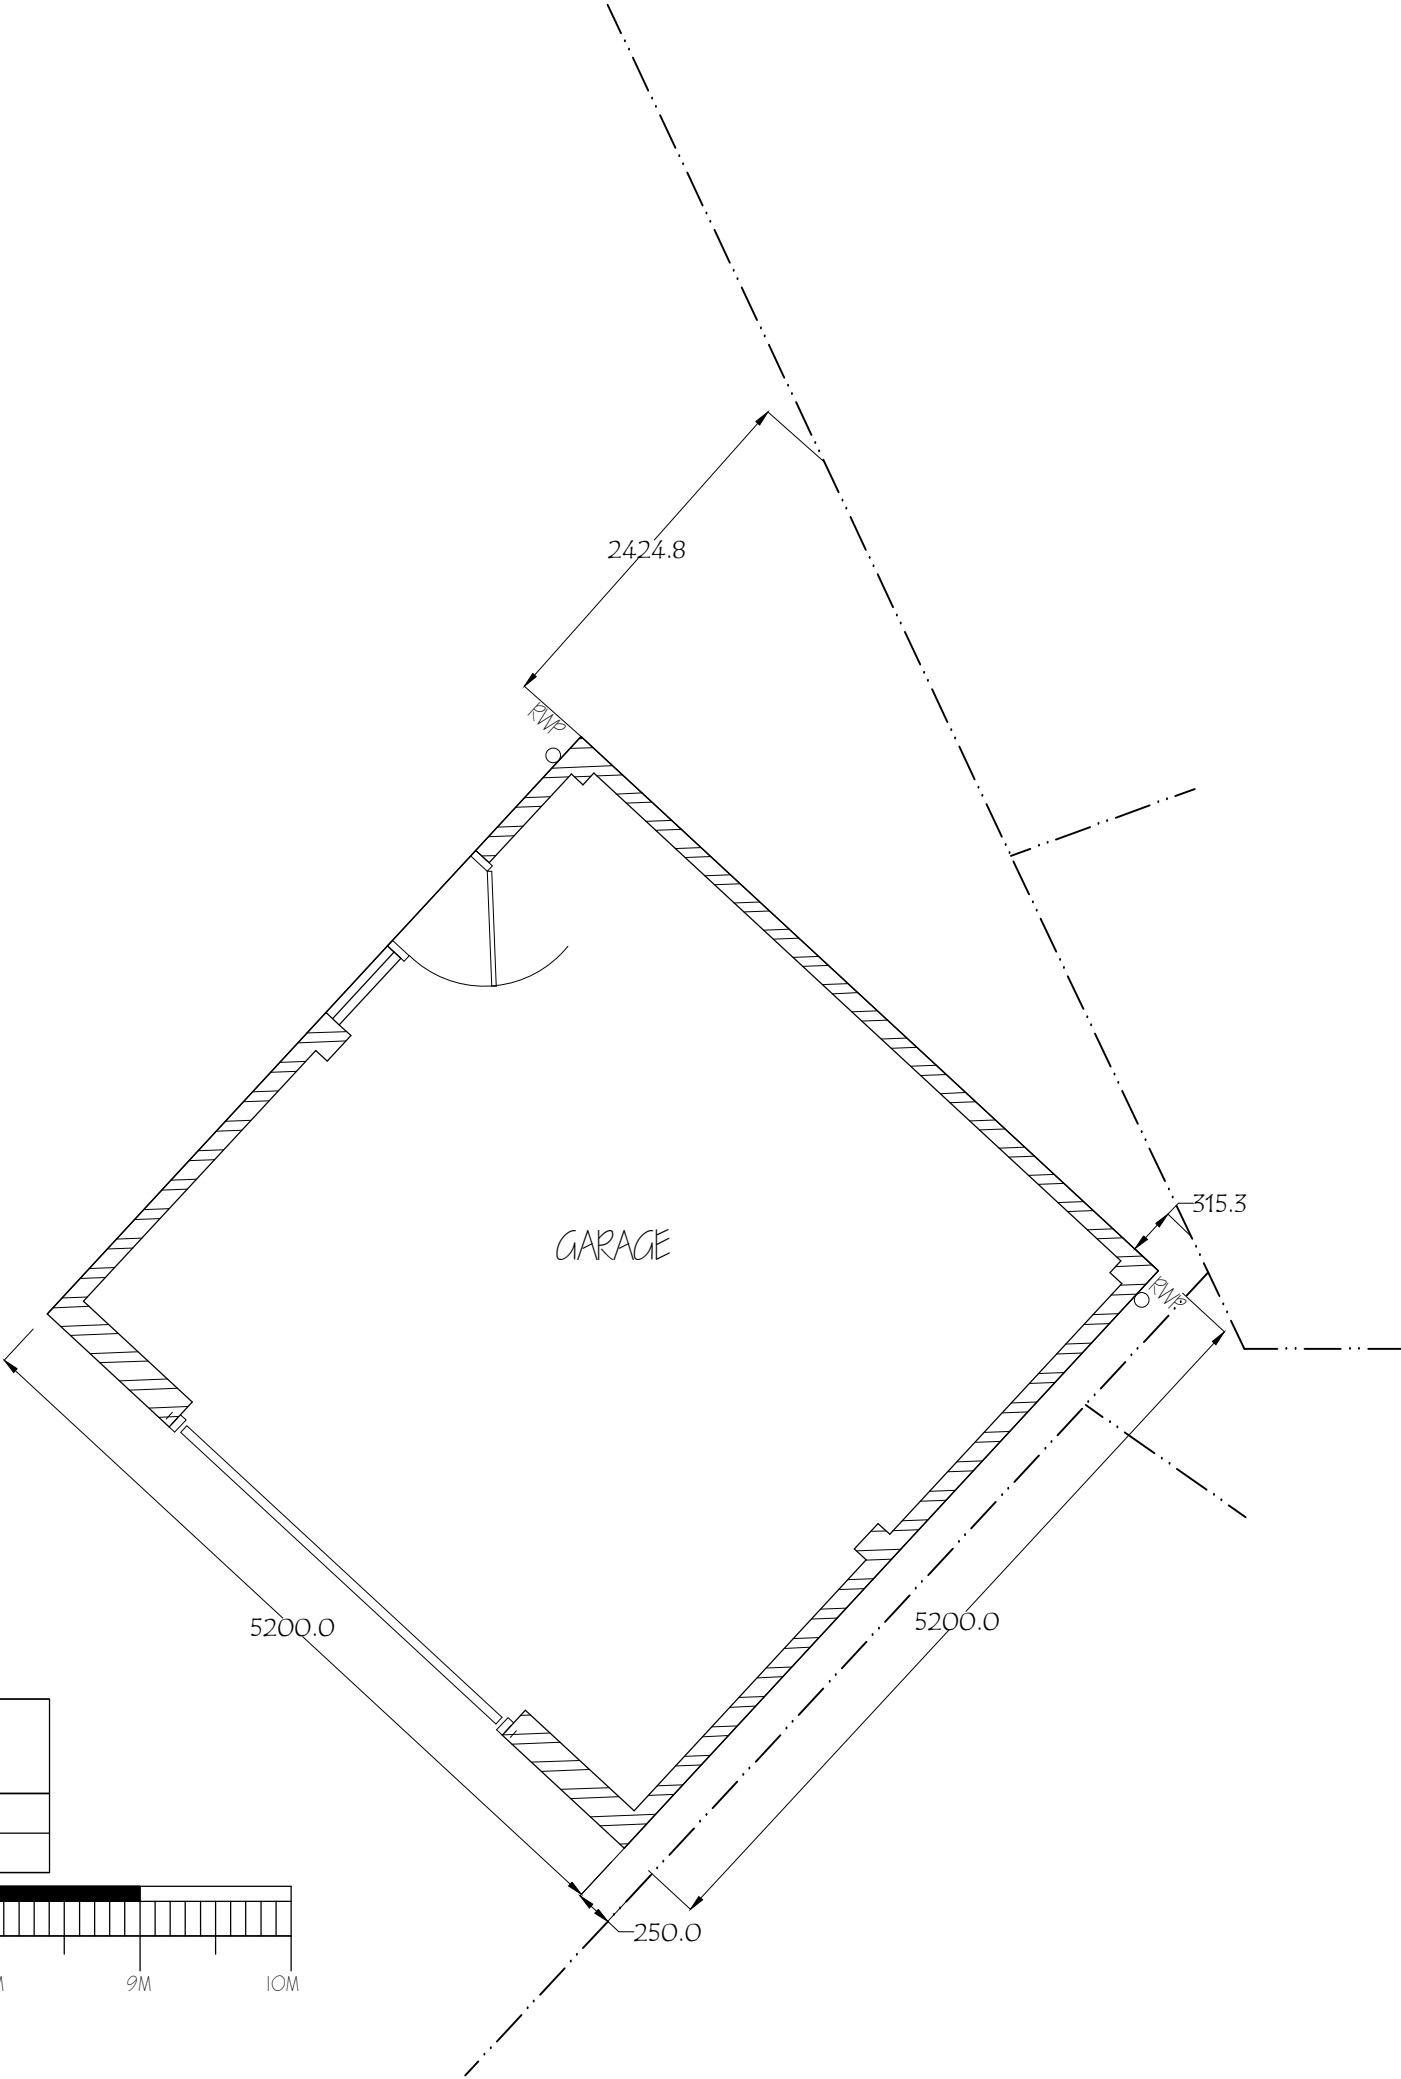


Nigel Fallon, B.Sc. (Hons)MEng. 07768-408525		ADDRESS: FIELD CLOSE, 79, HOYLAKES CRESCENT, ICKENHAM, LB10 8JQ.	
Planning & Development Consultant, Building Engineer.			
349, Chartridge Lane, Chesham, HP5 2SH.		DRAWING TITLE: PROPOSED GROUND FLOOR PLAN OF GARAGE	NO. - 06
		SCALE - 1: 50	DATE: 21/05/2020
		ORG. PAPER SIZE: A3	
		REV:	

 

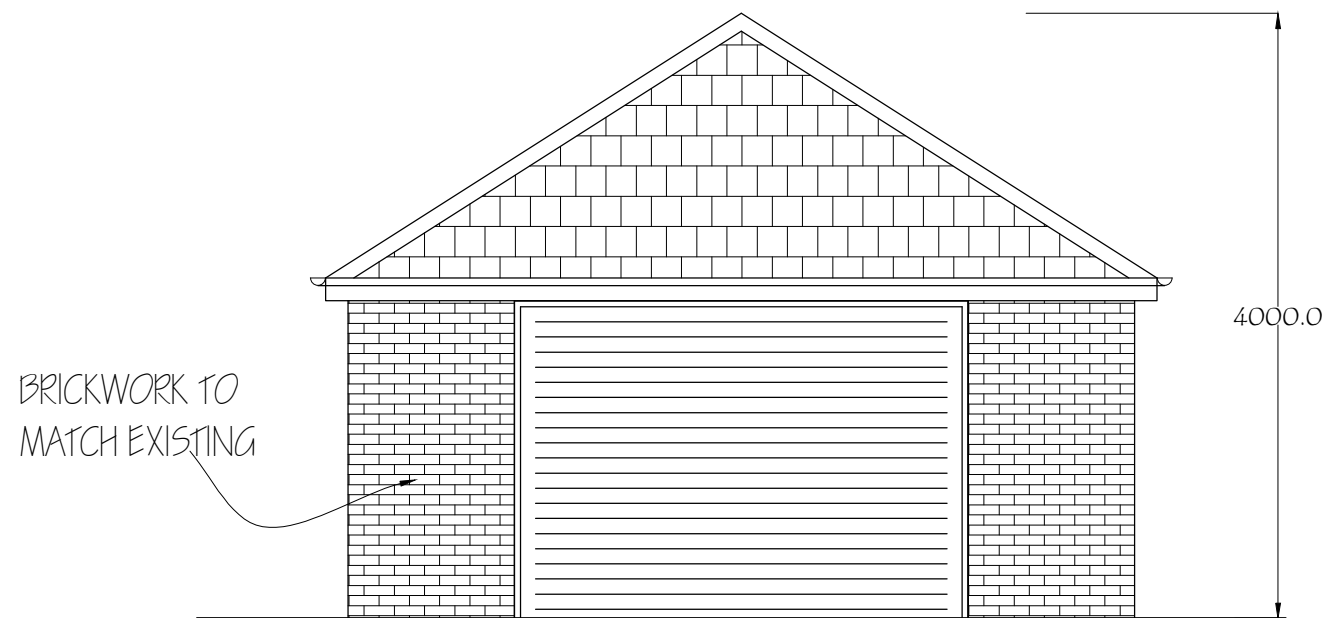


PROPOSED FRONT ELEVATION

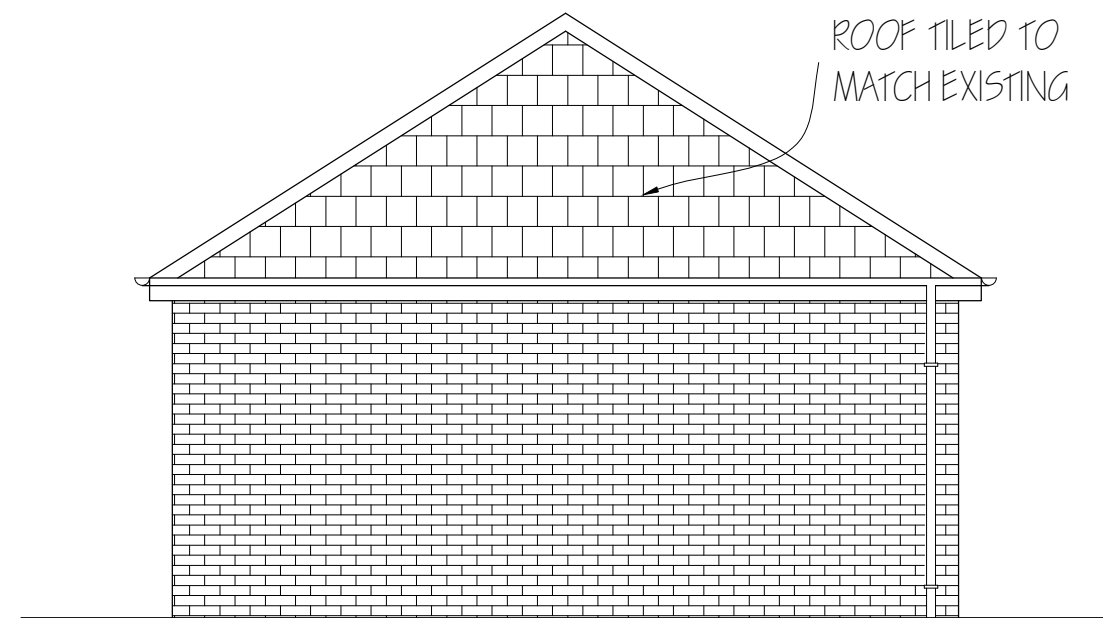


PROPOSED SIDE ELEVATION


Nigel Fallon, B.Sc. (Hons)MBEng. 07768-408525 Planning & Development Consultant, Building Engineer. 349, Chartridge Lane, Chesham, HP5 2SH.	ADDRESS: FIELD CLOSE, 79, HOVLAKE CRESCENT, ICKENHAM, W10 8JQ.	
	DRAWING TITLE: PROPOSED ELEVATION OF GARAGE	NO. - 07
	SCALE - 1: 50	DATE: 21/ 05/ 2020
		REV:
		DRG. PAPER SIZE: A3

 


NOTE:
 PLANNING PERMISSION HAS
 BEEN GRANTED FOR DETACHED
 GARAGE - APPEAL REF:
 APP/ R5510/ D/ 20/ 3245899

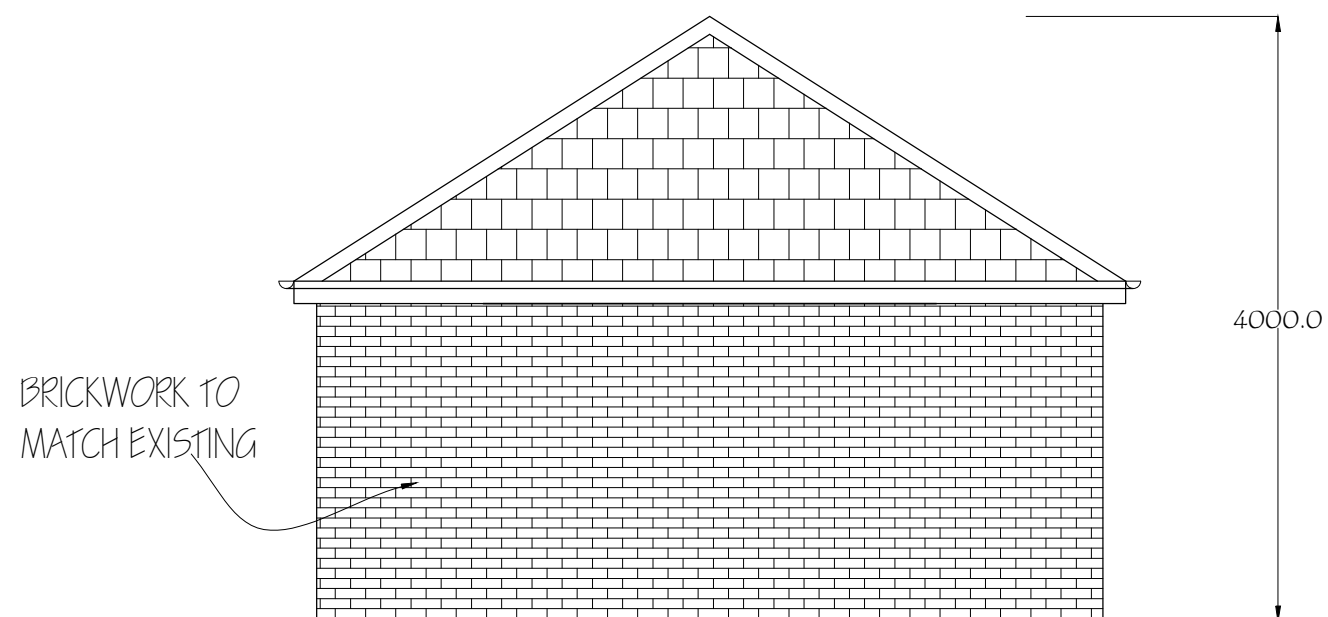

PROPOSED REAR ELEVATION

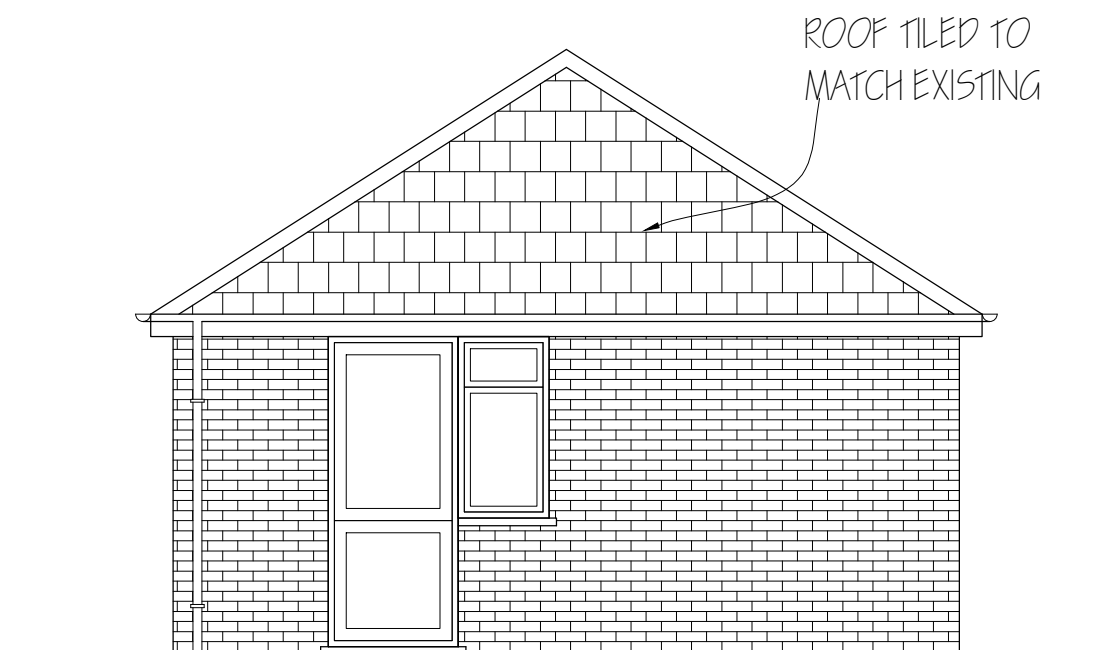

PROPOSED SIDE ELEVATION

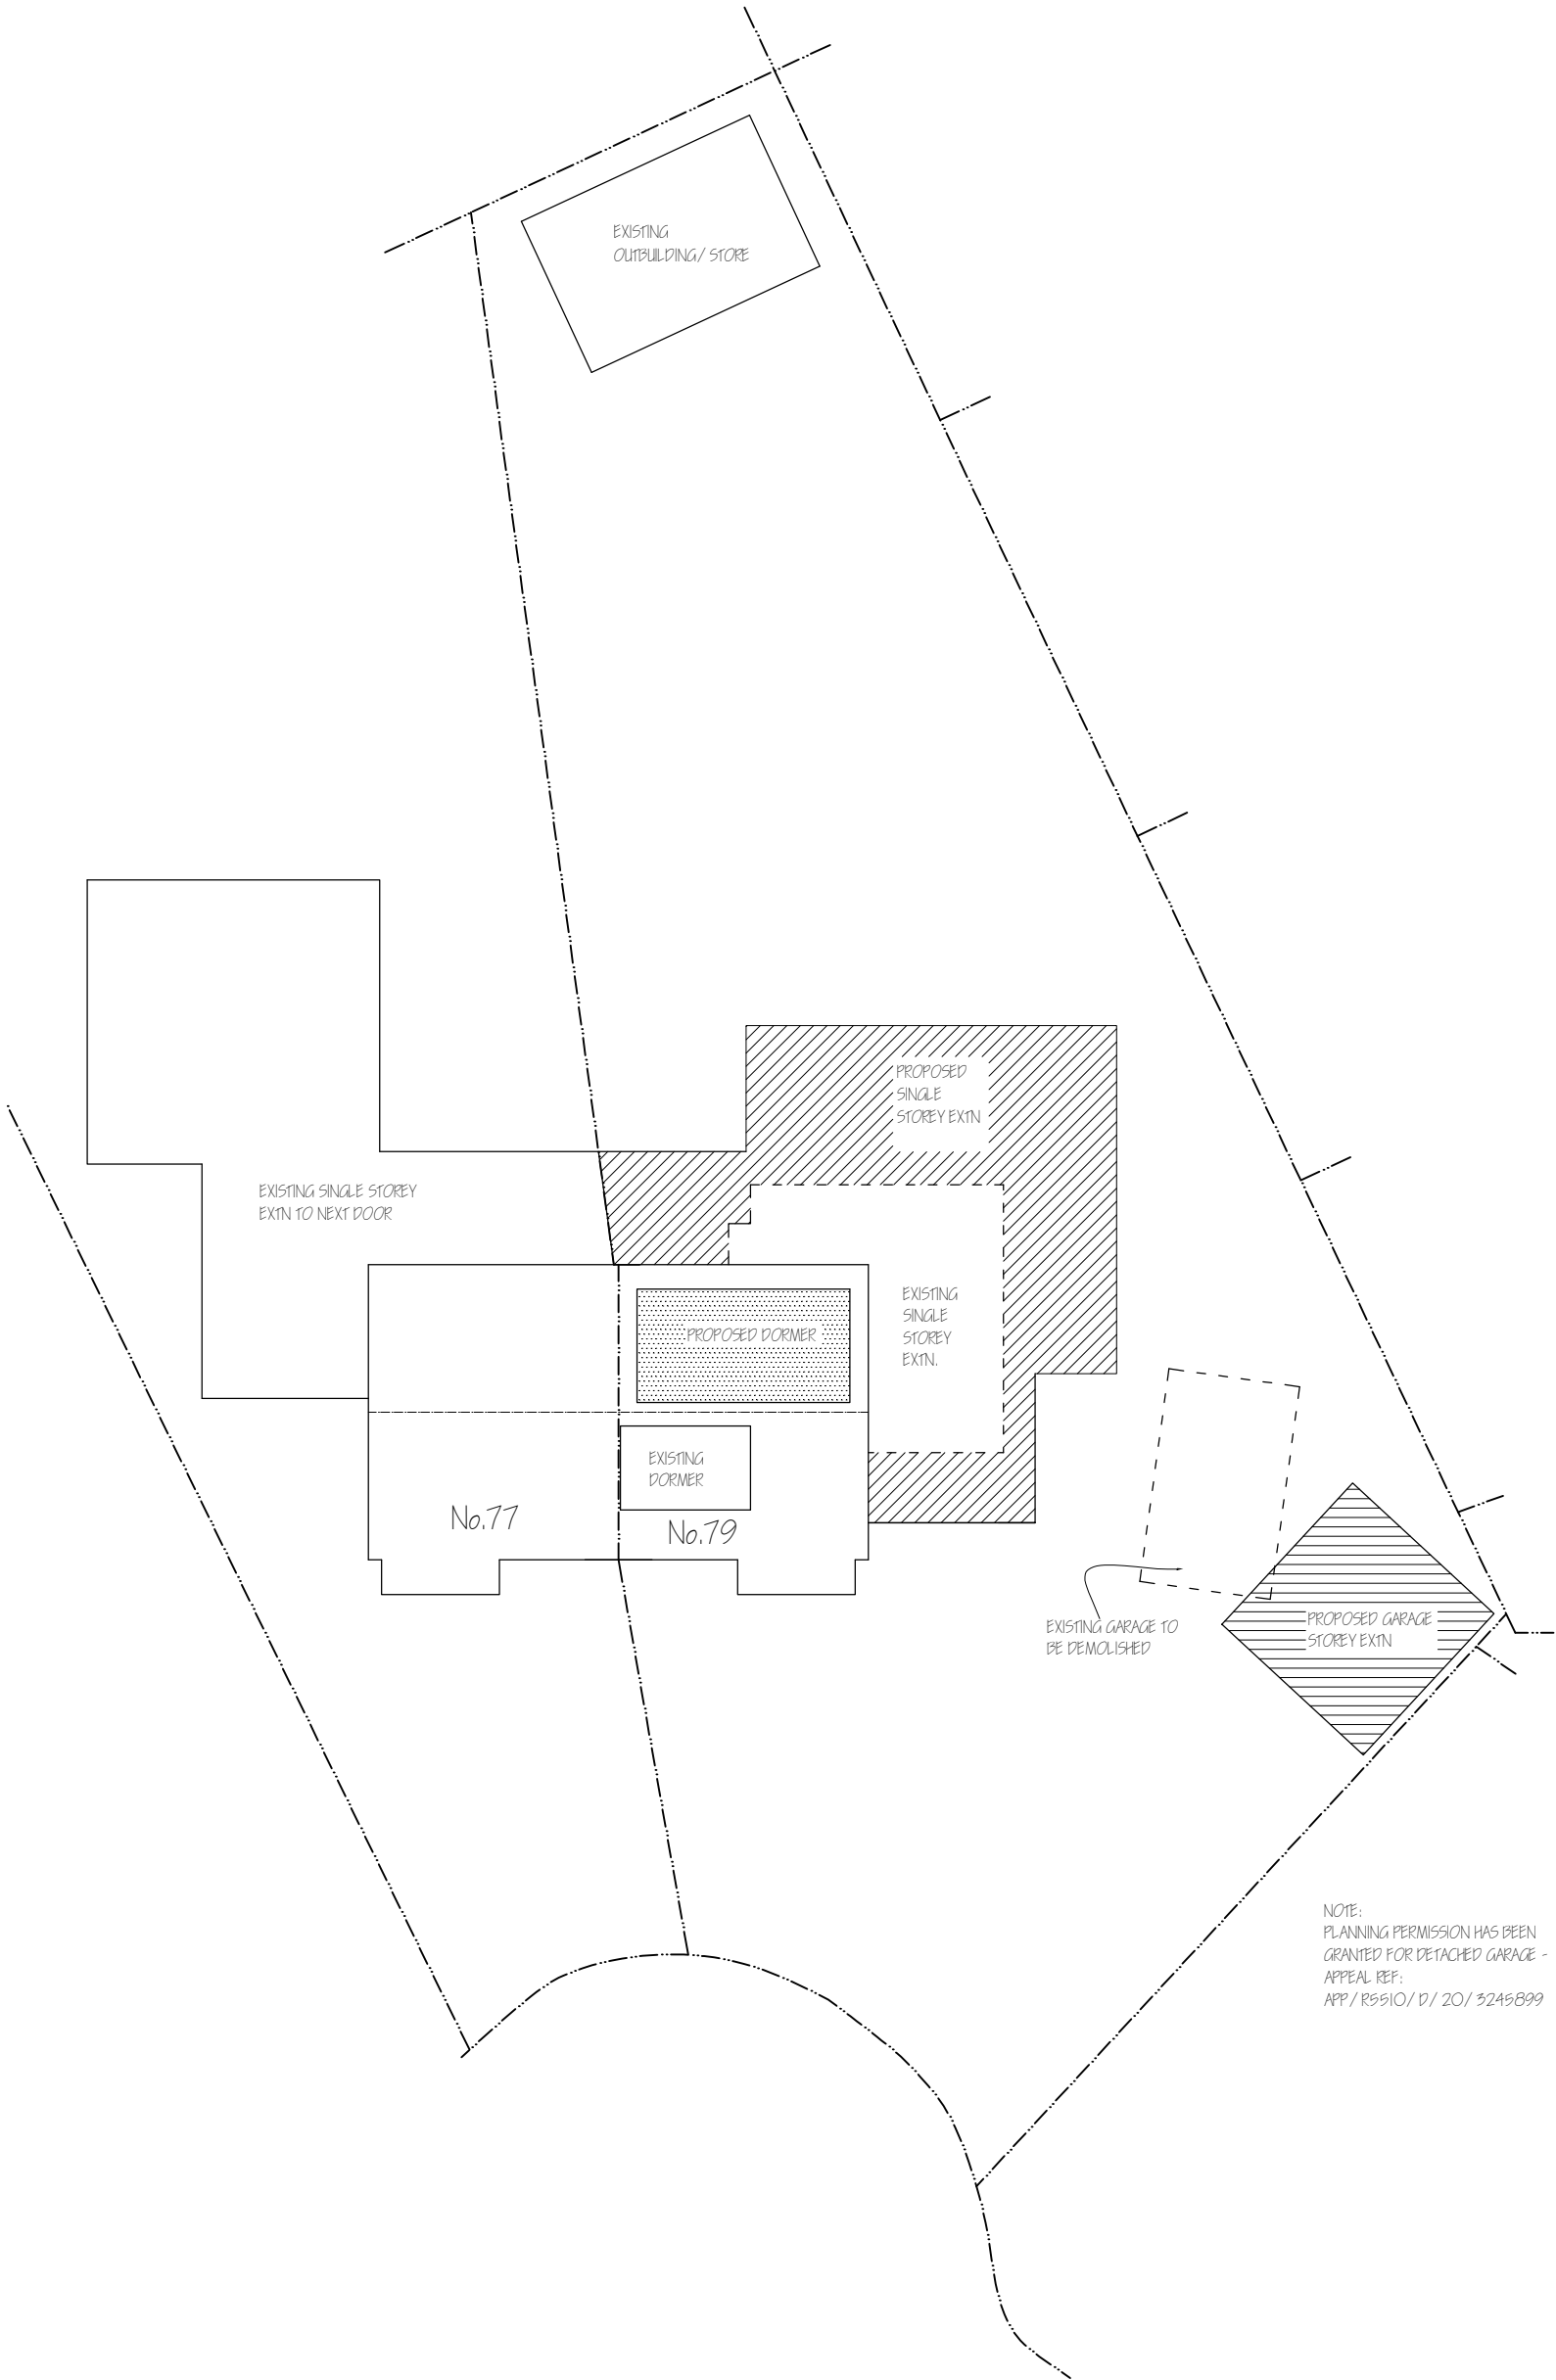

Nigel Fallon, B.Sc. (Hons)MBEng. 07768-408525		ADDRESS: FIELD CLOSE, 79, HOYLAKES CRESCENT, ICKENHAM, UB10 8JQ.	
Planning & Development Consultant, Building Engineer.		NO. - 08	REV.
349, Chartridge Lane, Chesham, HP5 2SH.	DRAWING TITLE: PROPOSED BLOCK PLAN	DRG. PAPER SIZE: A3	
	SCALE - 1: 200	DATE: 21/ 05/ 2020	

