





01 - FRONT ELEVATION




02 - REAR ELEVATION

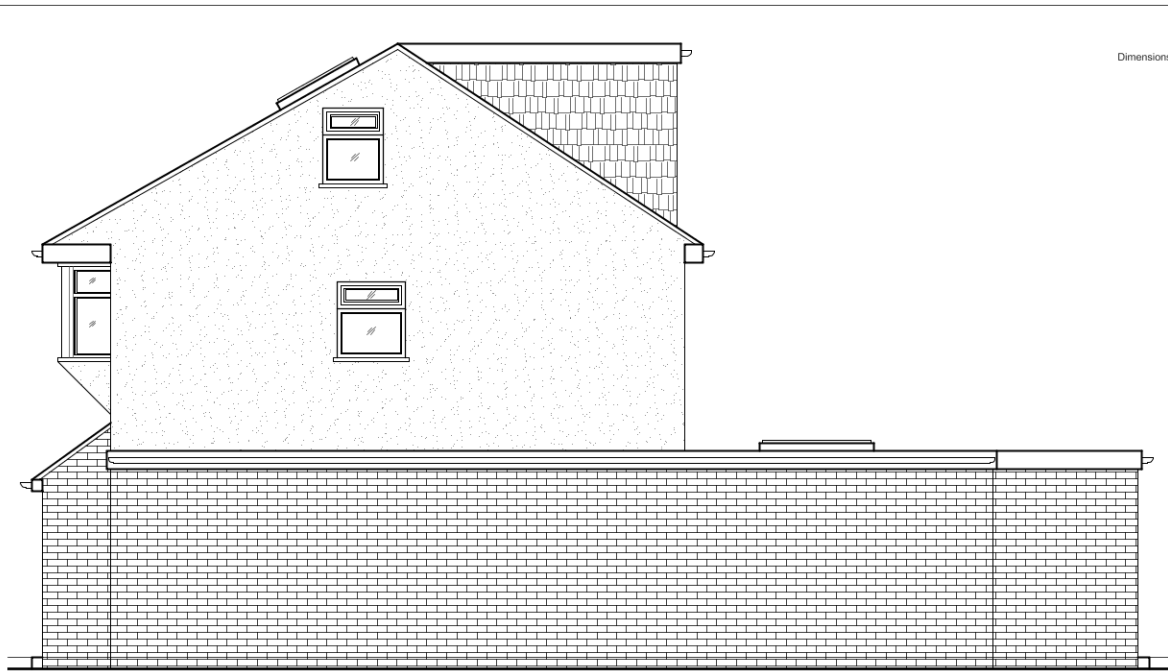


03 - SIDE ELEVATION

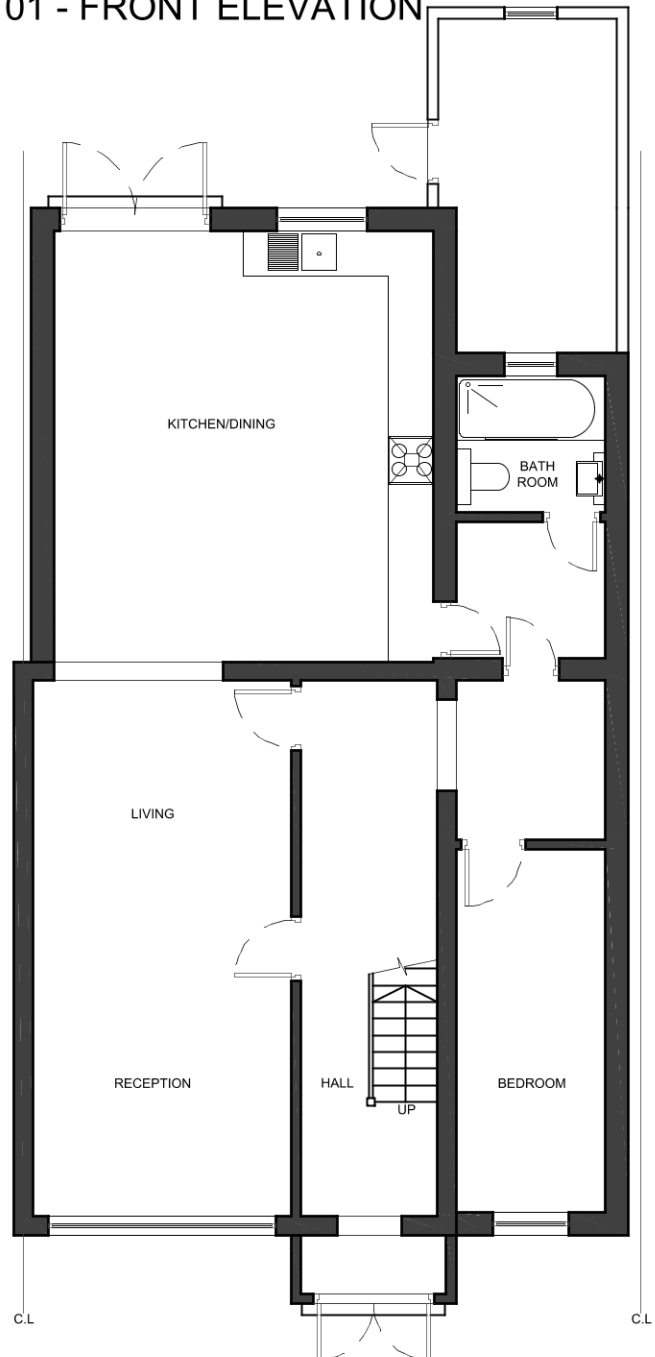

04 - GROUND FLOOR PLAN

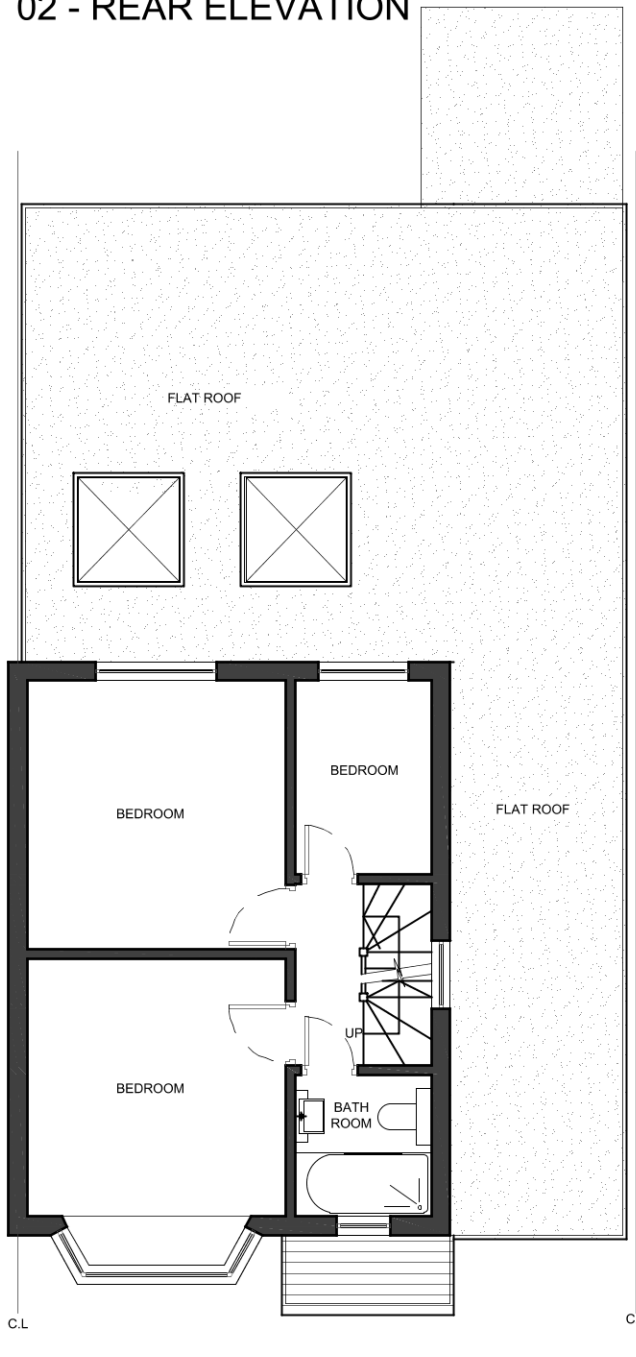


05 - FIRST FLOOR PLAN

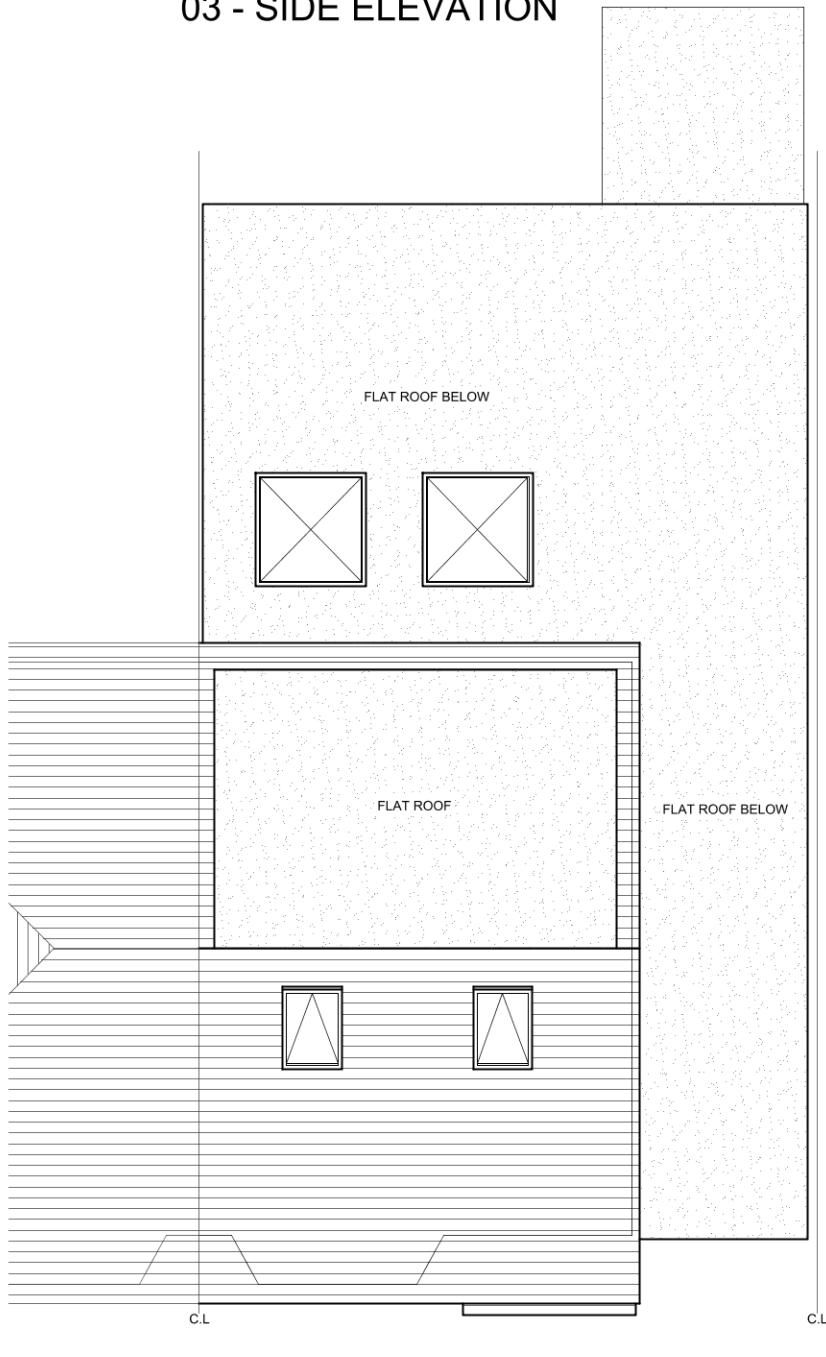

06 - ROOF PLAN

NOTES
Dimensions are not to be scaled from this drawing.

 

REVISIONS			
NO	DESCRIPTION	DATE	BY

DESIGN ENDEAVOURS LTD
M: 07869580774, 07883602259
E: design.endeavour@gmail.com

Project
14 OXFORD AVENUE HARLINGTON HAYES
LONDON, UB3 5HX

Title
EXISTING PLANS & ELEVATIONS

Scale 1:100@A3	Drawn NK	Approved	Date JAN 21
Job No. DE-857	Drawing No. P-14 OA -02	Rev.	