


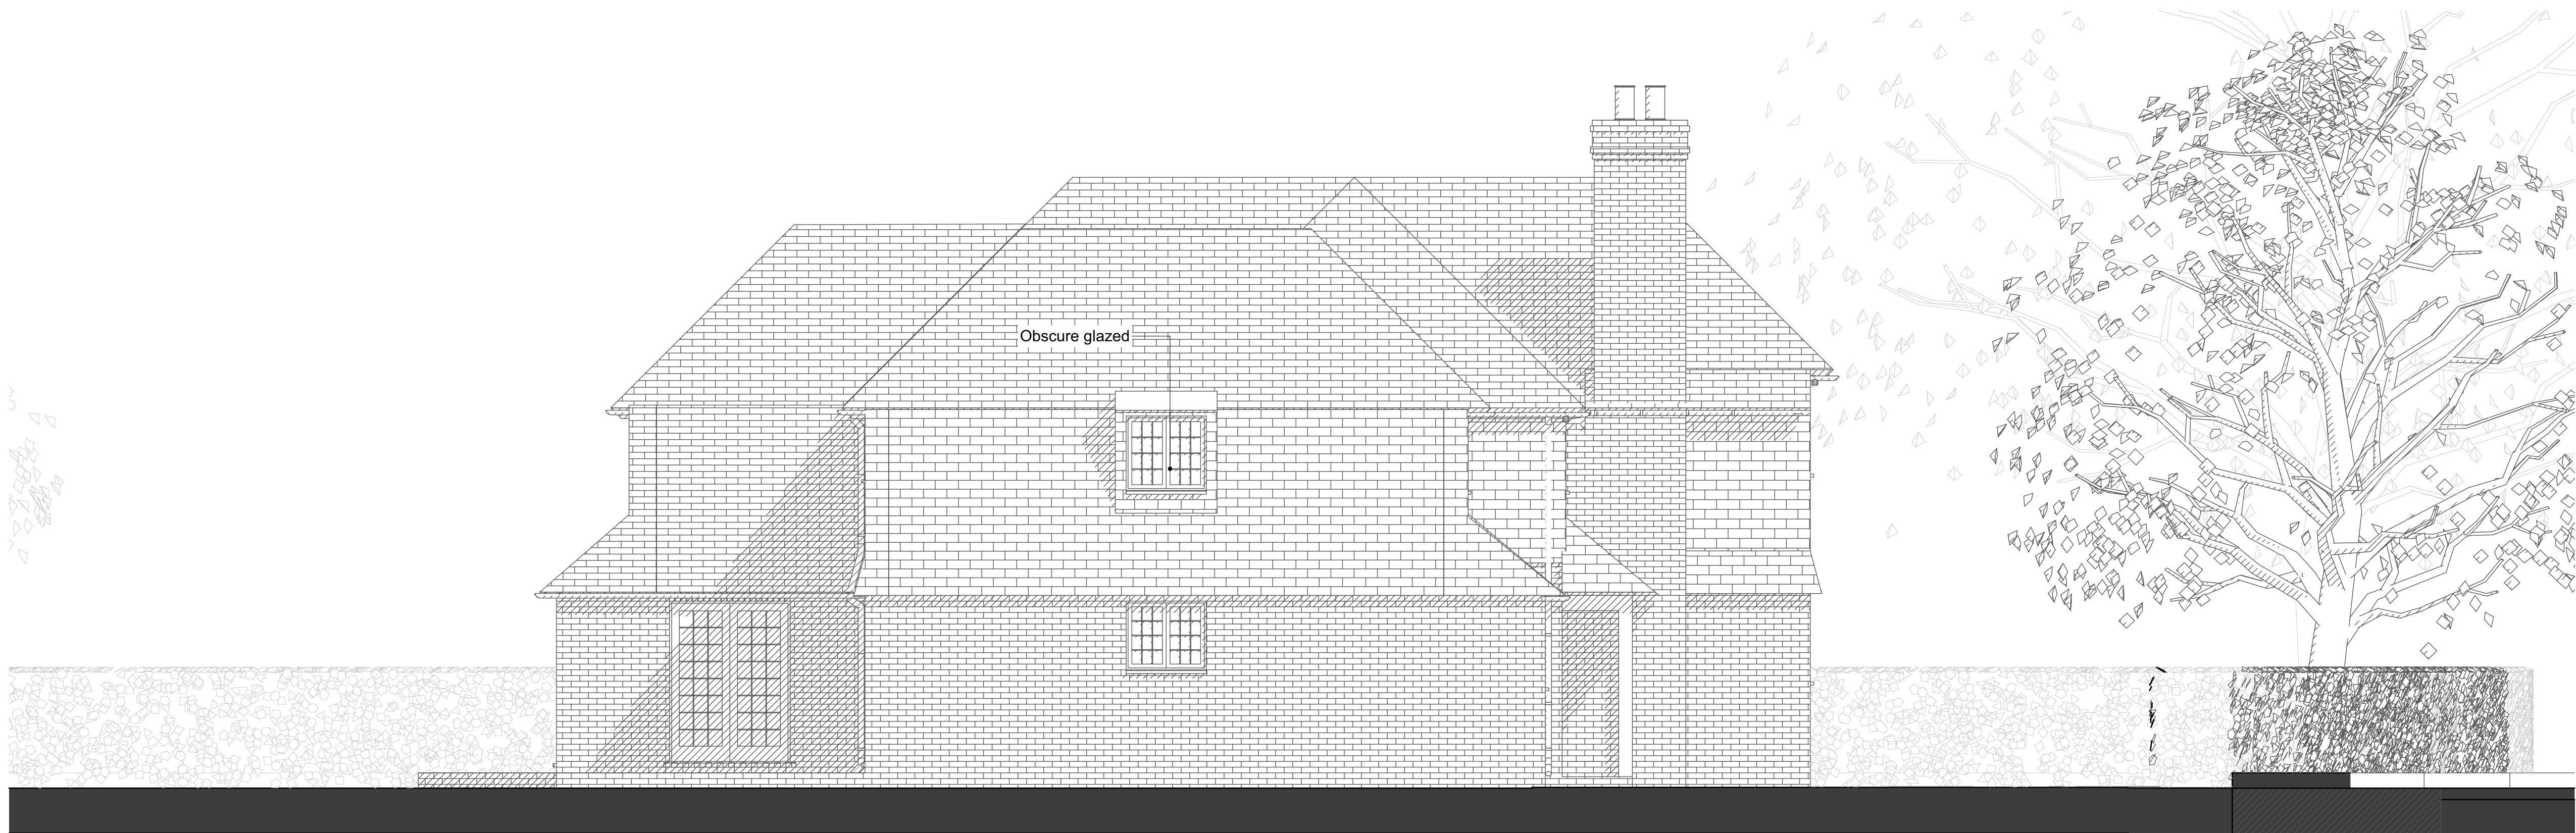

PROPOSED

NORTH EAST ELEVATION

1:50




PROPOSED

NORTH WEST ELEVATION

1:50

Looking to extend your home?
Call for a free consultation today;
020 8954 6291
www.yooparchitects.co.uk
YOOP Architects, your local architect

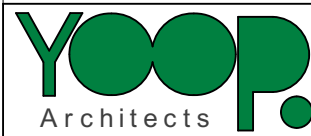


Office 128, 28A Church Road, Stanmore,
Middlesex, HA7 4AW, England
020 8954 6291
studio@yooparchitects.co.uk

Notes

This drawing is copyright of YOOP Architects.
Drawing for planning purposes, not construction

Scale Bar

 

Scale

1:50 @A1
1:100 @A3

Purpose of Issue

Preliminary

Date of Issue

Friday, 27 November 2020

Project

Extension & Conversion
2 Gatehill Road Northwood HA6 3QD

Project No.

2019/102

Layout Title

PROPOSED NORTH ELEVATIONS

Drawing Number

102/PL/221

Revision

C