




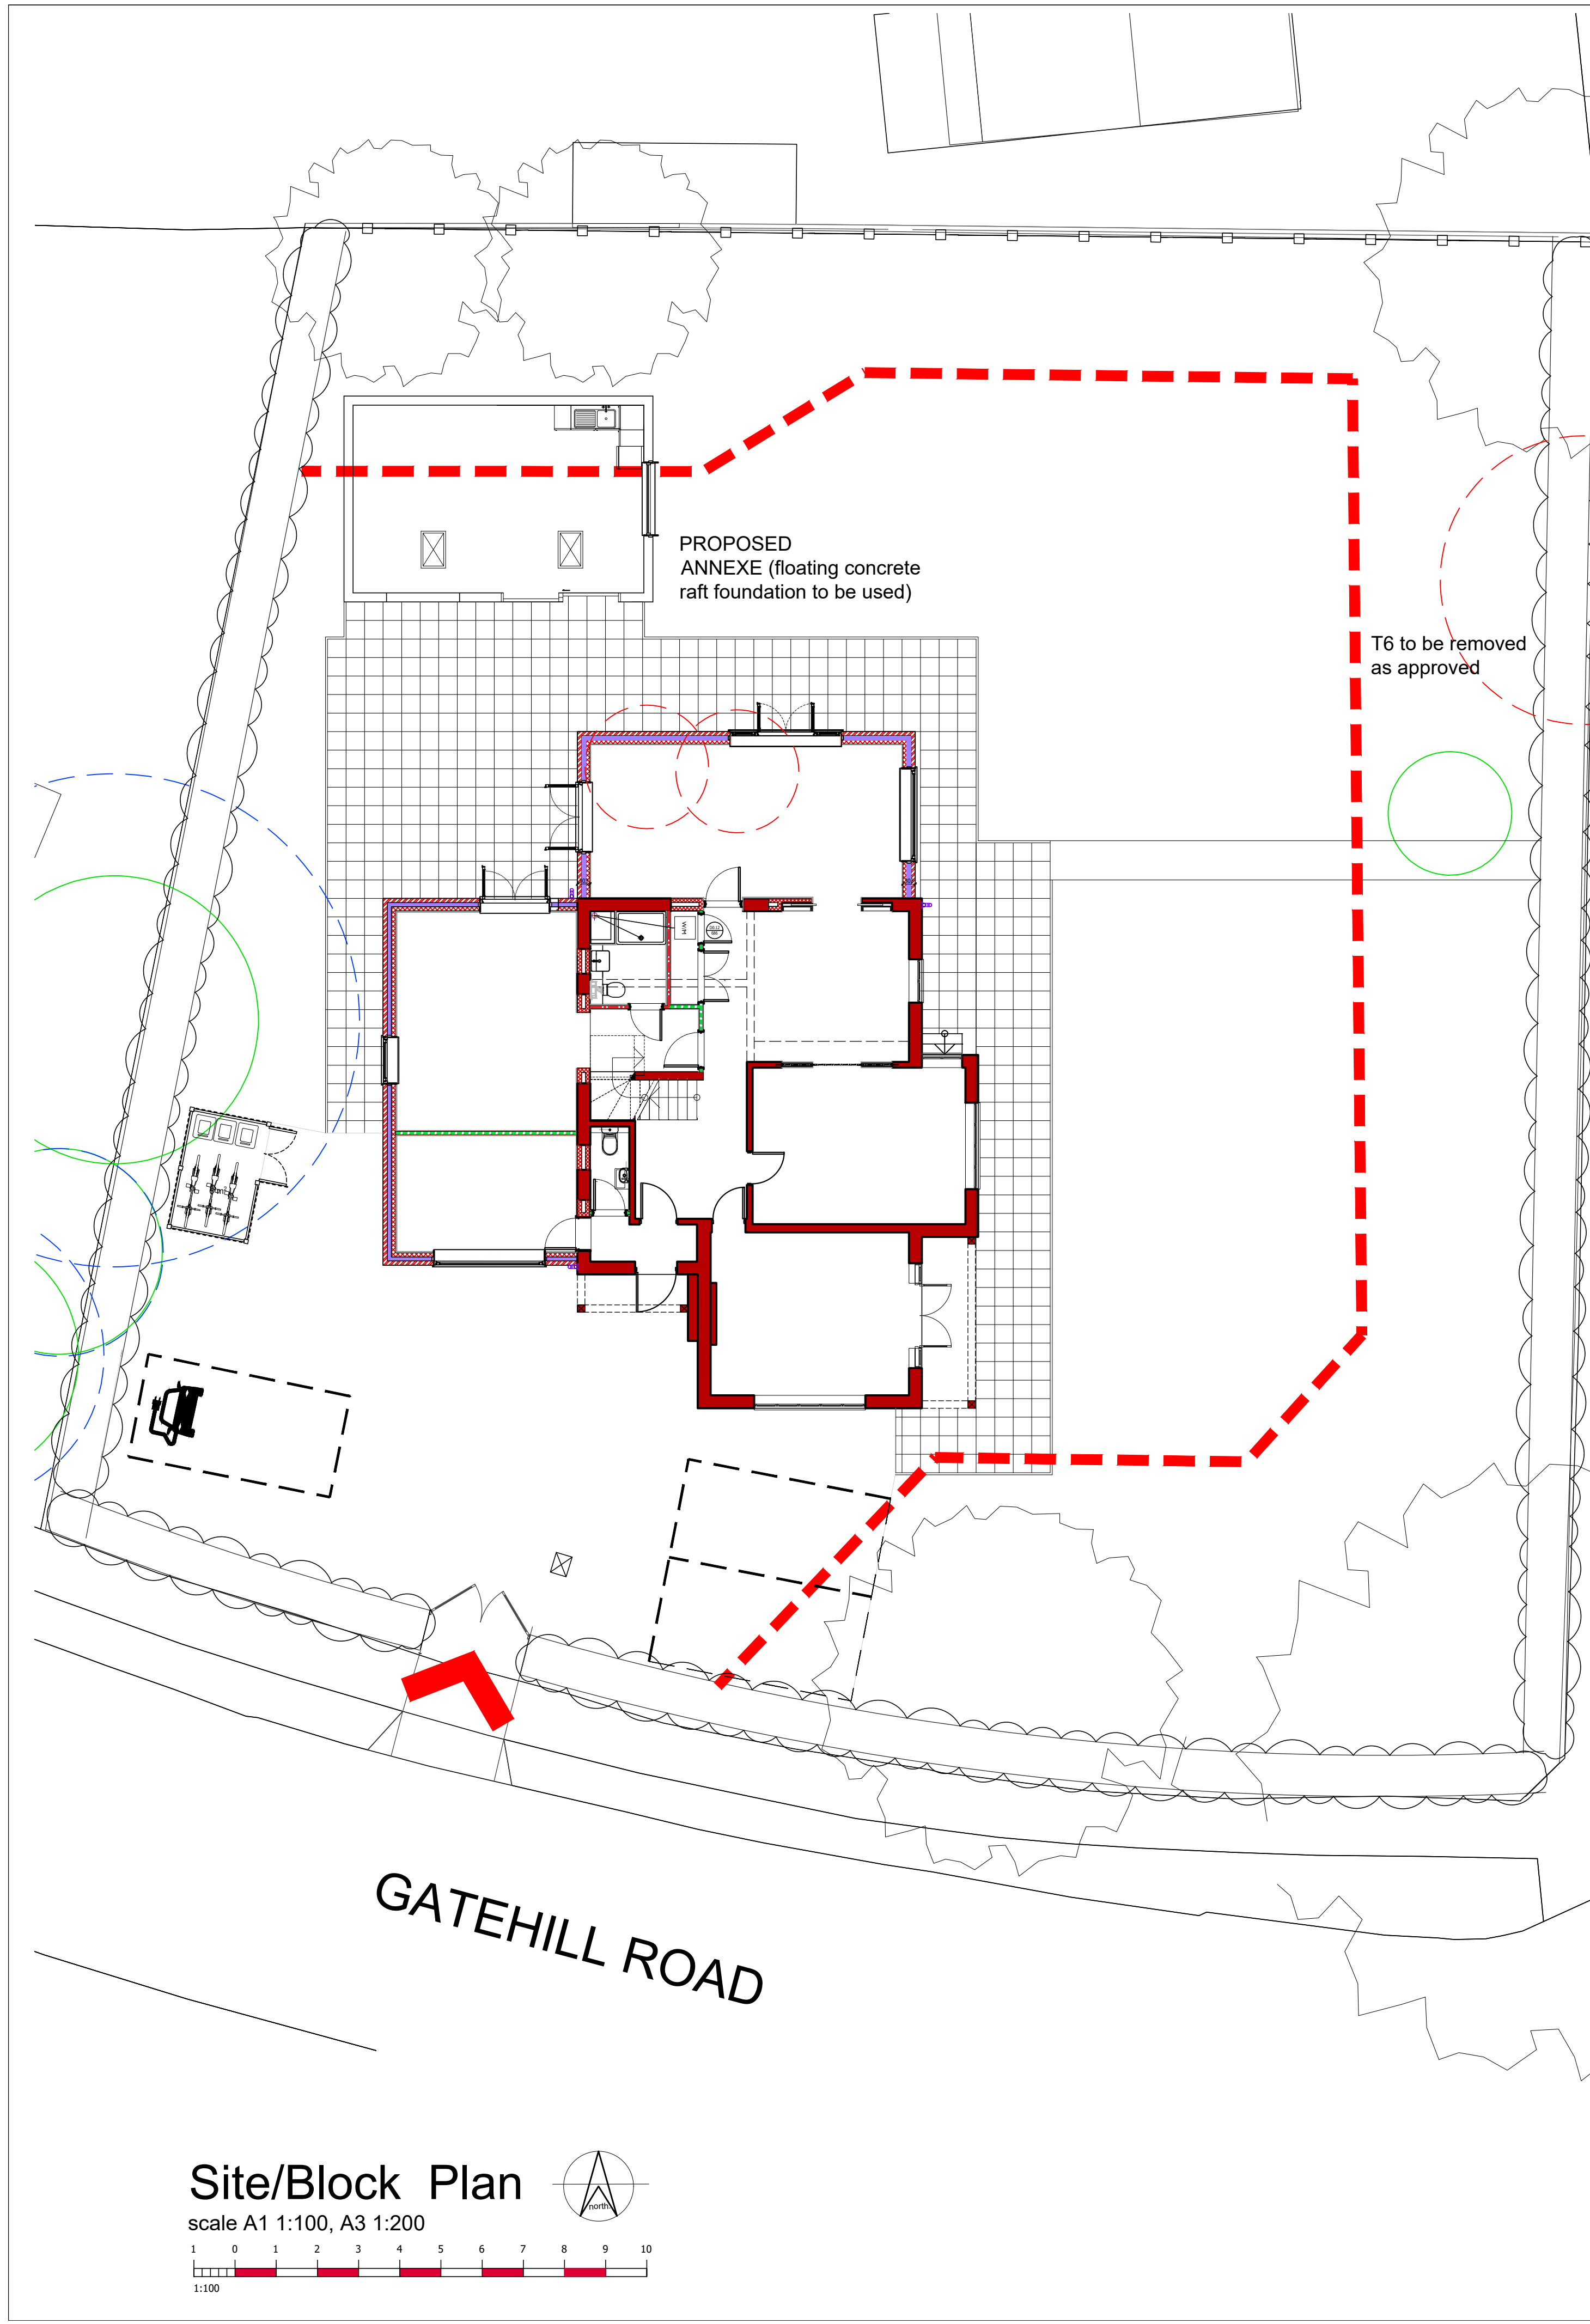


Indicative Perspective

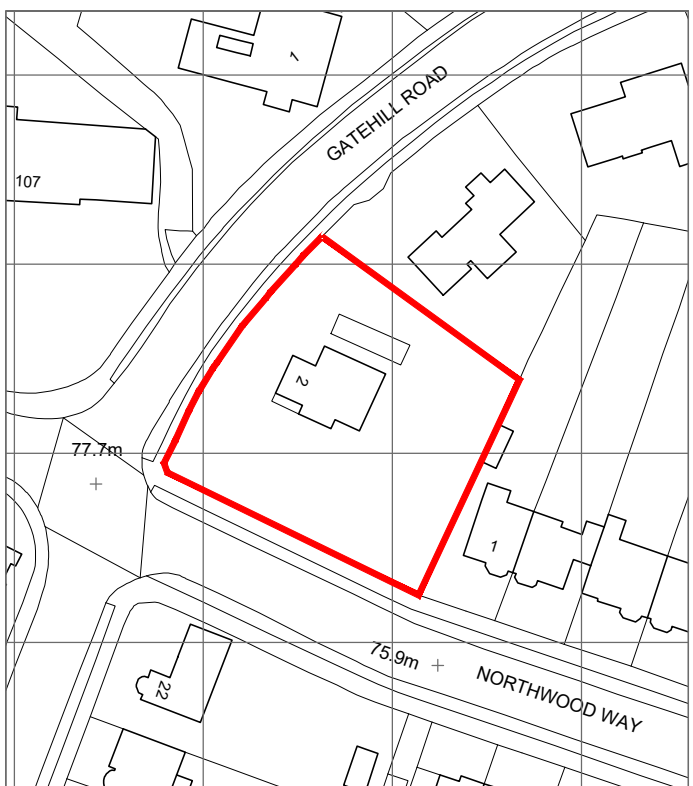

Location Plan

scale A1 1:1000

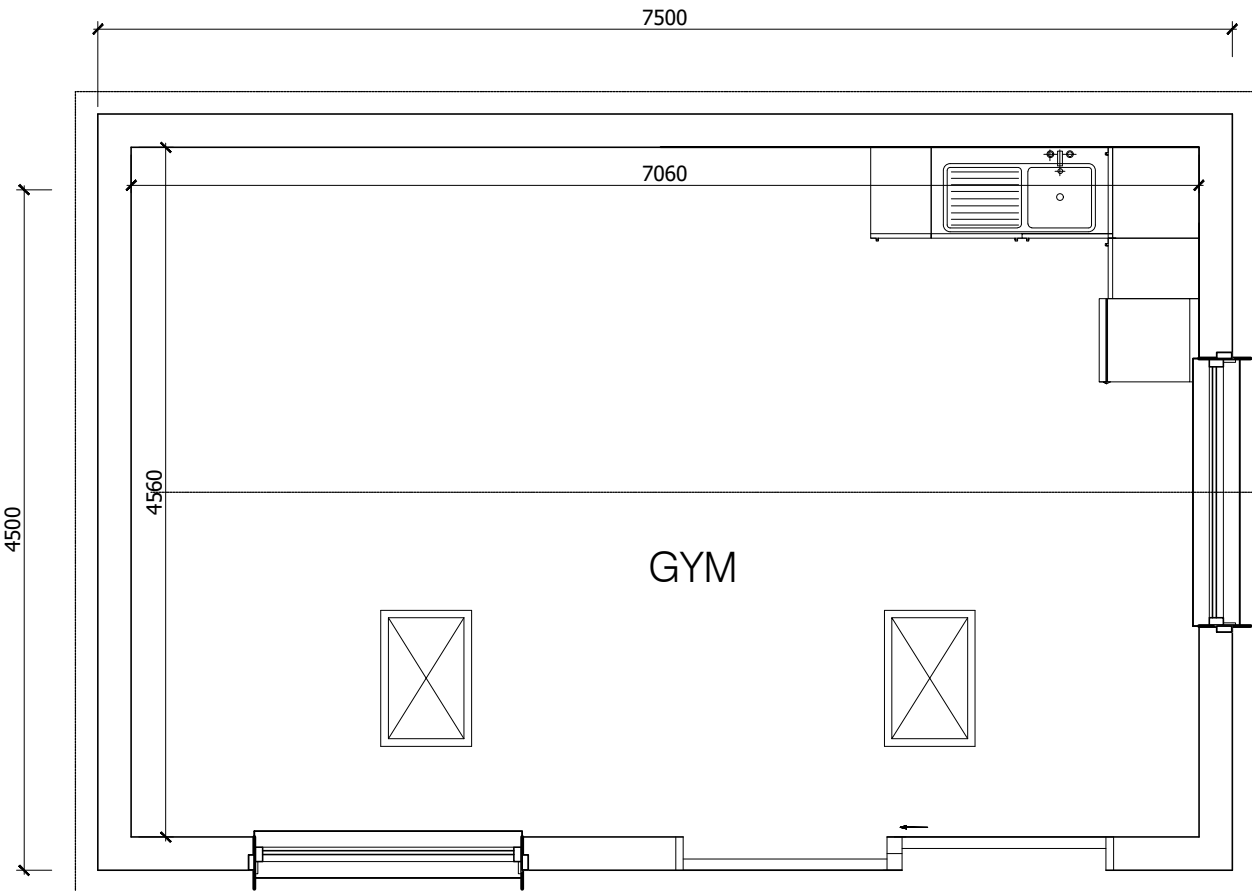 

Floor Plan

scale A1 1:50



Horizontal cladding to external walls




Plain tiles to roof




Front (West) elevation

scale A1 1:50

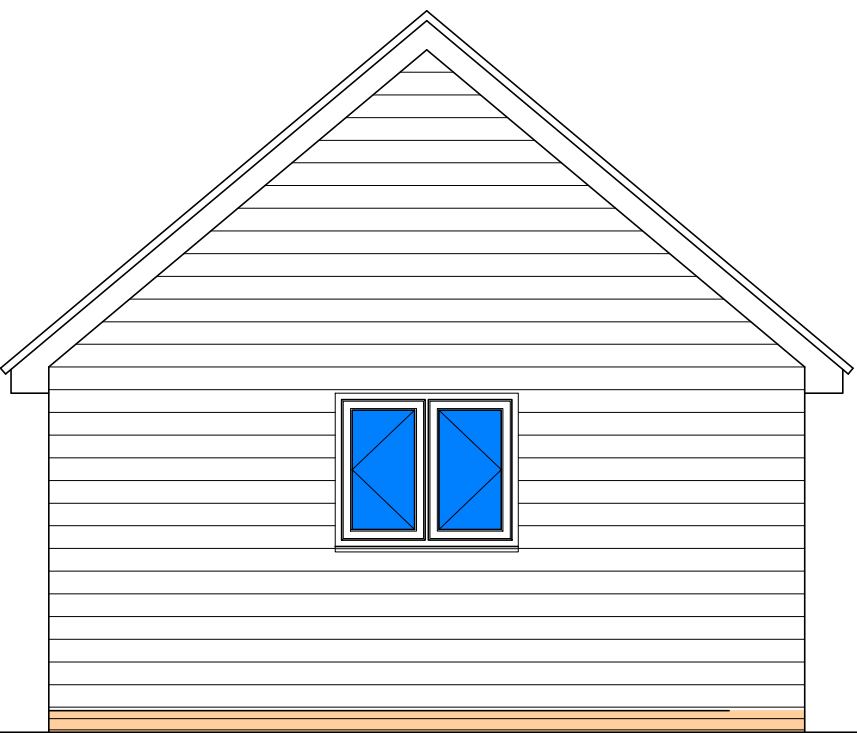


Side (South) elevation

scale A1 1:50

 

Rear (East) elevation

scale A1 1:50

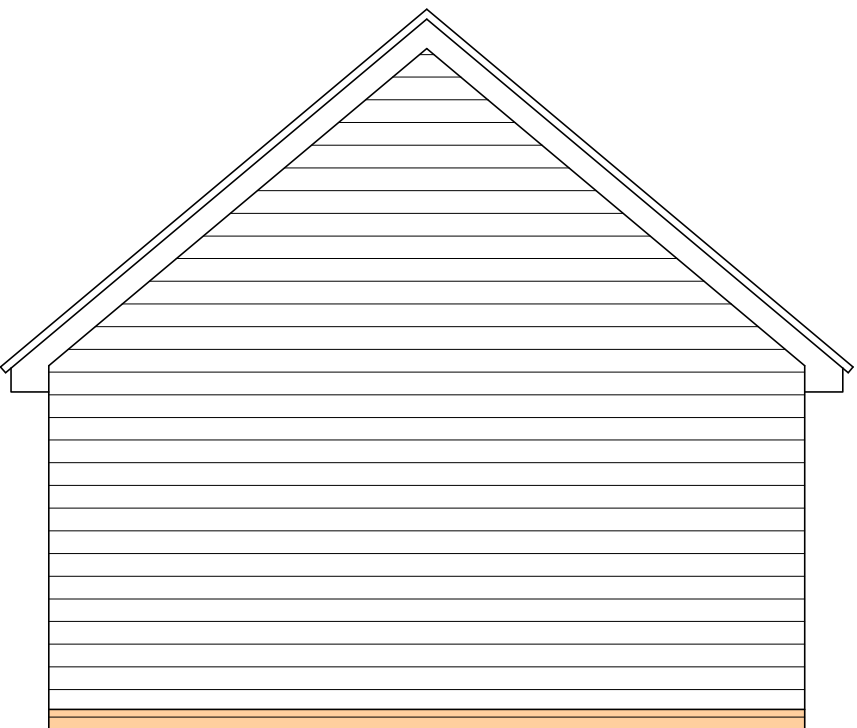

Side (North) elevation

scale A1 1:50

notes this drawing is the copyright of the Holman Reading partnership llp and must not be reproduced in whole or part or used for the execution of works without their permission. all dimensions to be checked on site prior to commencement of construction works and the architect notified of any discrepancy. figured dimensions are to be used in preference to scaled dimensions. no deviation from this drawing will be permitted without prior consent of the architect. all drawings are prepared subject to a full measured and structural survey of the buildings and site. all structural work is subject to the appointment of a structural engineer to confirm and agree the structural proposals. os promap licence no. 100020449. scale width 100mm @ a1 - 50mm @ a3 client				
revision	notes	date	drawn	check
hrp architects hrp architects ltd 18 Limberline Spur hilsea, portsmouth, hampshire, po3 5hj tel: 023 9269 1843 fax: 023 9263 9722 email: info@hrp-architects.com website: hrp-architects.com project Proposed annexe @ 2 Gatehill Road, Northwood HA6 3QD detail Proposed Plans drawn mmh checked date Nov 21 status Planning a1 scale as shown a3 scale 8979 10 rev				