





Location Plan
scale A1 1:1250


0 1:1250 125m

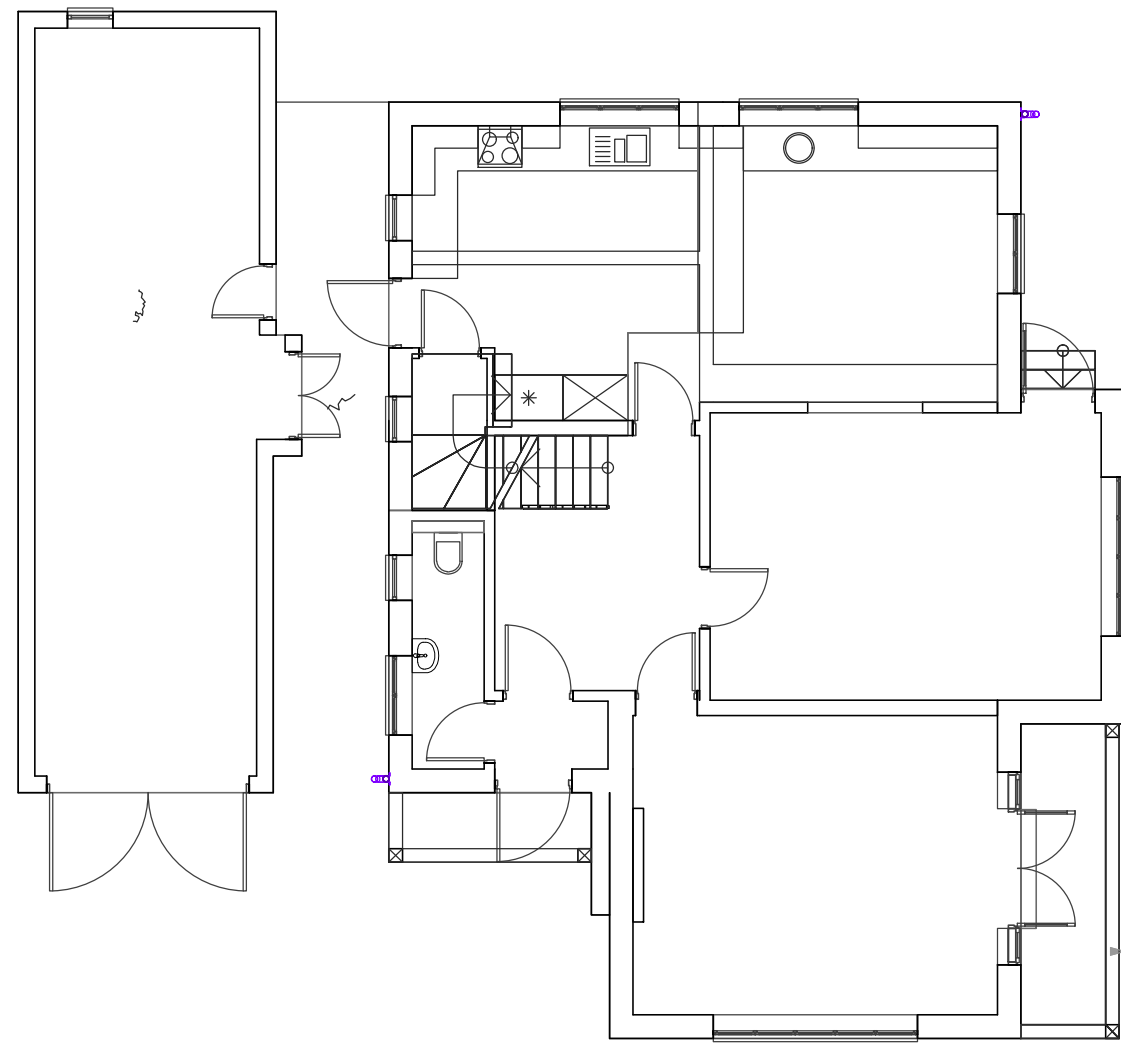


Existing Plans
scale A1 1:100, A3 1:200

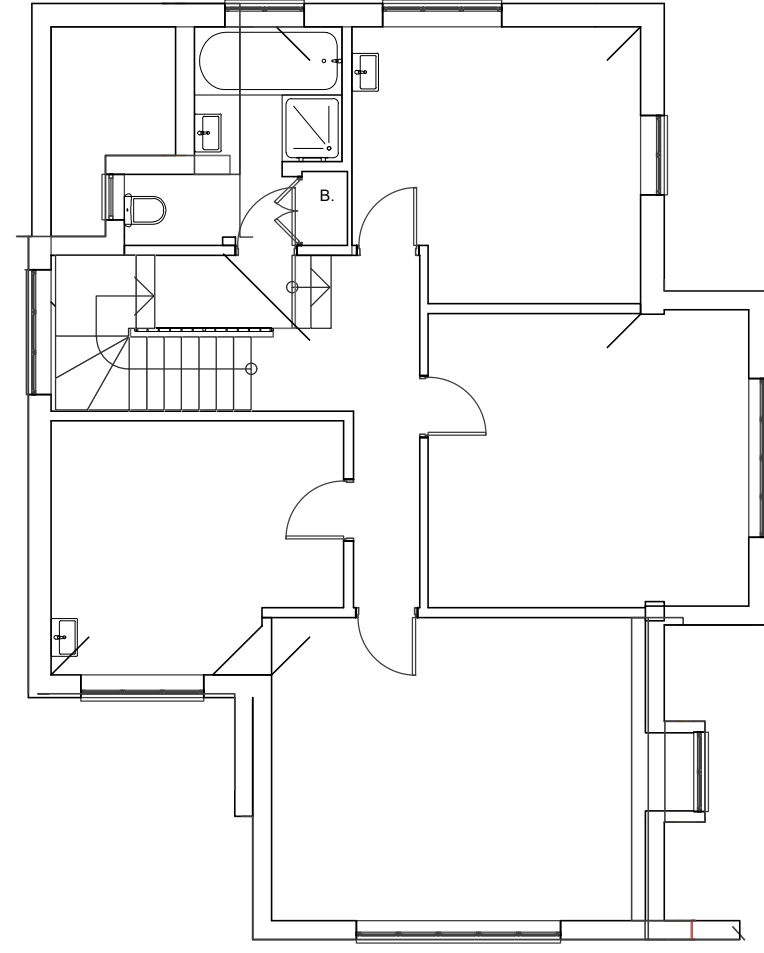

Roof Plan
scale A1 1:100, A3 1:200

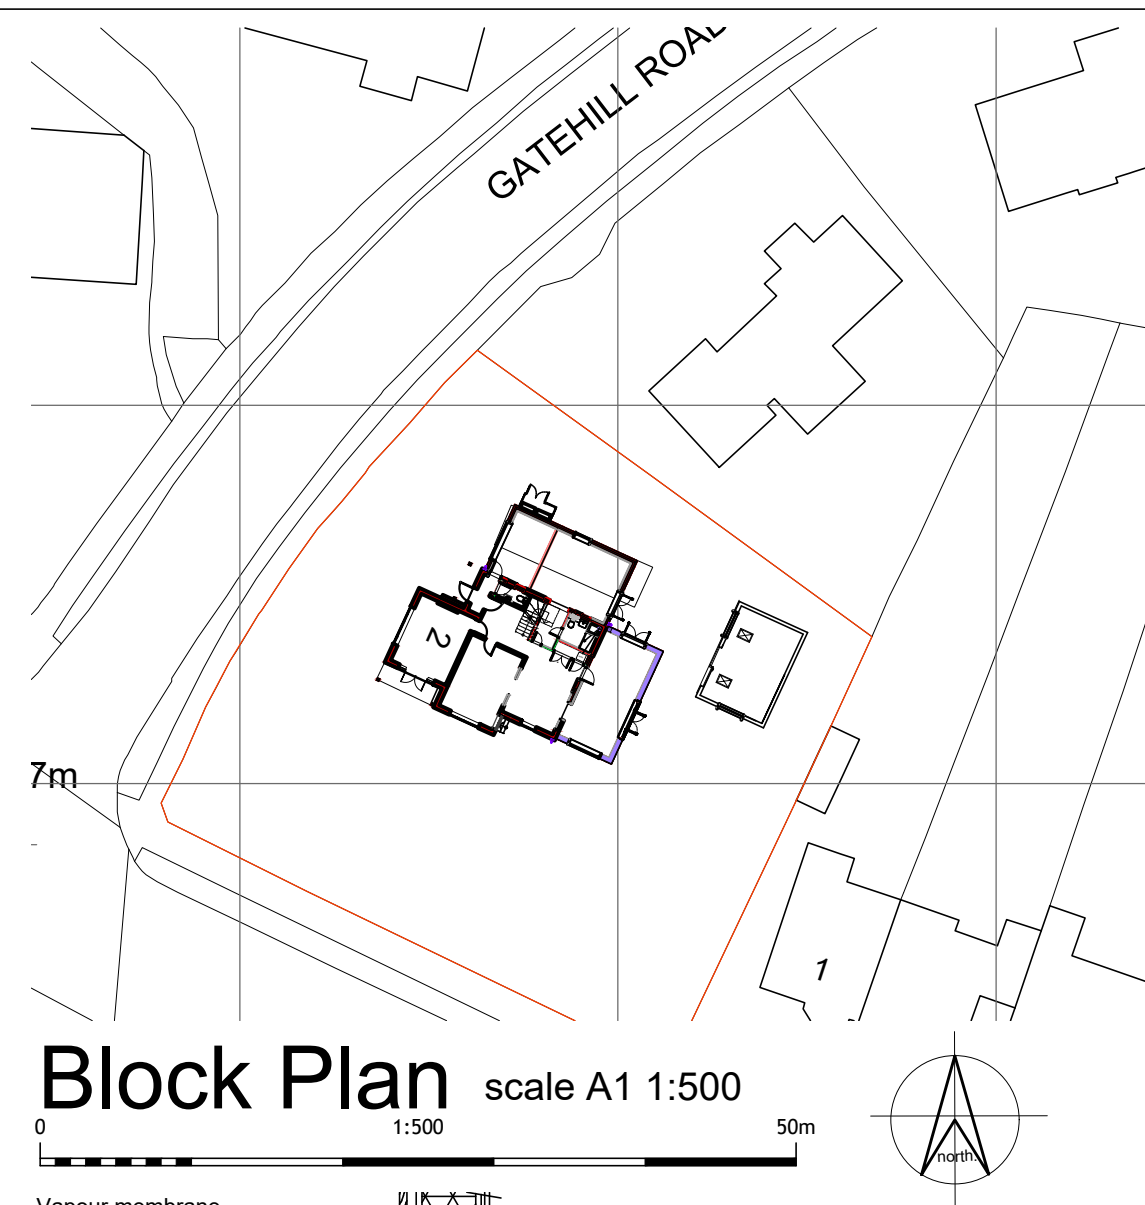


Block Plan scale A1 1:500

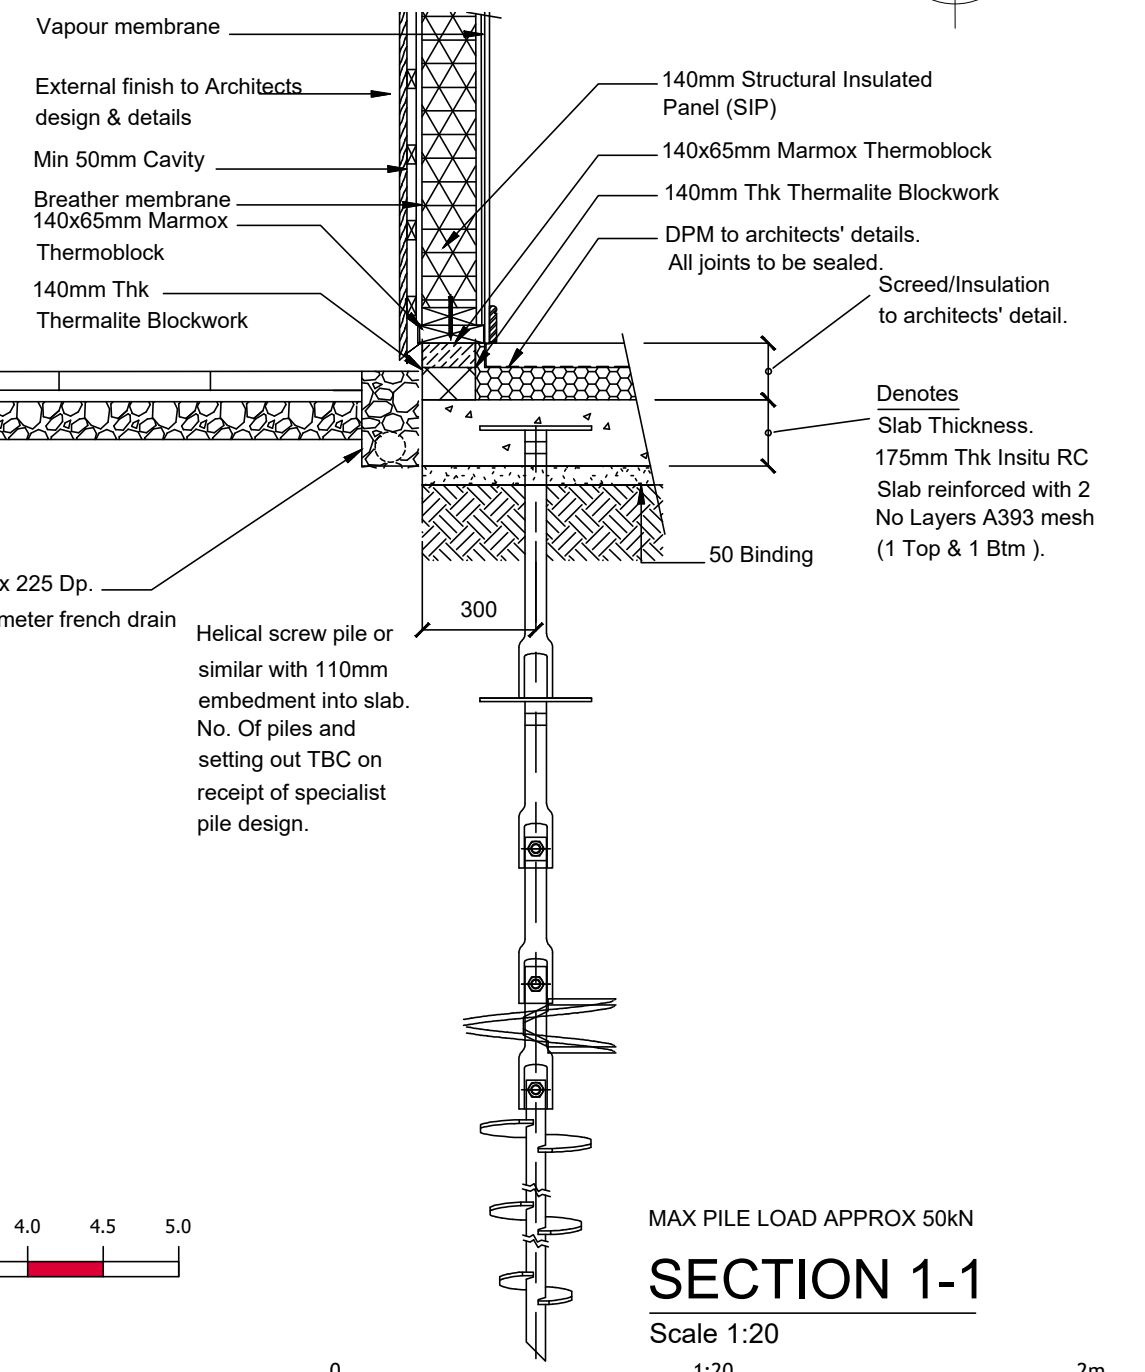


SECTION 1-1
Scale 1:20

0 1:20 2m

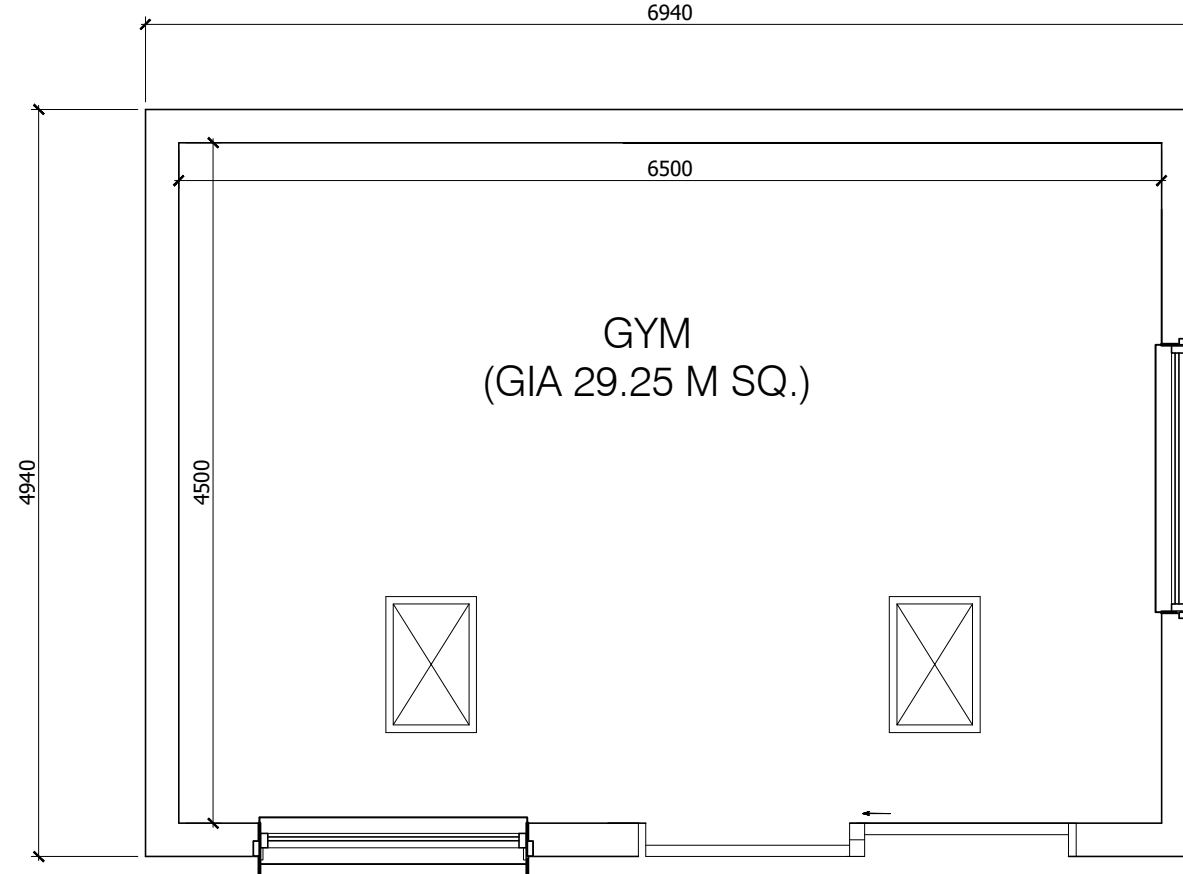


Floor Plan
scale A1 1:50, A3 1:100

0.5 0 0.5 1.0 1.5 2.0 2.5 3.0 3.5 4.0 4.5 5.0
1:50

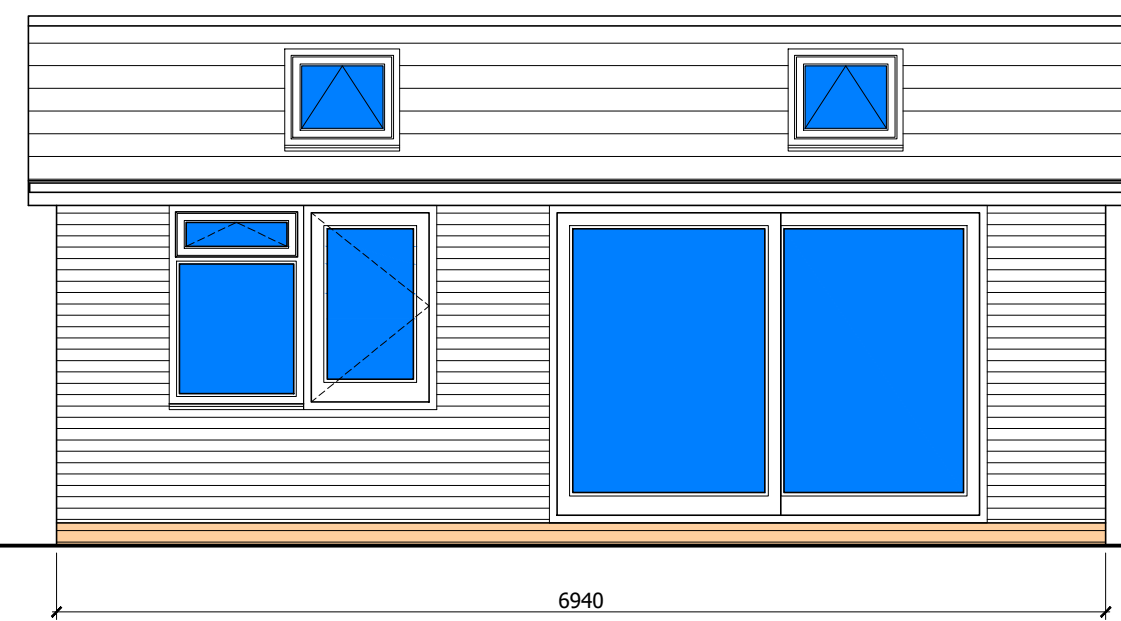

Front (West) elevation
scale A1 1:50

0.5 0 0.5 1.0 1.5 2.0 2.5 3.0 3.5 4.0 4.5 5.0
1:50

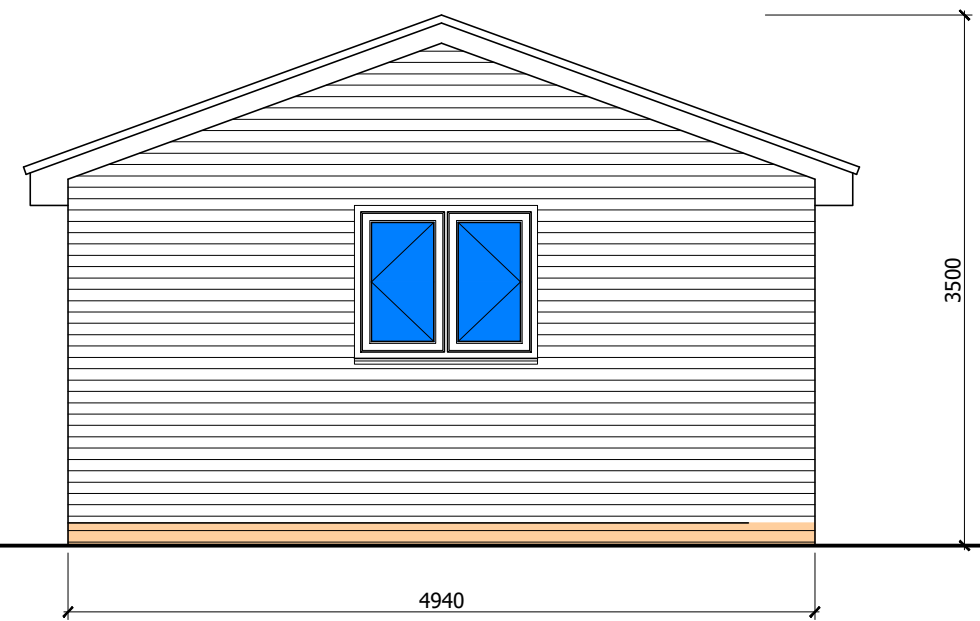


Side (South) elevation
scale A1 1:50


External brickwork to match existing dwelling



Rear (East) elevation
scale A1 1:50

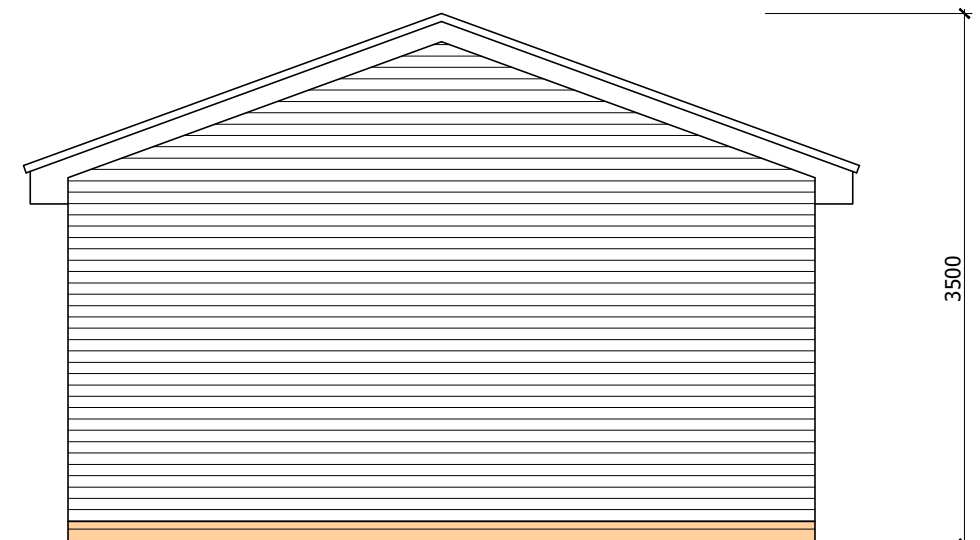

Side (North) elevation
scale A1 1:50

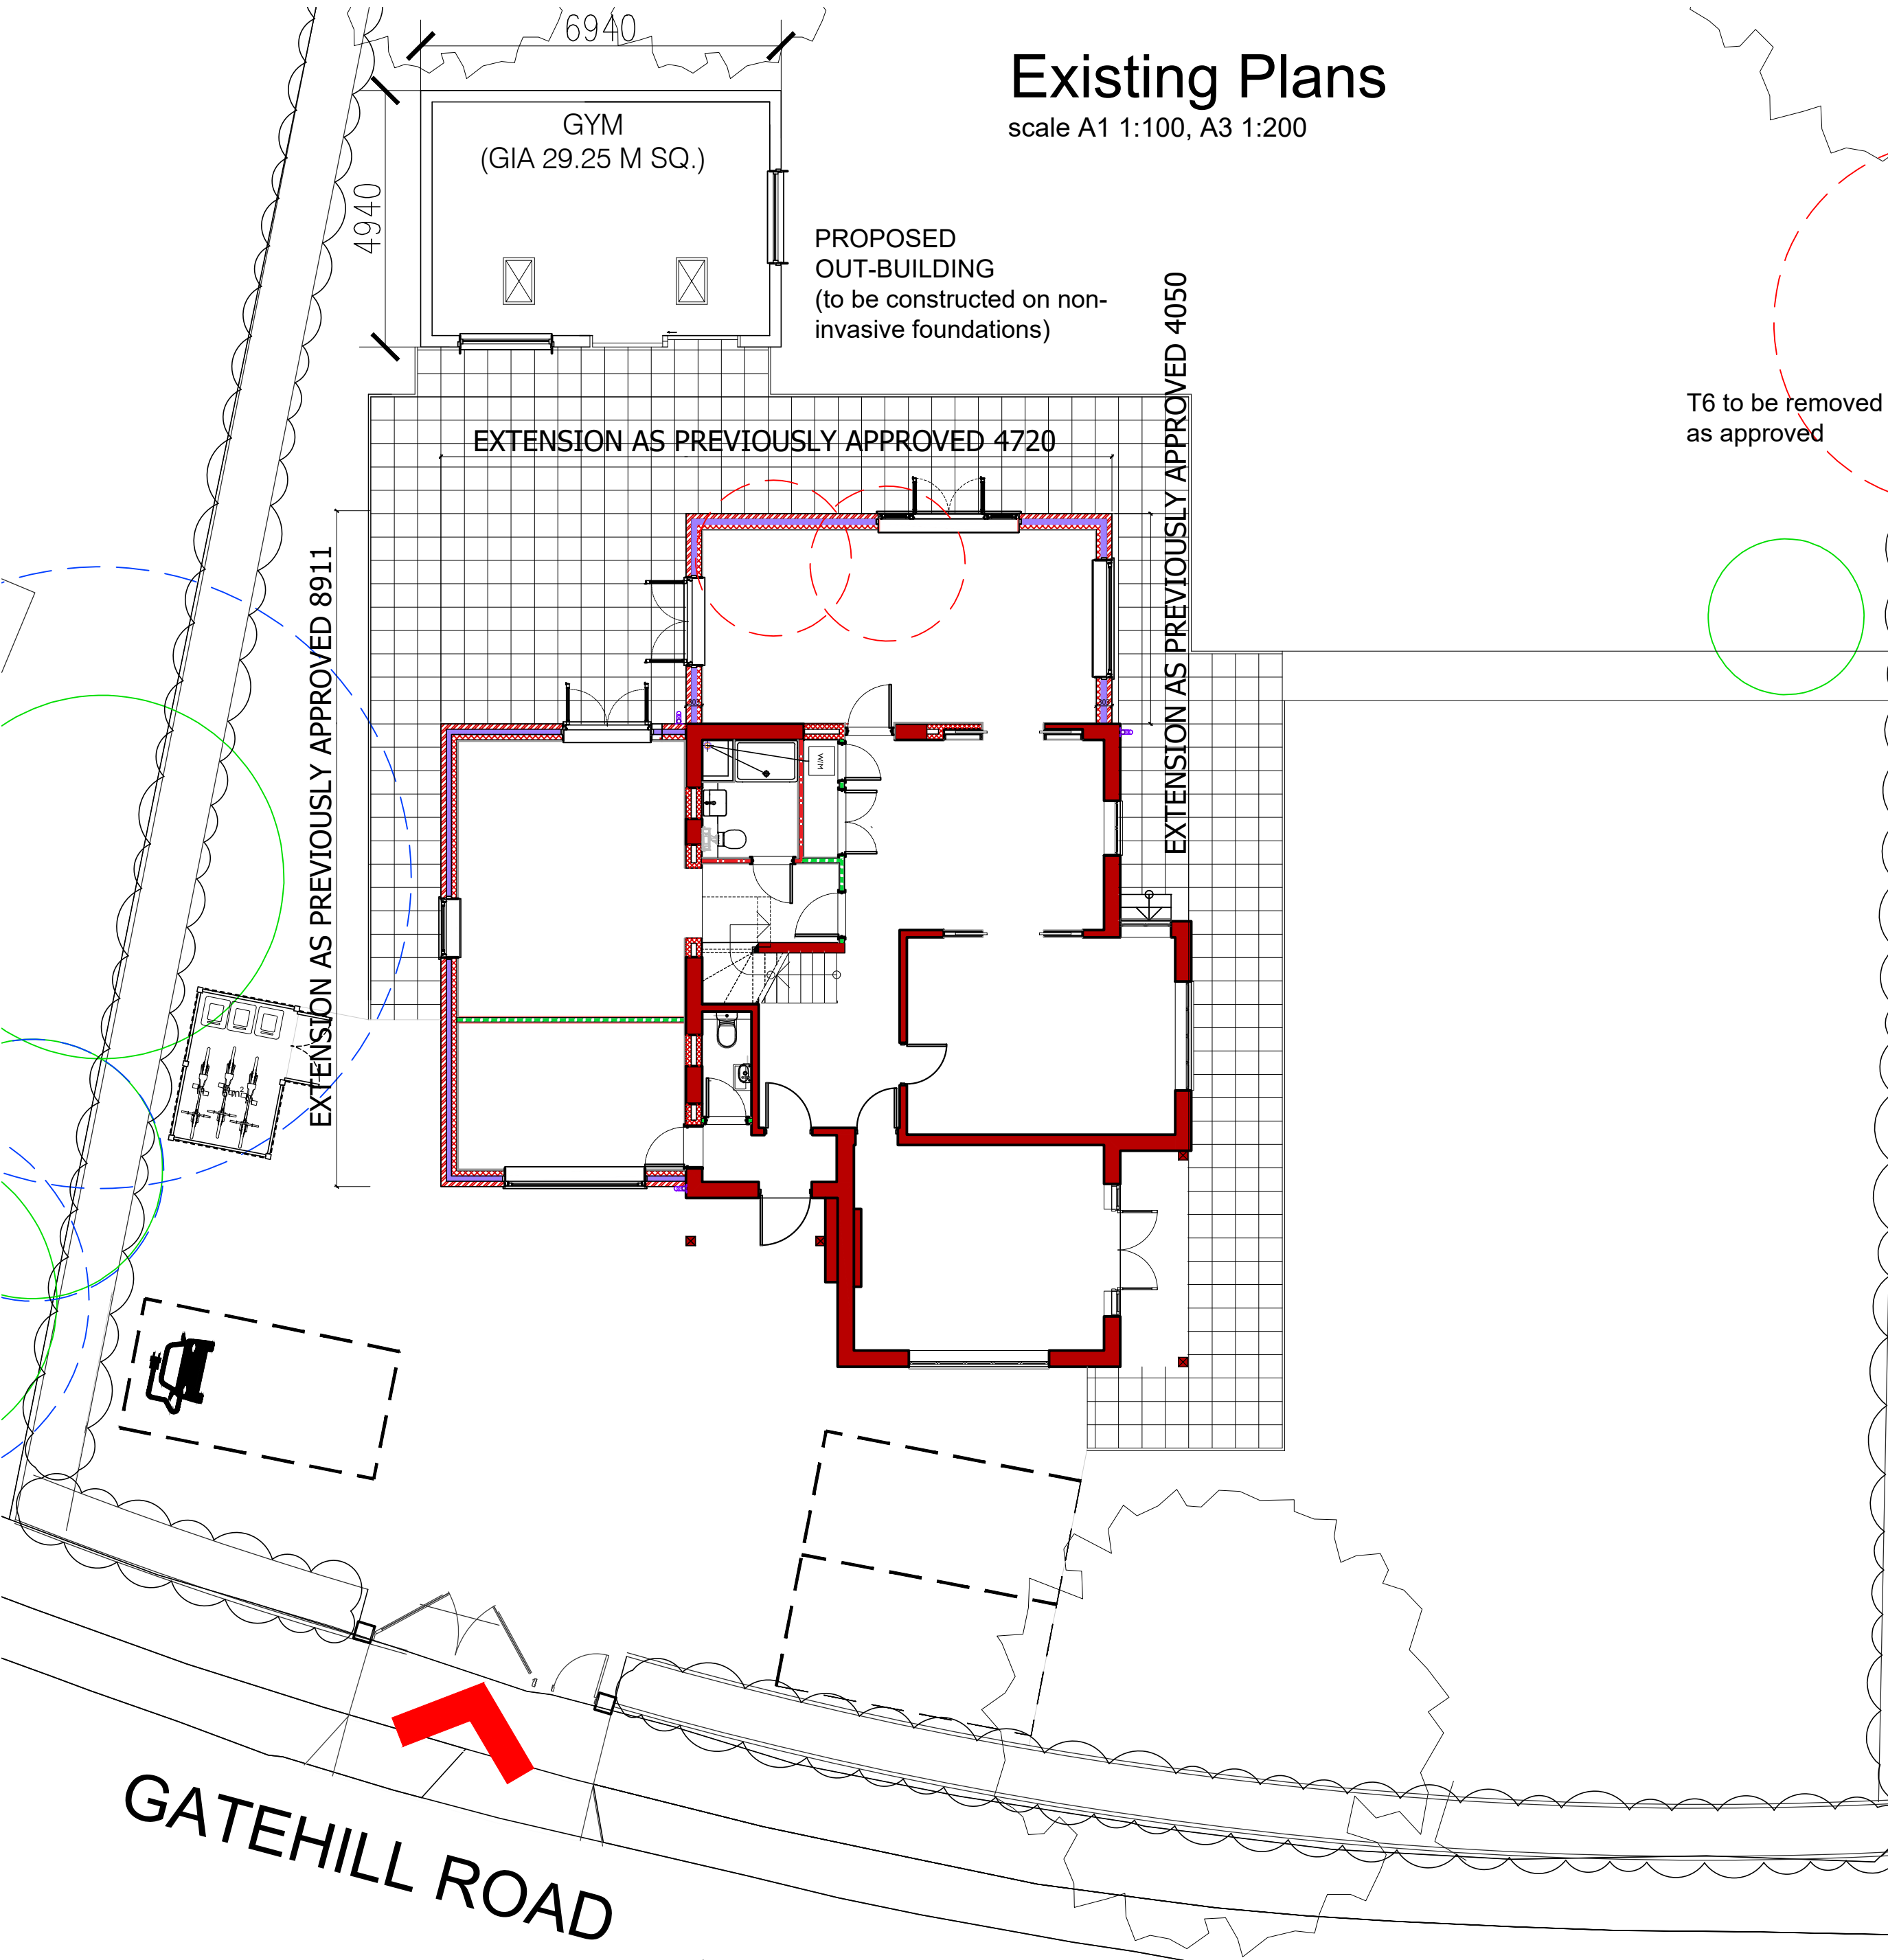

Site/Block Plan
scale A1 1:100, A3 1:200

1 0 1 2 3 4 5 6 7 8 9 10
1:100

notes

this drawing is the copyright of the Holman Reading partnership llp and must not be reproduced in whole or part or used for the execution of works without their permission.

all dimensions to be checked on site prior to commencement of construction works and the architect notified of any discrepancy.

figured dimensions are to be used in preference to scaled dimensions.

no deviation from this drawing will be permitted without prior consent of the architect.

all drawings are prepared subject to a full measured and structural survey of the buildings and site.

all structural work is subject to the appointment of a structural engineer to confirm and agree the structural proposals.

os promap licence no. 100020449.

scale width 100mm @ a1 - 50mm @ a3

client

revision	notes	date	drawn	check
A	Annexe GIA amended to be 29.25m sq	11.04.22	mmh	
B	Amendments to LPA request	29.04.22	mmh	

hrp architects
hrp architects ltd

18 Limerline Spur
hilsea, portsmouth, hampshire, po3 5hj

tel: 023 9269 1843
fax: 023 9263 9722
email: info@hrp-architects.com
website: hrp-architects.com

project Proposed annexe @
2 Gatehill Road, Northwood
HA6 3QD

detail Proposed Plans

drawn mmh checked

date Nov 21 status Planning

a1 scale as shown a3 scale 8979 10 rev B