


Ordnance Survey, (c) Crown Copyright 2019. All rights reserved. Licence number 100022432



Location Plan

scale A1 1:1250

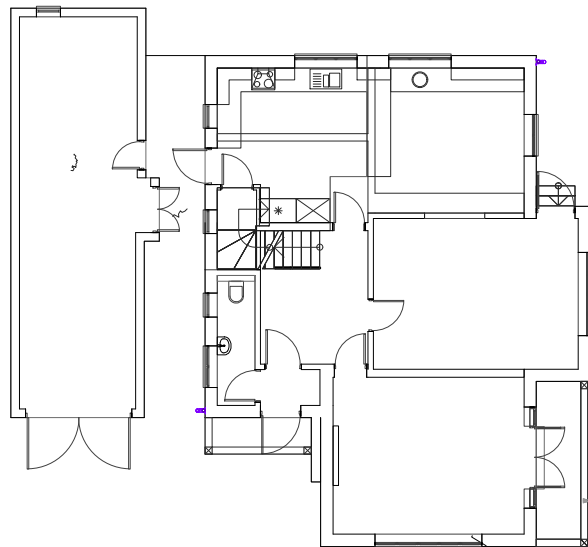


Existing Plans

scale A1 1:100, A3 1:200

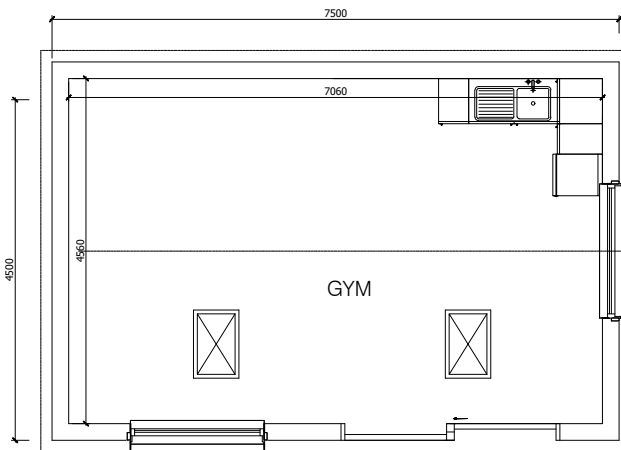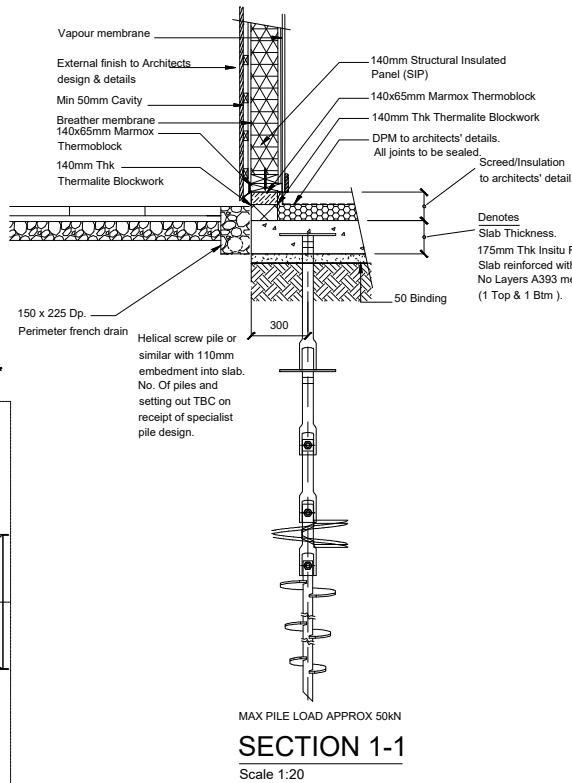


Floor Plan

scale A1 1:50

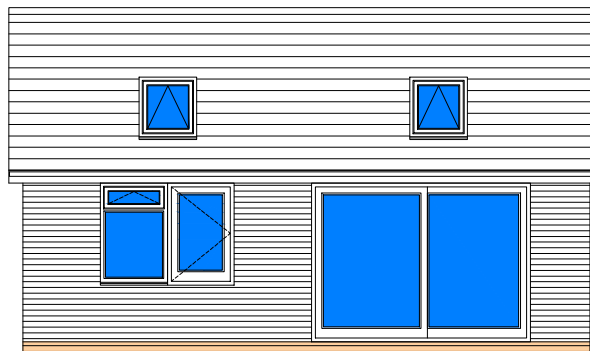

Front (West) elevation

scale A1 1:50

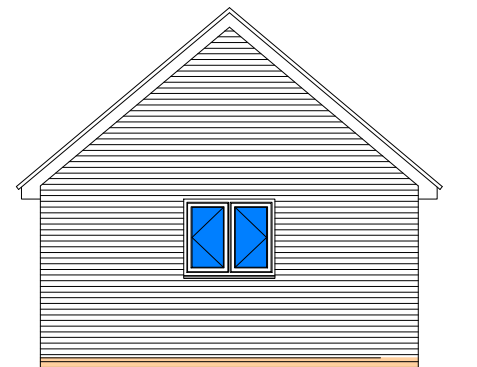

Side (South) elevation


scale A1 1:50

External brickwork to match existing dwelling




Rear (East) elevation

scale A1 1:50

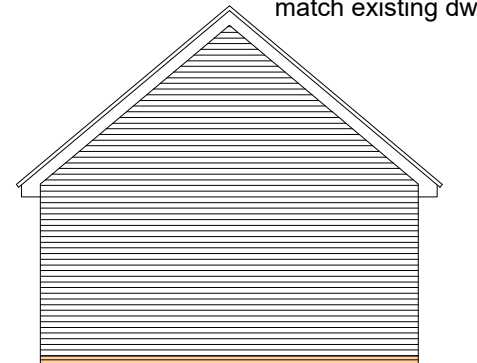


Side (North) elevation

scale A1 1:50

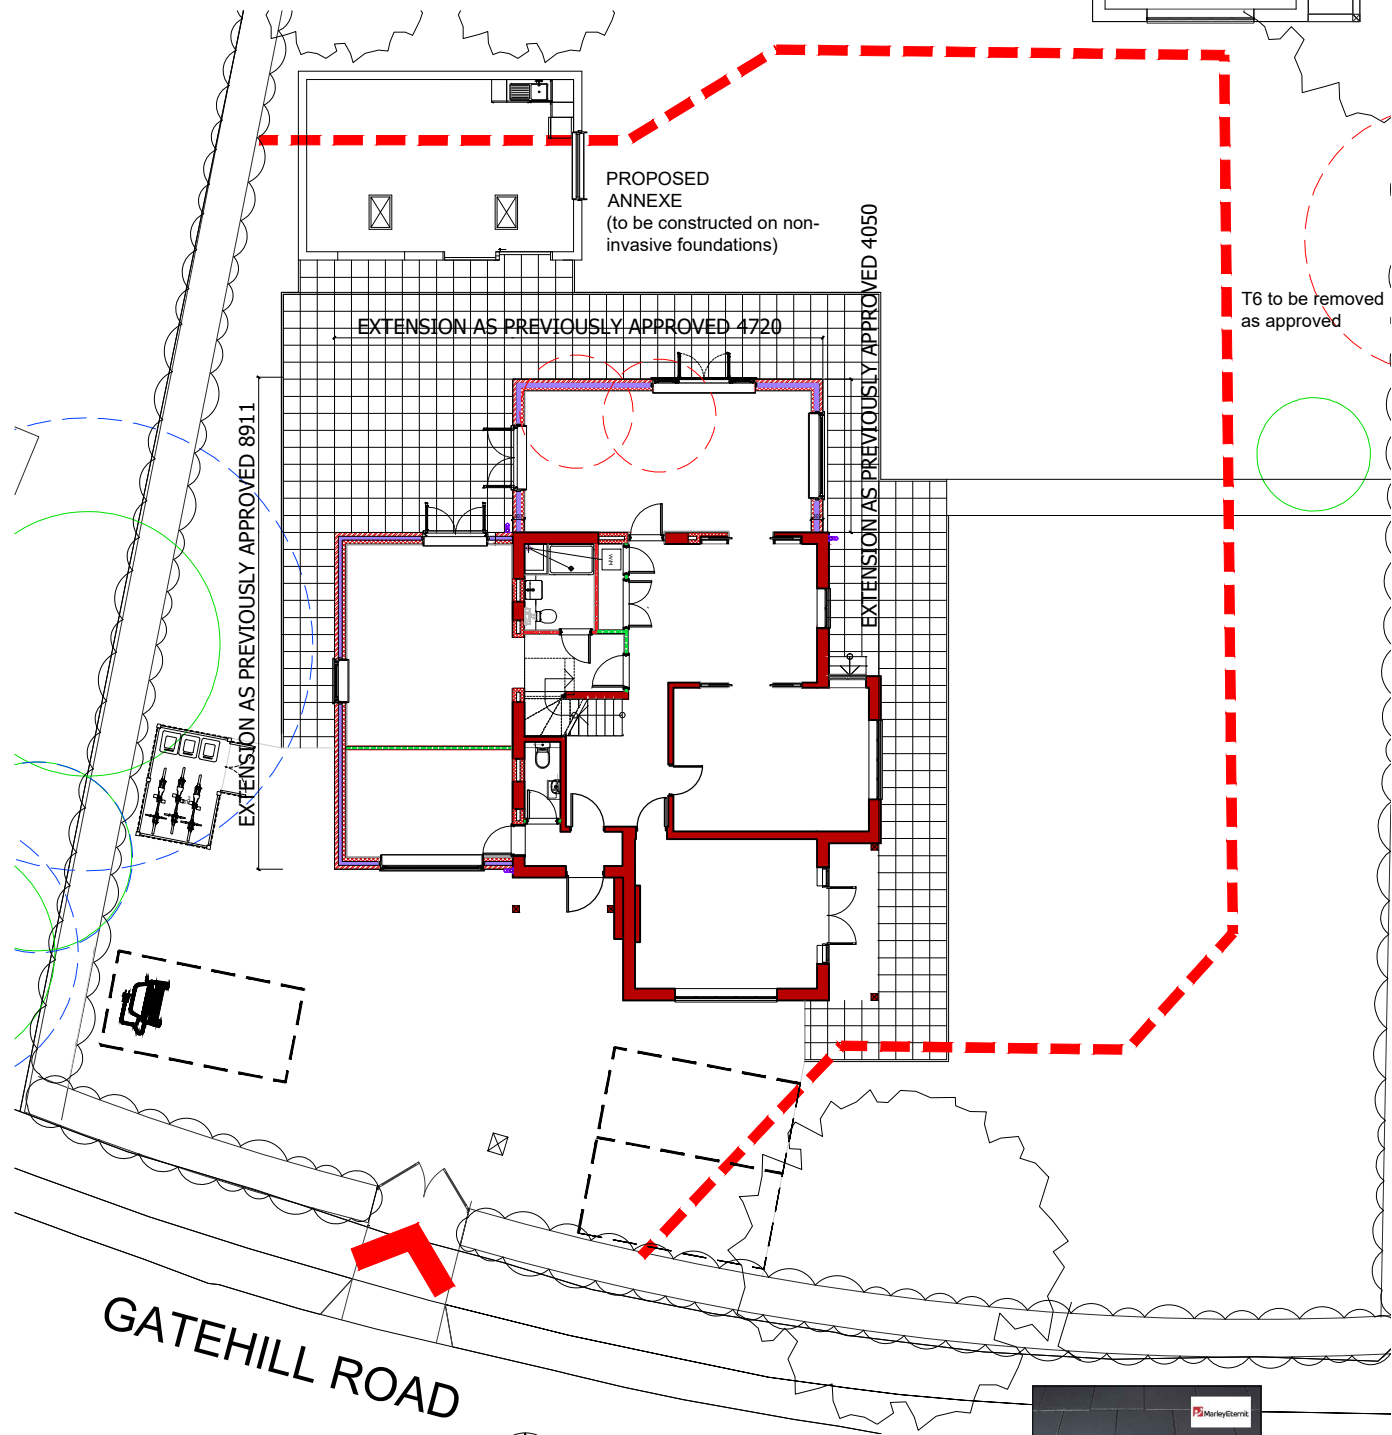

Site/Block Plan

scale A1 1:100, A3 1:200

 

Plain tiles to roof

notes this drawing is the copyright of the Holman Reading partnership llp and must not be reproduced in whole or part or used for the execution of works without their permission. all dimensions to be checked on site prior to commencement of construction works and the architect notified of any discrepancy. figured dimensions are to be used in preference to scaled dimensions. no deviation from this drawing will be permitted without prior consent of the architect. all drawings are prepared subject to a full measured and structural survey of the buildings and site. all structural work is subject to the appointment of a structural engineer to confirm and agree the structural proposals. os promap licence no. 100020449. scale width 100mm @ a1 - 50mm @ a3 client				
revision	notes	date	drawn	check
hrp architects hrp architects ltd 18 Limberline Spur hilsea, portsmouth, hampshire, po3 5hj tel: 023 9269 1843 fax: 023 9263 9722 email: info@hrp-architects.com website: hrp-architects.com				
project	Proposed annexe @ 2 Gatehill Road, Northwood HA6 3QD			
detail	Proposed Plans			
drawn	mmh	checked		
date	Nov 21	status	Planning	
a1 scale	as shown	a3 scale	8979	10