




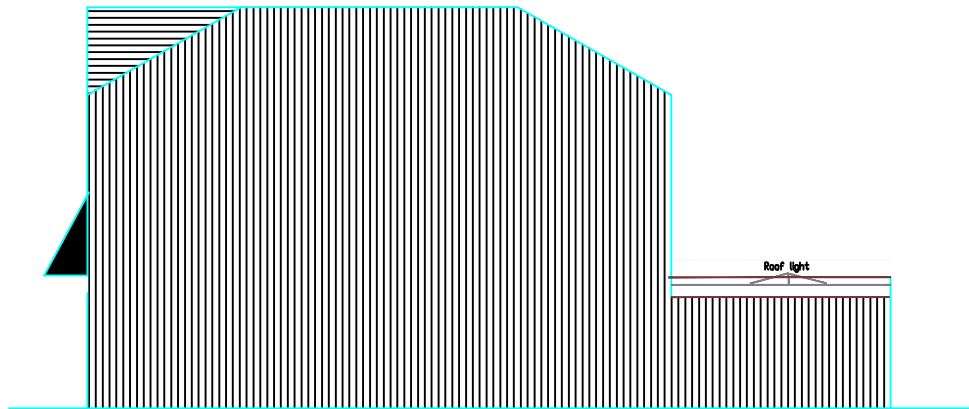


EXISTING East / Side Elevation

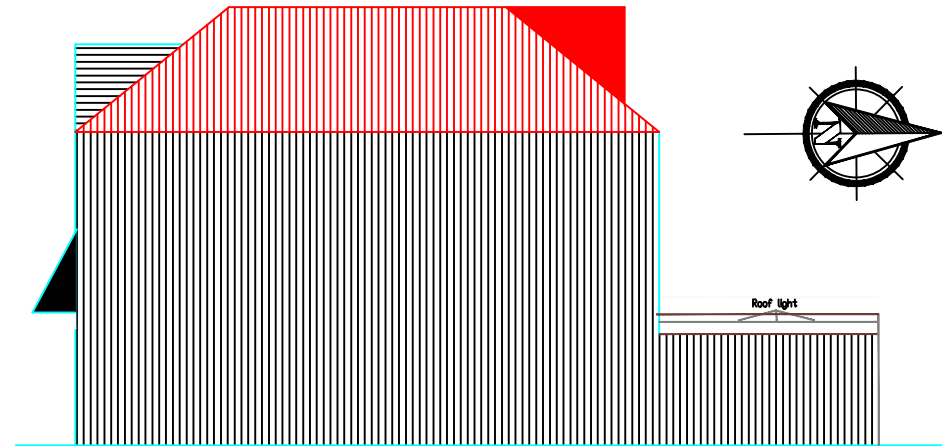

PROPOSING WEST / Side Elevation

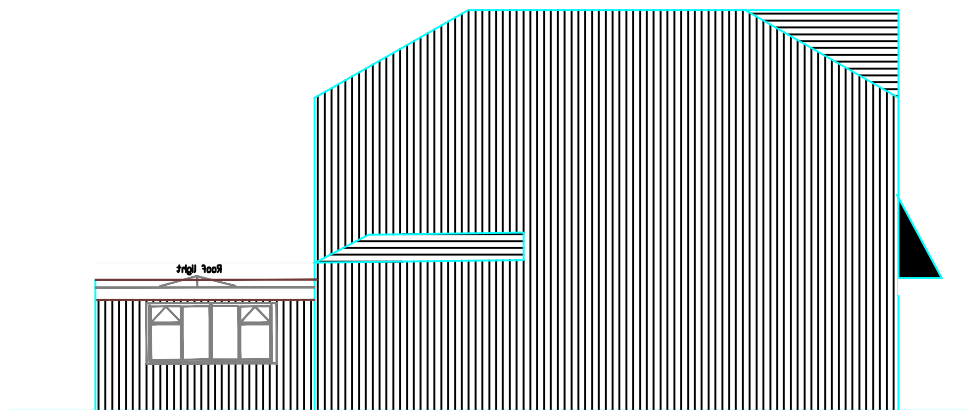

EXISTING East / Side Elevation

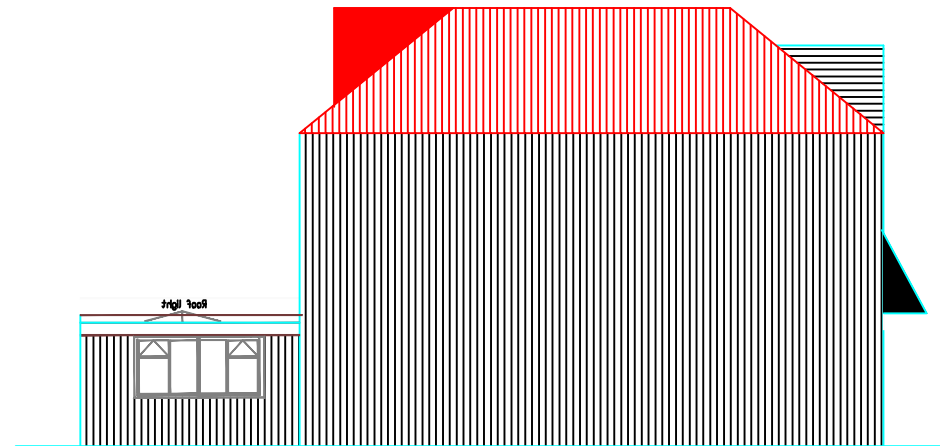

PROPOSING East / Side Elevation



No.	Amendment	Date	Int'l	PROJECT	Drawing Title
A				PROPOSED LOFT CONVERSION & BATHROOM 29 THORNHILL ROAD UB10 8SG	EXISTING AND PROPOSED SIDE ELEVATIONS FOR EAST SIDE AND WEST ELEVATION
				Designed	Drawn : ST
				Checked : ST	Approved:
				Date: 9th March 2021	Scale : 1:100
				Project No: 100	Dwg: No: ST-07
				REV: A	Status: Planning
				Note : Drawing should not reproduced without permission from H&T Ltd	