

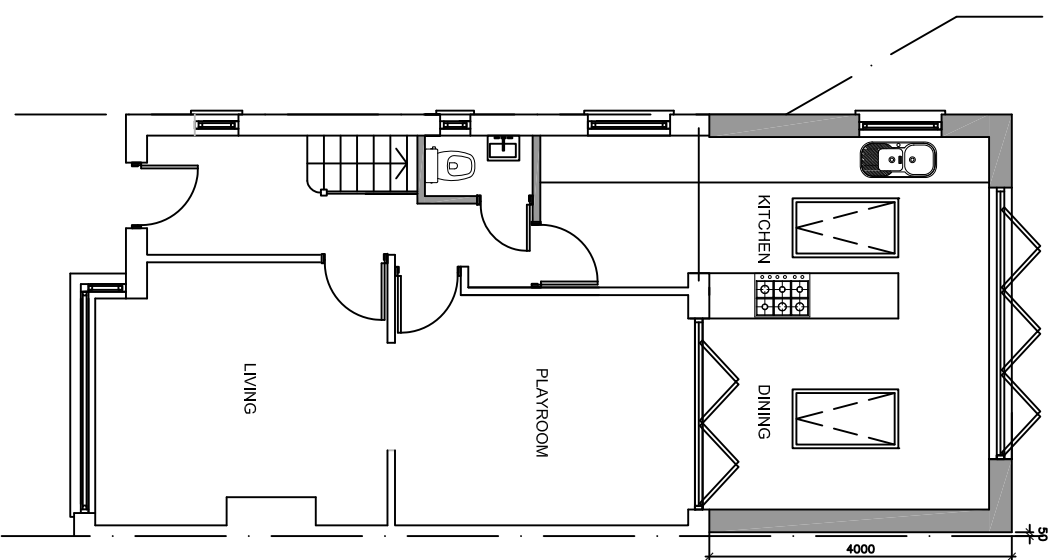



SCALE BAR 1:100

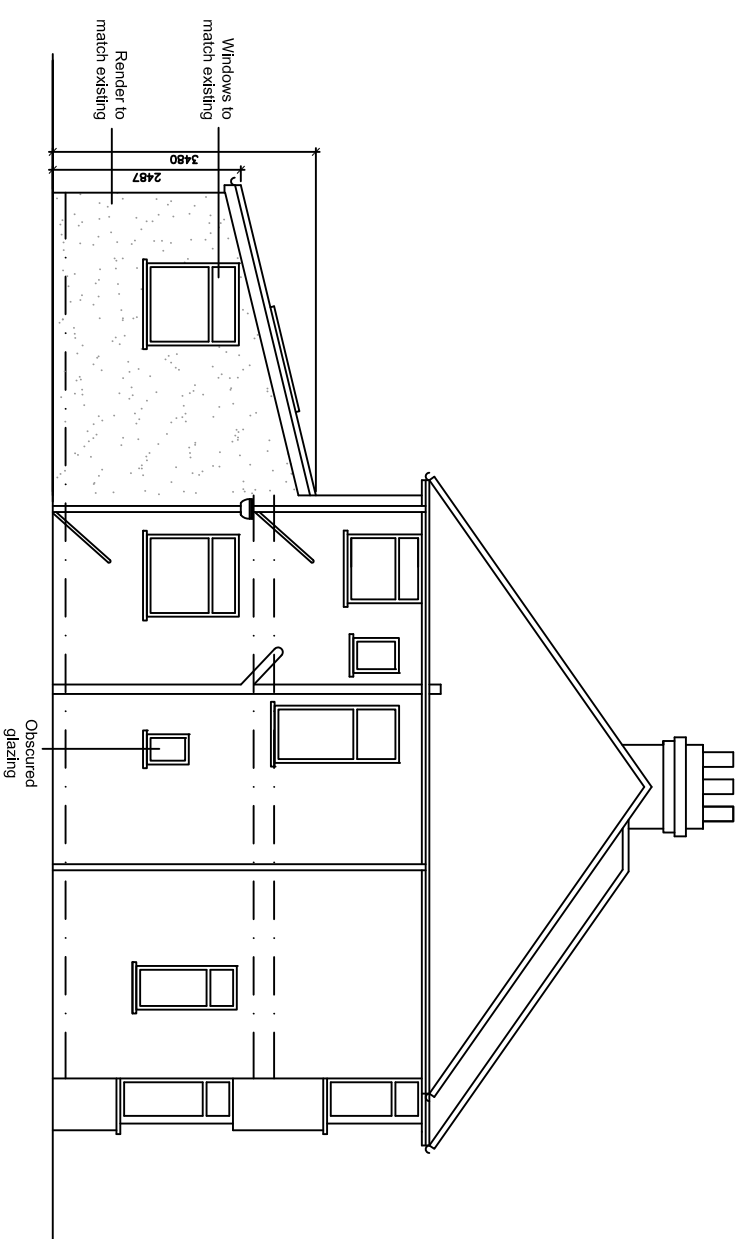


PROPOSED GROUND FLOOR PLAN

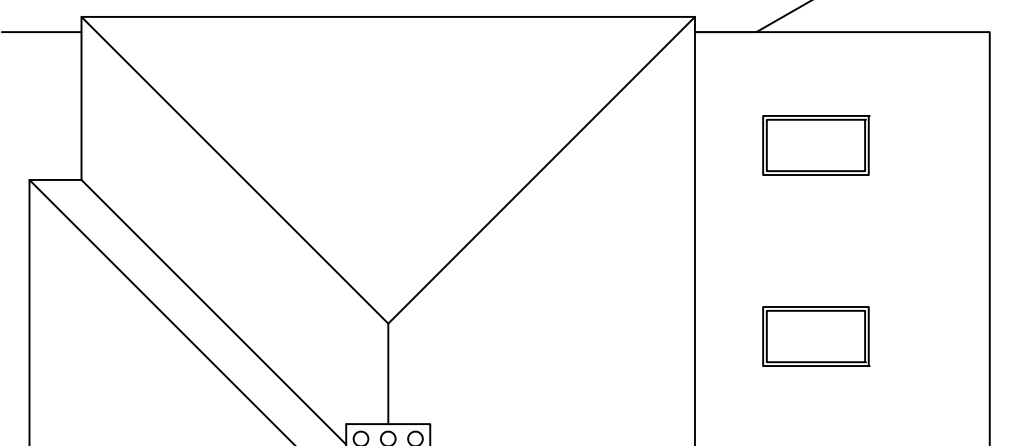

PROPOSED SIDE ELEVATION

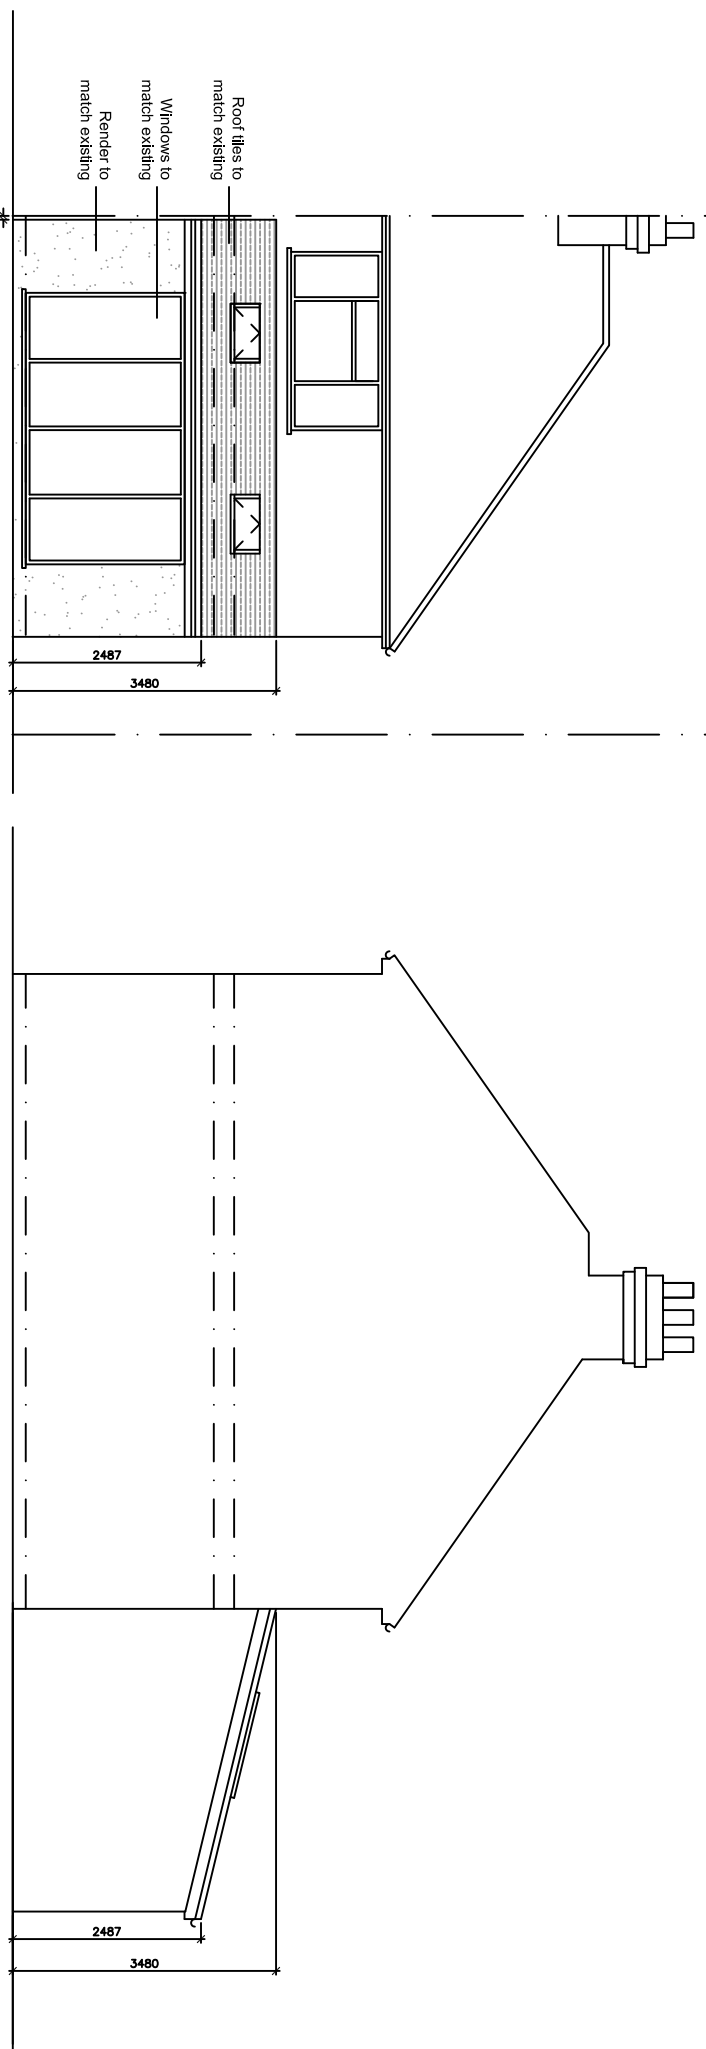

PROPOSED REAR ELEVATION

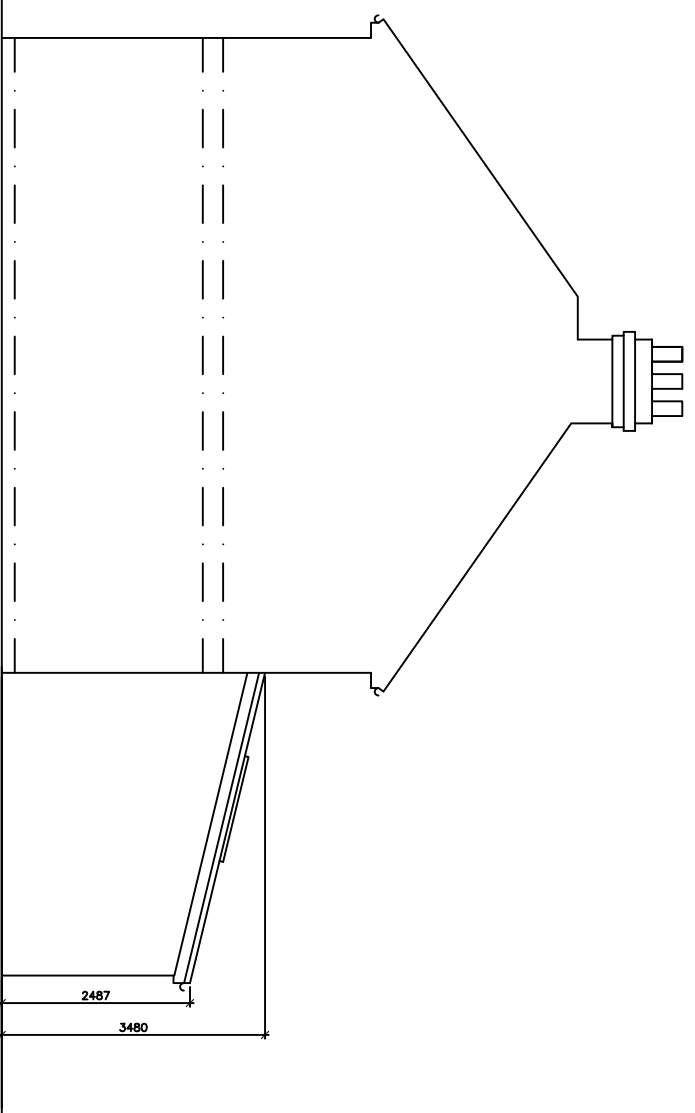

PROPOSED SECTIONAL SIDE ELEVATION



www.dhivadesigns.co.uk

P2	INTERNAL WALL	NP	29.06.2015
P1	SKYLIGHTS	NP	29.06.2015
REGION	DESCRIPTION	BY	DATE

SITE ADDRESS
12 WOODLANDS AVENUE,
RUISLIP, HA4 9RL

DRAWING TITLE

PROPOSED PLANS & ELEVATIONS

DATE	JUNE 2015	DRAWN BY	NP
SCALE	1:100 @ A3	CHECKED BY	

DRAWING NO.	REVISION
-------------	----------

DD111-03-P2