

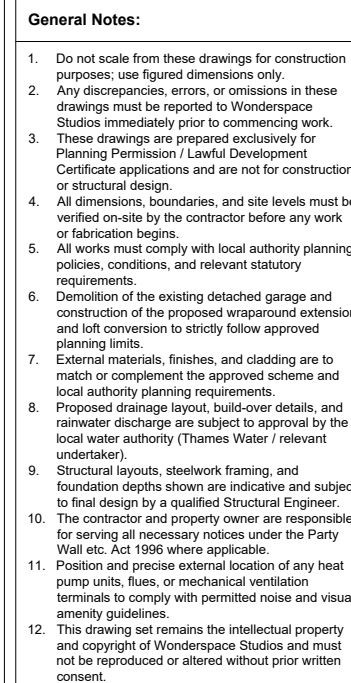


[illegible]

VIVEK NAIR
10 DEANE WAY - HA4 8SU

Project number	X13
Date	08/09/2026
Drawn by	PR
Paper Size	A3
XP-03	
Scale	1:100

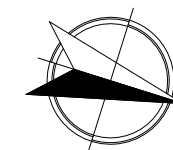


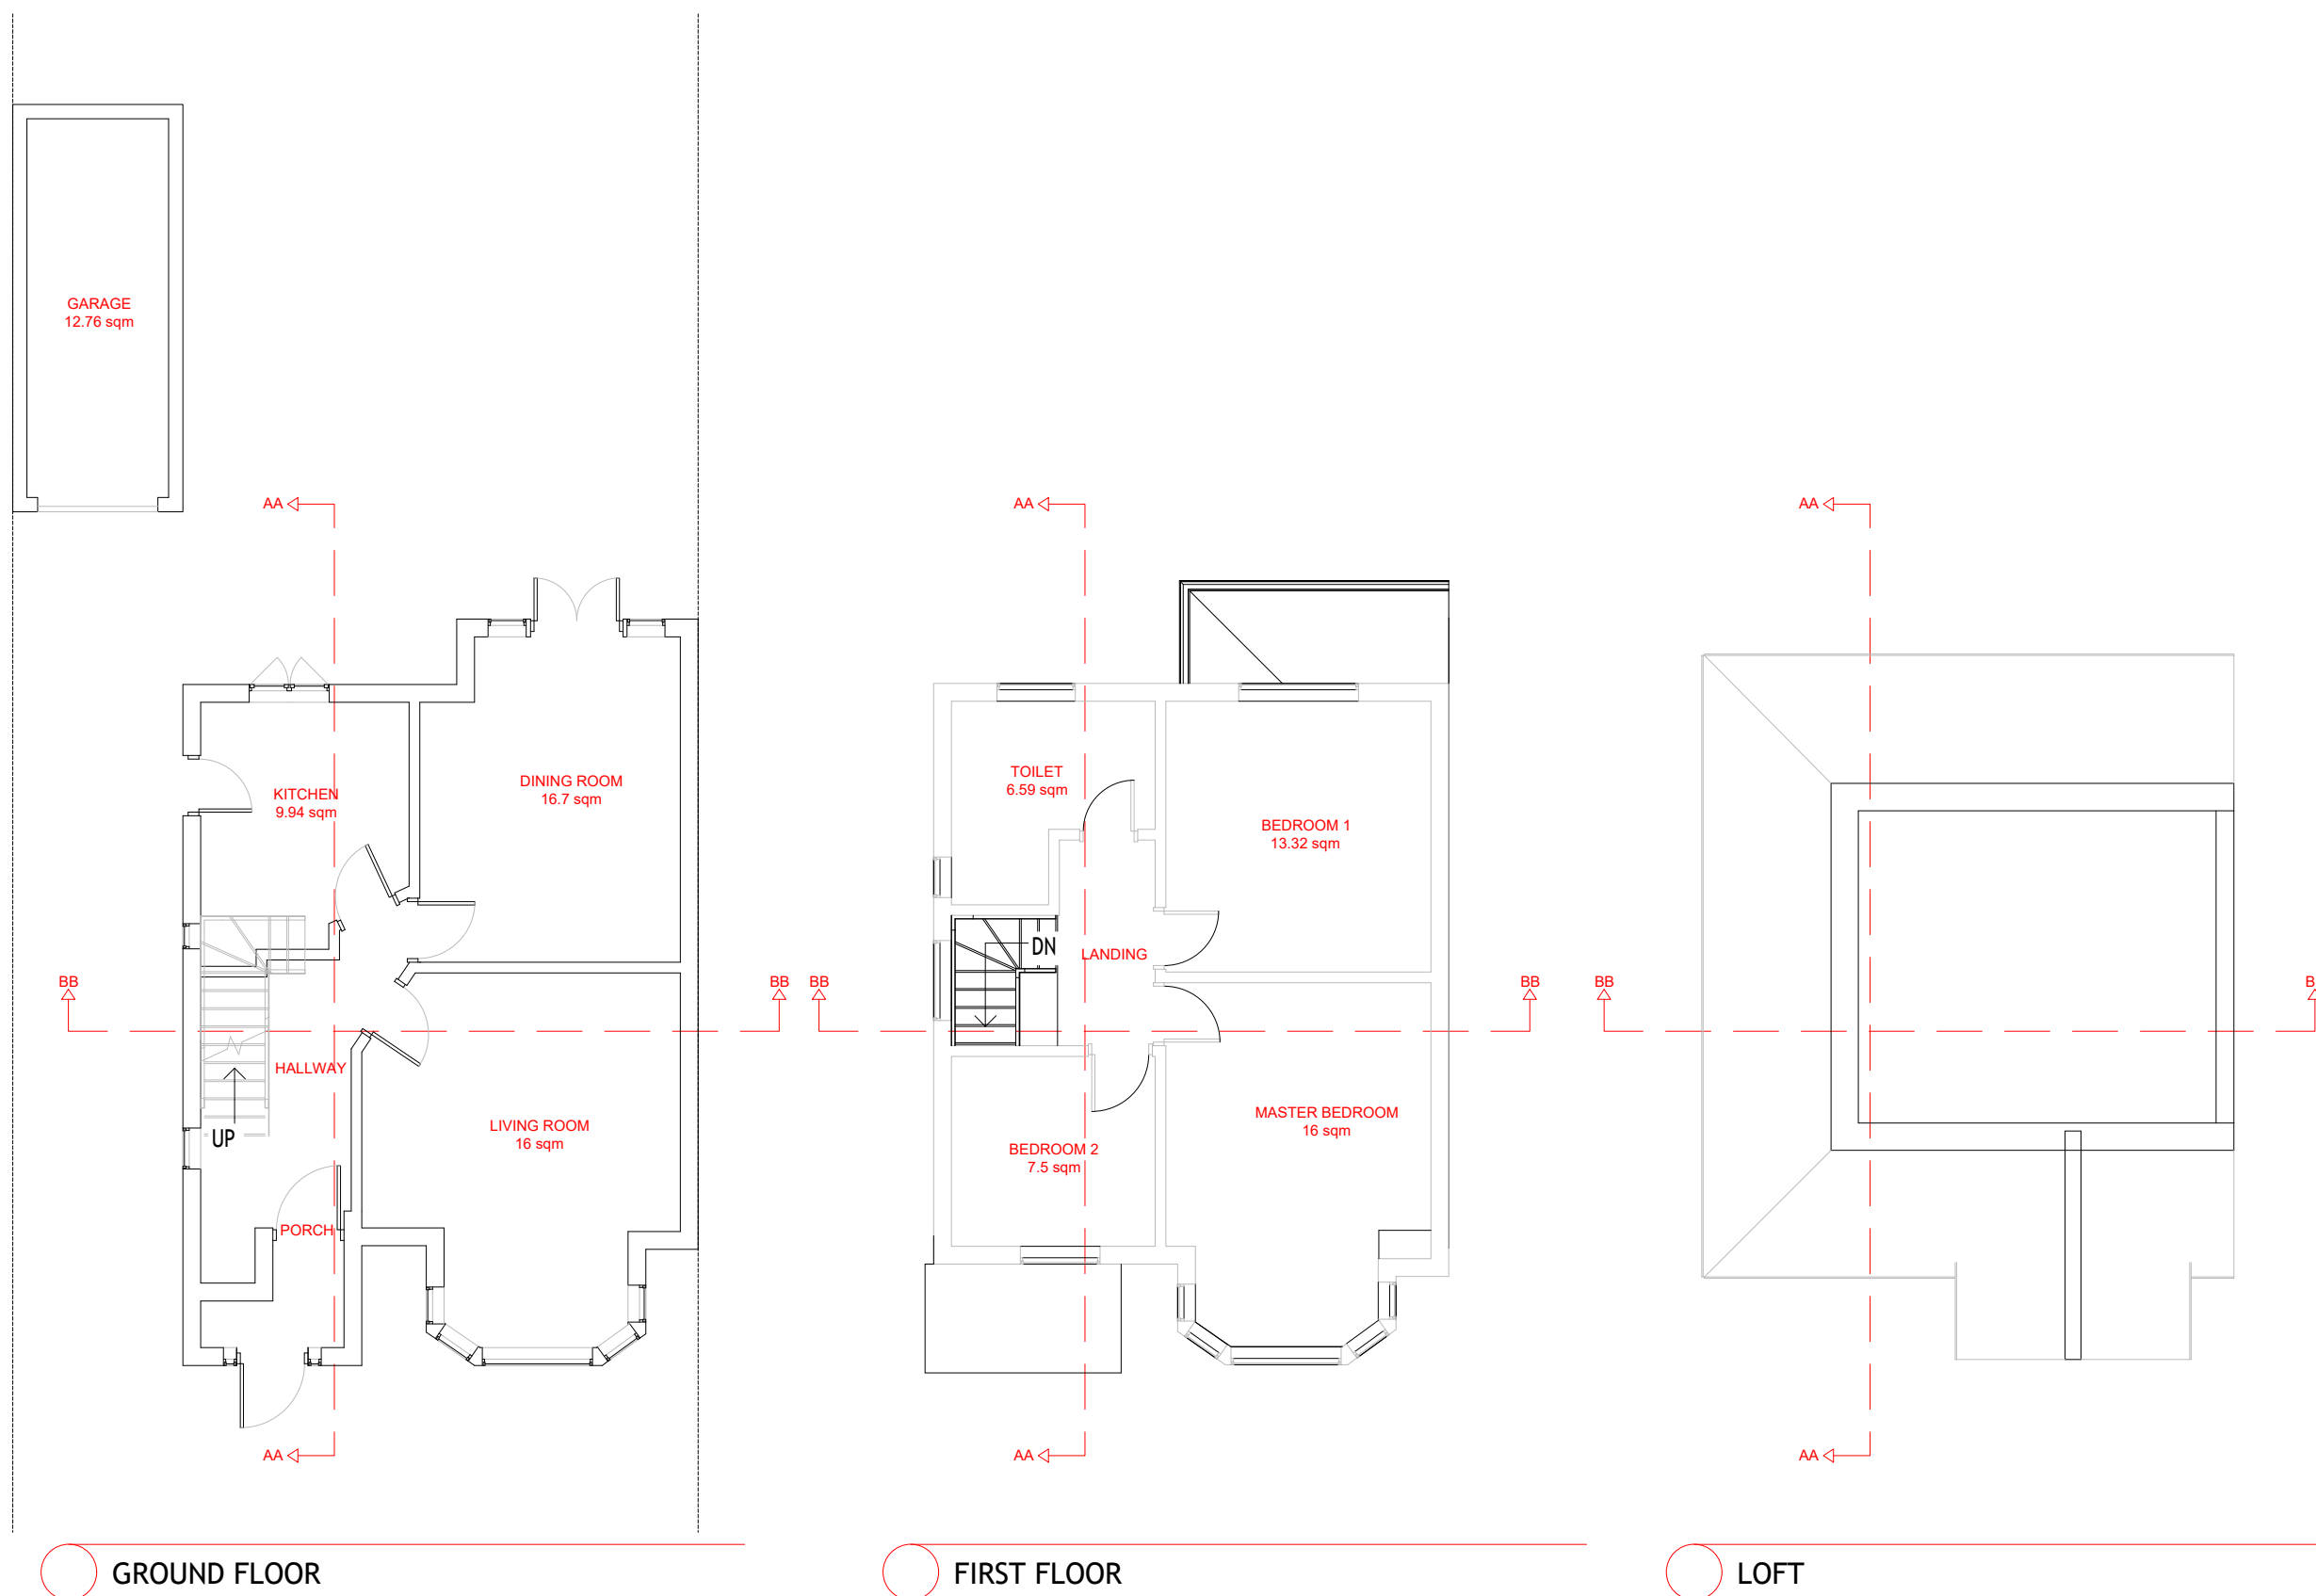




Architectural elevation drawing of a house, showing the roof, loft, first floor, and ground floor levels. The drawing includes a gabled roof, a chimney, and various windows and doors. The levels are indicated on the right side of the drawing.

Level	Height
ROOF	8712
LOFT	5640
FIRST FLOOR	2840
GROUND FLOOR	0

- [illegible]

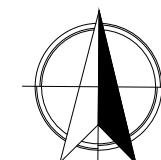

Scale 1:100

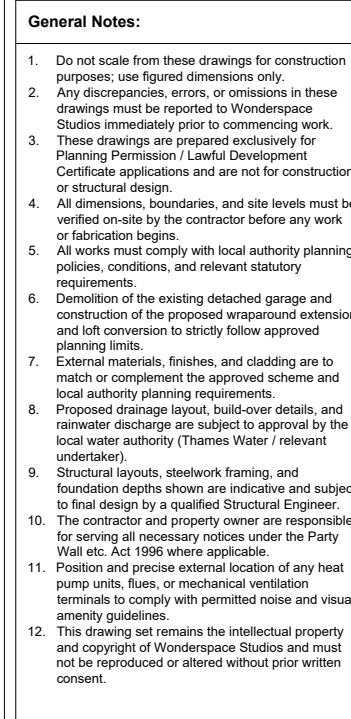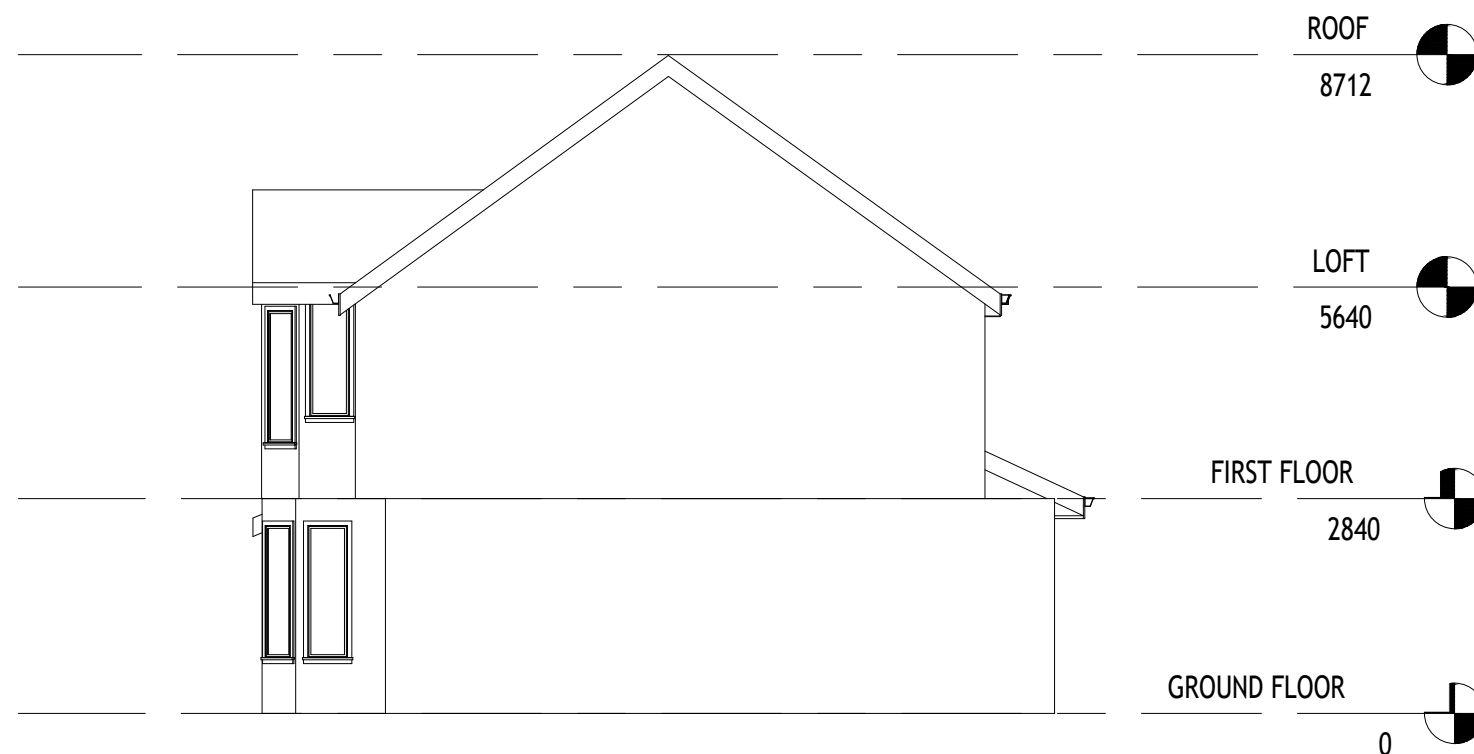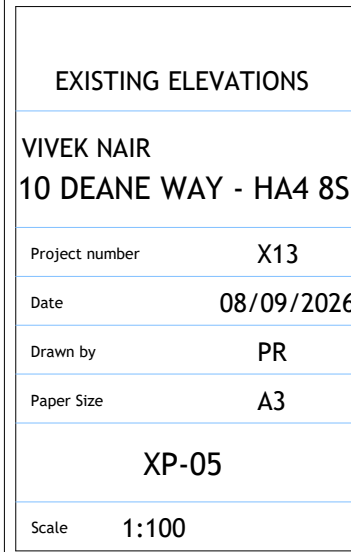[illegible]


Architectural elevation drawing of a building facade. The drawing is divided into four horizontal sections by level markers on the right side:

- ROOF:** The top section, showing a gabled roof structure. The level marker is 8712.
- LOFT:** The second section from the top, showing a flat roofline with two rectangular windows. The level marker is 5640.
- FIRST FLOOR:** The third section from the top, showing a flat roofline with a central entrance door flanked by two small windows, and a larger window to the right. The level marker is 2840.
- GROUND FLOOR:** The bottom section, showing the ground level. The level marker is 0.

A north arrow is located to the right of each level marker, pointing towards the top right of the page.


REAR ELEVATION



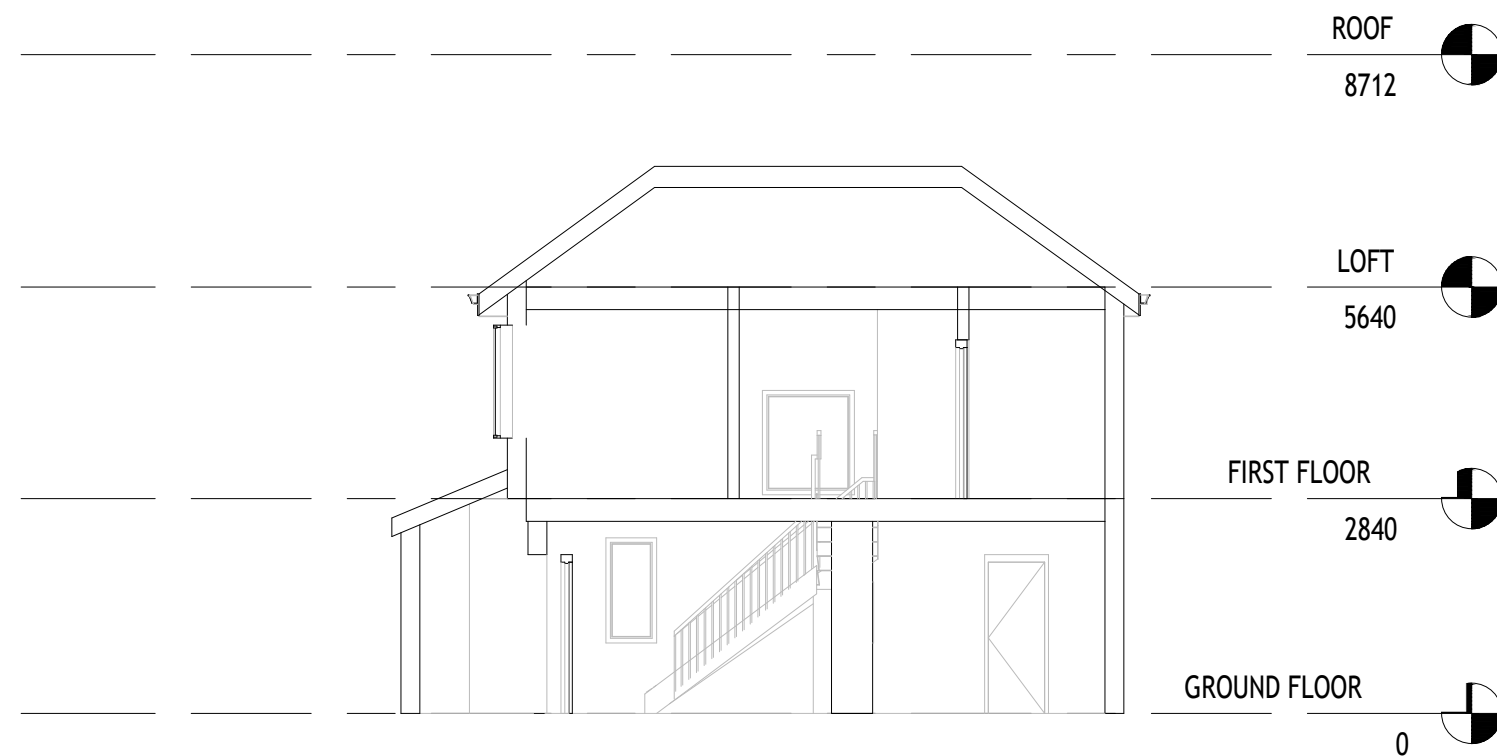

Architectural section drawing of a building showing four levels: ROOF (8712), LOFT (5640), FIRST FLOOR (2840), and GROUND FLOOR (0). The drawing includes structural elements like walls, stairs, and a door, with horizontal lines indicating the level elevations.

- [illegible]

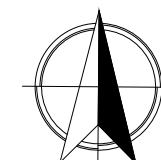

Scale 1:100