



[illegible]

VIVEK NAIR
10 DEANE WAY - HA4 8SU

Project number	X13
Date	21/09/2026
Drawn by	PR
Paper Size	A3
XP-07	
Scale	1:100

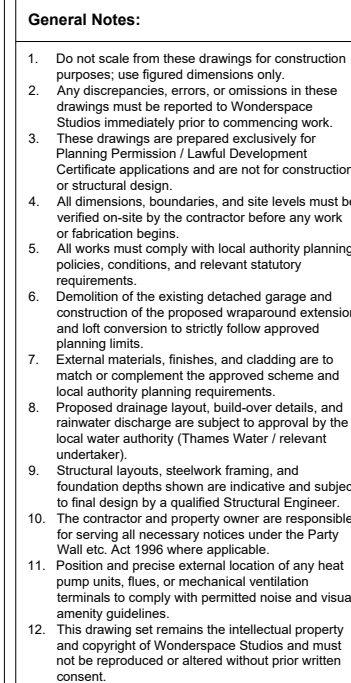

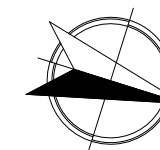


Architectural elevation drawing of a building facade. The drawing shows a cross-section of the building with a gabled roof. The facade is divided into four horizontal sections, each marked with a floor level and a corresponding north arrow symbol (a circle with a black quadrant in the top-left and bottom-right positions).



- ROOF**: 8712
- LOFT**: 5640
- FIRST FLOOR**: 2840
- GROUND FLOOR**: 0

A vertical dimension line on the left side of the drawing indicates a height of 2300 units from the ground level to the top of the main wall section. The drawing includes a brick pattern for the ground floor and a hatched pattern for the roof. There are two small square windows on the first floor and a larger rectangular window on the loft level. A north arrow is located in the top right corner of the drawing.

- [illegible]

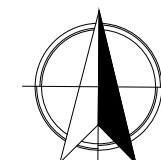


Scale 1:100

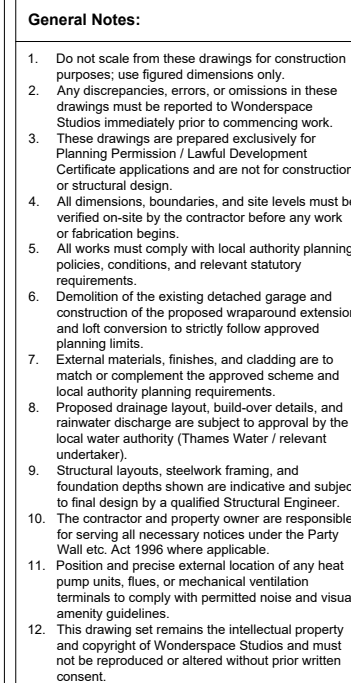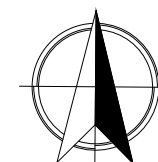[illegible]



VIVEK NAIR
10 DEANE WAY - HA4 8SU

Project number	X13
Date	21/09/2026
Drawn by	PR
Paper Size	A3
XP-09	
Scale	1:100

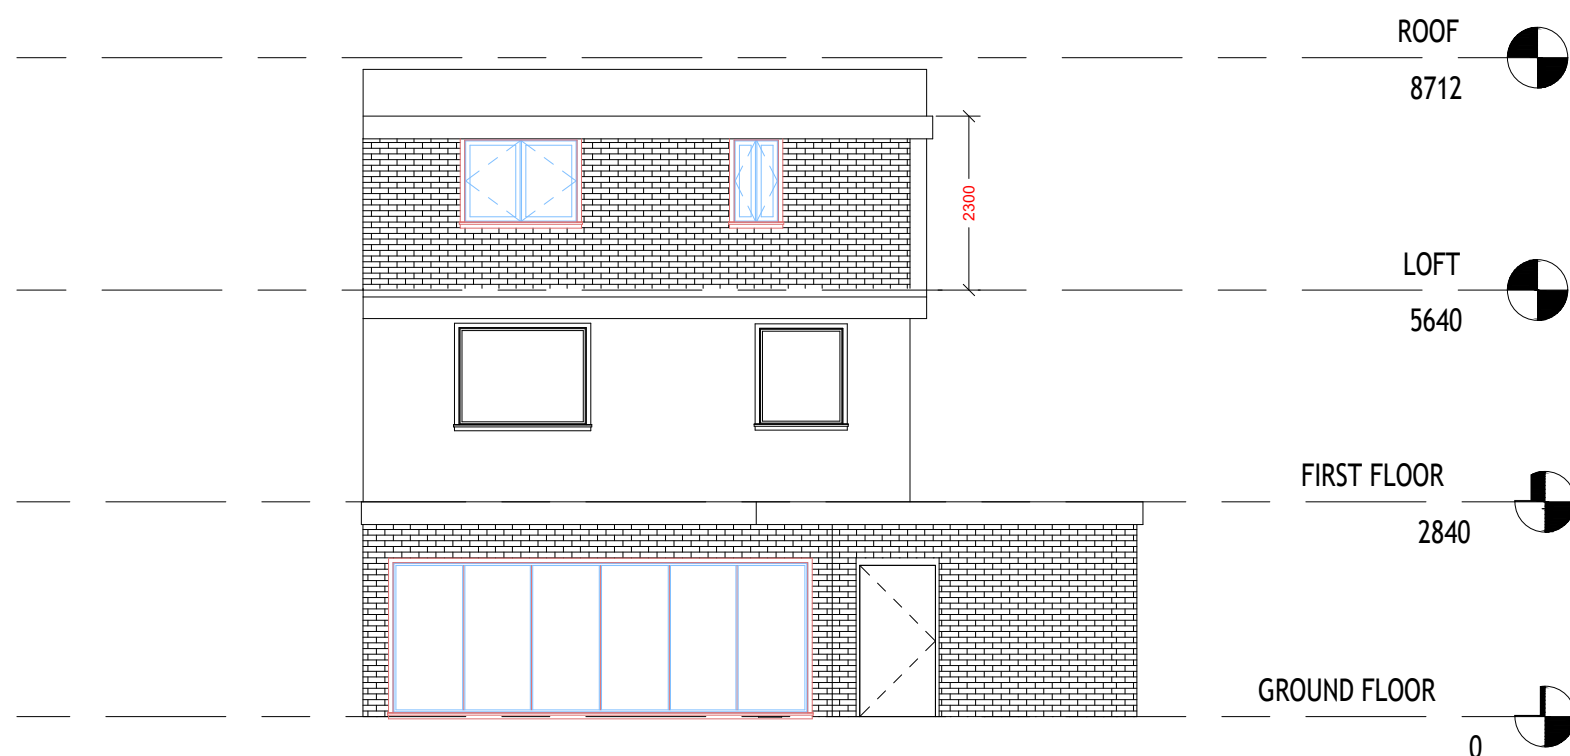

REAR ELEVATION

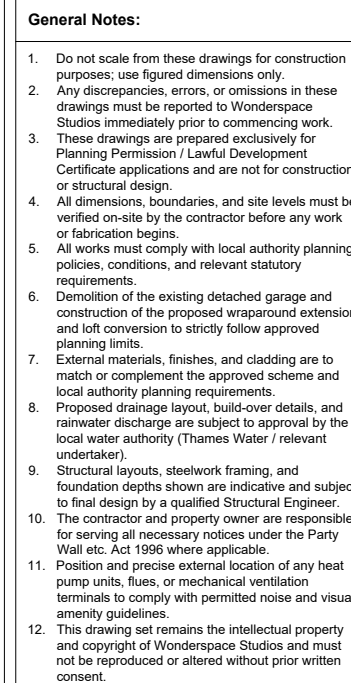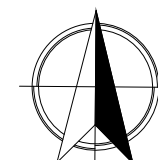

[illegible]

VIVEK NAIR
10 DEANE WAY - HA4 8SU

Project number	X13
Date	21/09/2026
Drawn by	PR
Paper Size	A3
XP-10	
Scale	1:100



SECTION BB

