


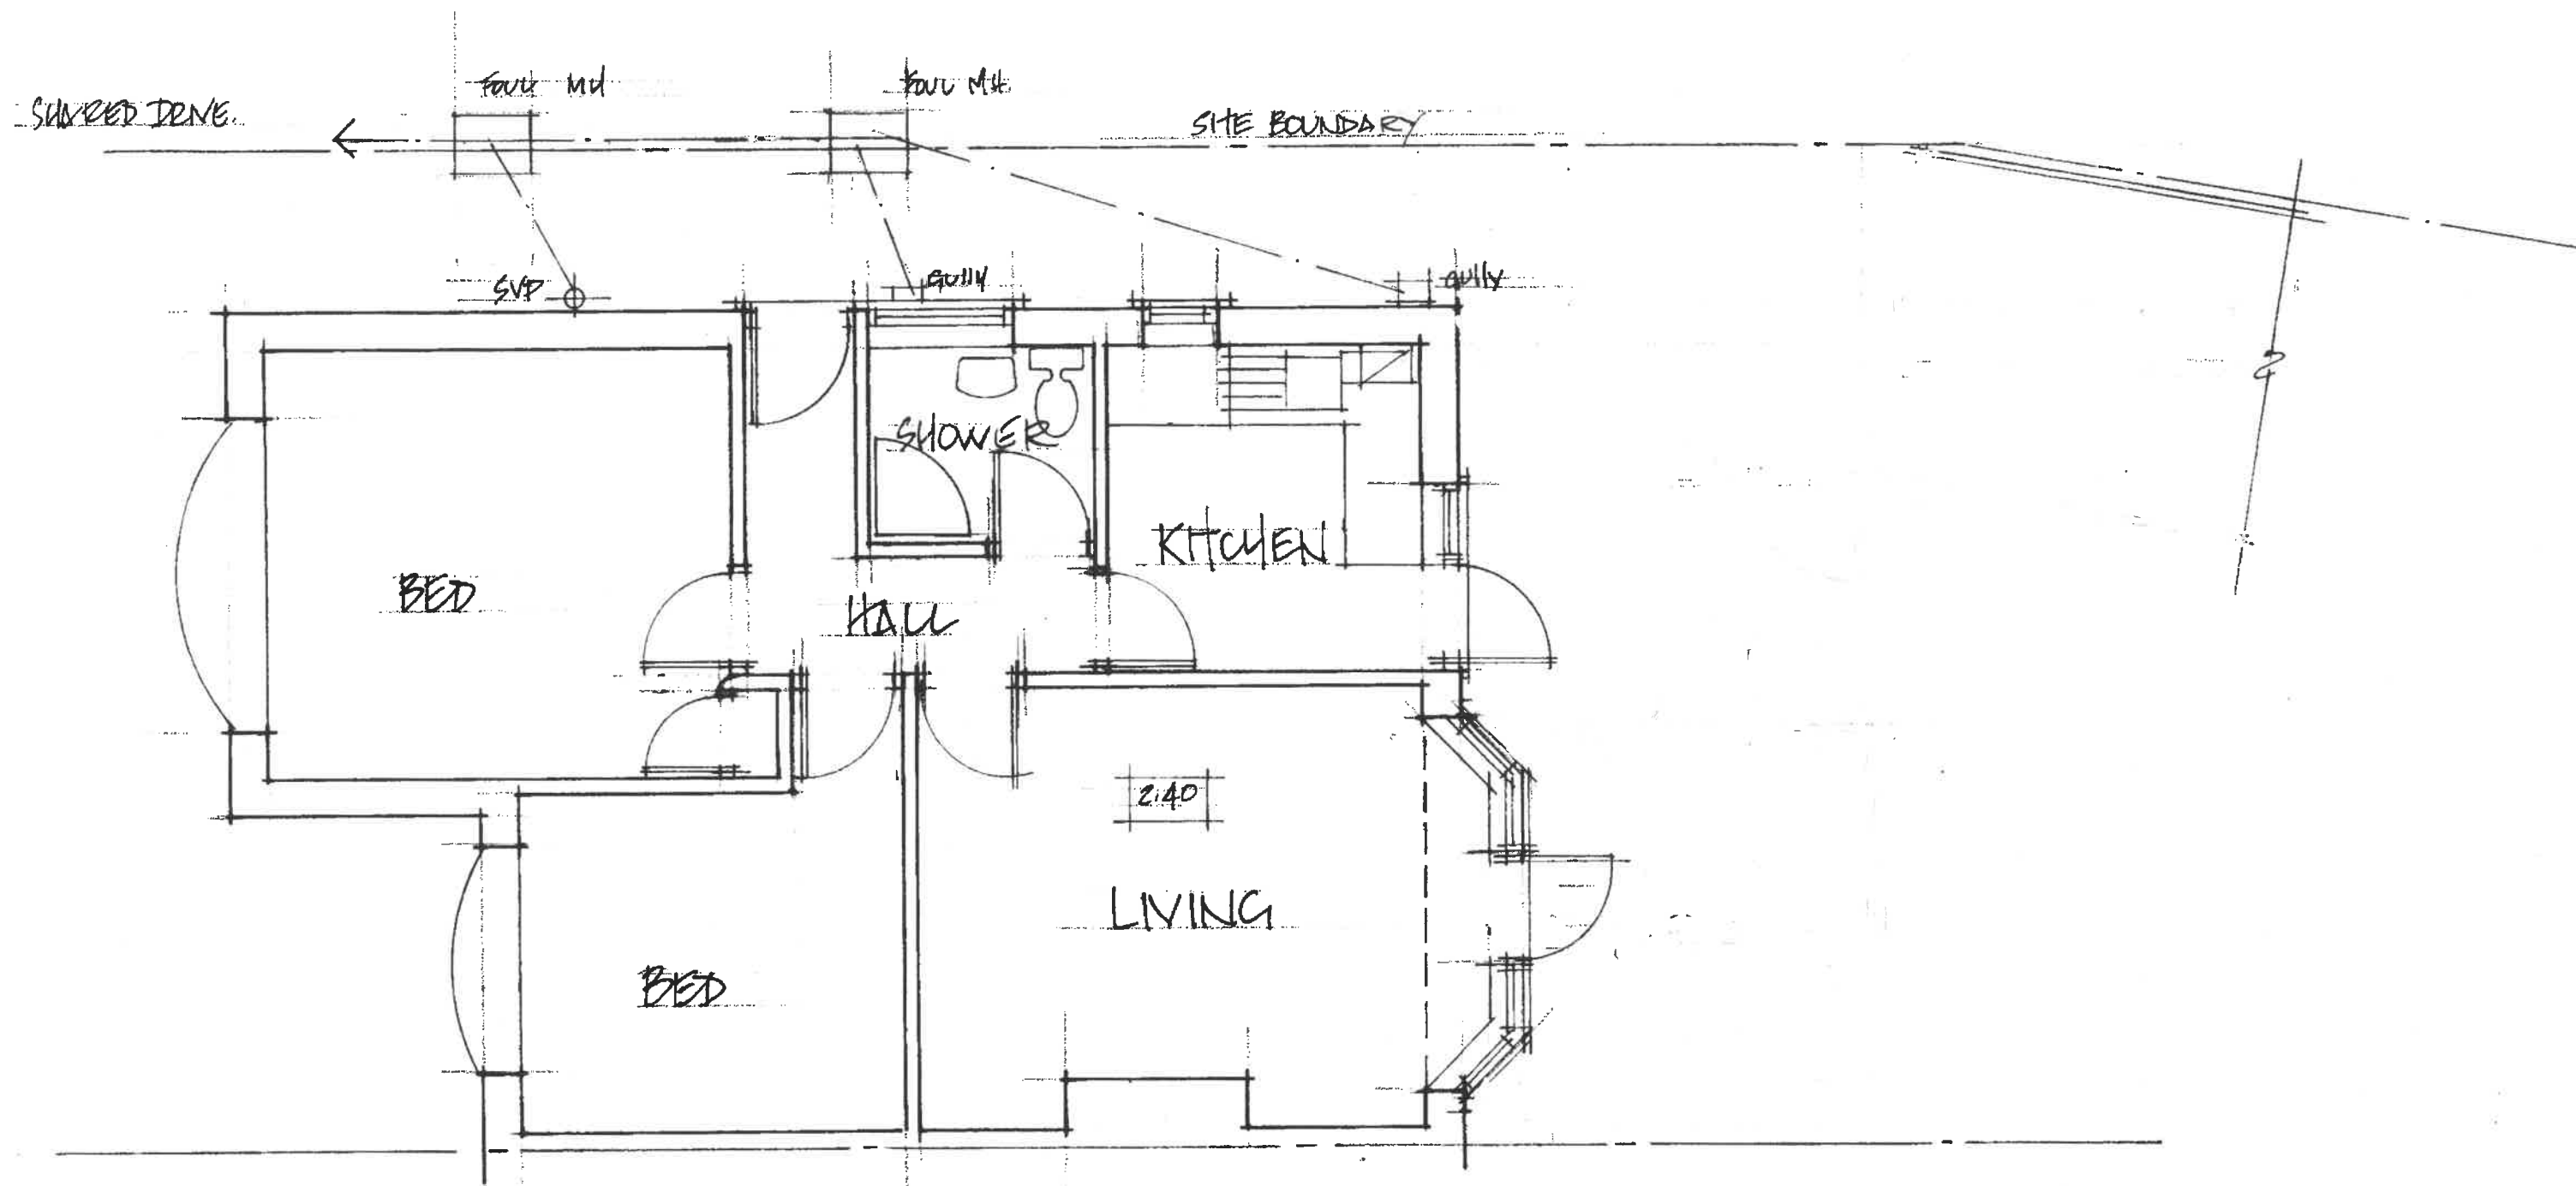

EXISTING GROUND FLOOR PLAN - 1:50



SCALE BAR - 1:50


SURVEY AS EXISTING.

52 WOODVILLE GARDENS
RUISLIP HA4 7ND
(LB. HILLINGDON)

MS. F. McGRATH

SCALE 1:50

DRG: 1106/1

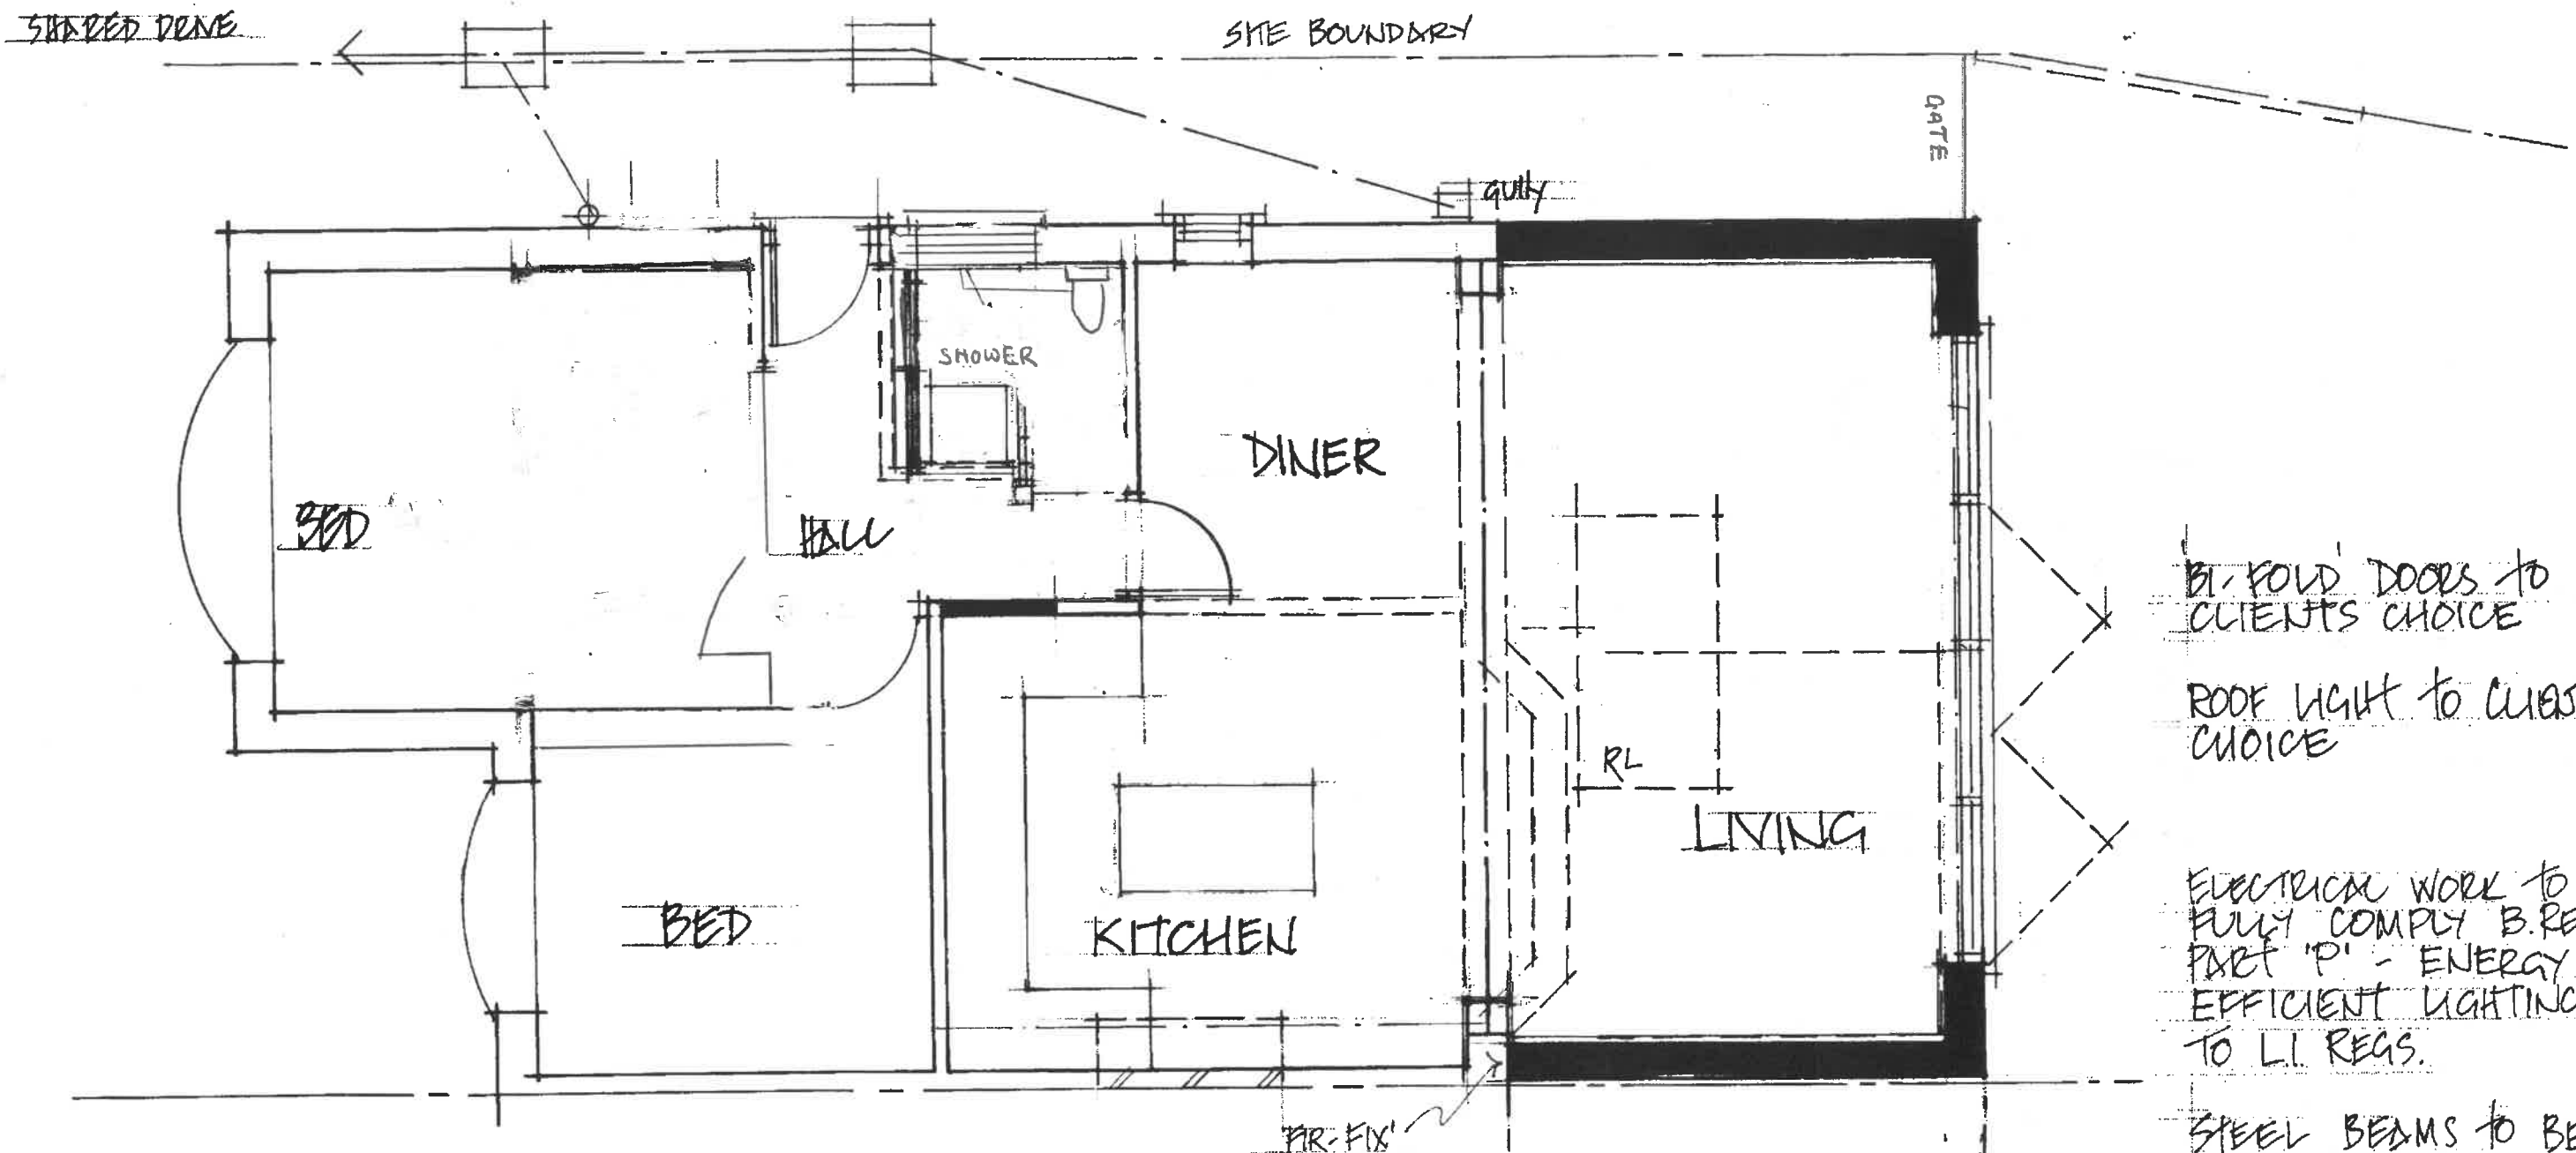

PROPOSED GROUND FLOOR PLAN - 1:50



SCALE BAR - 1:50

DRG'S TO BE READ IN CONJUNCTION WITH SPEC. NOTES.

STEEL BEAMS BEARING etc. TO STRUCTURAL ENGINEERS DESIGN/DETAIL.


KITCHEN + BATHROOM + BE PROVIDED MECHANICAL VENT DUCTED TO THE EXTERNAL AIR - SEE SPEC. FOR DETAILS.

REAR EXTENSION + ALTS.
52 WOODVILLE GARDENS
RUISLIP HA4 7ND

MS F. McGRATH

SCALE 1:50

DRG: 1106/2 A

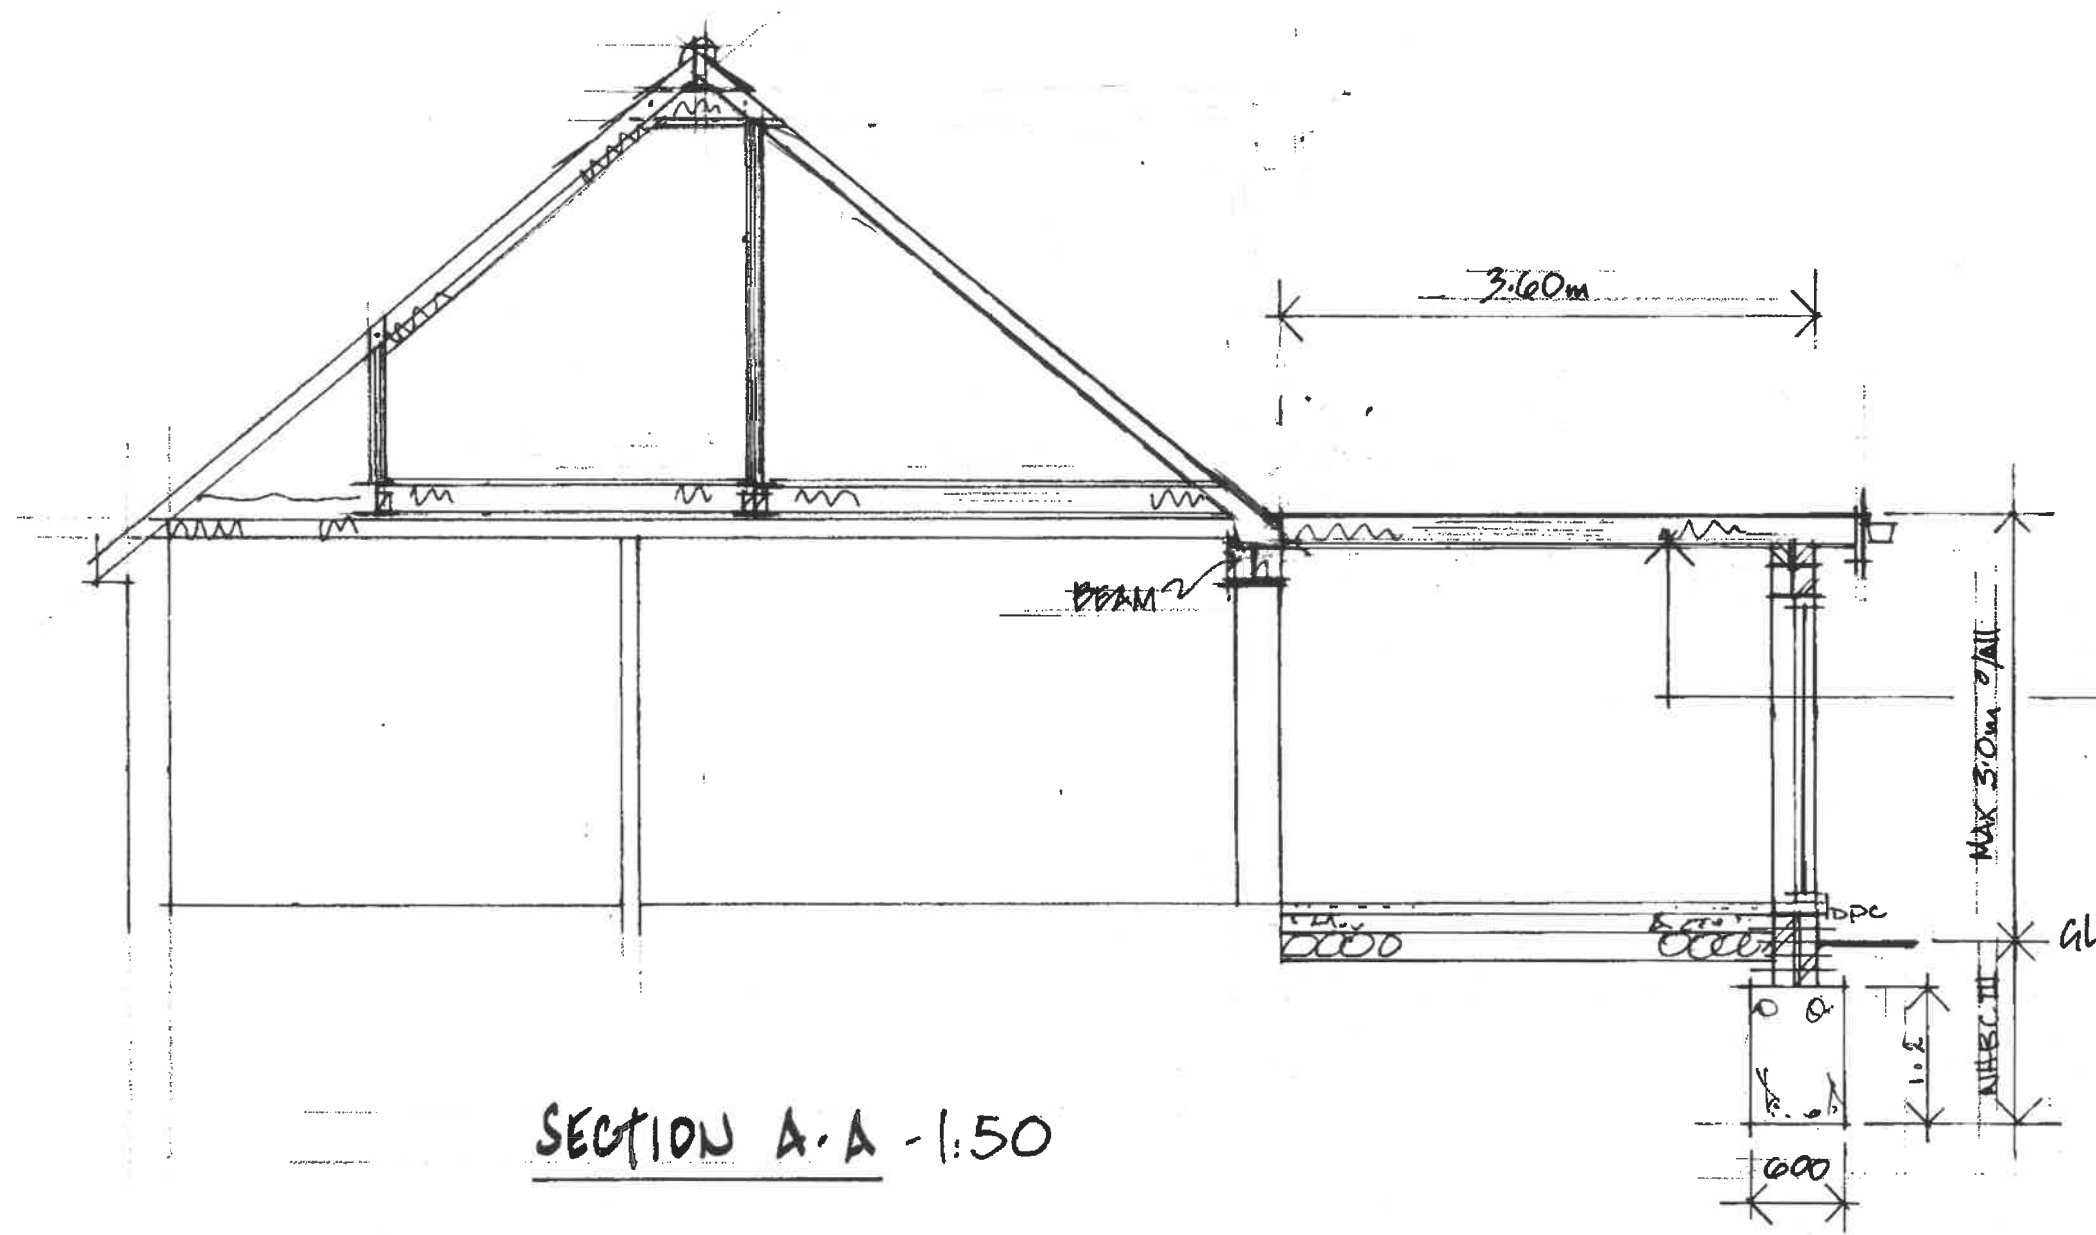

SECTION A-A - 1:50



SCALE BAR - 1:50


PROPOSED REAR
EXTENSION NOT
EXCEEDING EAVES
HEIGHT OF EXG. DWELLING

FURT ROOF JOISTS -
75x50 @ 400 C/C
- TRIPLE JOIST
TRIMMING AROUND
D/G ROOF LIGHT


UPVC FASCIA'S +
SOPPETS AS REQD

FOUNDATIONS NOT TO
ENCROACH SITE
BOUNDARY


REAR EXTENSION. 52 WOODVILLE GARDENS RUISLIP, HA4 7ND.	MS. F. McGRATH	
	SCALE: 1:50	
	DRG: 1106/4 A	

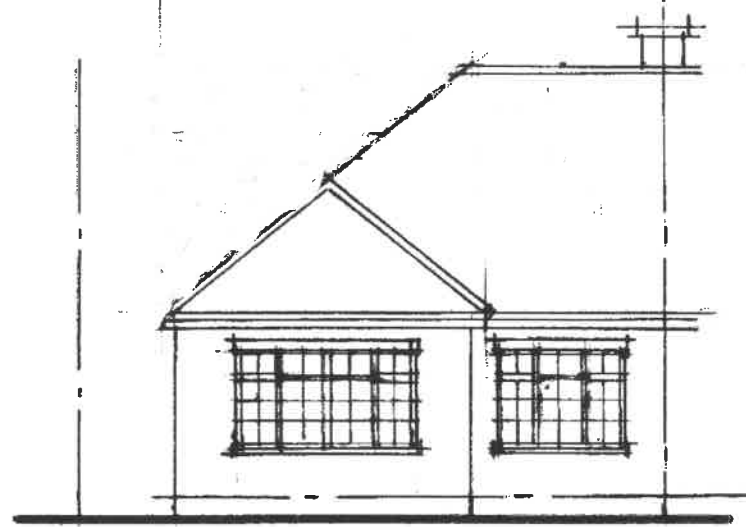

FRONT - 1:100

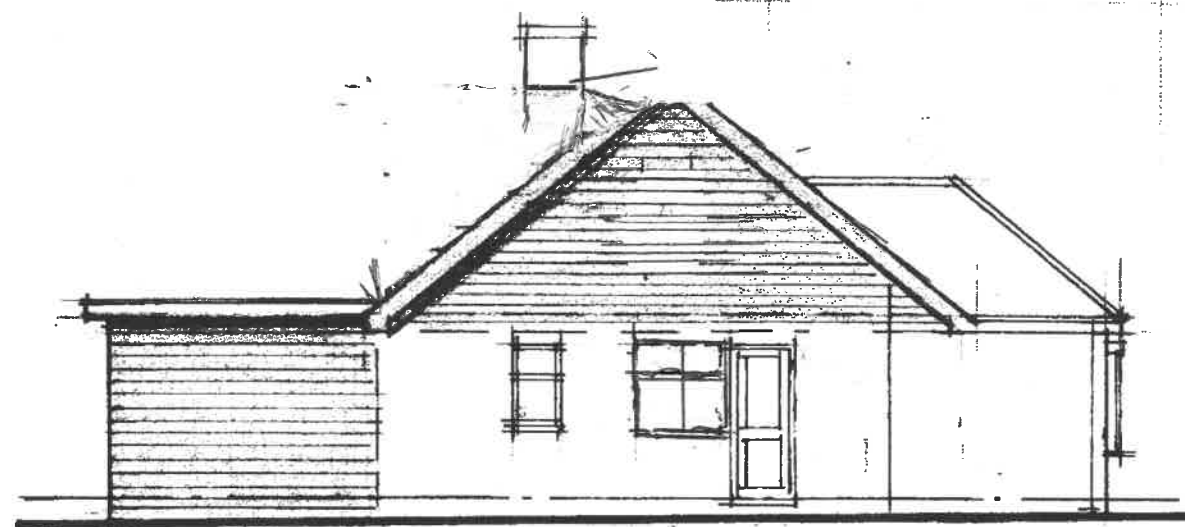

SIDE - 1:100

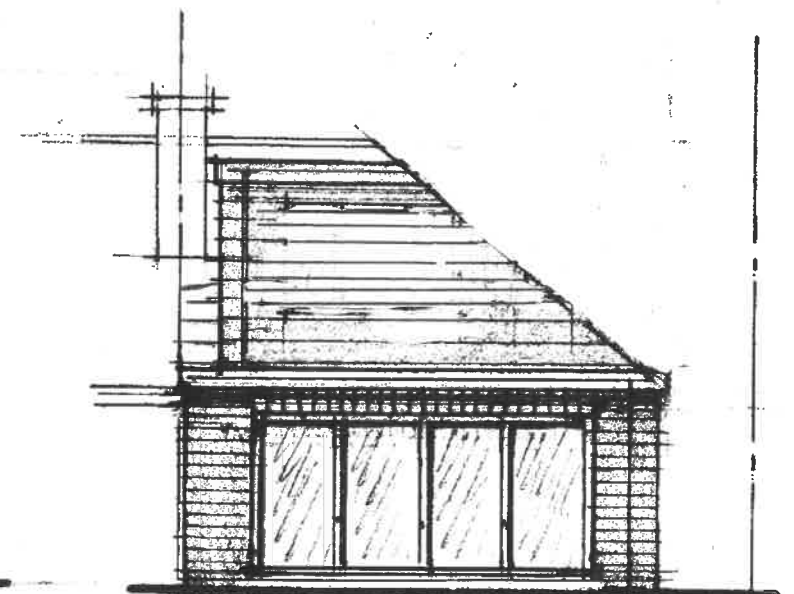


REAR - 1:100

EXTERNAL FINISHES
TO NEW WORKS TO
MATCH EXISTING
STRUCTURE

PROPOSED ELEVATIONS - 1:100



SCALE BAR - 1:100

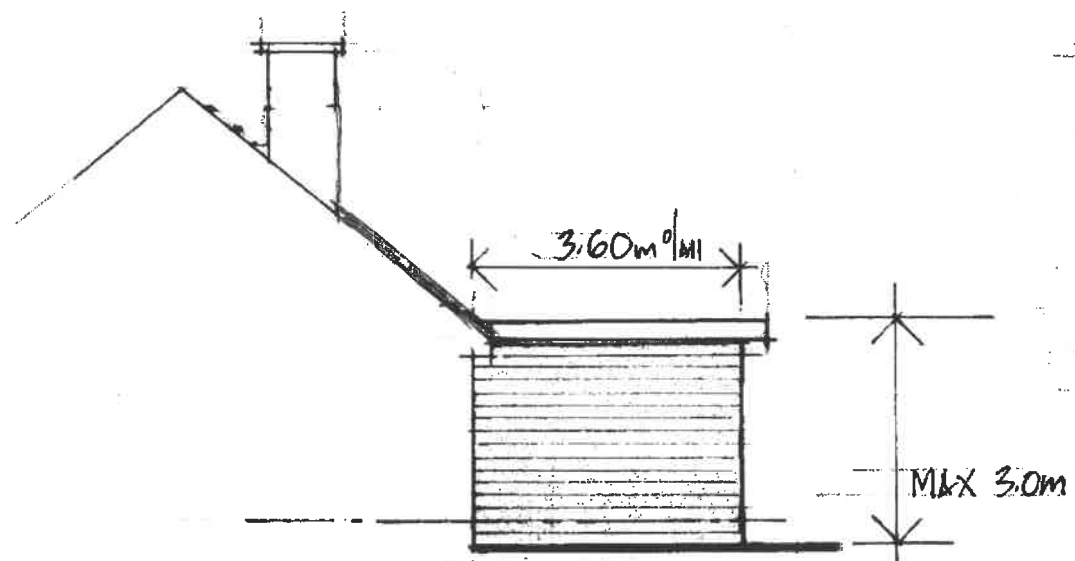

SIDE - 1:100

REAR EXTENSION 52 WOODVILLE GARDENS RUISLIP HA4 7NP	MS. E. McGRATH	
	SCALE: 1:100	
	DRG: 1106/5 A	