




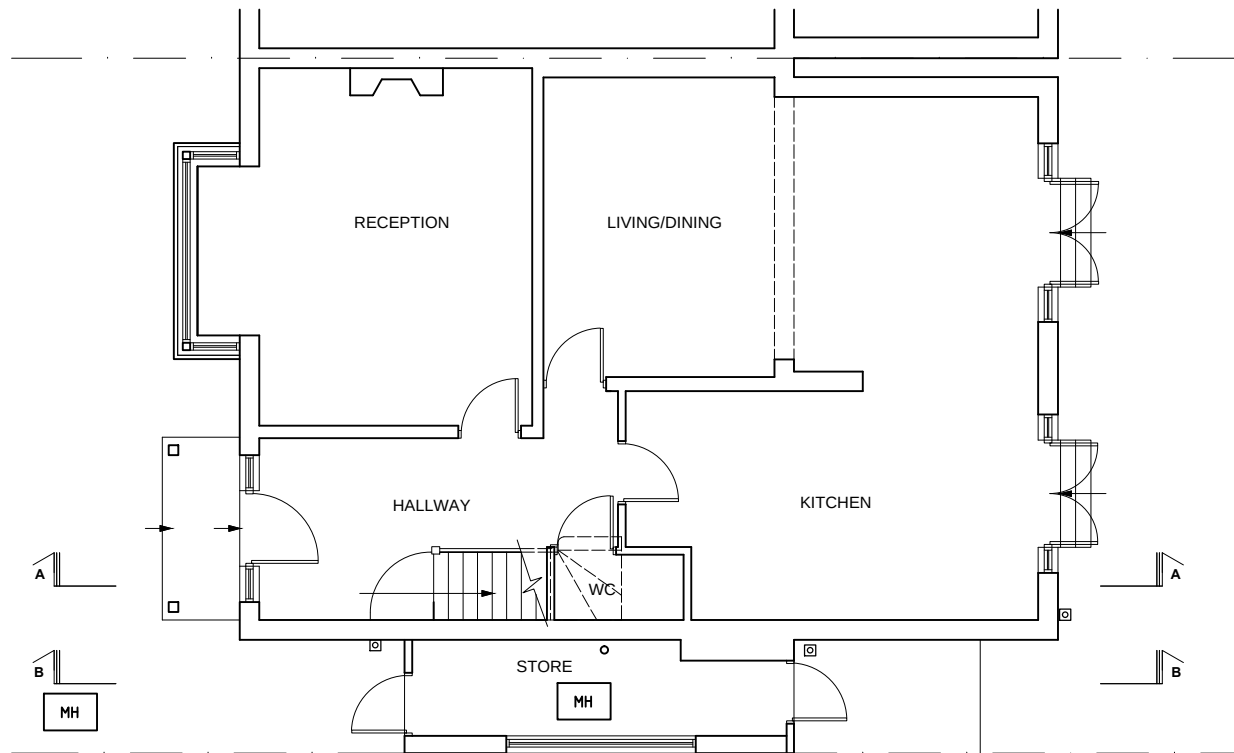

EXISTING GROUND FLOOR PLAN

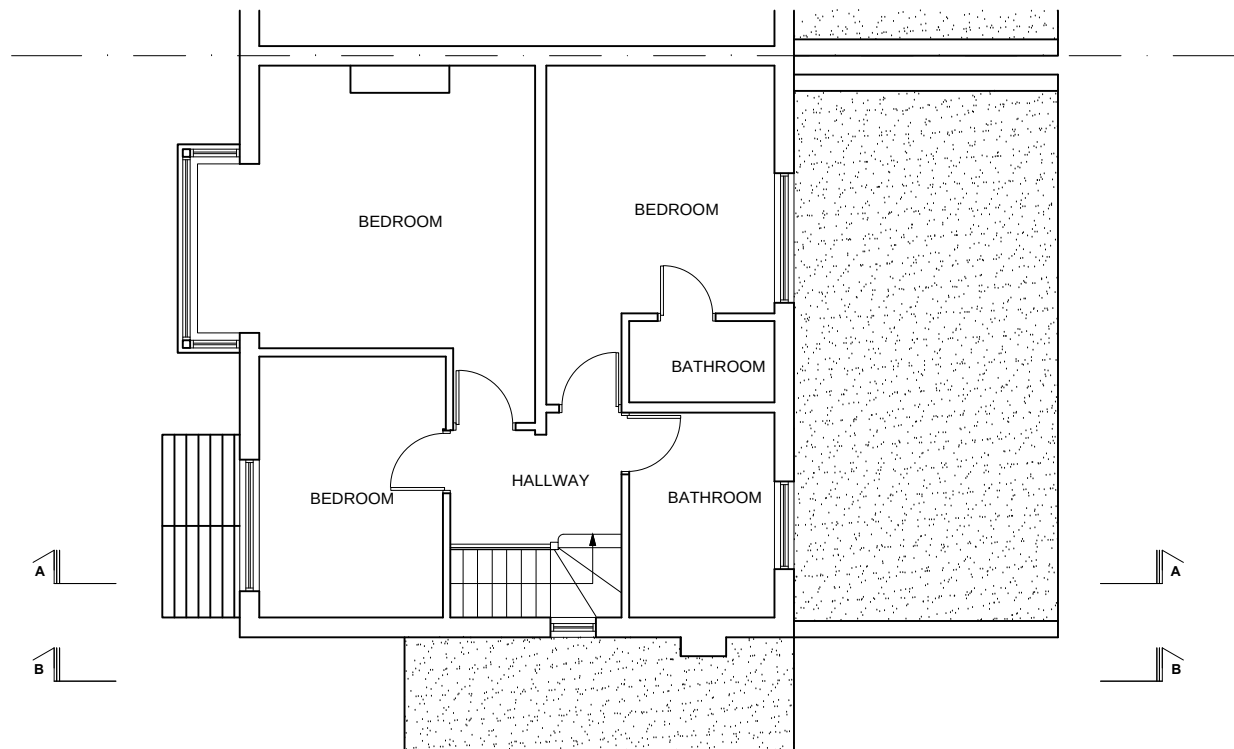

EXISTING FIRST FLOOR PLAN

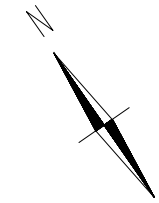

Written dimensions to be taken in preferences to scaled dimensions. The Contractor is responsible for checking all dimensions before work starts.

All work is to be carried out to the requirements, and to the satisfaction of the Local Authority. These drawings are for planning purposes only

Any discrepancies to be brought to the attention of 4D Planning Consultants immediately.

Rev	Date	Description	by	chk

4D PLANNING™

Architecture | Town Planning

Tel: 0203 1500 183


www.GetMePlanning.com®

Client


Project
47 Elm Avenue, Eastcote, HA4 8PE

Title
Existing Drawings


Date: Jan 2021	Rev:
Scale: 1:50 @ A1, 1:100 @ A3	/
Drawing No. 4D01	

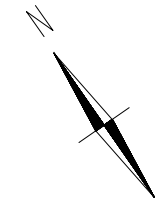


Ground Floor Extension
Walls to be facing smooth
render.
windows to be upvc double
glazed.
Asphalt flat roof.

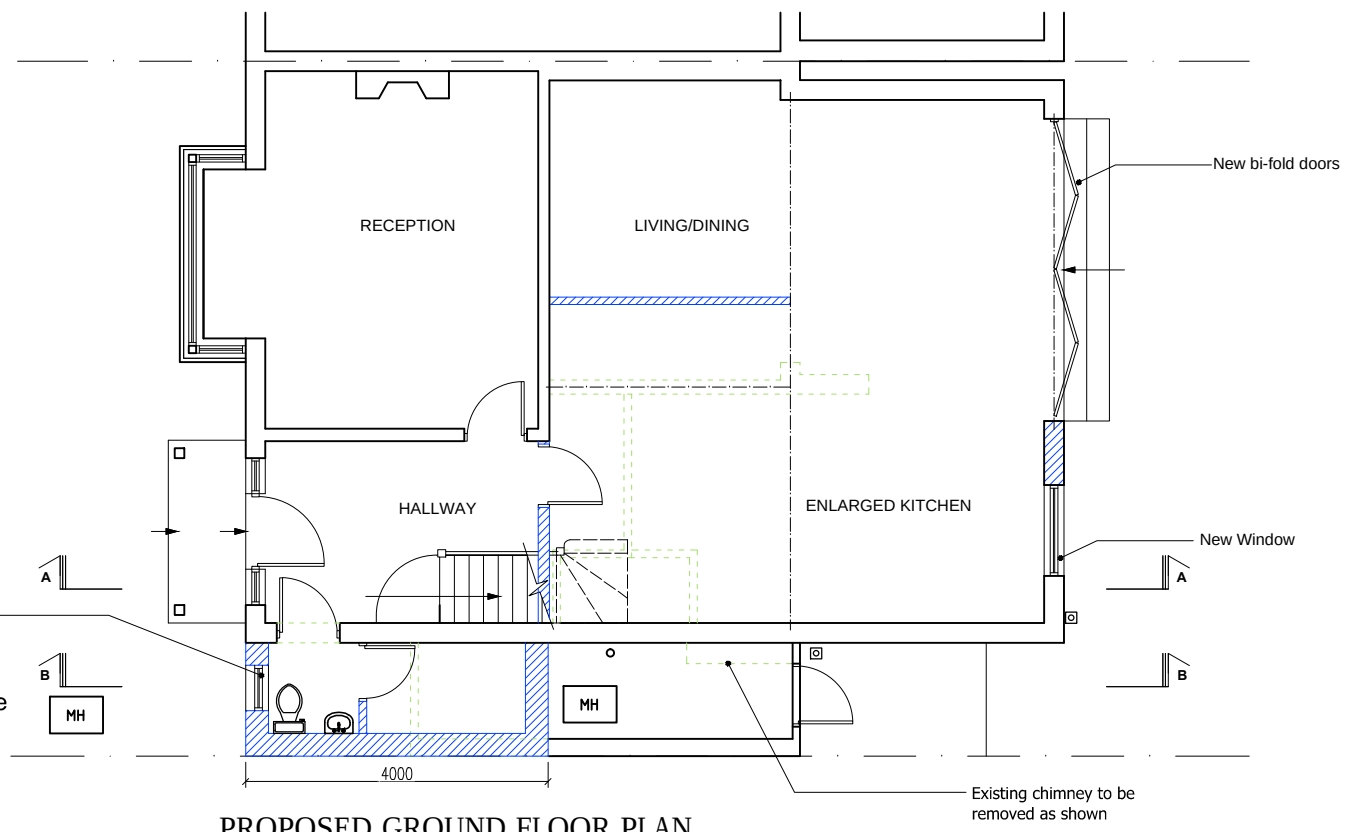

PROPOSED GROUND FLOOR PLAN

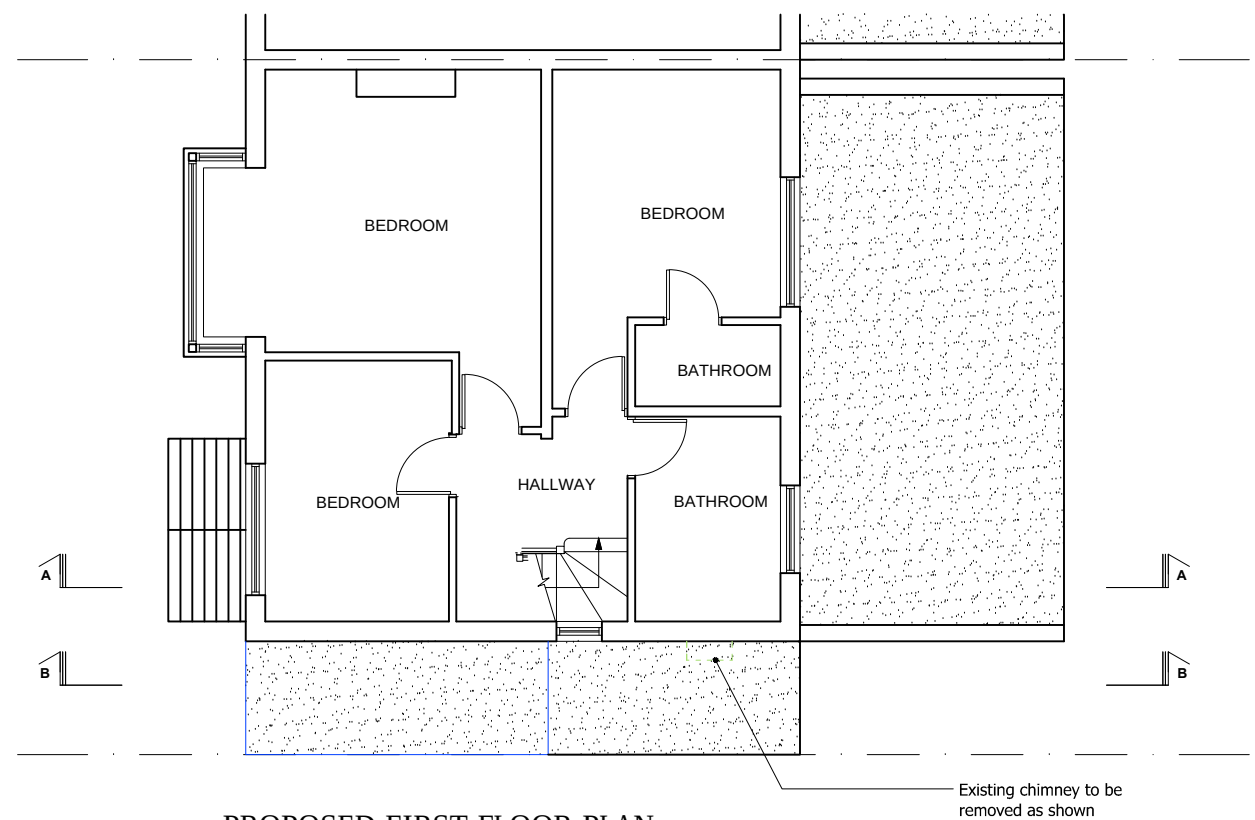

PROPOSED FIRST FLOOR PLAN

 

Written dimensions to be taken in preferences to scaled dimensions. The Contractor is responsible for checking all dimensions before work starts.

All work is to be carried out to the requirements, and to the satisfaction of the Local Authority. These drawings are for planning purposes only

Any discrepancies to be brought to the attention of 4D Planning Consultants immediately.

----- WALLS TO BE DEMOLISHED
// PROPOSED WALLS/EXTENSIONS

Rev	Date	Description	by	chk

4D PLANNING™

Architecture | Town Planning

Tel: 0203 1500 183


www.GetMePlanning.com®

Client


Project
47 Elm Avenue, Eastcote, HA4 8PE

Title
Proposed Drawings



Date: Jan 2021	Rev:
Scale: 1:50 @ A1, 1:100 @ A3	/
Drawing No. 4D06	

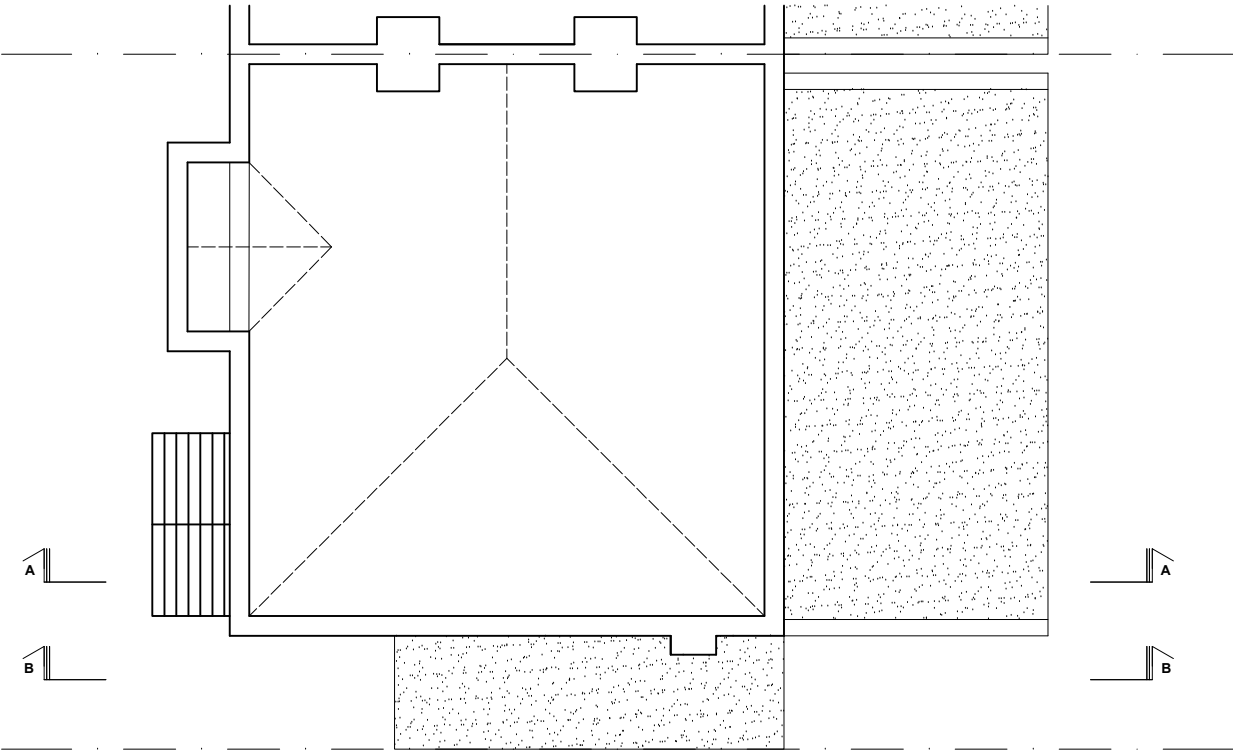

EXISTING ATTIC PLAN

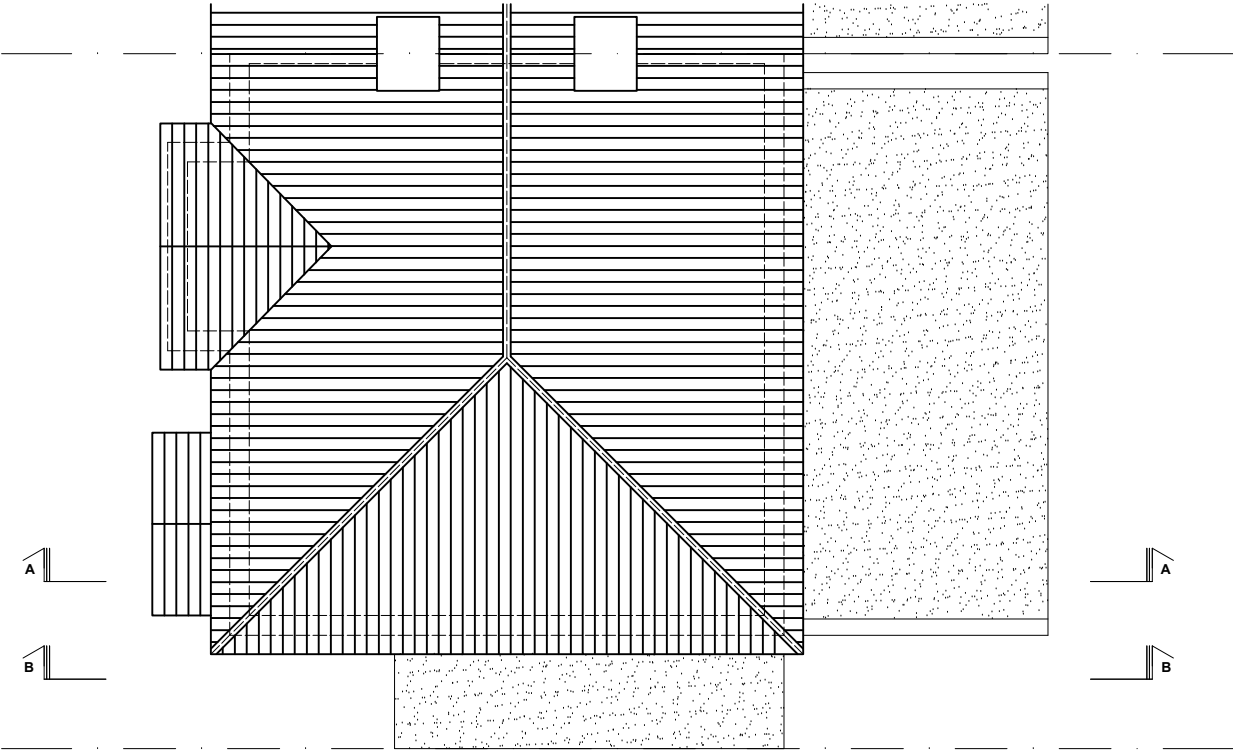

EXISTING ROOF PLAN

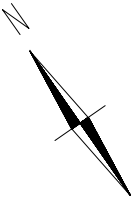 

Written dimensions to be taken in preferences to scaled dimensions. The Contractor is responsible for checking all dimensions before work starts.

All work is to be carried out to the requirements, and to the satisfaction of the Local Authority. These drawings are for planning purposes only

Any discrepancies to be brought to the attention of 4D Planning Consultants immediately.

Rev	Date	Description	by	chk

4D PLANNING™

Architecture | Town Planning

Tel: 0203 1500 183


www.GetMePlanning.com®

Client


Project
47 Elm Avenue, Eastcote, HA4 8PE

Title
Existing Drawings


Date: Jan 2021	Rev:
Scale: 1:50 @ A1, 1:100 @ A3	/
Drawing No. 4D02	

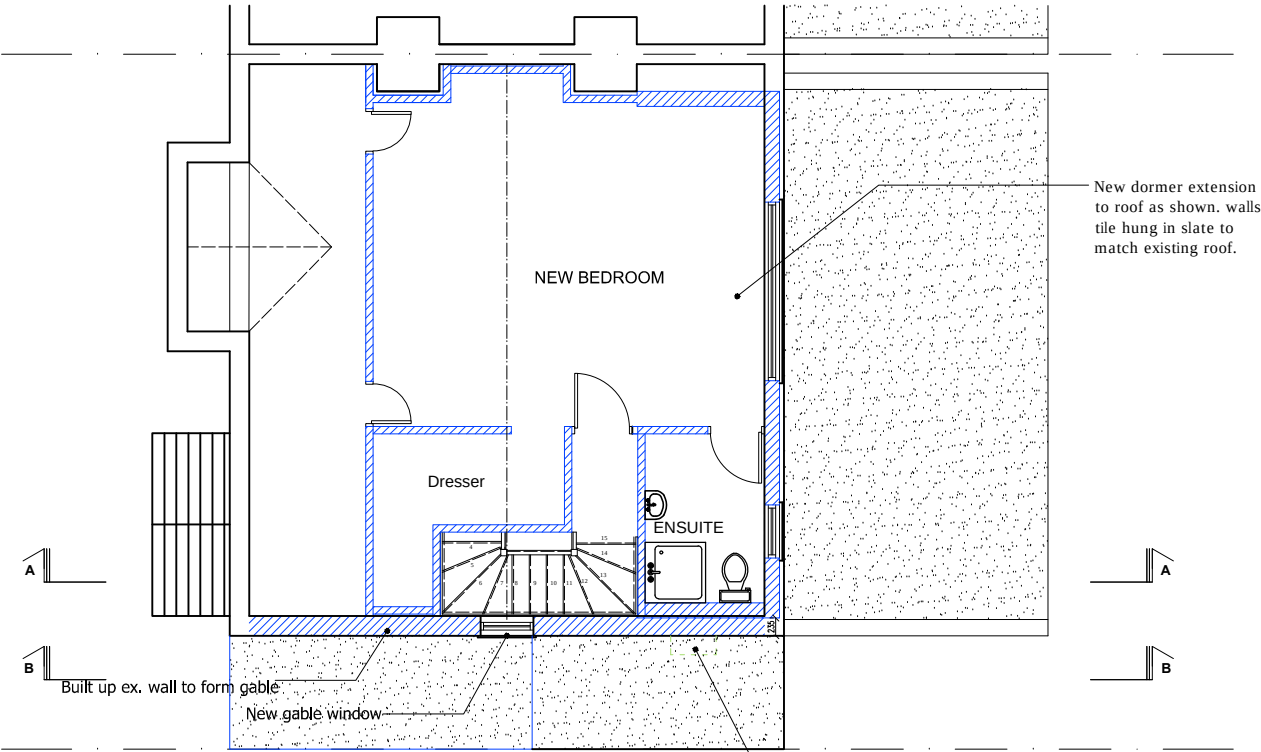

PROPOSED ATTIC PLAN

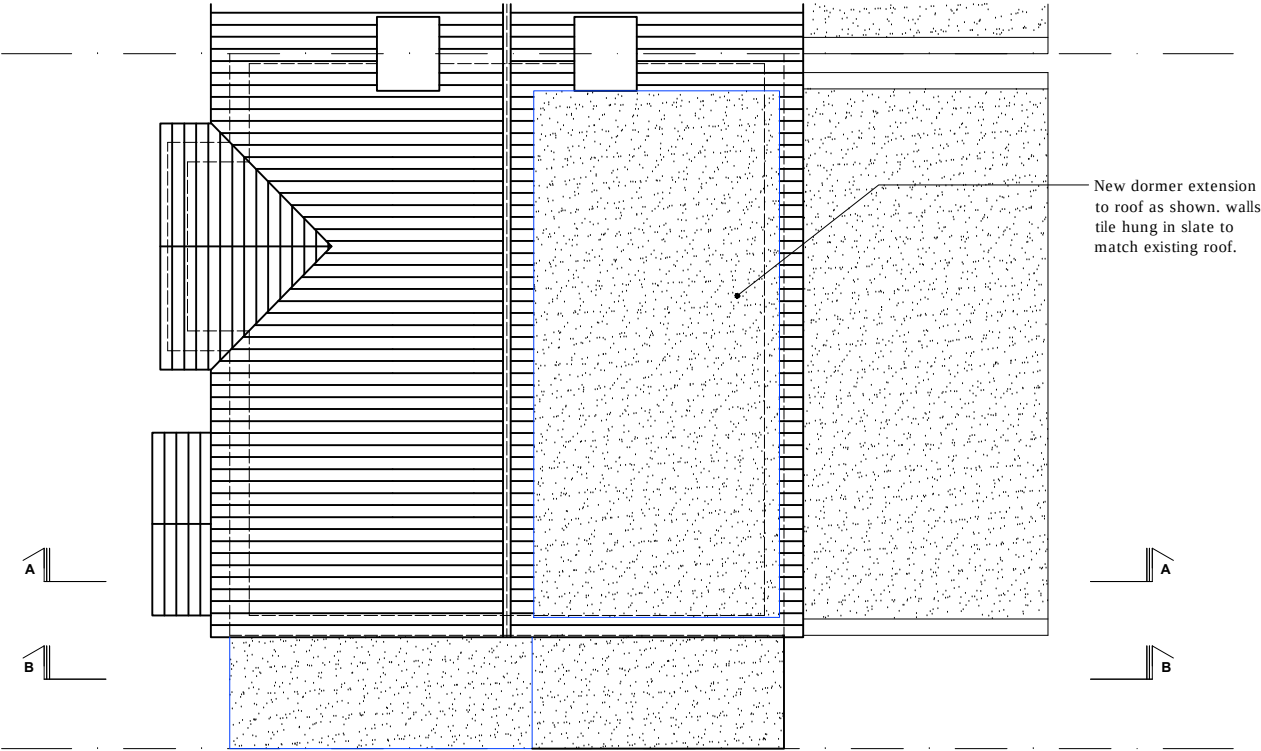

PROPOSED ROOF PLAN

 

Written dimensions to be taken in preferences to scaled dimensions. The Contractor is responsible for checking all dimensions before work starts.

All work is to be carried out to the requirements, and to the satisfaction of the Local Authority. These drawings are for planning purposes only

Any discrepancies to be brought to the attention of 4D Planning Consultants immediately.

----- WALLS TO BE DEMOLISHED
// PROPOSED WALLS/EXTENSIONS

Rev	Date	Description	by	chk

4D PLANNING™

Architecture | Town Planning

Tel: 0203 1500 183

www.GetMePlanning.com®

Client

Project
47 Elm Avenue, Eastcote, HA4 8PE

Title
Proposed Drawings

Date: Jan 2021	Rev:
Scale: 1:50 @ A1, 1:100 @ A3	/
Drawing No. 4D07	

Written dimensions to be taken in preferences to scaled dimensions. The Contractor is responsible for checking all dimensions before work starts.

All work is to be carried out to the requirements, and to the satisfaction of the Local Authority. These drawings are for planning purposes only

Any discrepancies to be brought to the attention of 4D Planning Consultants immediately.

Rev	Date	Description	by	chk

4D PLANNING™

Architecture | Town Planning

Tel: 0203 1500 183

www.GetMePlanning.com®


Client

Project
47 Elm Avenue, Eastcote, HA4 8PE


Title
Existing Drawings

Date: Jan 2021	Rev:
Scale: 1:50 @ A1, 1:100 @ A3	/
Drawing No. 4D03	



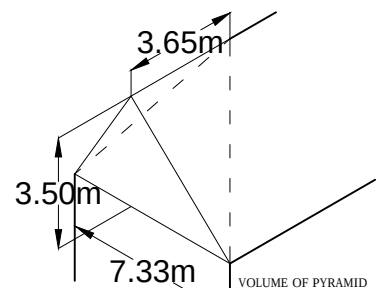


VOLUME OF PYRAMID
= $1/3 (7.33\text{m} \times 3.50\text{m} / 2) \times 3.65\text{m}$
= $1/3 (12.82\text{m}^2) \times 3.65\text{m}$
= $4.27\text{m}^3 \times 3.65\text{m}$
Volume= 15.58m³

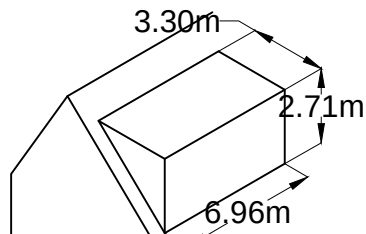

VOLUME OF DORMER
= $3.30\text{m} \times 2.71\text{m} \times 6.96\text{m} / 2$
Volume= 31.12m³
Total Loft Volume:-
 $15.58\text{m}^3 + 31.12\text{m}^3 = 46.70\text{m}^3$



PROPOSED FRONT ELEVATION

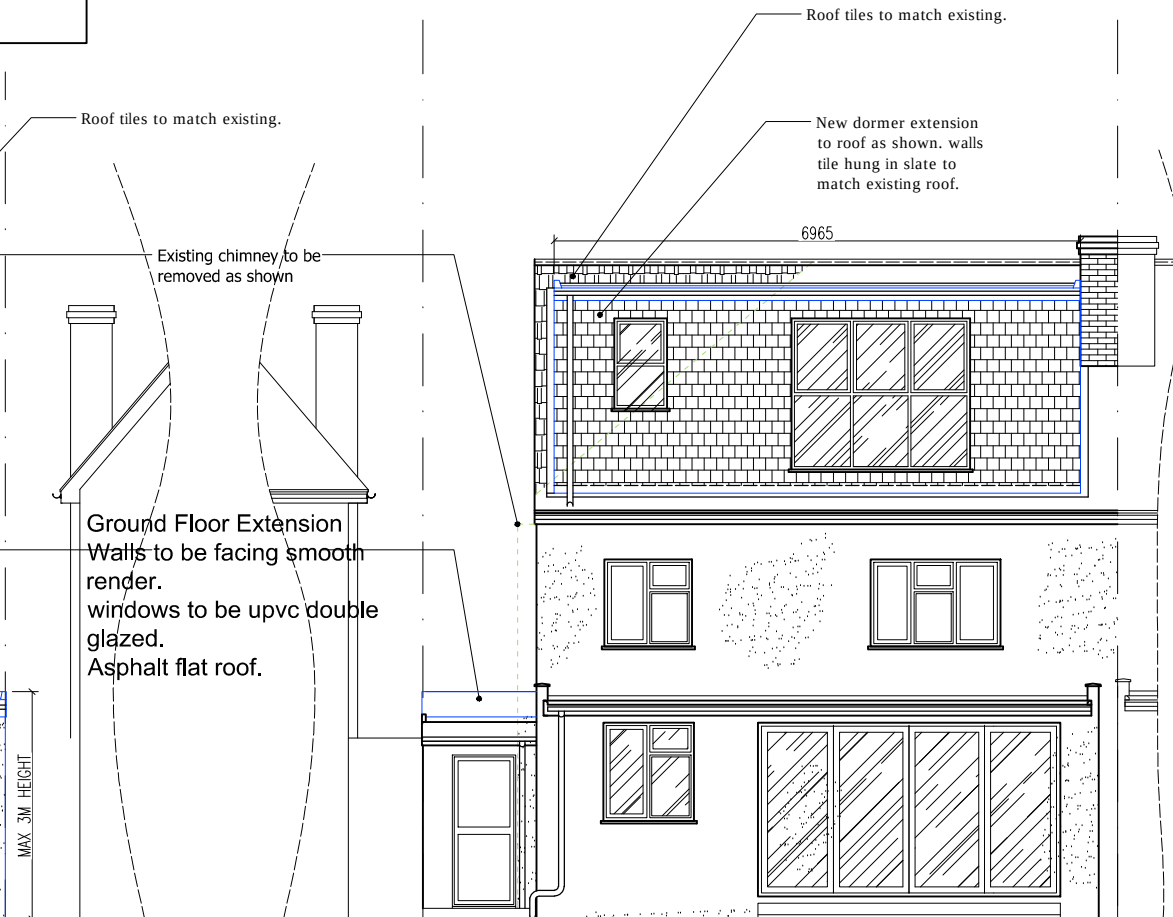

PROPOSED REAR ELEVATION



Written dimensions to be taken in preferences to scaled dimensions. The Contractor is responsible for checking all dimensions before work starts.

All work is to be carried out to the requirements, and to the satisfaction of the Local Authority. These drawings are for planning purposes only

Any discrepancies to be brought to the attention of 4D Planning Consultants immediately.

----- WALLS TO BE DEMOLISHED
////// PROPOSED WALLS/EXTENSIONS

Rev	Date	Description	by	chk

4D PLANNING™

Architecture | Town Planning

Tel: 0203 1500 183


www.GetMePlanning.com®

Client


Project
47 Elm Avenue, Eastcote, HA4 8PE

Title
Proposed Drawings


Date: Jan 2021	Rev:
Scale: 1:50 @ A1, 1:100 @ A3	/
Drawing No. 4D08	

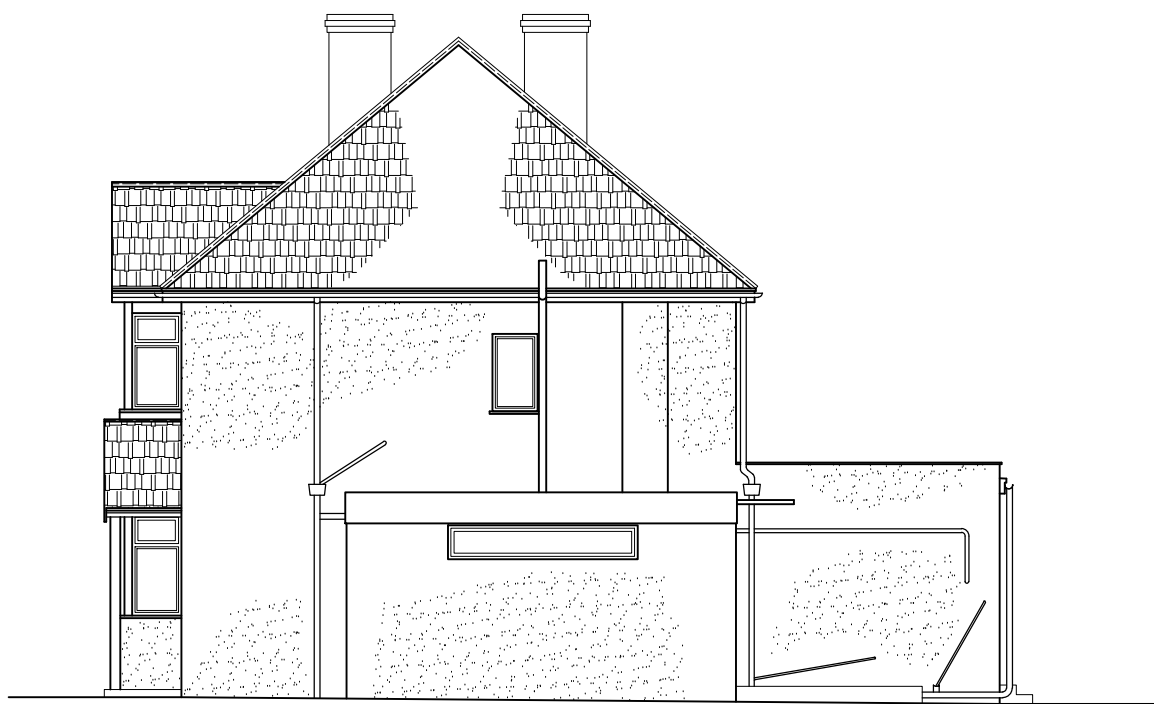

EXISTING SIDE ELEVATION

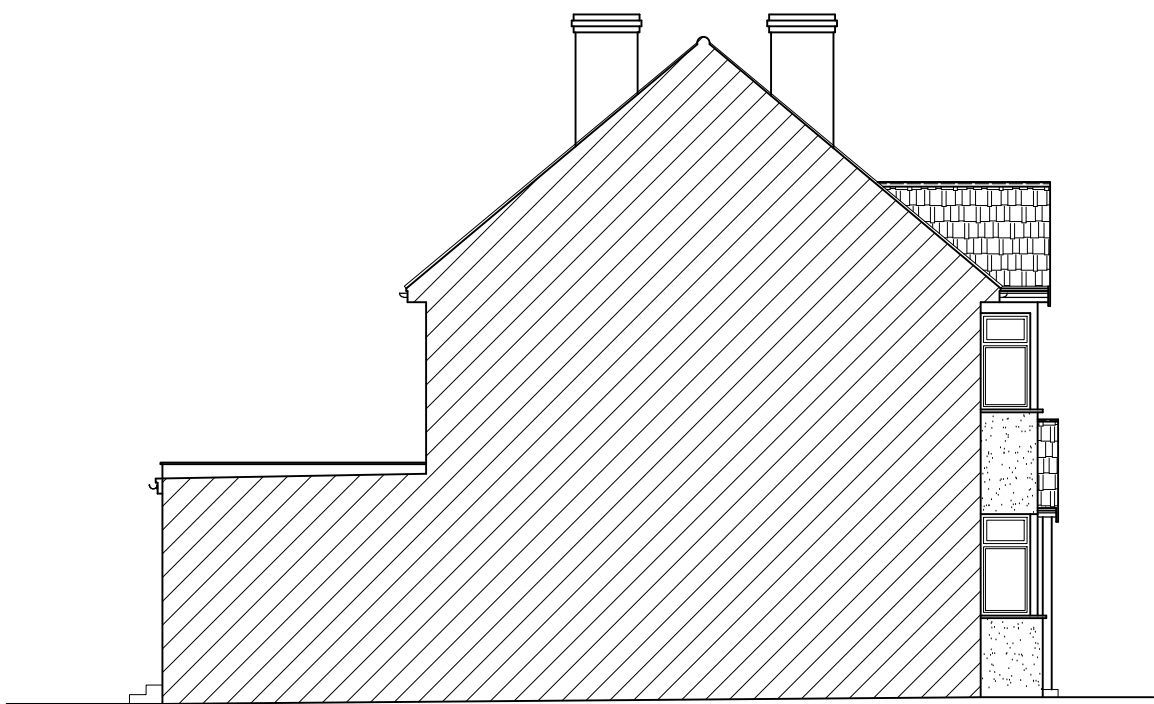

EXISTING ADJ. SIDE ELEVATION

 

Written dimensions to be taken in preferences to scaled dimensions. The Contractor is responsible for checking all dimensions before work starts.

All work is to be carried out to the requirements, and to the satisfaction of the Local Authority. These drawings are for planning purposes only

Any discrepancies to be brought to the attention of 4D Planning Consultants immediately.

Rev	Date	Description	by	chk

4D PLANNING™

Architecture | Town Planning

Tel: 0203 1500 183


www.GetMePlanning.com®

Client


Project
47 Elm Avenue, Eastcote, HA4 8PE

Title
Existing Drawings


Date: Jan 2021	Rev:
Scale: 1:50 @ A1, 1:100 @ A3	/
Drawing No. 4D04	

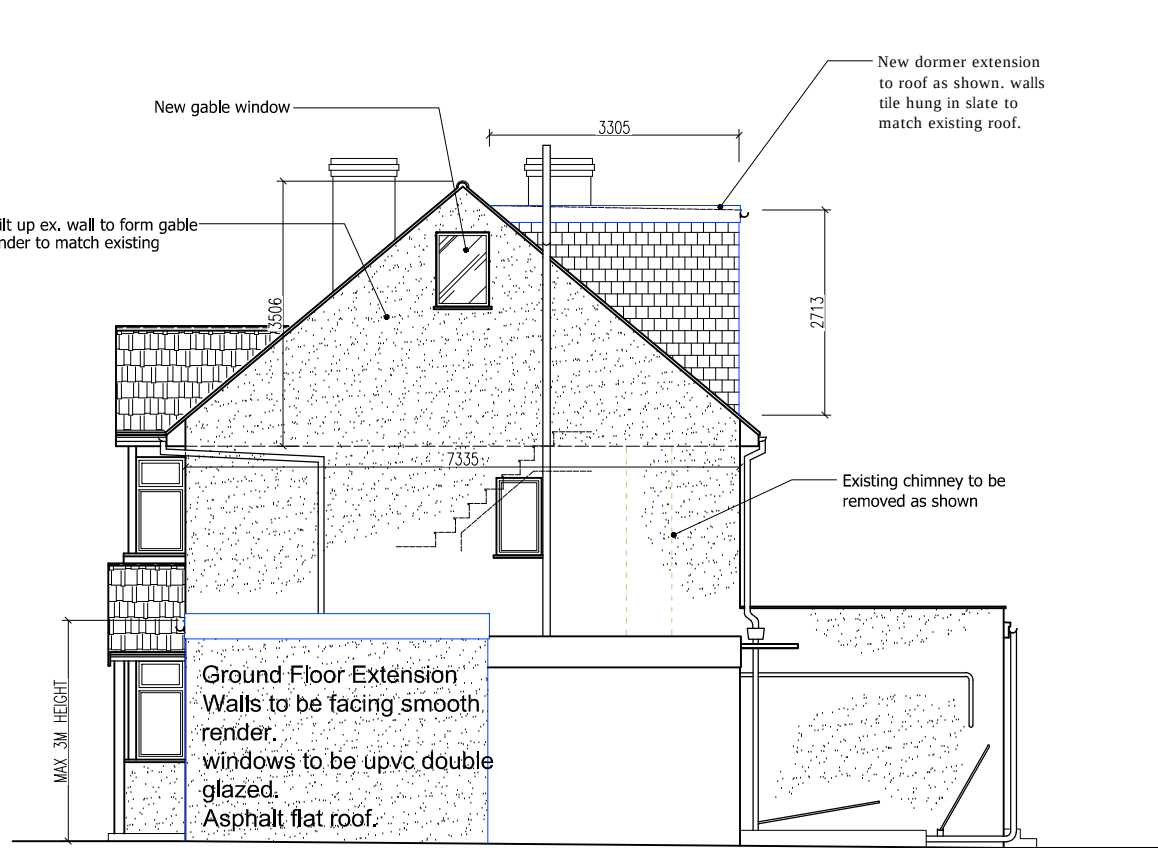

PROPOSED SIDE ELEVATION

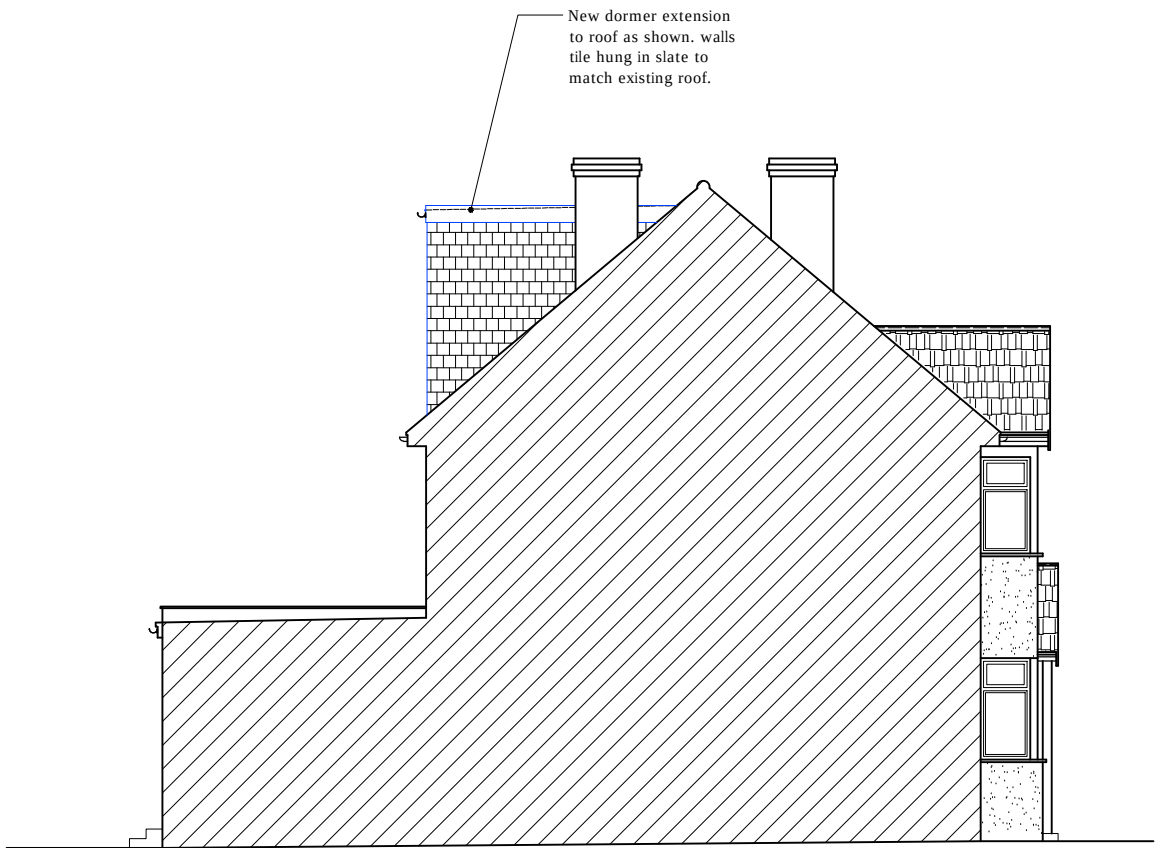

PROPOSED ADJ. SIDE ELEVATION

 

Written dimensions to be taken in preferences to scaled dimensions. The Contractor is responsible for checking all dimensions before work starts.

All work is to be carried out to the requirements, and to the satisfaction of the Local Authority. These drawings are for planning purposes only

Any discrepancies to be brought to the attention of 4D Planning Consultants immediately.

----- WALLS TO BE DEMOLISHED
////// PROPOSED WALLS/EXTENSIONS

Rev	Date	Description	by	chk

4D PLANNING™

Architecture | Town Planning

Tel: 0203 1500 183

www.GetMePlanning.com®

Client


Project
47 Elm Avenue, Eastcote, HA4 8PE

Title
Proposed Drawings


Date: Jan 2021	Rev:
Scale: 1:50 @ A1, 1:100 @ A3	/
Drawing No. 4D09	



EXISTING SECTION A-A

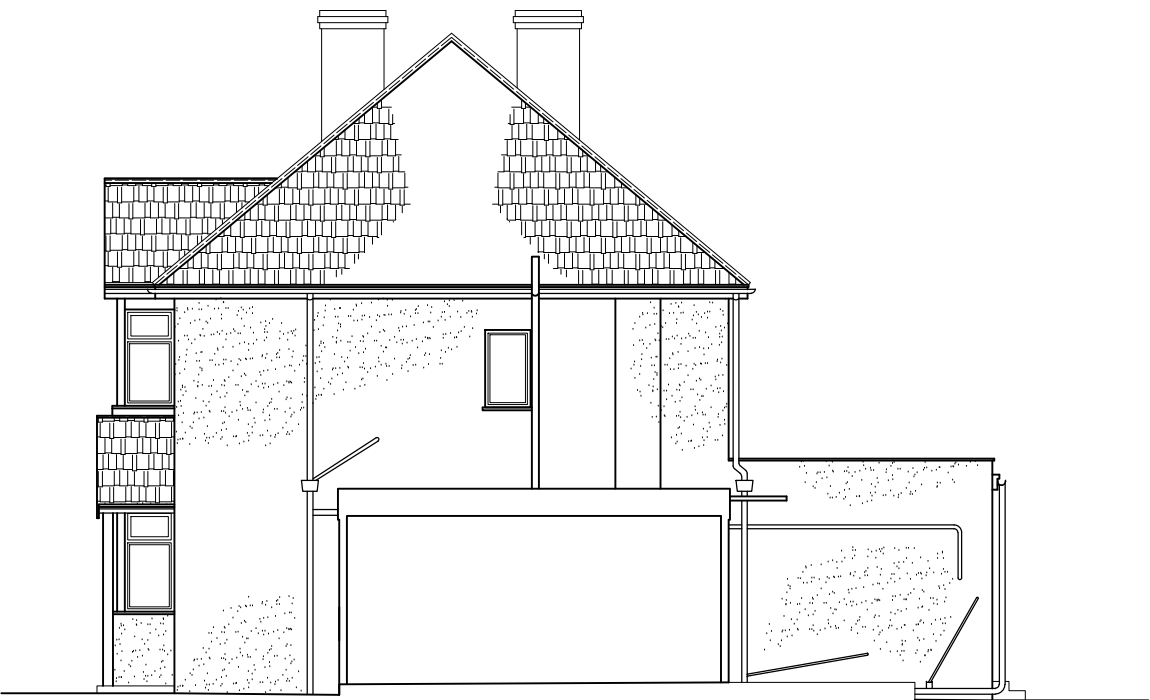

EXISTING SECTION B-B

 

Written dimensions to be taken in preferences to scaled dimensions. The Contractor is responsible for checking all dimensions before work starts.

All work is to be carried out to the requirements, and to the satisfaction of the Local Authority. These drawings are for planning purposes only

Any discrepancies to be brought to the attention of 4D Planning Consultants immediately.

Rev	Date	Description	by	chk

4D PLANNING™

Architecture | Town Planning

Tel: 0203 1500 183


www.GetMePlanning.com®

Client


Project
47 Elm Avenue, Eastcote, HA4 8PE

Title
Existing Drawings


Date: Jan 2021	Rev:
Scale: 1:50 @ A1, 1:100 @ A3	/
Drawing No. 4D05	

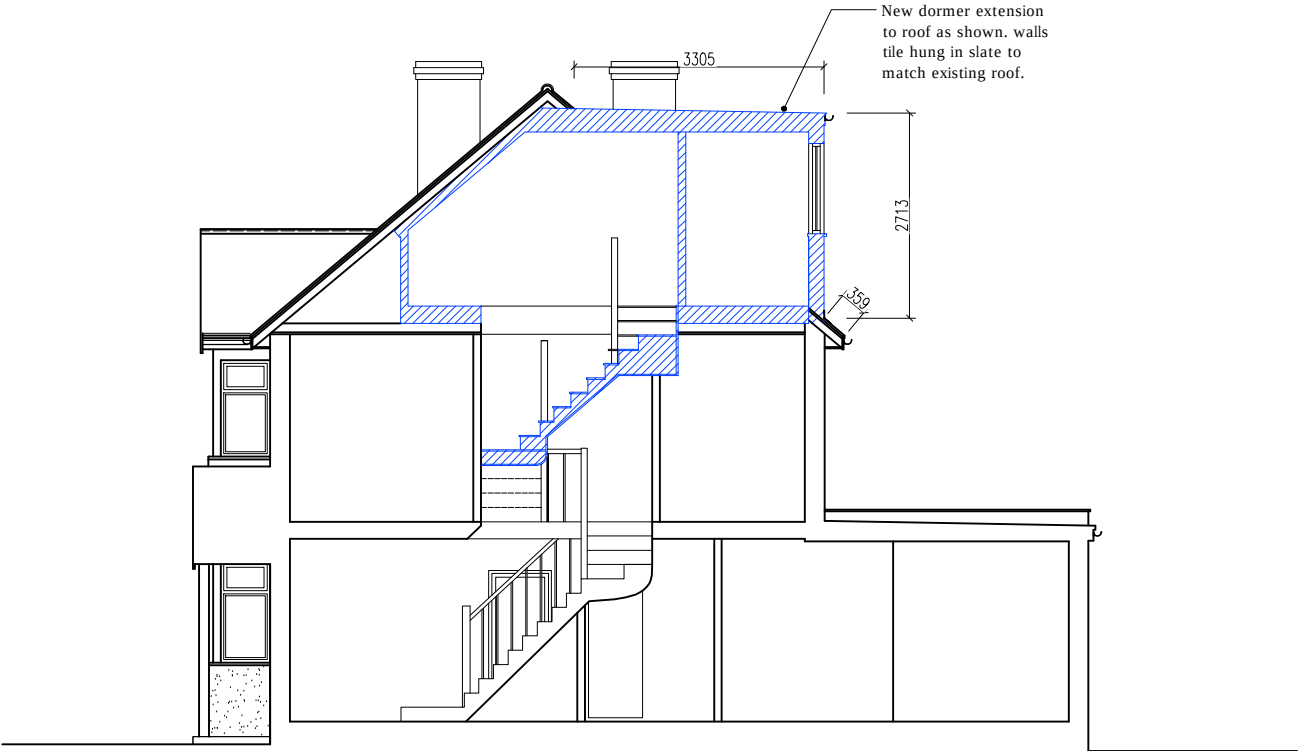

PROPOSED SECTION A-A

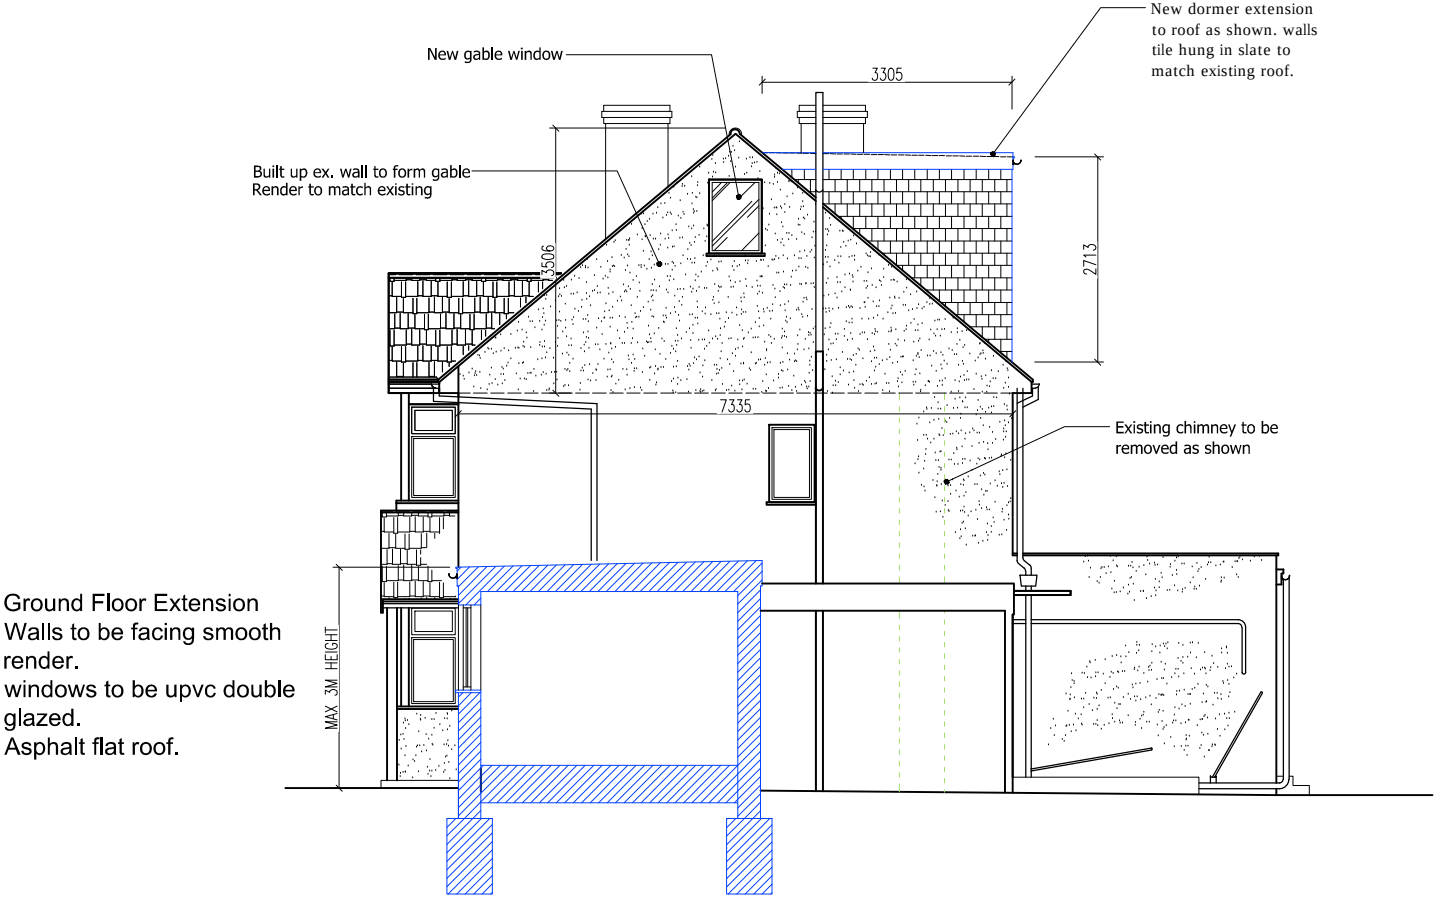

PROPOSED SECTION B-B

 

Written dimensions to be taken in preferences to scaled dimensions. The Contractor is responsible for checking all dimensions before work starts.

All work is to be carried out to the requirements, and to the satisfaction of the Local Authority. These drawings are for planning purposes only

Any discrepancies to be brought to the attention of 4D Planning Consultants immediately.

----- WALLS TO BE DEMOLISHED
// PROPOSED WALLS/EXTENSIONS

Rev	Date	Description	by	chk

4D PLANNING™

Architecture | Town Planning

Tel: 0203 1500 183

www.GetMePlanning.com®

Client

Project
47 Elm Avenue, Eastcote, HA4 8PE

Title
Proposed Drawings

Date: Jan 2021	Rev:
Scale: 1:50 @ A1, 1:100 @ A3	/
Drawing No. 4D10	