




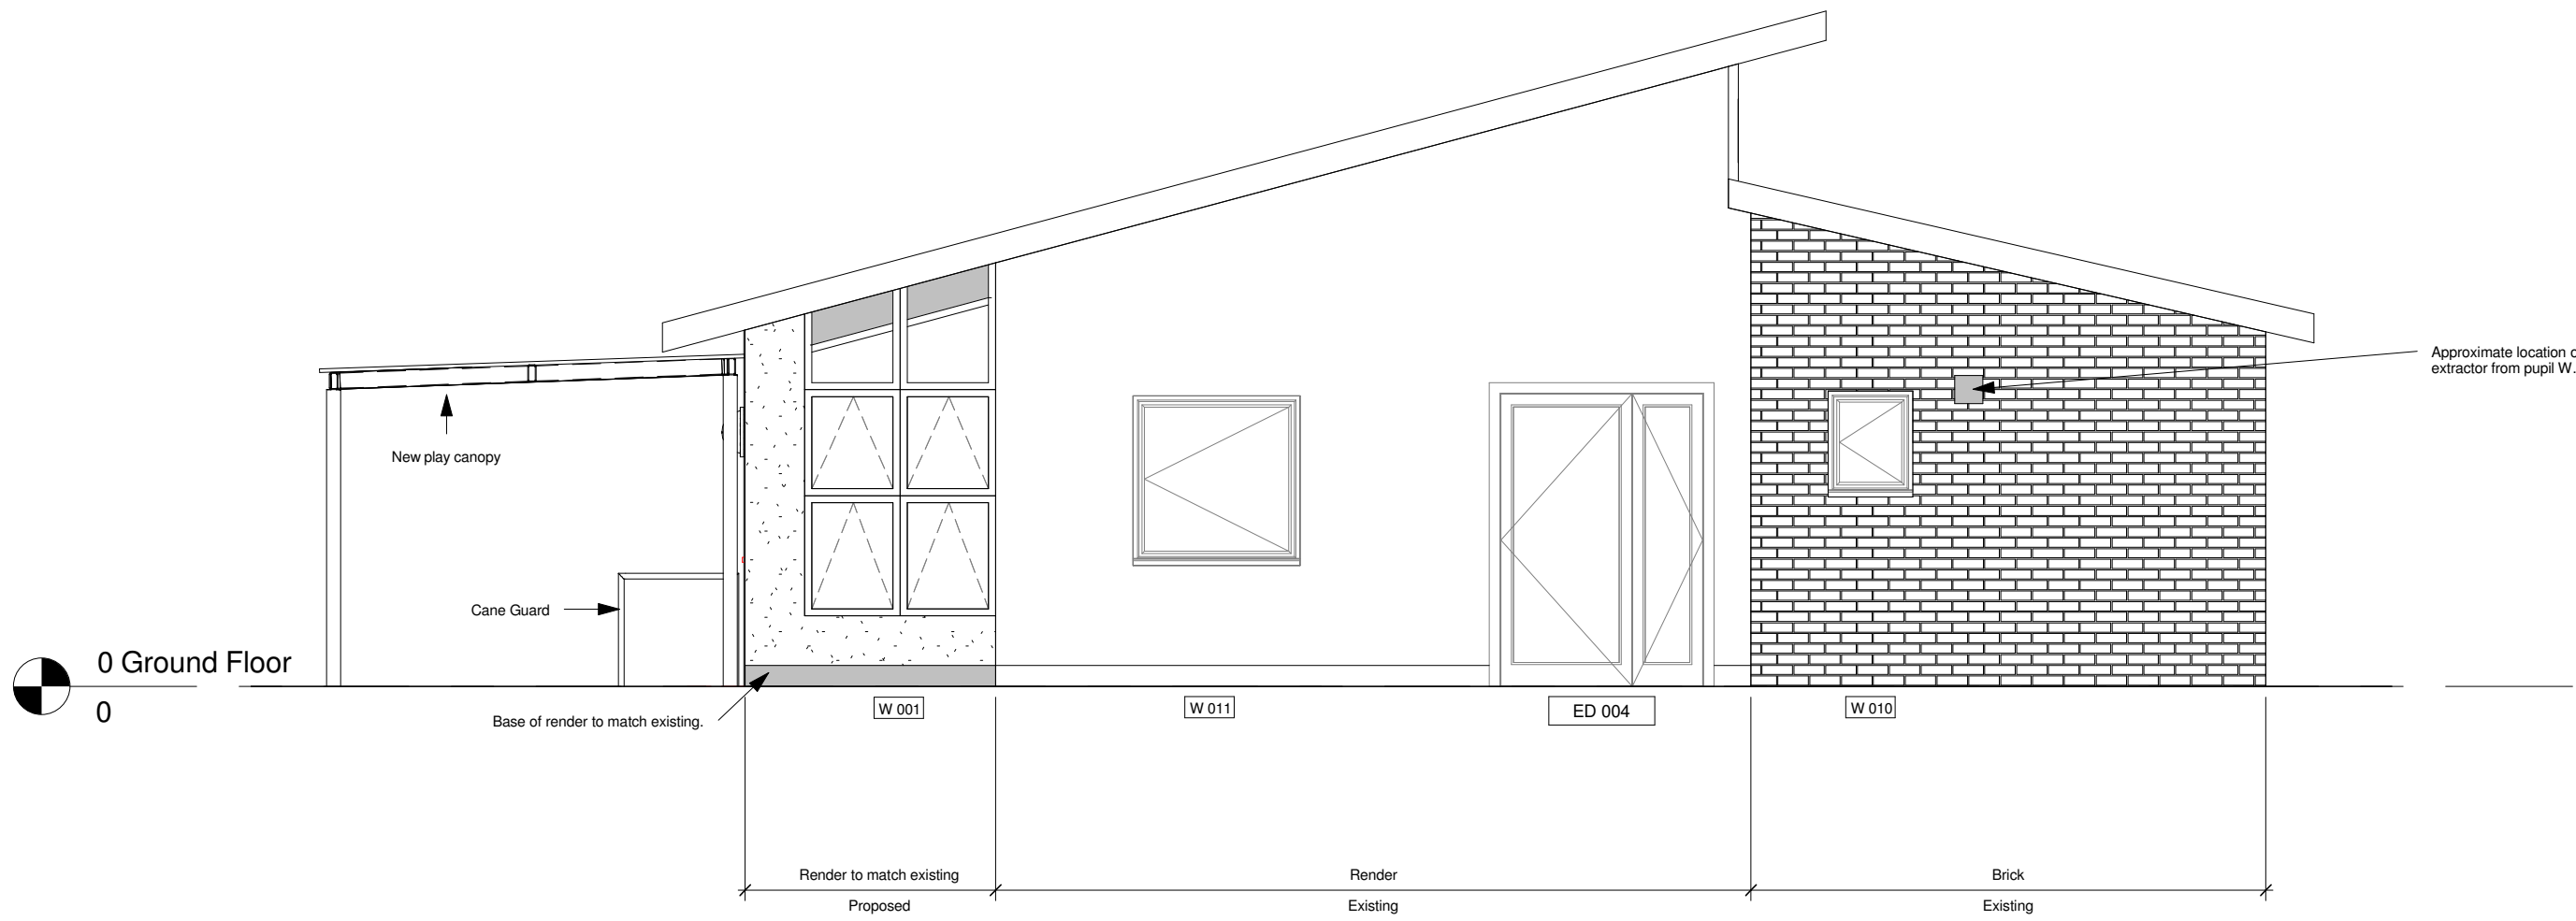


West Elevation
1 : 50

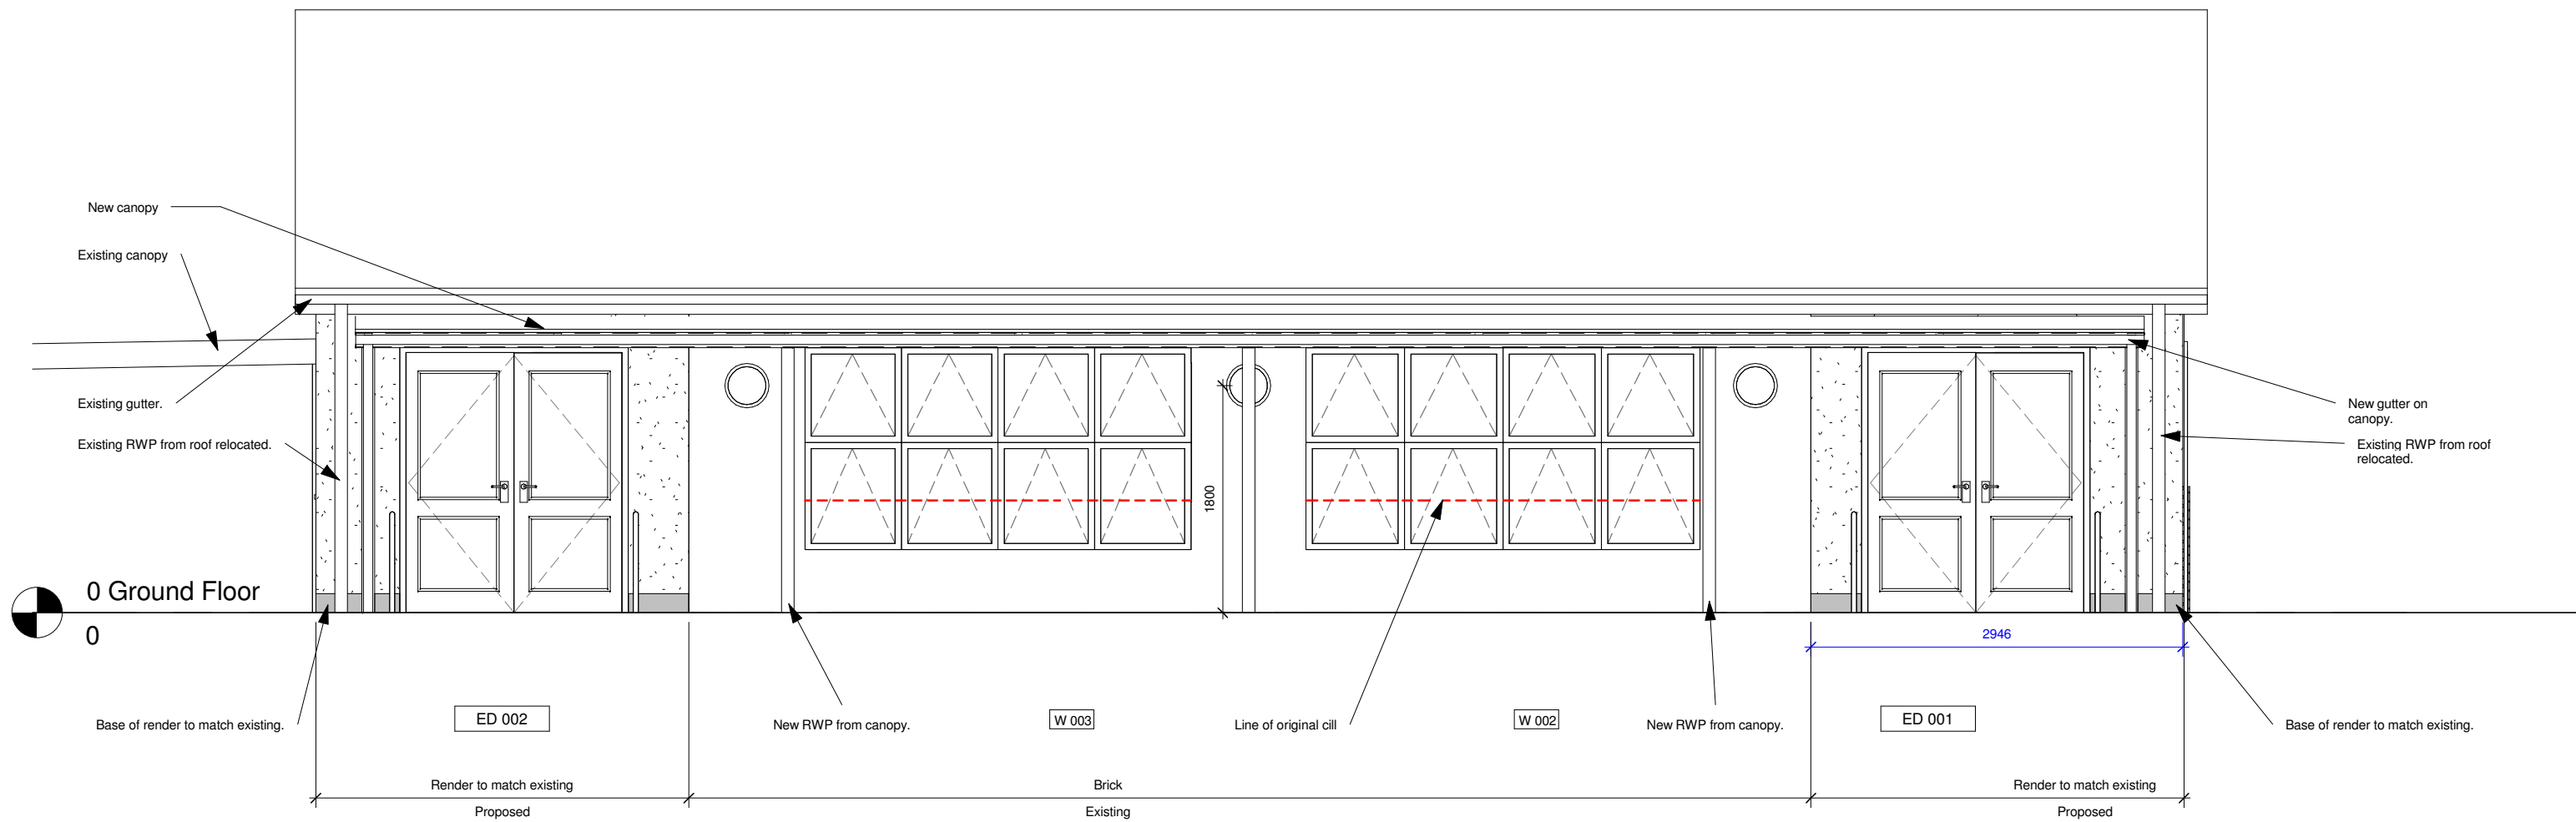

North Elevation
1 : 50

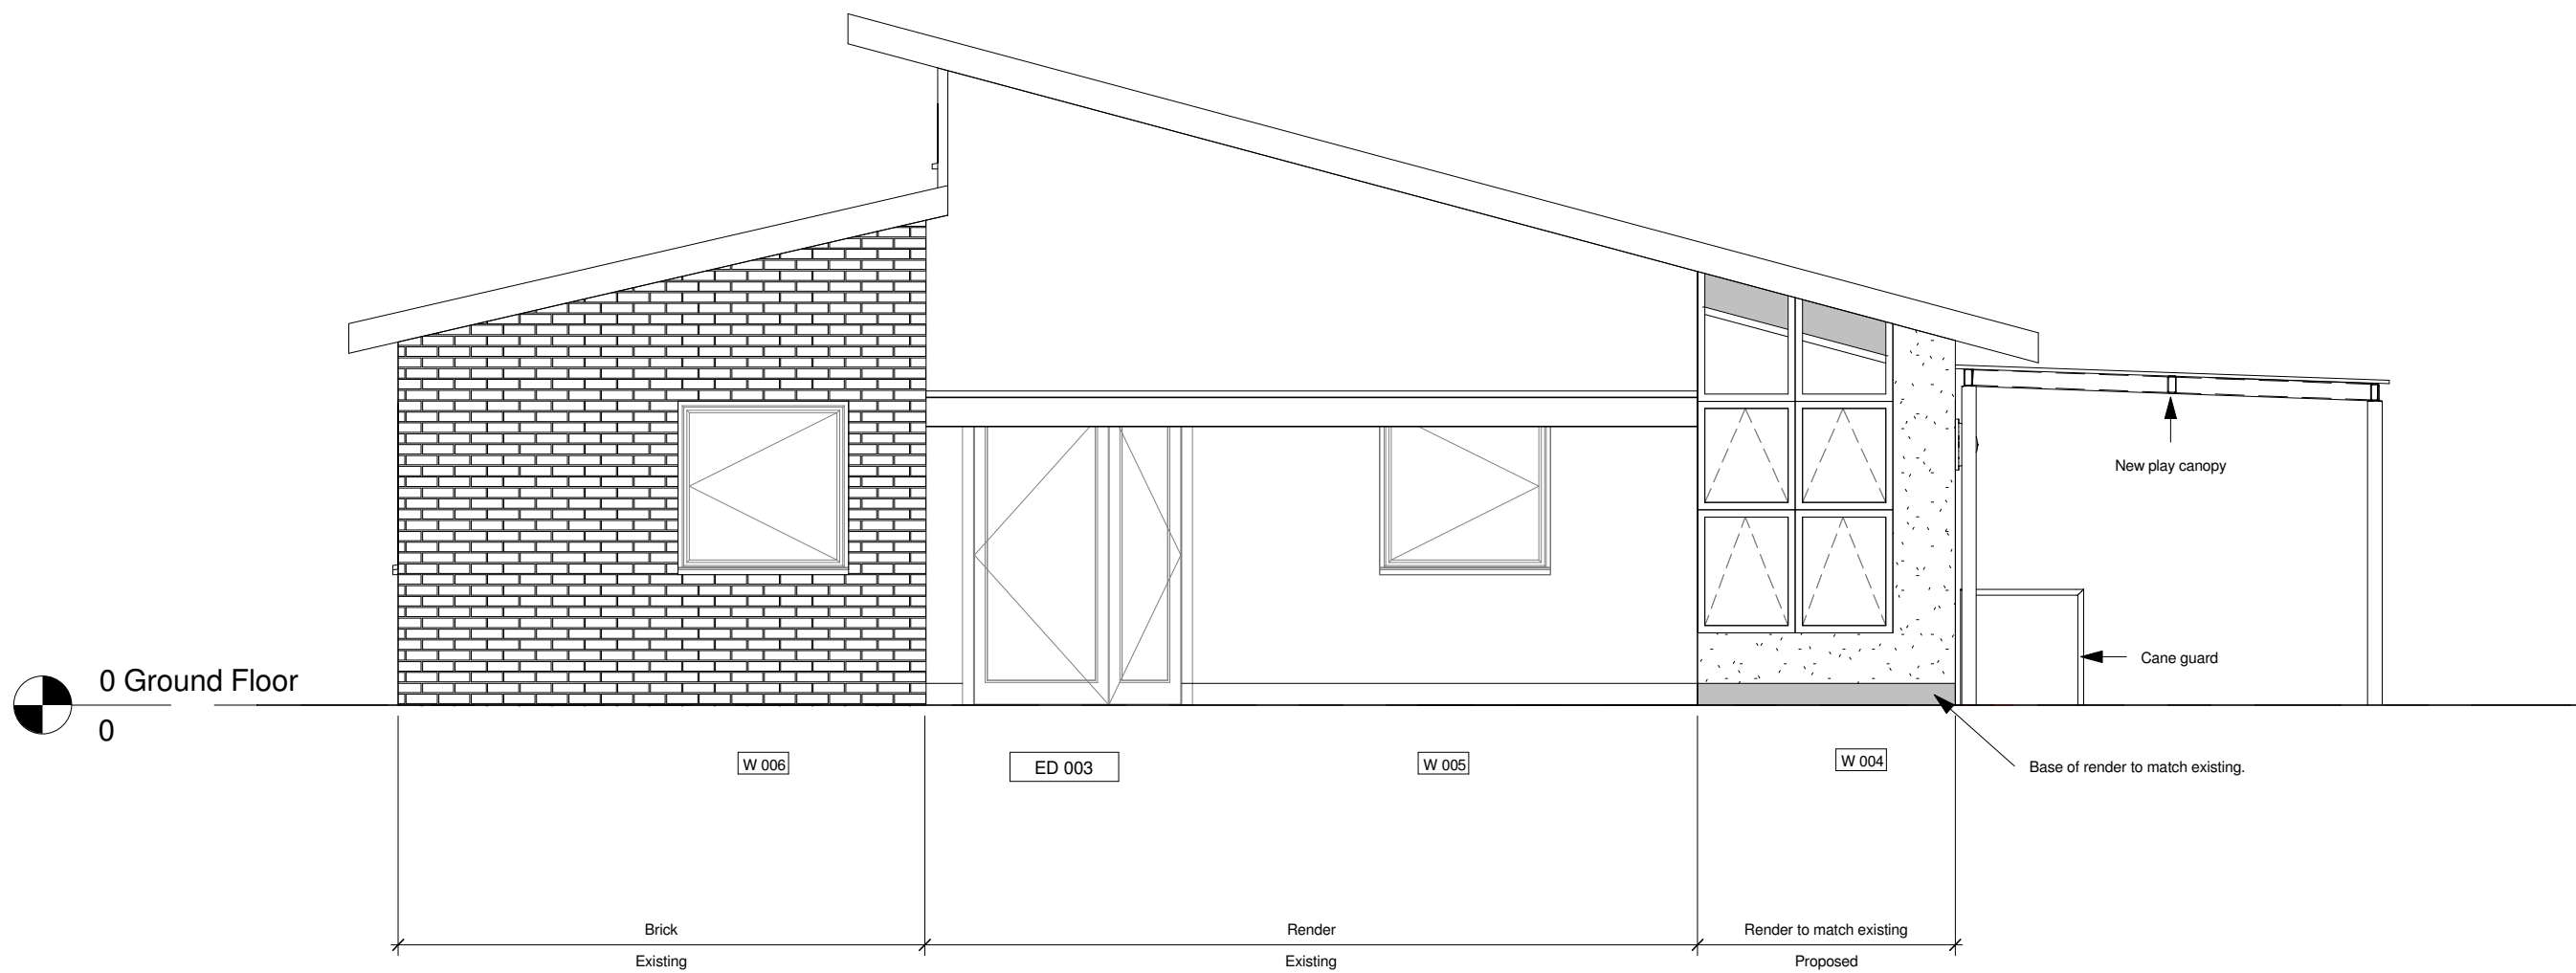

East Elevation
1 : 50

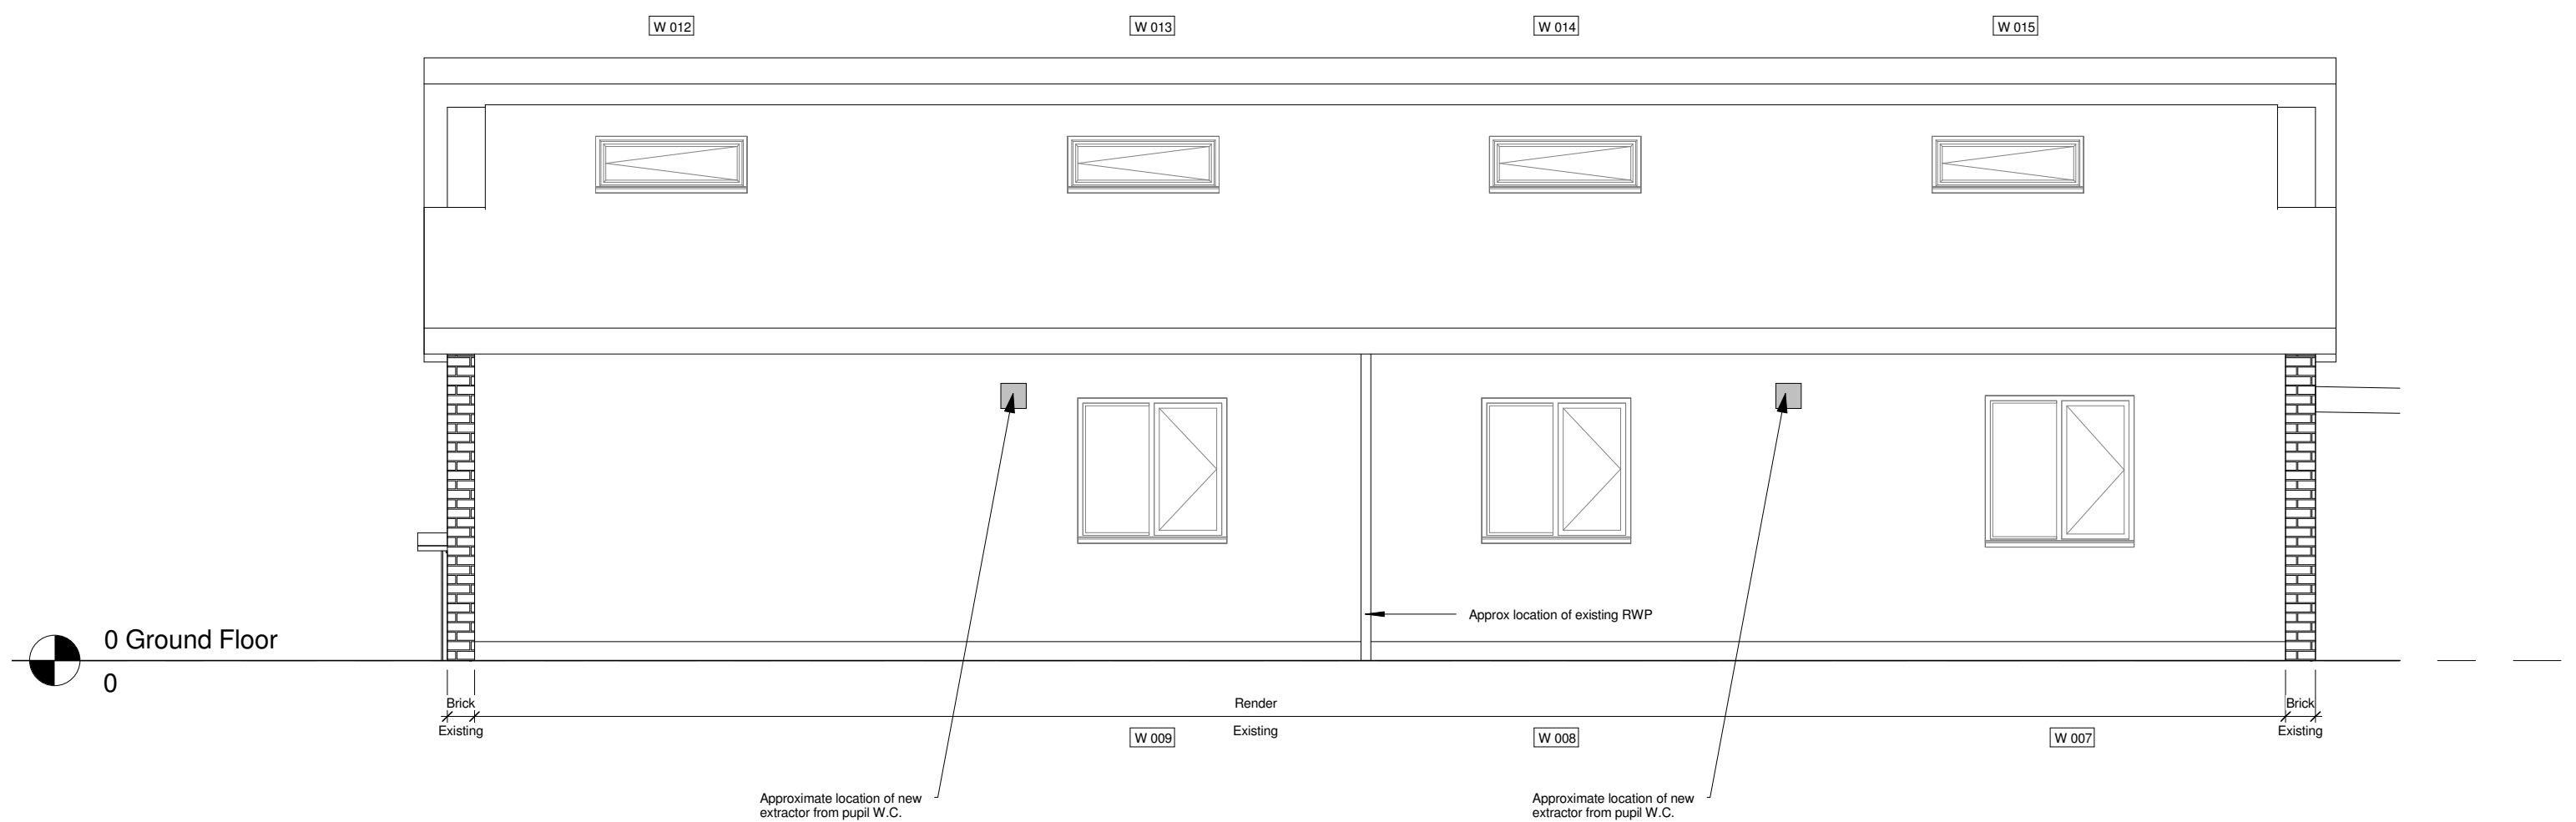

South Elevation
1 : 50

Drawings are indicative only. Site dimensions must be taken (both horizontal and vertical) by sub-contractors prior to commencement of works and ordering materials.

Existing construction unknown, therefore any opening up required to complete works should be undertaken prior to commencement of works and ordering materials.

FOR APPROVAL			
ARCHITYPE			
London t 020 7403 2889 Hereford t 01981 542 111			
Project	7555 Pinkwell Primary School		
Client	London Borough of Hillingdon		
Dwg Title	Elevations		
Dwg no.	7555 D	PL600	Revision
Scale	1 : 50 @ A1	Date	11 July 14
Drawn by	PU	Checked by	LF