
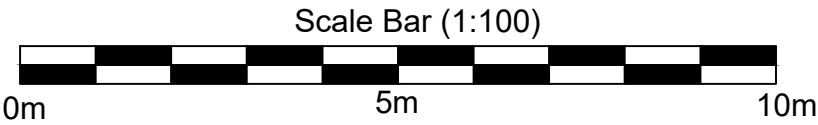


© Portakabin Limited 2002
This drawing is the property of Portakabin Limited,
it must not be copied or reproduced or divulged
to anyone without written permission.

Rev.	Date	By
------	------	----

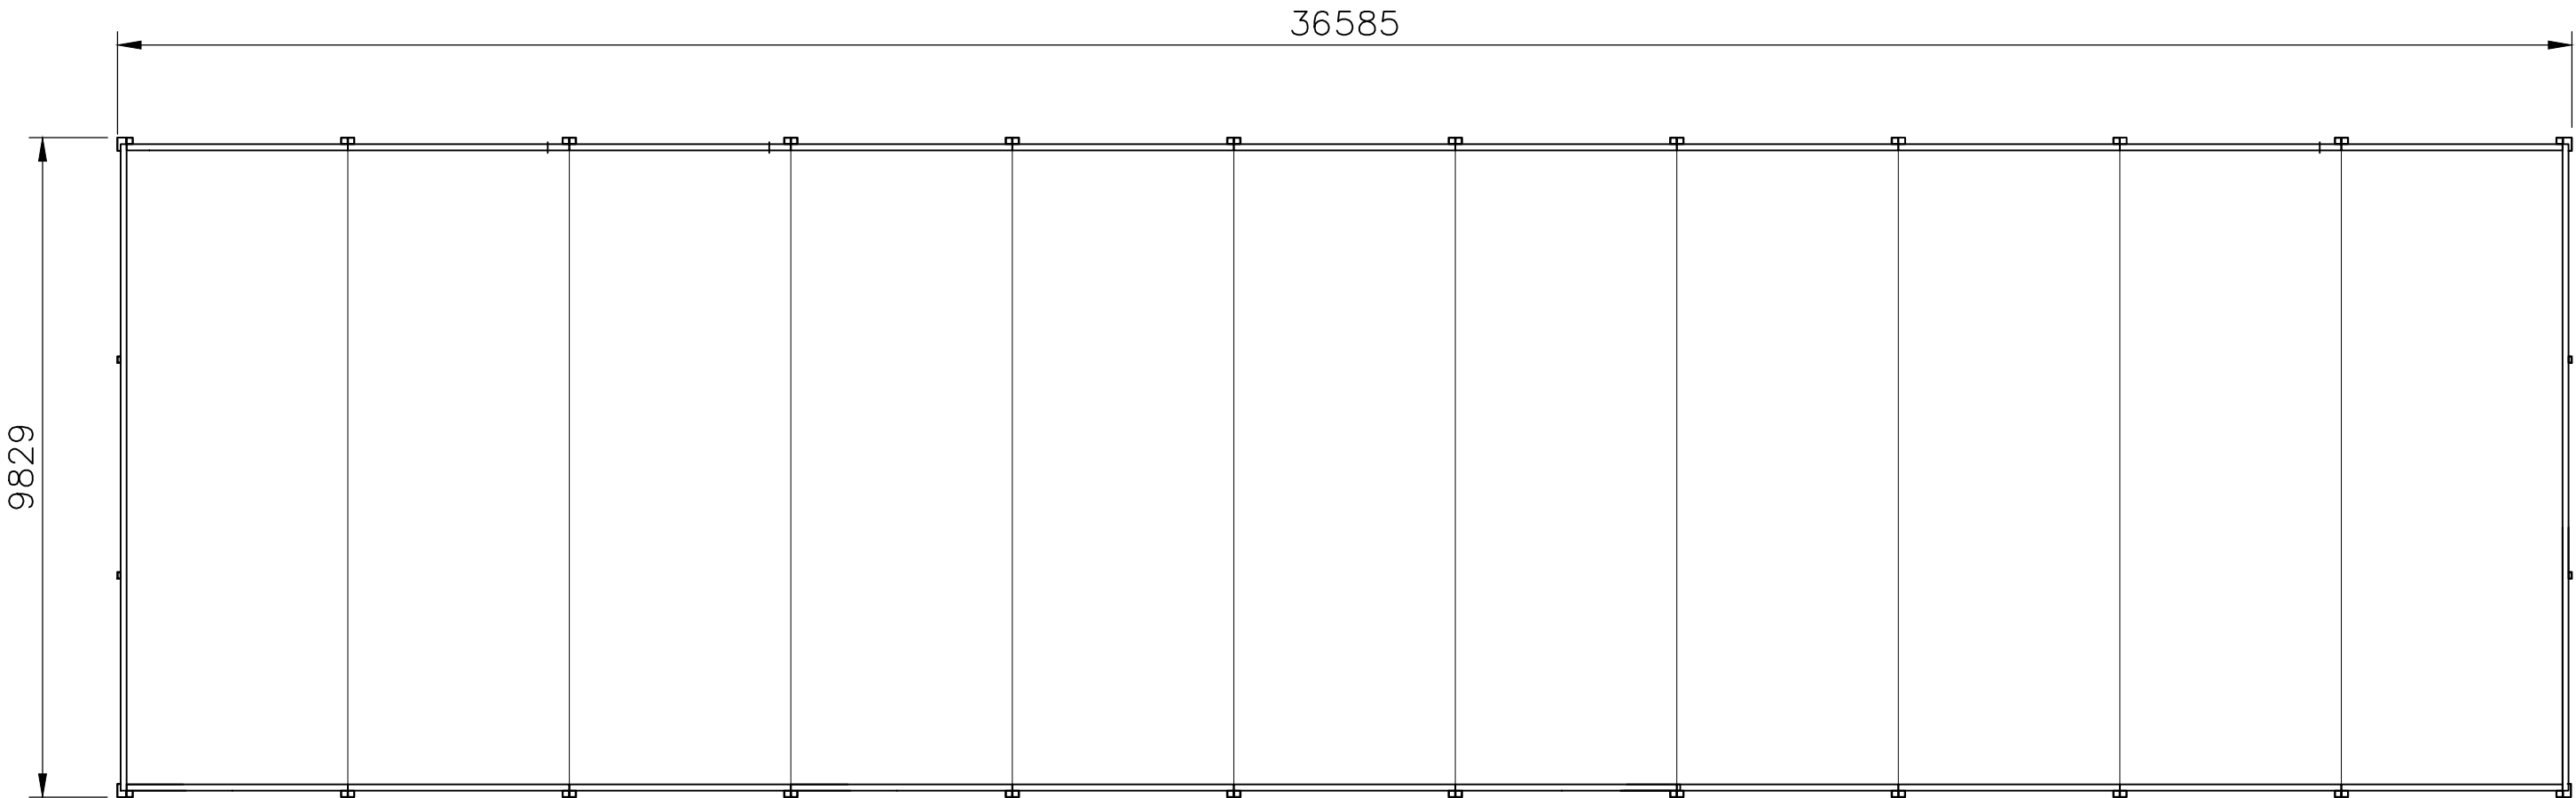

Project	
UXBRIDGE COLLEGE	
Title	
EXISTING ROOF PLAN	
Date	Drawn
12.08.26	GMS
Scale	
1:100 @ A2	
Drg. No.	Rev.
HD/36363	