



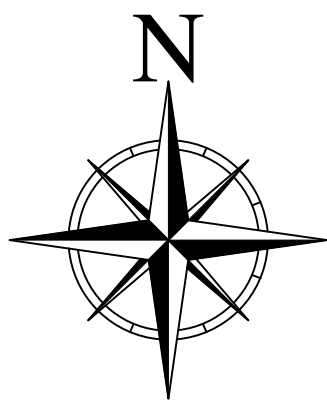

Proposed location of triple storey Portakabin Buildings.

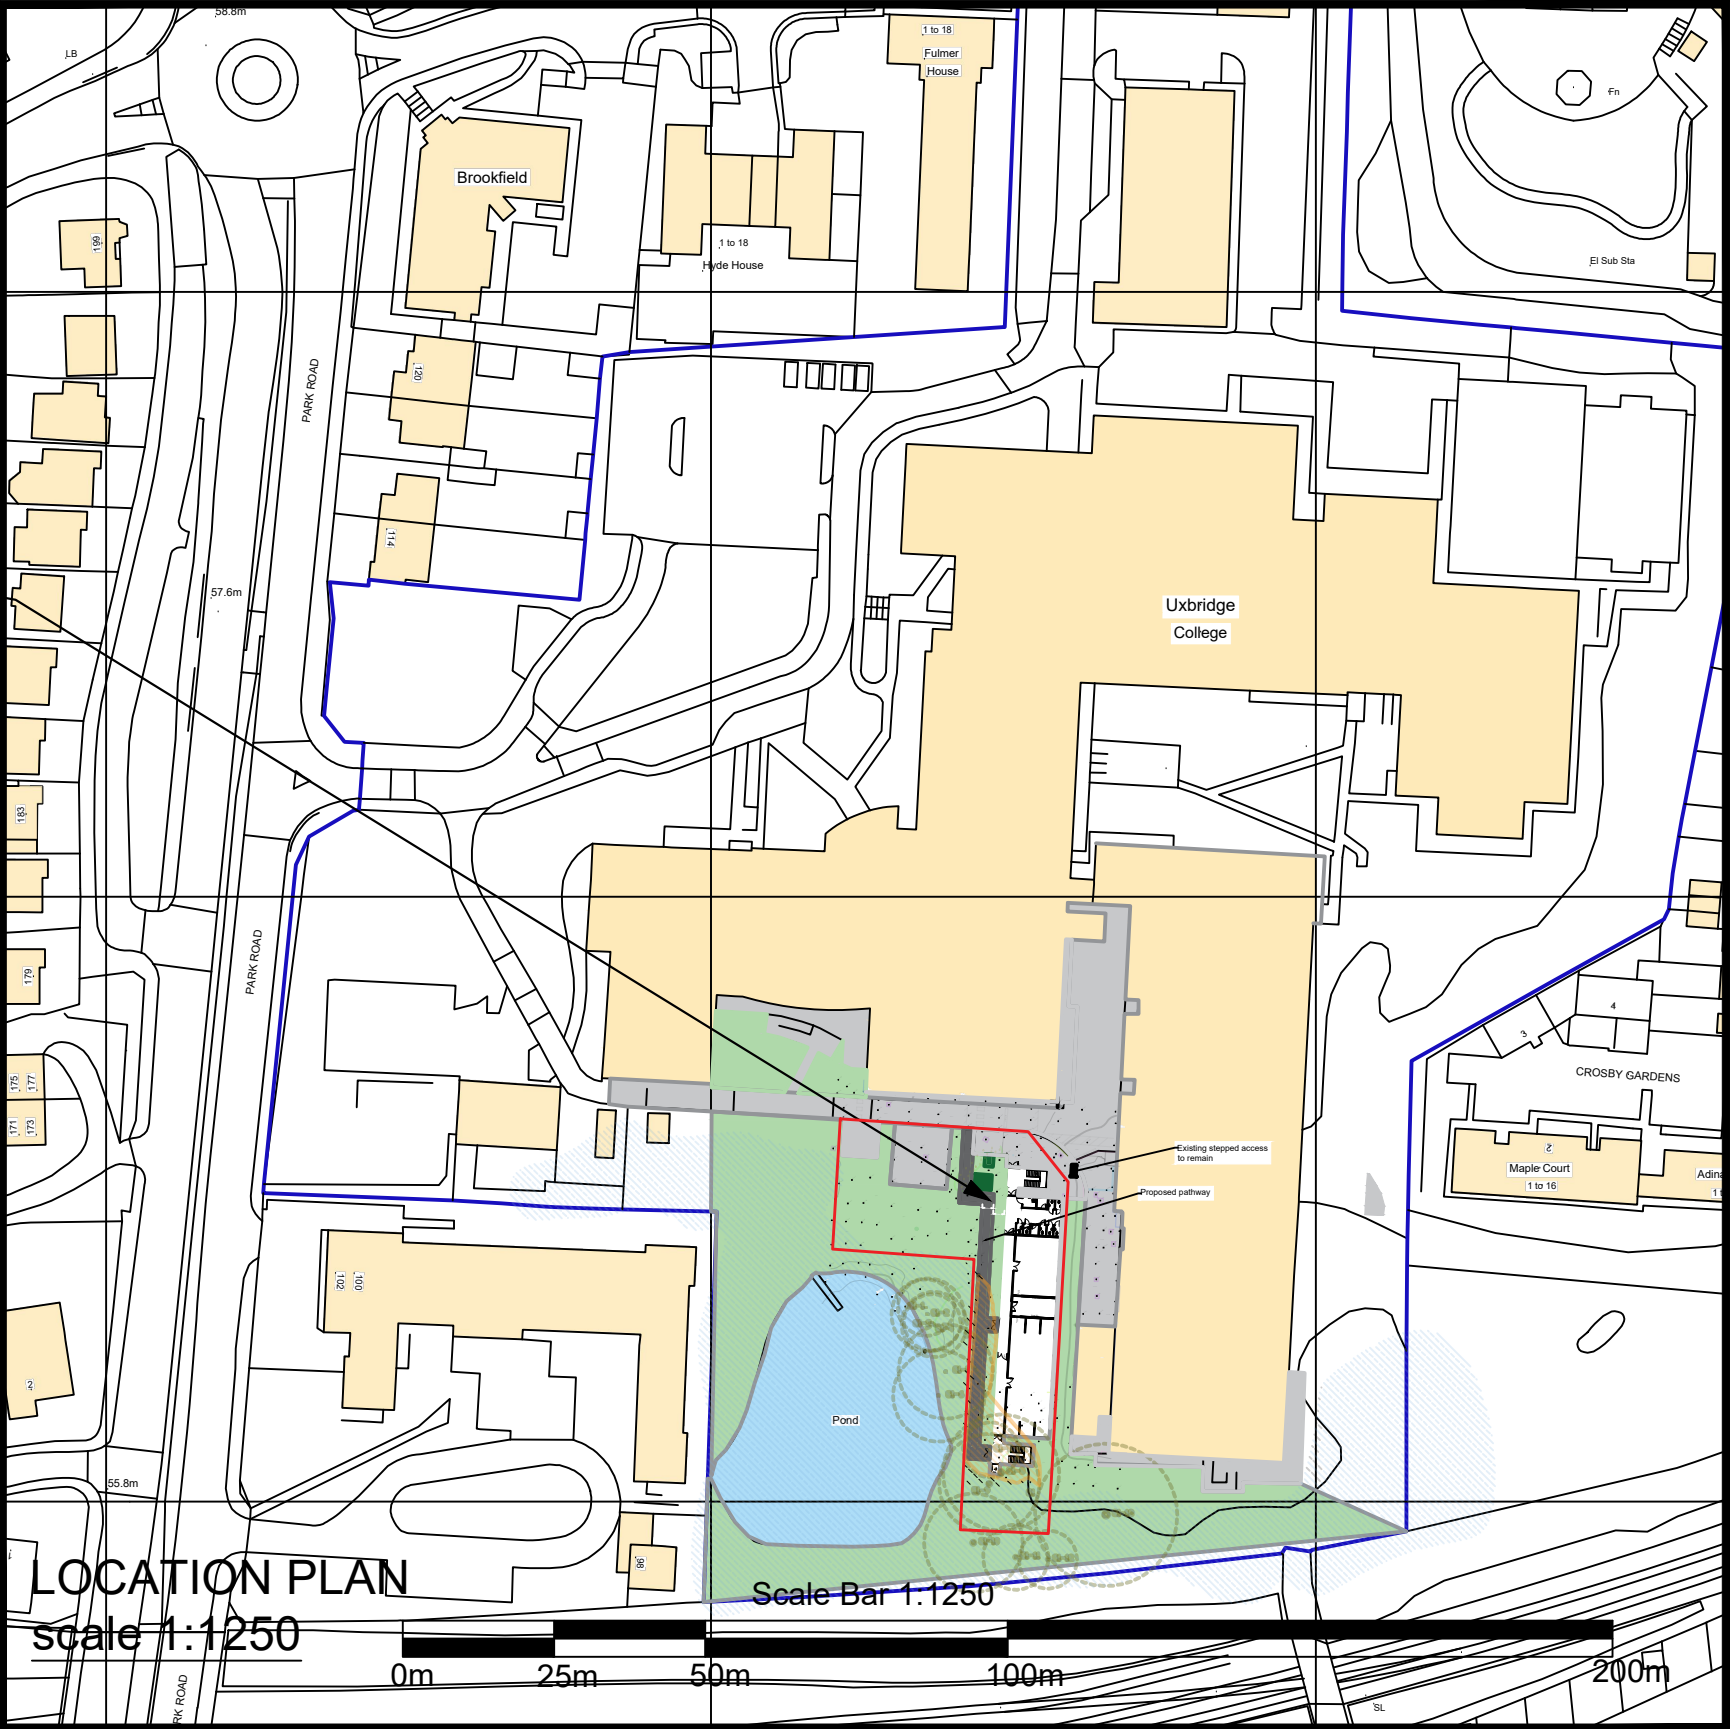

© Crown Copyright 2025
Reproduction in whole or in part is prohibited
without the prior permission of Ordnance Survey.

Portakabin®			
Title Proposed Location & Block Plan			
Uxbridge College at 0 Park Road Uxbridge UB8 1NQ			
Date: 19th August 2026			
Scale : 1:200 & 1:1250 @ A1			
Drawing Number UBC6789998212PNM			Rev F
Rev.	Date	Notes	

NOTES:

- Site plan is based on existing Ordnance Survey information
- Responsibility is not accepted for errors made by others in scaling from this drawing. Contractors must check all dimensions on site. Discrepancies must be reported to the drawing owner before proceeding.

KEY:

Application Boundary

Area owned by client but not in application

Existing tarmac

Proposed pathway (tarmac)

Existing Grass

Existing pond

Existing structures

Existing shrub/trees to remain

Existing Shrub to be cleared

Trees