




EXISTING FRONT (SOUTH) ELEVATION




EXISTING EAST ELEVATION



EXISTING REAR (NORTH) ELEVATION

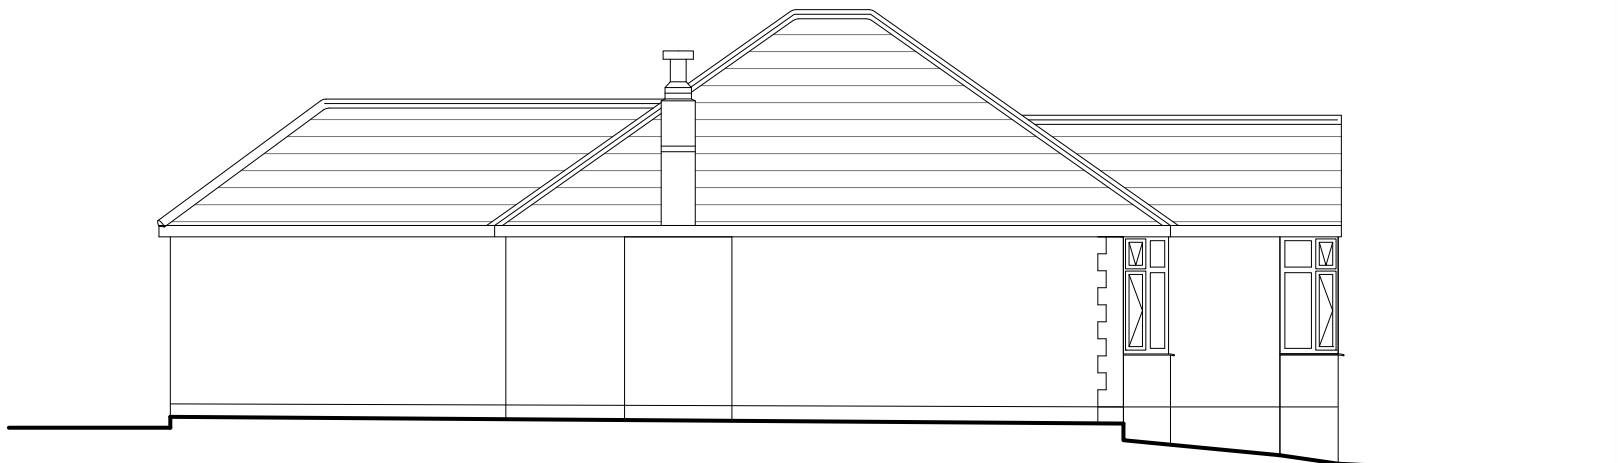


EXISTING WEST ELEVATION

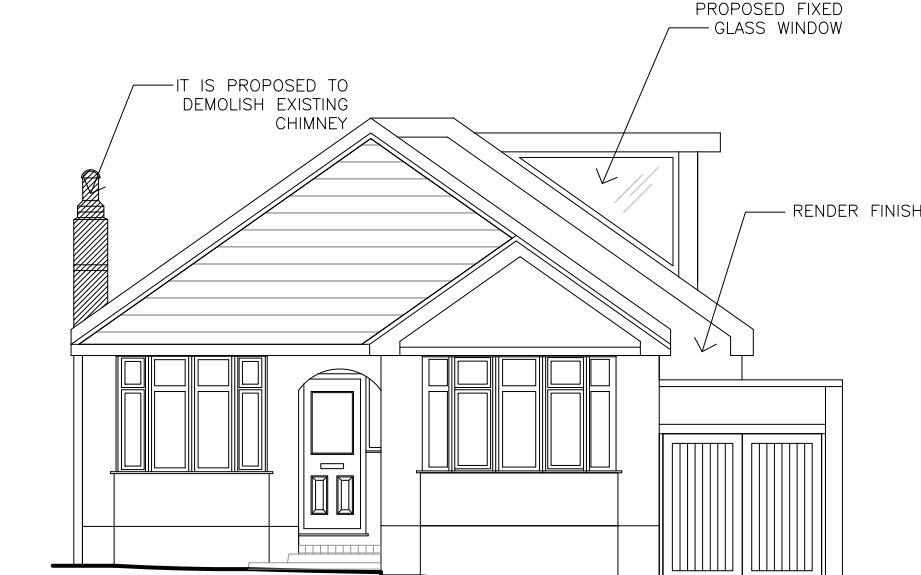


PROPOSED FRONT (SOUTH) ELEVATION




PROPOSED EAST ELEVATION

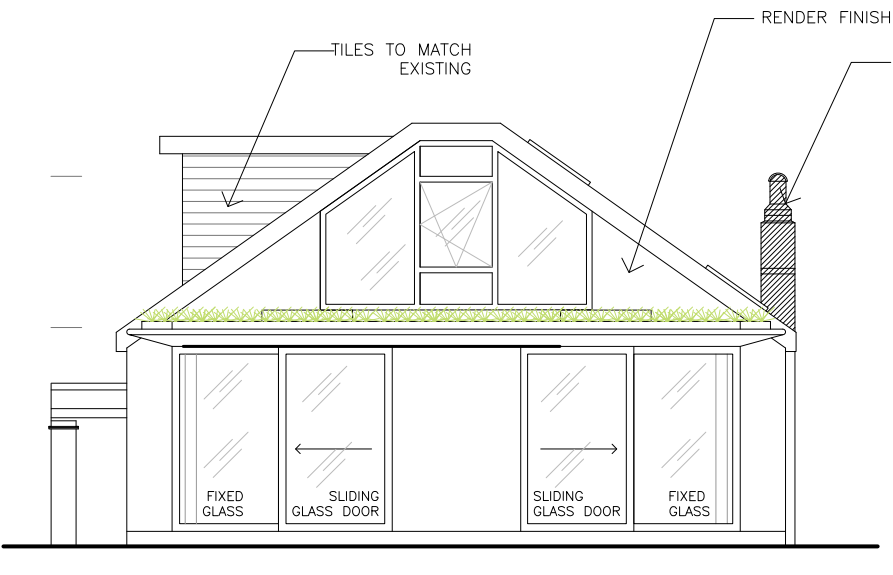


PROPOSED REAR (NORTH) ELEVATION

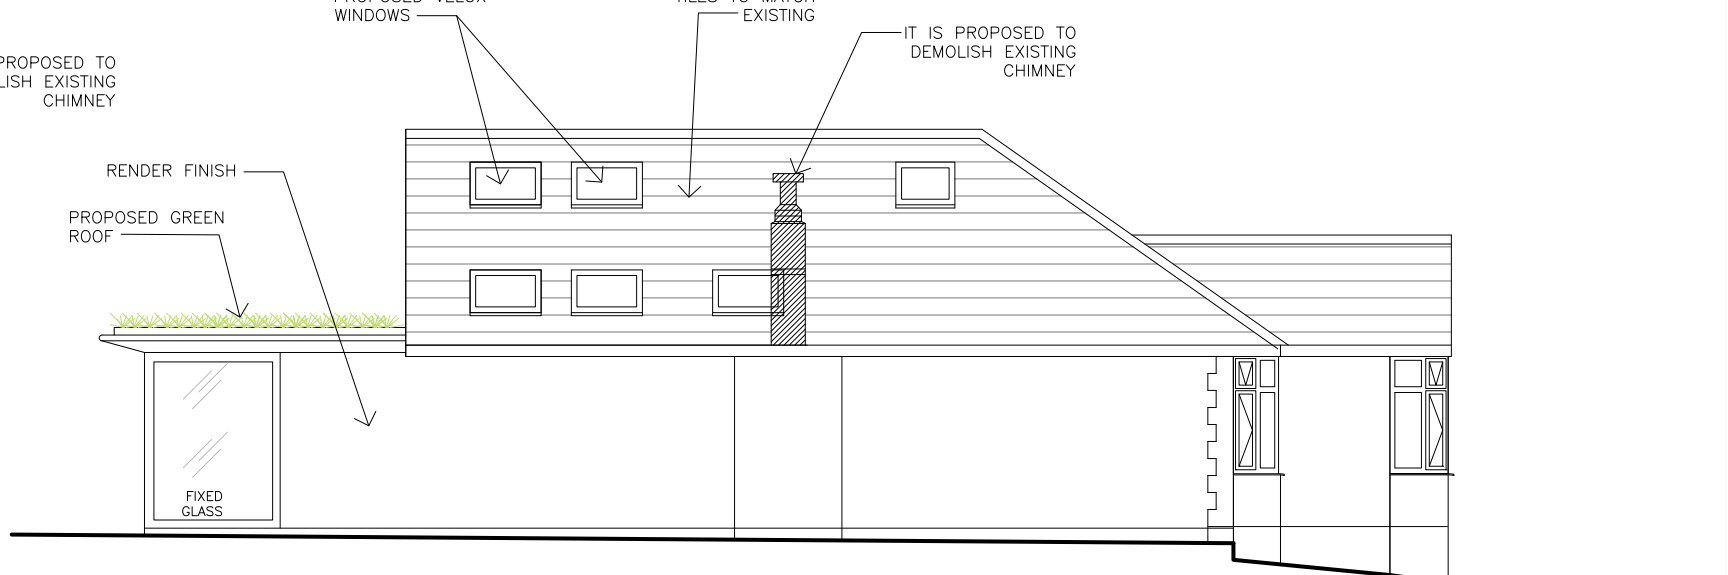


PROPOSED WEST ELEVATION

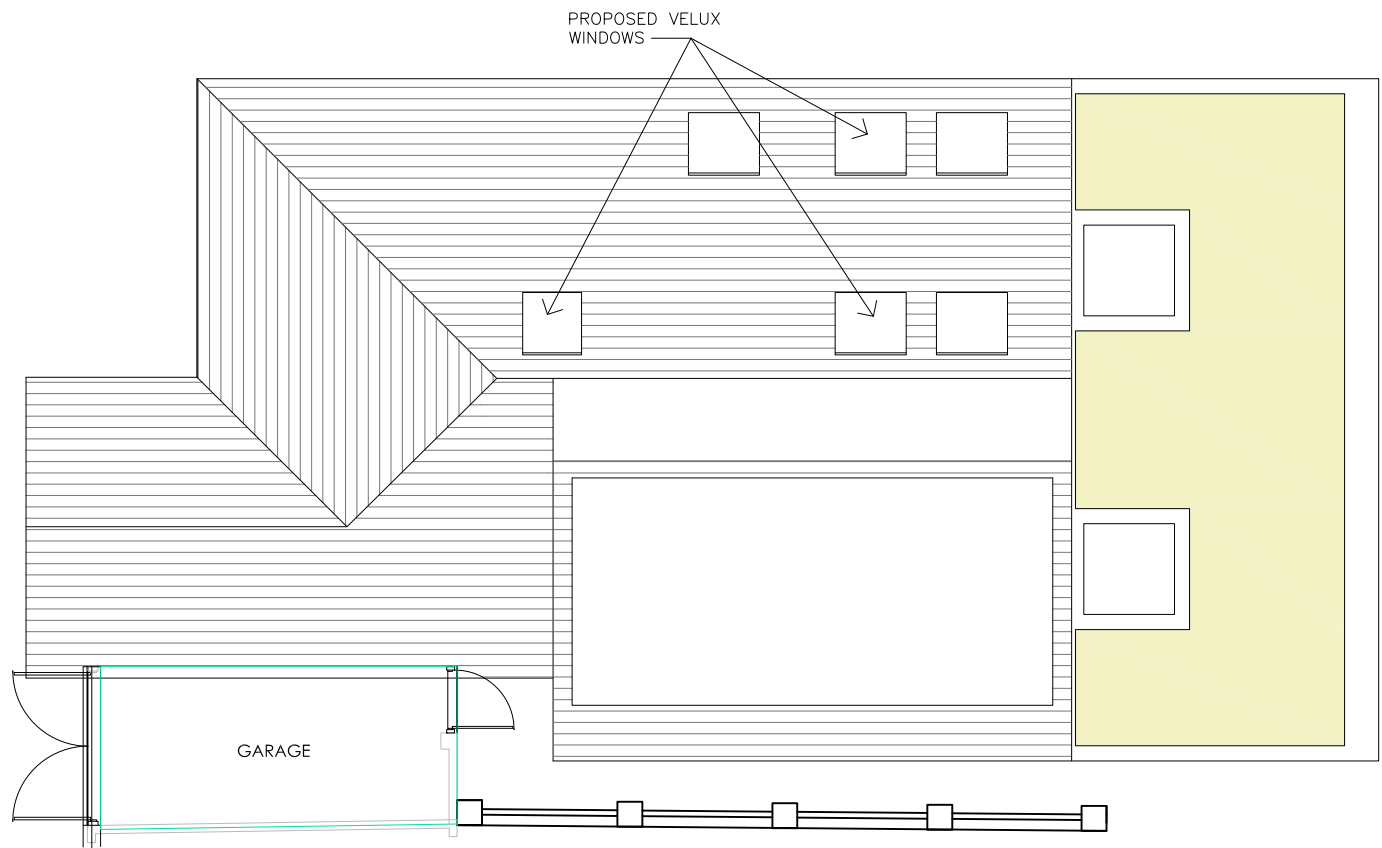


PROPOSED ROOF PLAN

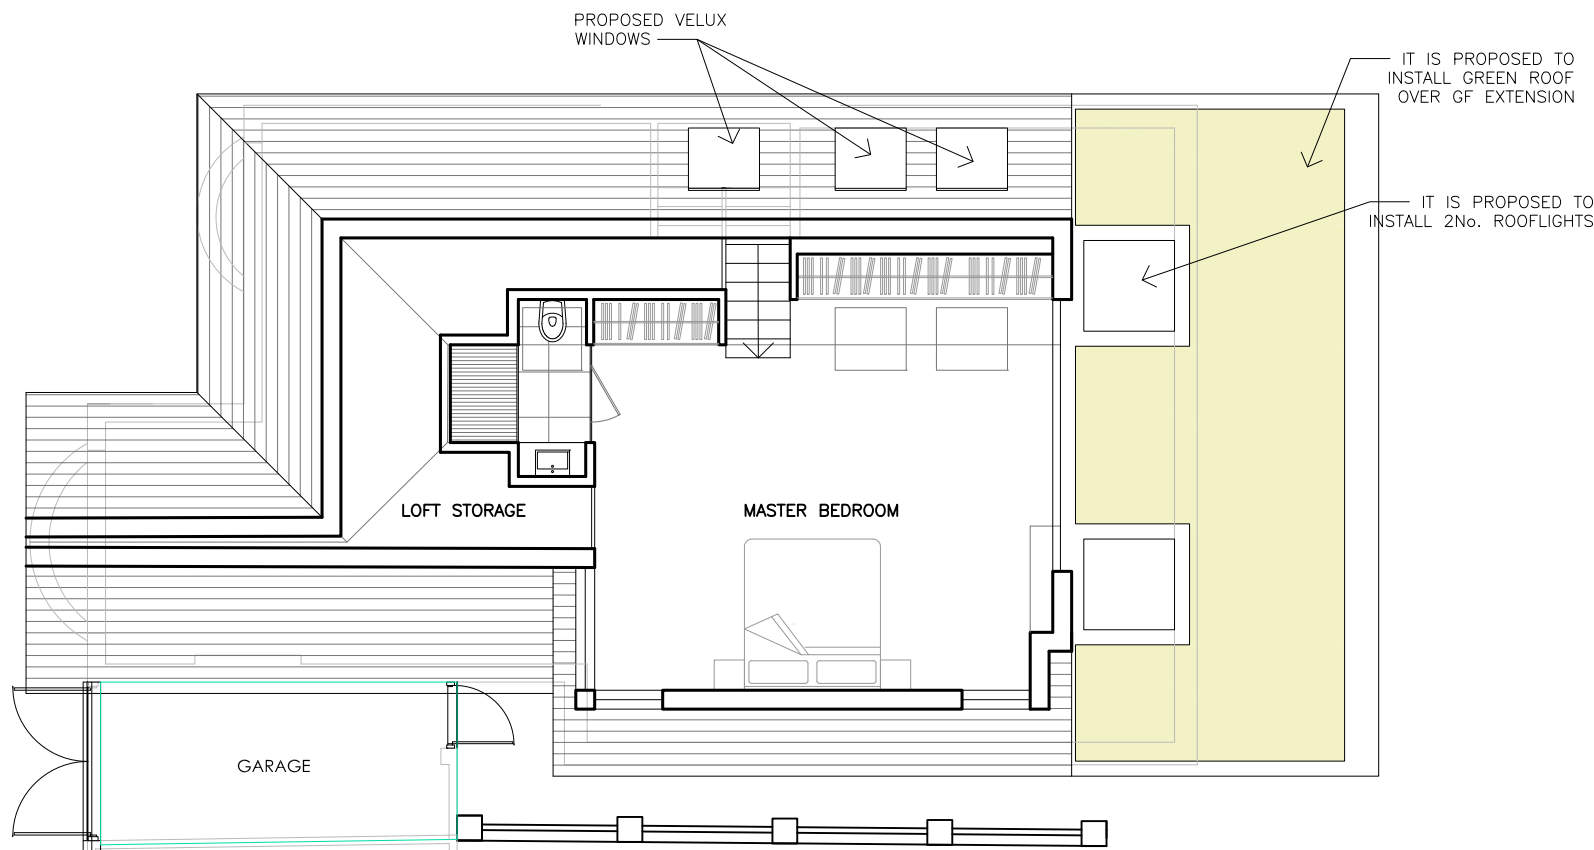


PROPOSED LOFT PLAN

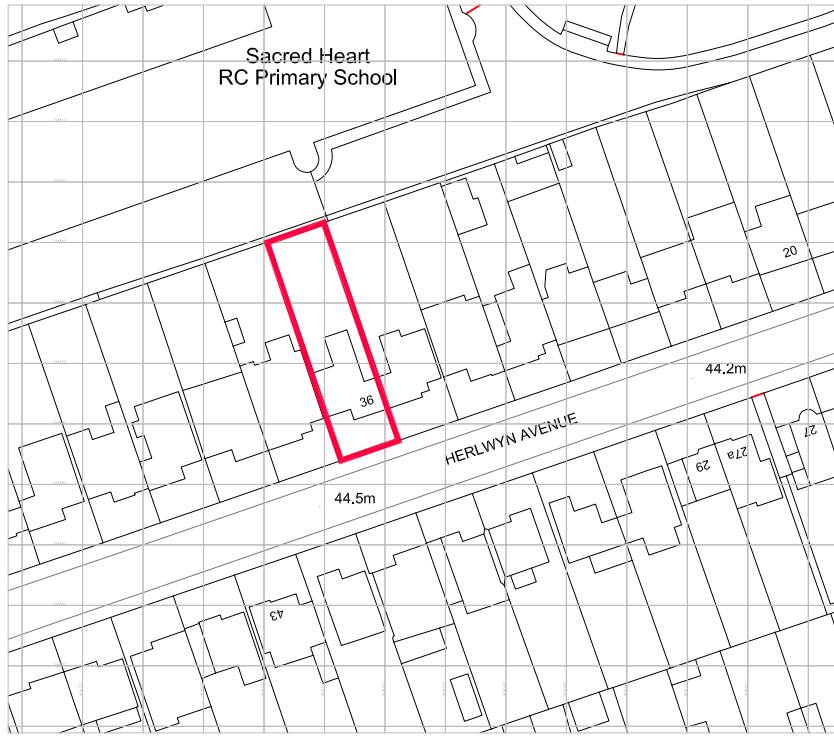


LOCATION PLAN
1:1250

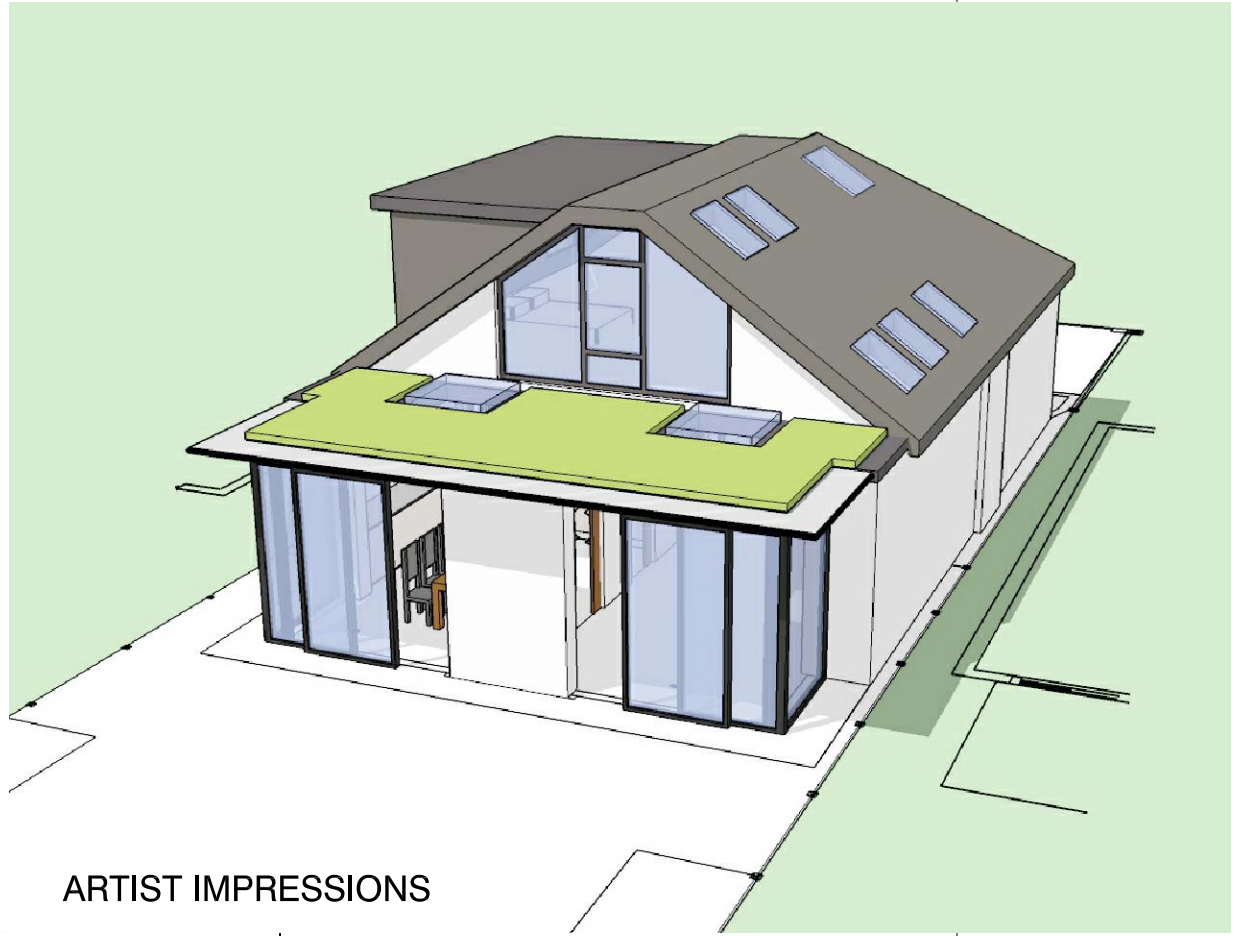


ARTIST IMPRESSIONS

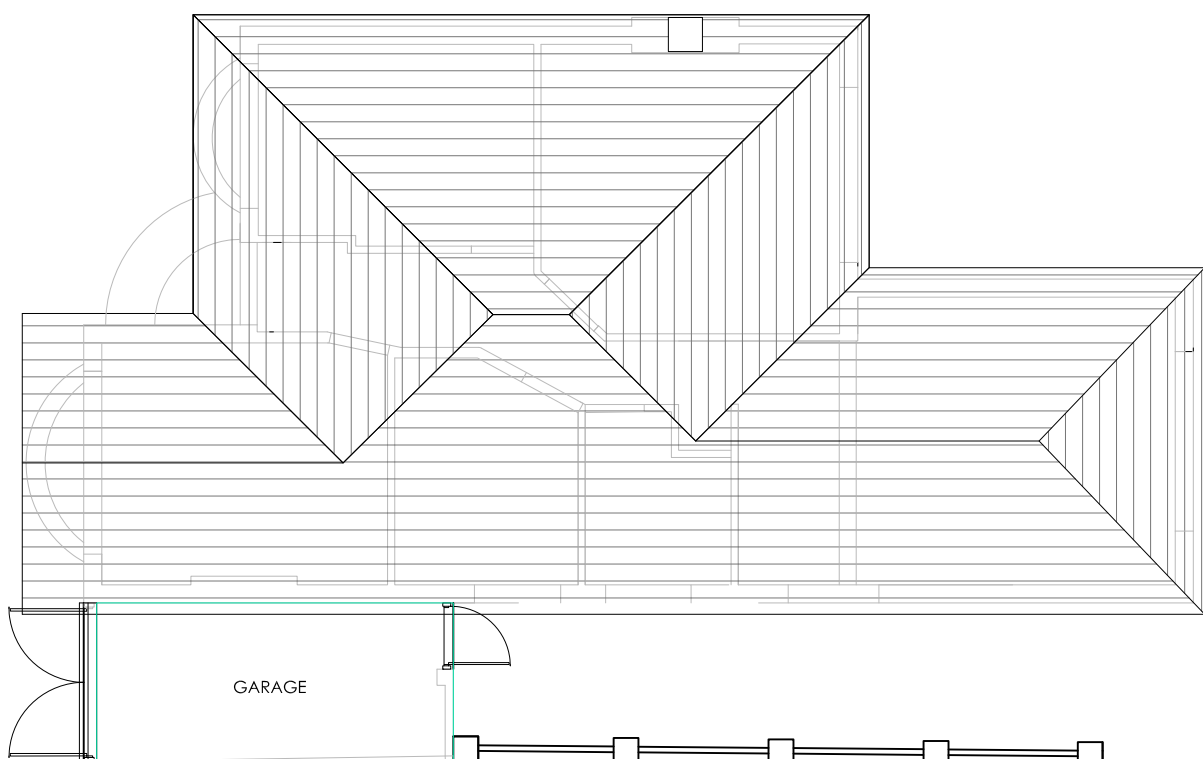

EXISTING ROOF PLAN

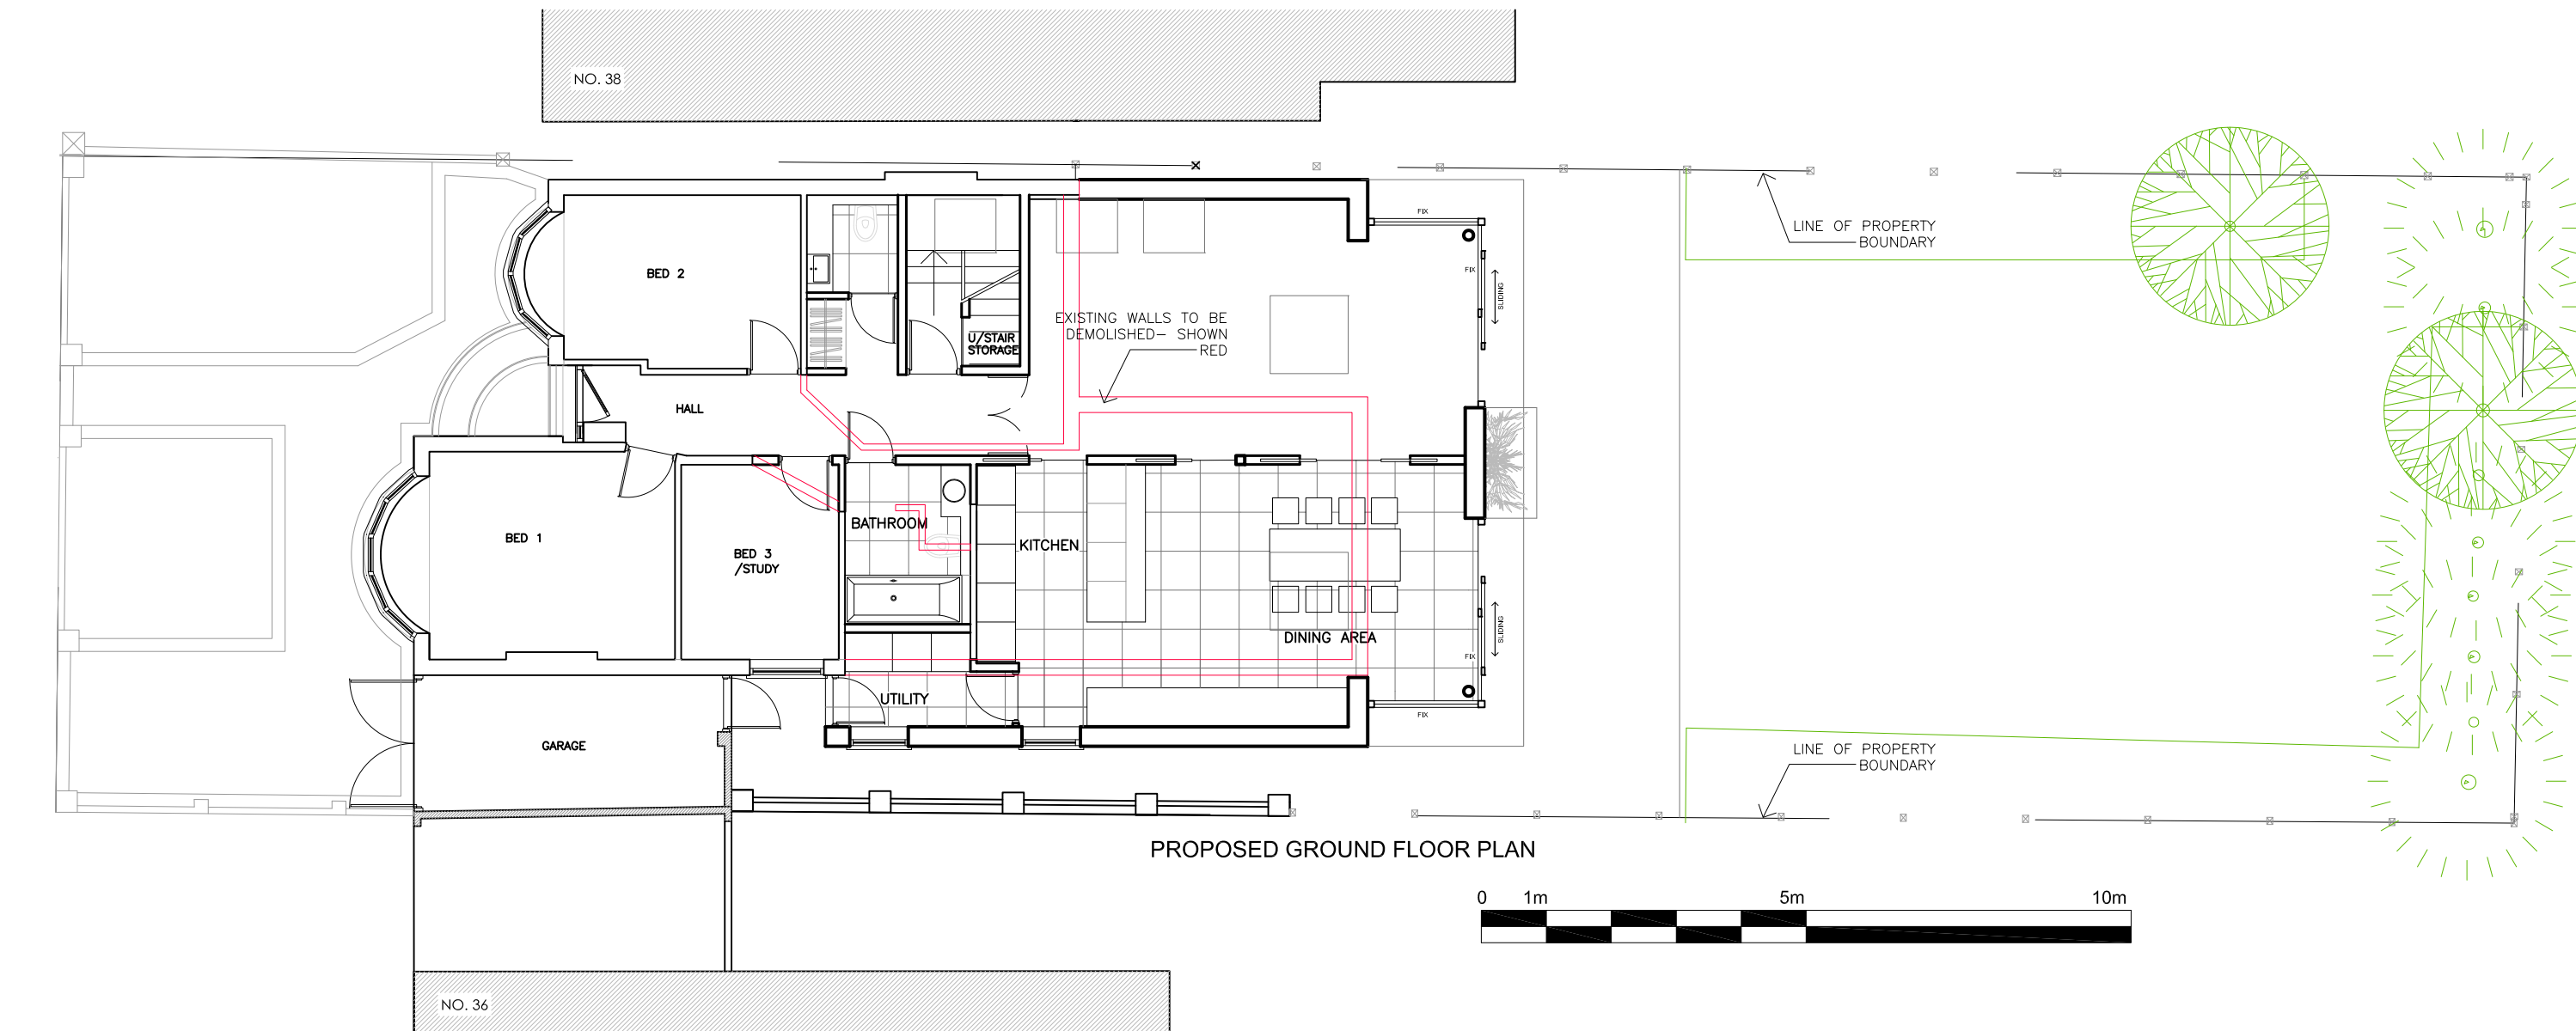

PROPOSED GROUND FLOOR PLAN

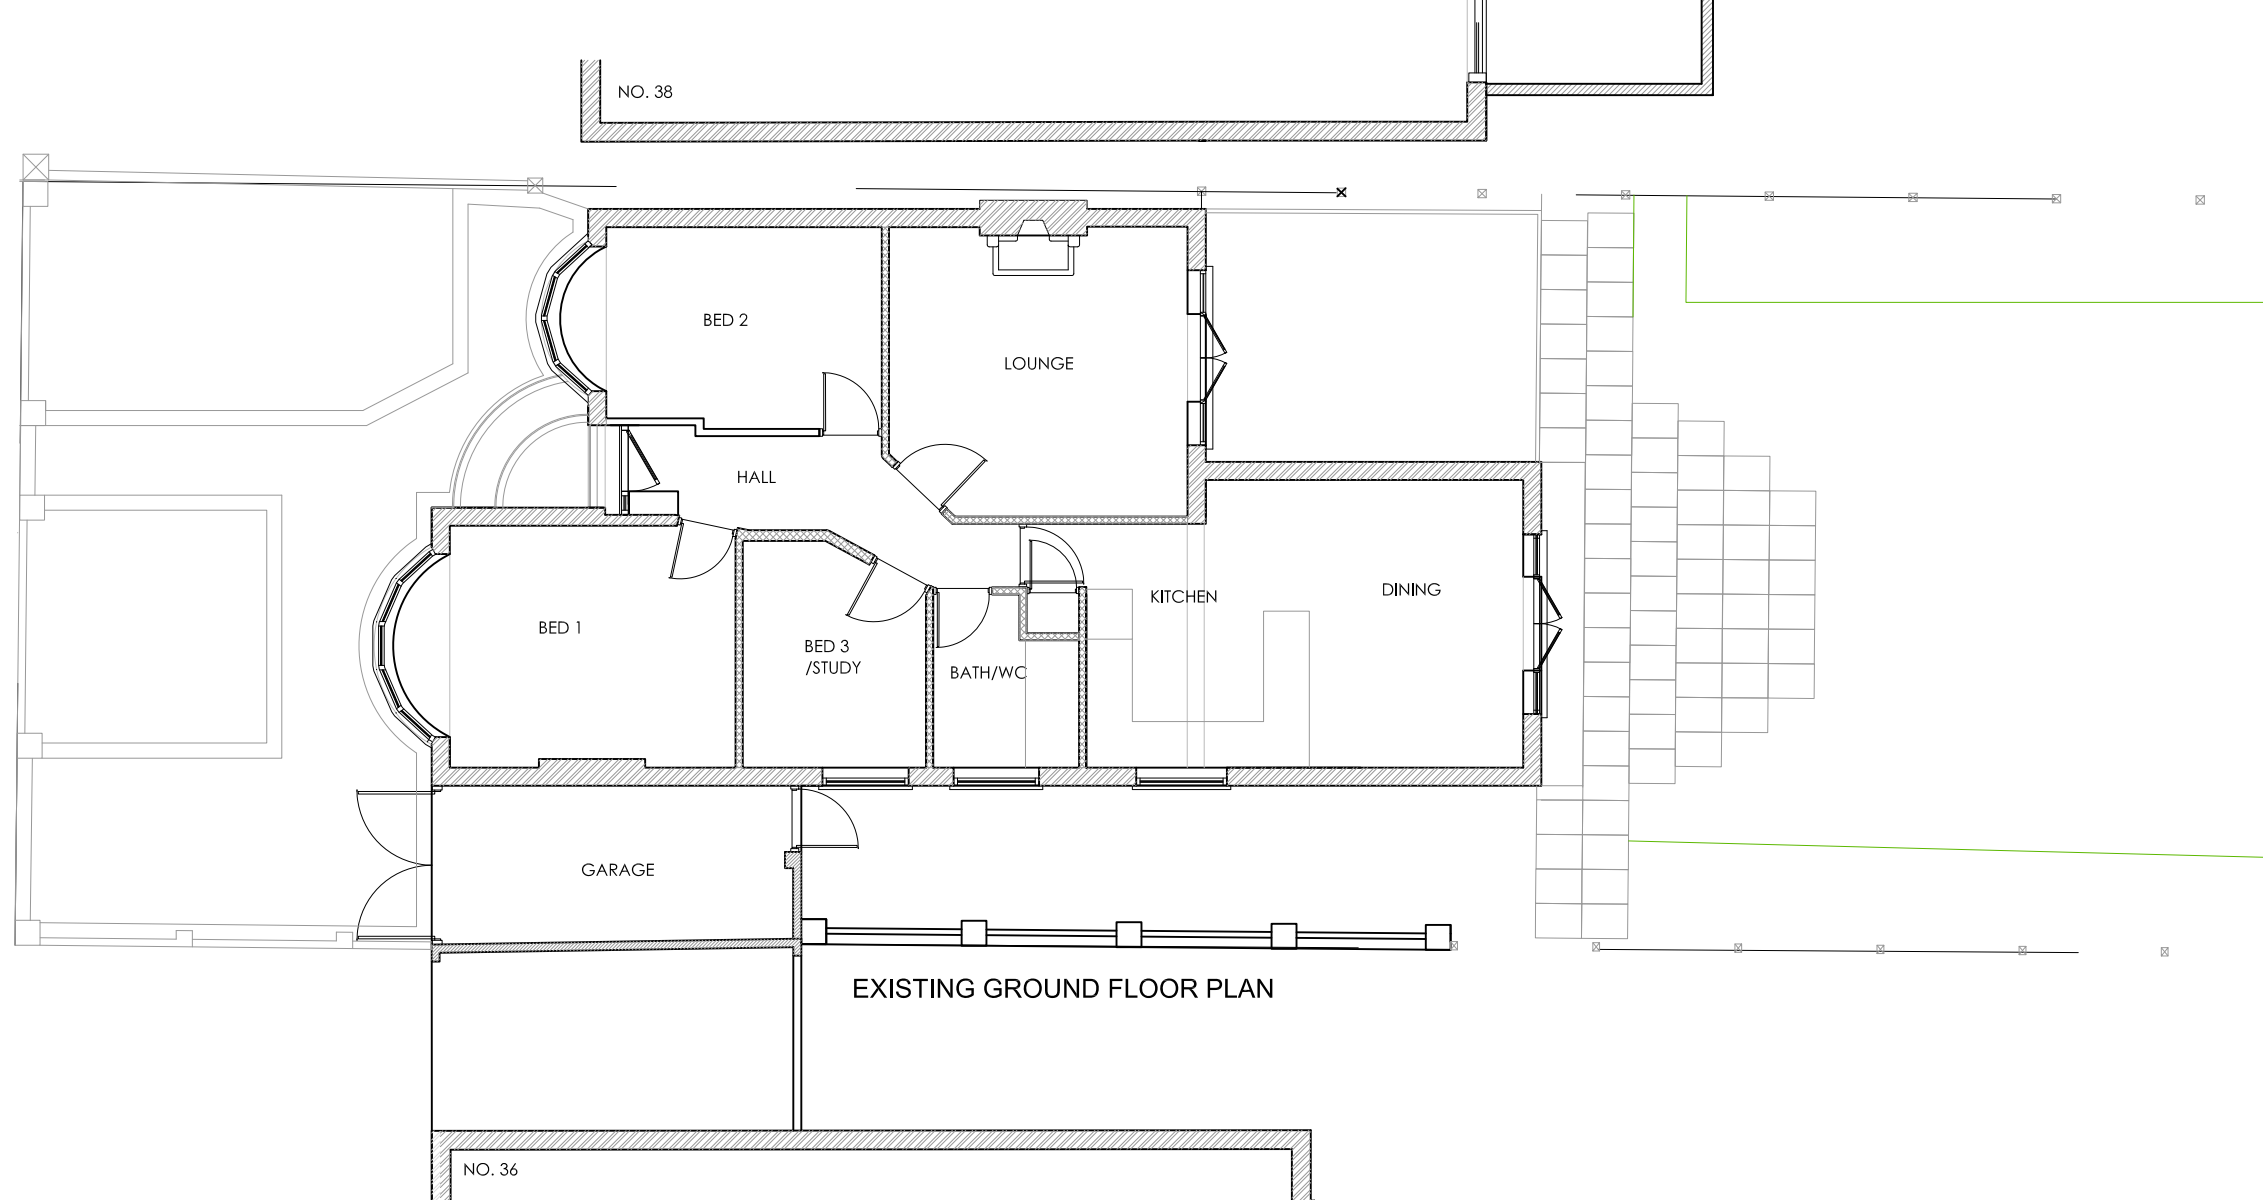

EXISTING GROUND FLOOR PLAN

Do not scale off this drawing. All dimensions to be verified on site before the commencement of any shop drawings or work whatsoever, either on behalf or for that of sub-contractors or suppliers. Report all discrepancies to the engineer immediately.

This drawing to be read with all related Architects and engineers drawings and other relevant information.

rev	revision	date	dwn	ckd

project
**36 HERLWYN AVENUE
RUISLIP HA4 6HD
EXTENSION**

drawing title
**EXISTING AND PROPOSED
PLANS AND ELEVATIONS
LOCATION PLAN**

date	scale	dwn	ckd
MAY'17	1:100 @A1	JS	

J M STERA MSc Arch, MSc Mech, RIBA
Chartered Architect

T: +44(0) 1895236483
E: jerzy@stera.co.uk
97 Swakeleys Drive
Ickenham UB10 8QG, United Kingdom

drawing no.	revision
AL 001	

© Copyright