



ADJOINING
EXTENSION

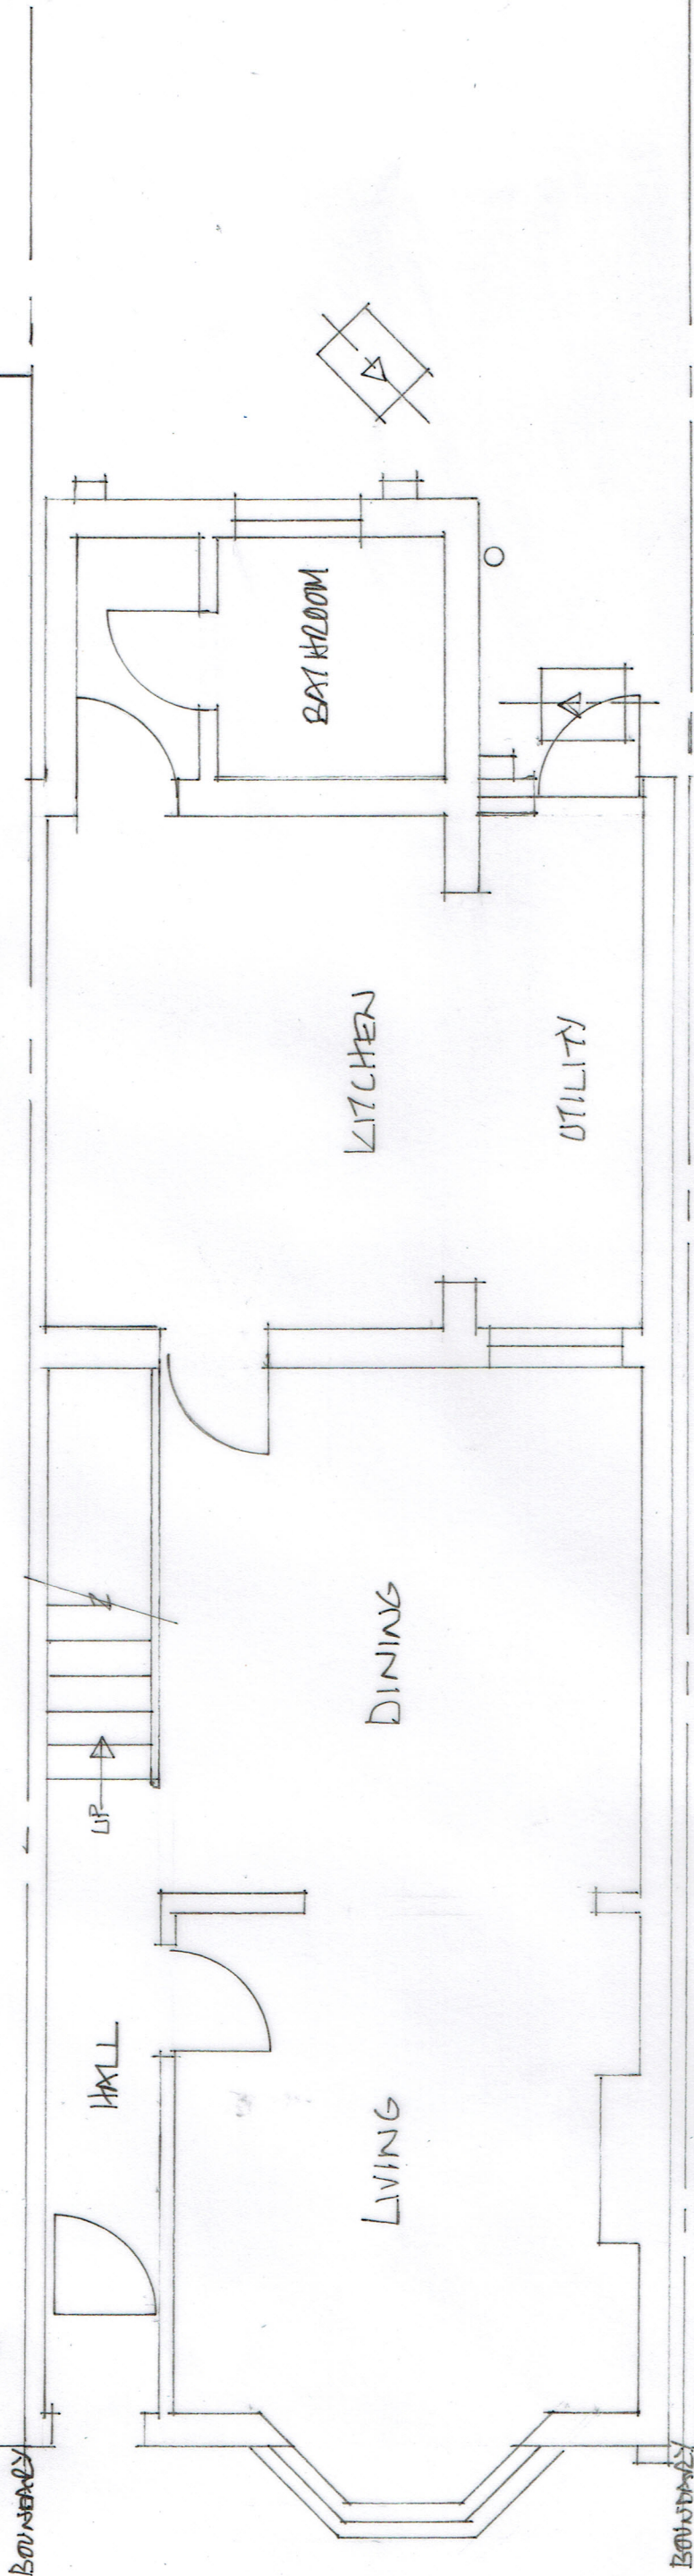


EXISTING GROUND FLOOR PLAN (1:50)

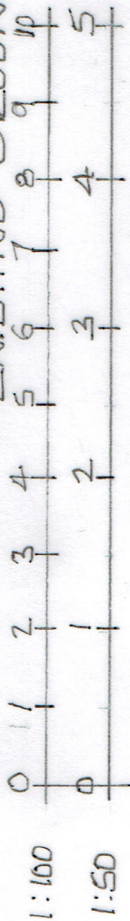


SCALE BARS

ADJOINING
EXTENSION


EXISTING PLANS AND ELEVATIONS
@:- 40 OTTERFIELD ROAD, WEST
DRAUGHTON LB T & PE.
DWG NO :- AUG/21/07
SCALE :- 1:100 & 1:50 @ A3
REVISIONS :-

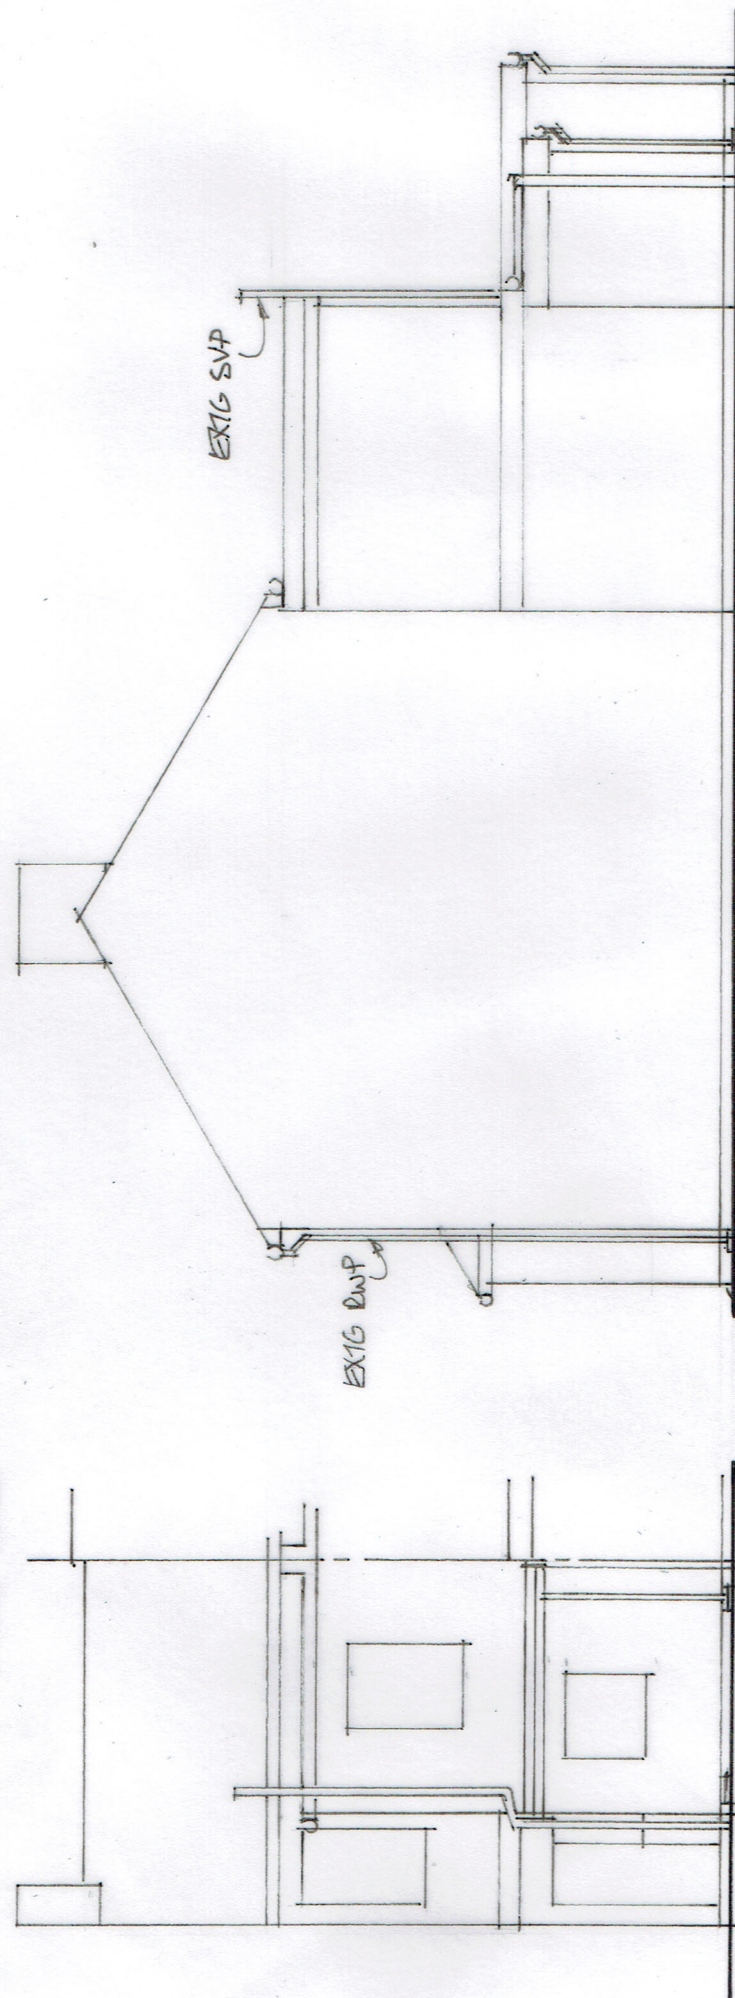

EXISTING REAR ELEVATION (1:100)

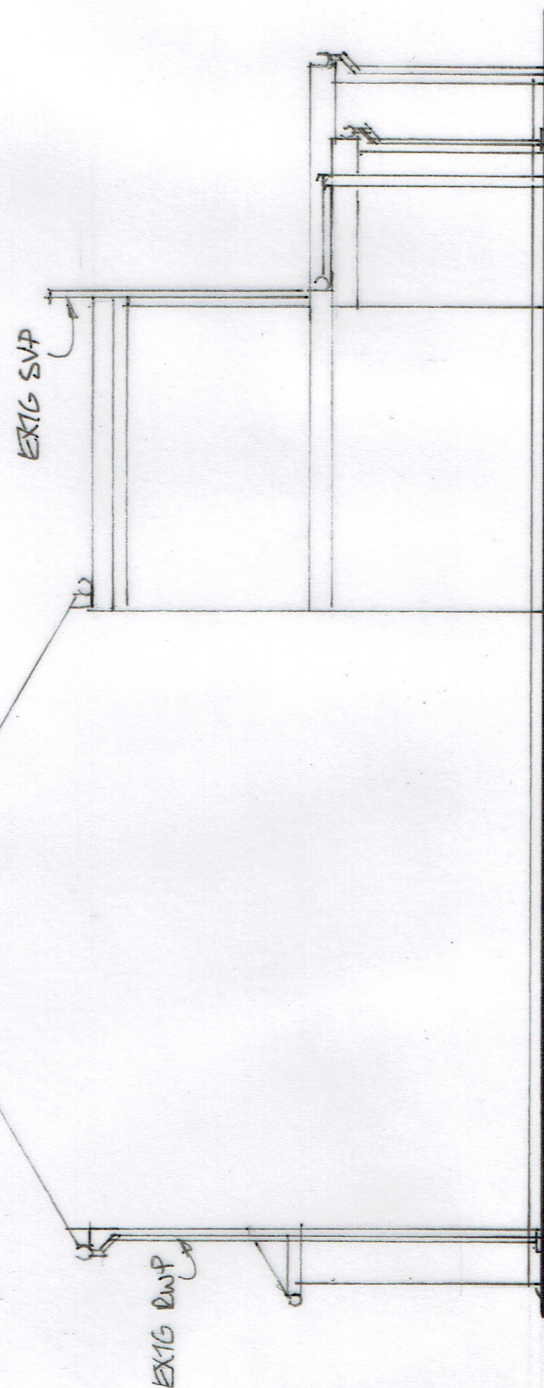

EXISTING SIDE ELEVATION (1:100)

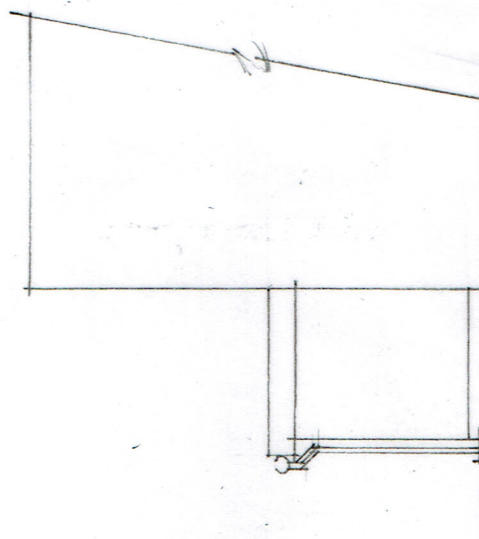

EXISTING FRONT ELEVATION (1:100)