


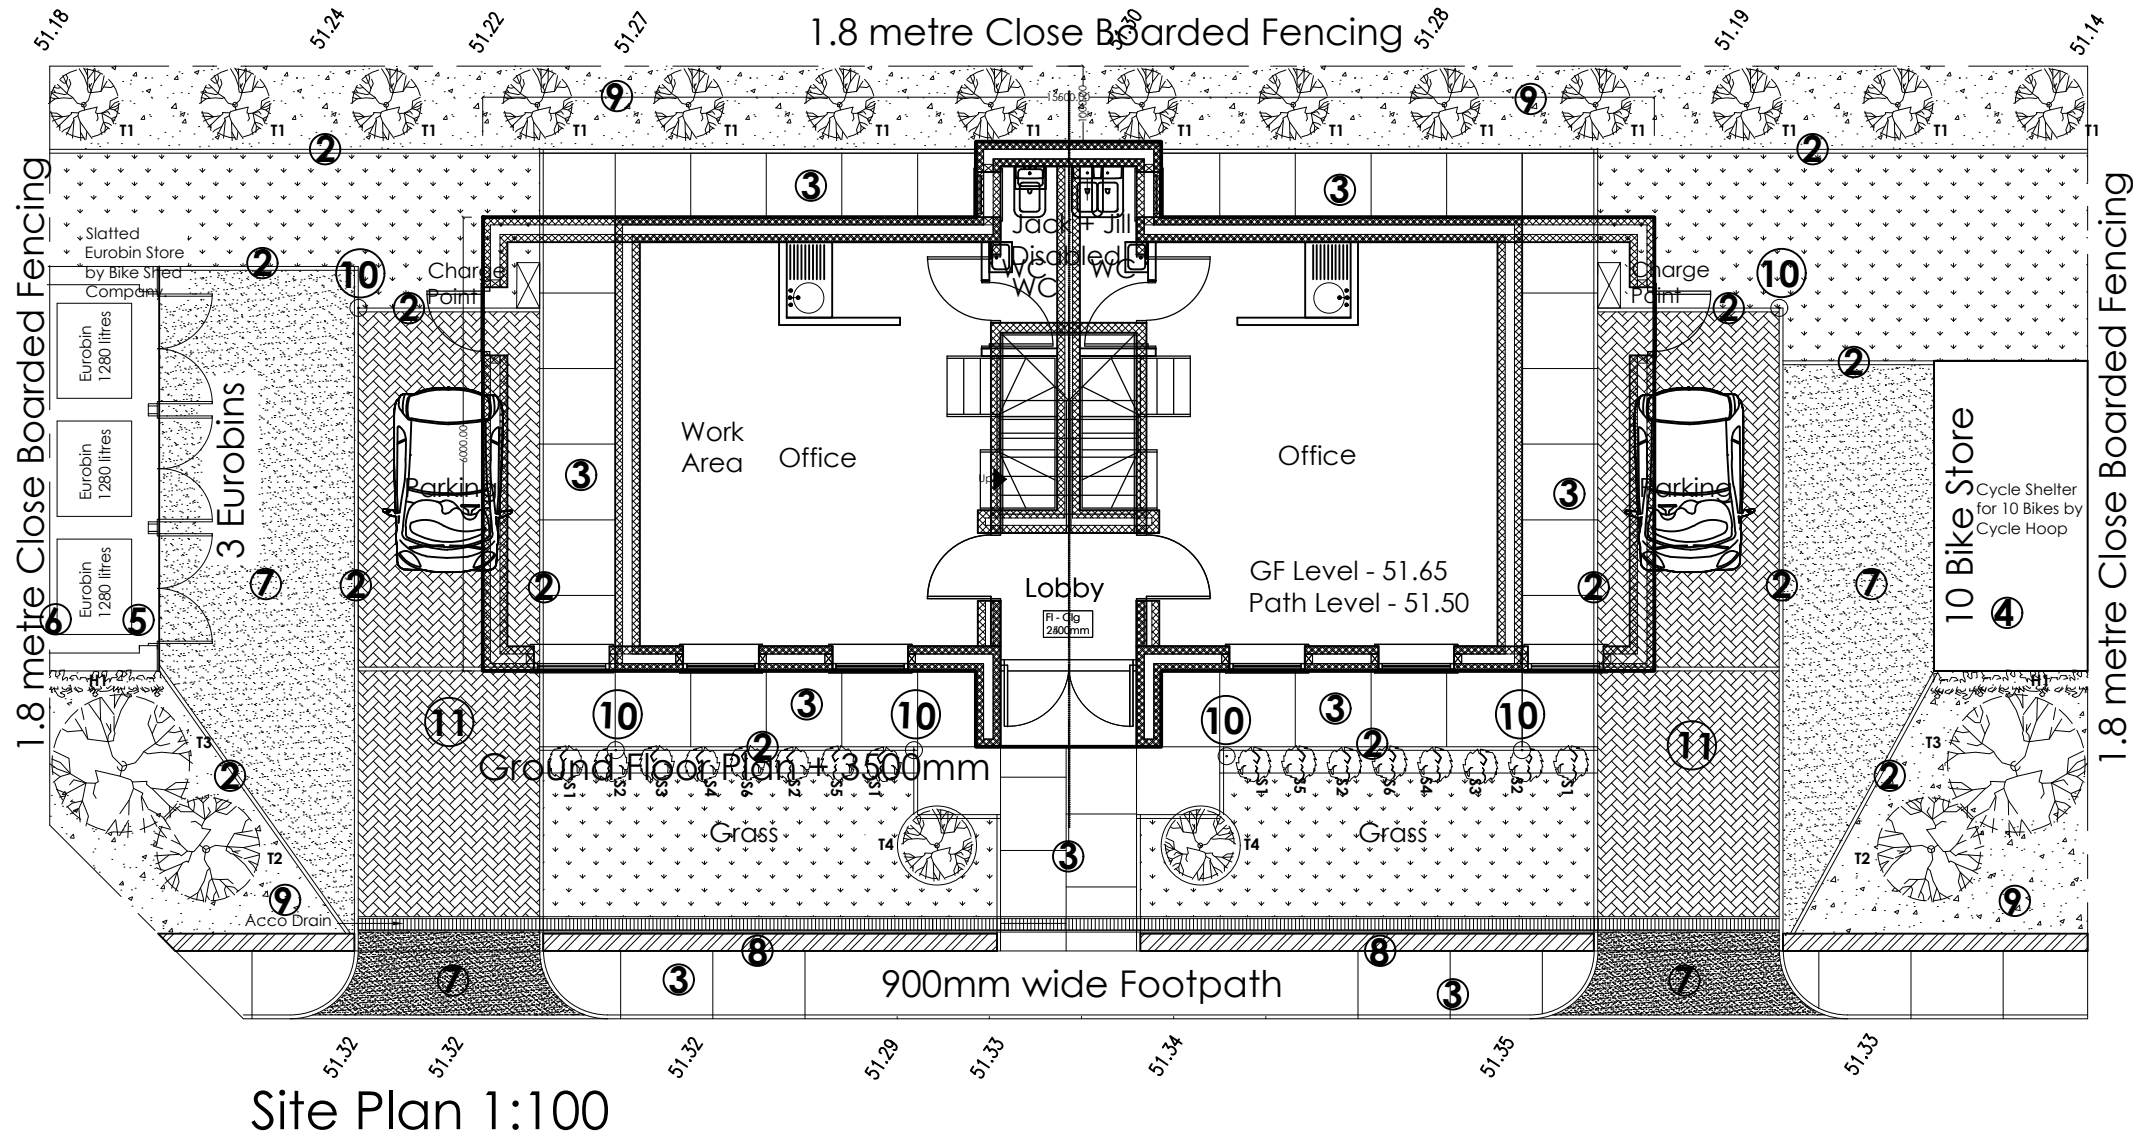

Designed Images architecture + interior design + planning London 21 Little Common, Sarnsea, HA7 3BZ www.designedimages.co.uk	OSN Developments Ltd		Notes:	
	Land R/o 17 - 21 The Close Eastcote	Job No. 17-21THEC	Sheet 02	
	Proposed Office Block Floor Plans + 3500mm	Draw No. 17-21THEC-#P01	Rev. 00	
		Date 1st September 2021	Scale 1:50 @ A2	
		Author BJS	Checked RMK	

Copyright of this drawing is retained by Designed Images. All rights reserved. No part of this drawing may be reproduced or transmitted in any form or by any means, electronic or mechanical, including photocopying, recording, or by any information storage and retrieval system, without prior written permission from Designed Images immediately upon discovery.

Survey have been compiled on an arbitrary grid. All levels are in metres and relate to Station X1.

Visible features in the vicinity of any boundaries, as shown on this survey, may not represent the extent of legally conveyed land.