

Notes: All works on boundaries to be subject to Party Wall Awards with adjoining neighbours.

All dimensions are approximate and should be checked on site

Notes

Revisions

Status



RIBA Chartered Practice


Andrew Werno Architect

Tel: 0754 8825979 andrew.werno@gmail.com


27 Otterfield Road
Yiewsley
UB7 8PE

Title:
Proposed Elevations

Scale:	I:100 @A3	Drawn:	AW
Date:	September 2017	Checked:	
Dwg. no.	AW/27OTR/007	Rev:	

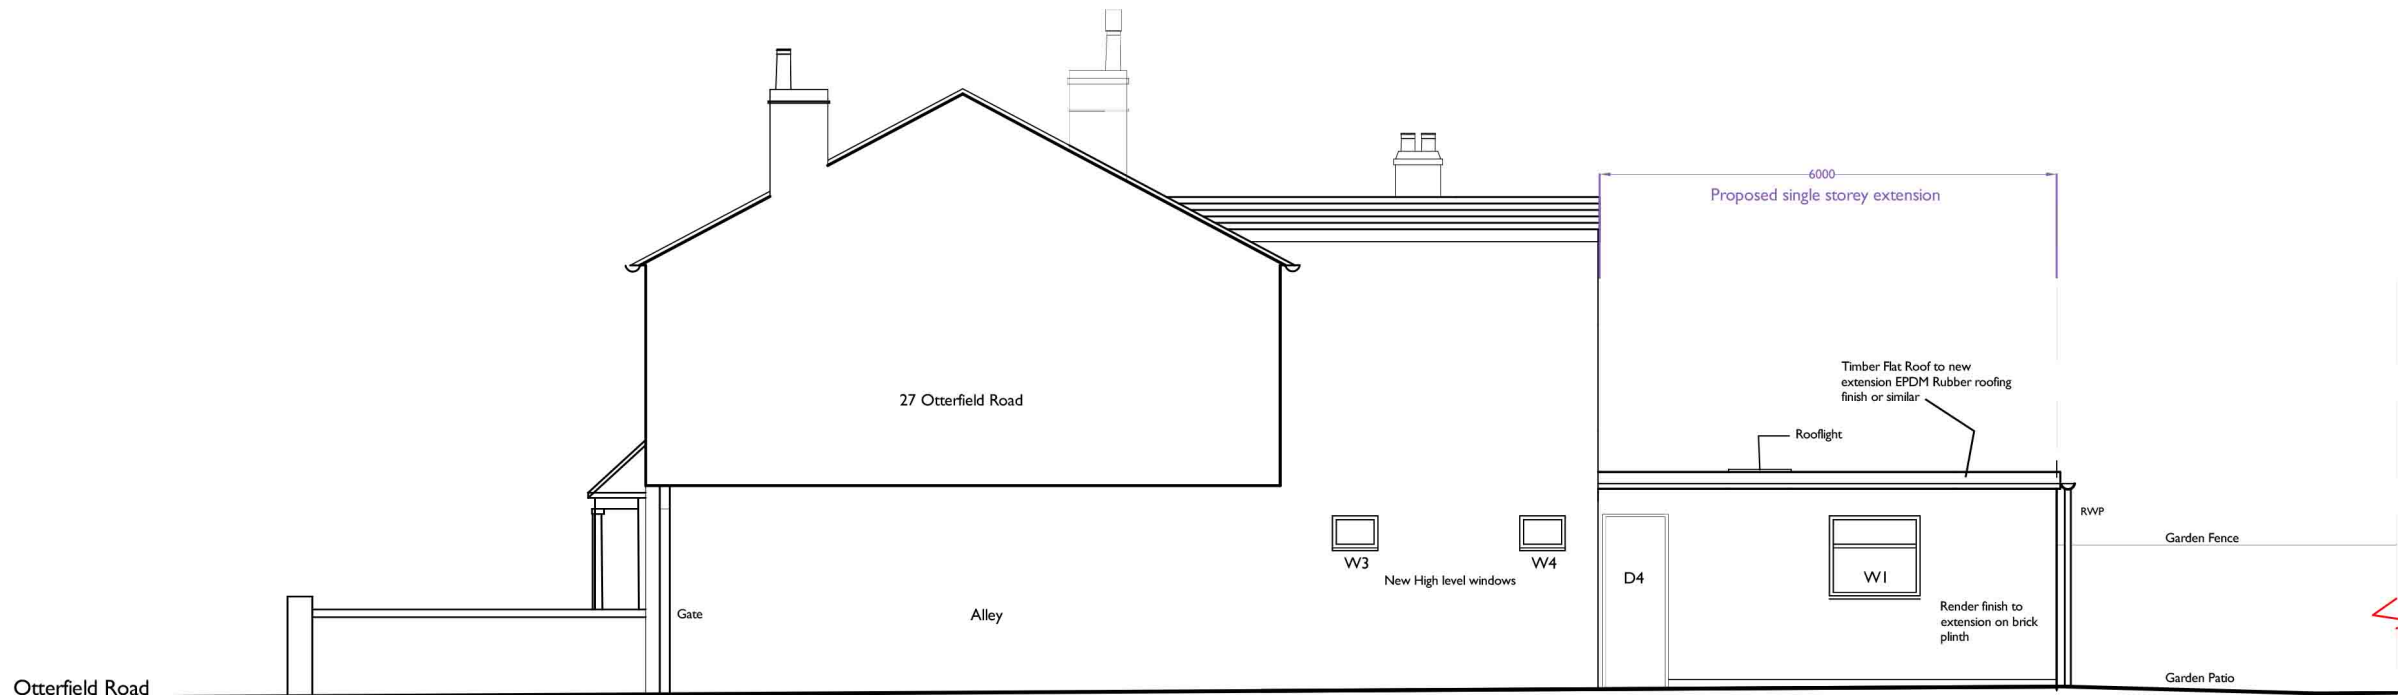

Proposed North Elevation

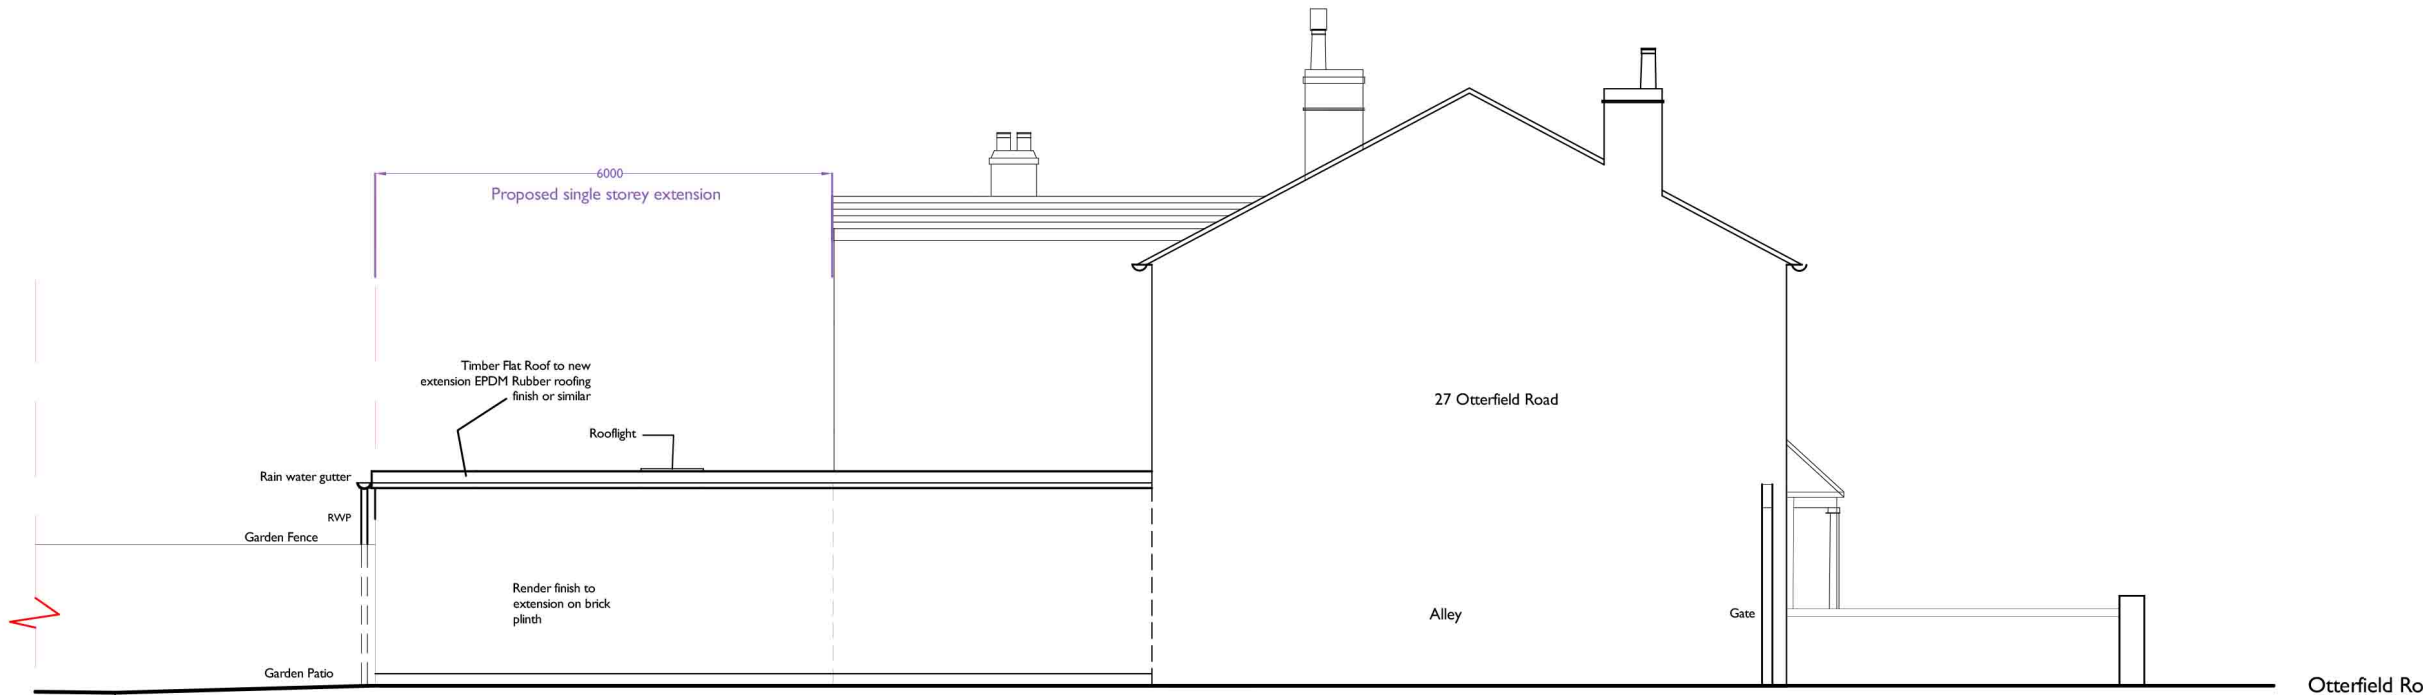

Proposed South Elevation