


Section Location

Existing Built Form

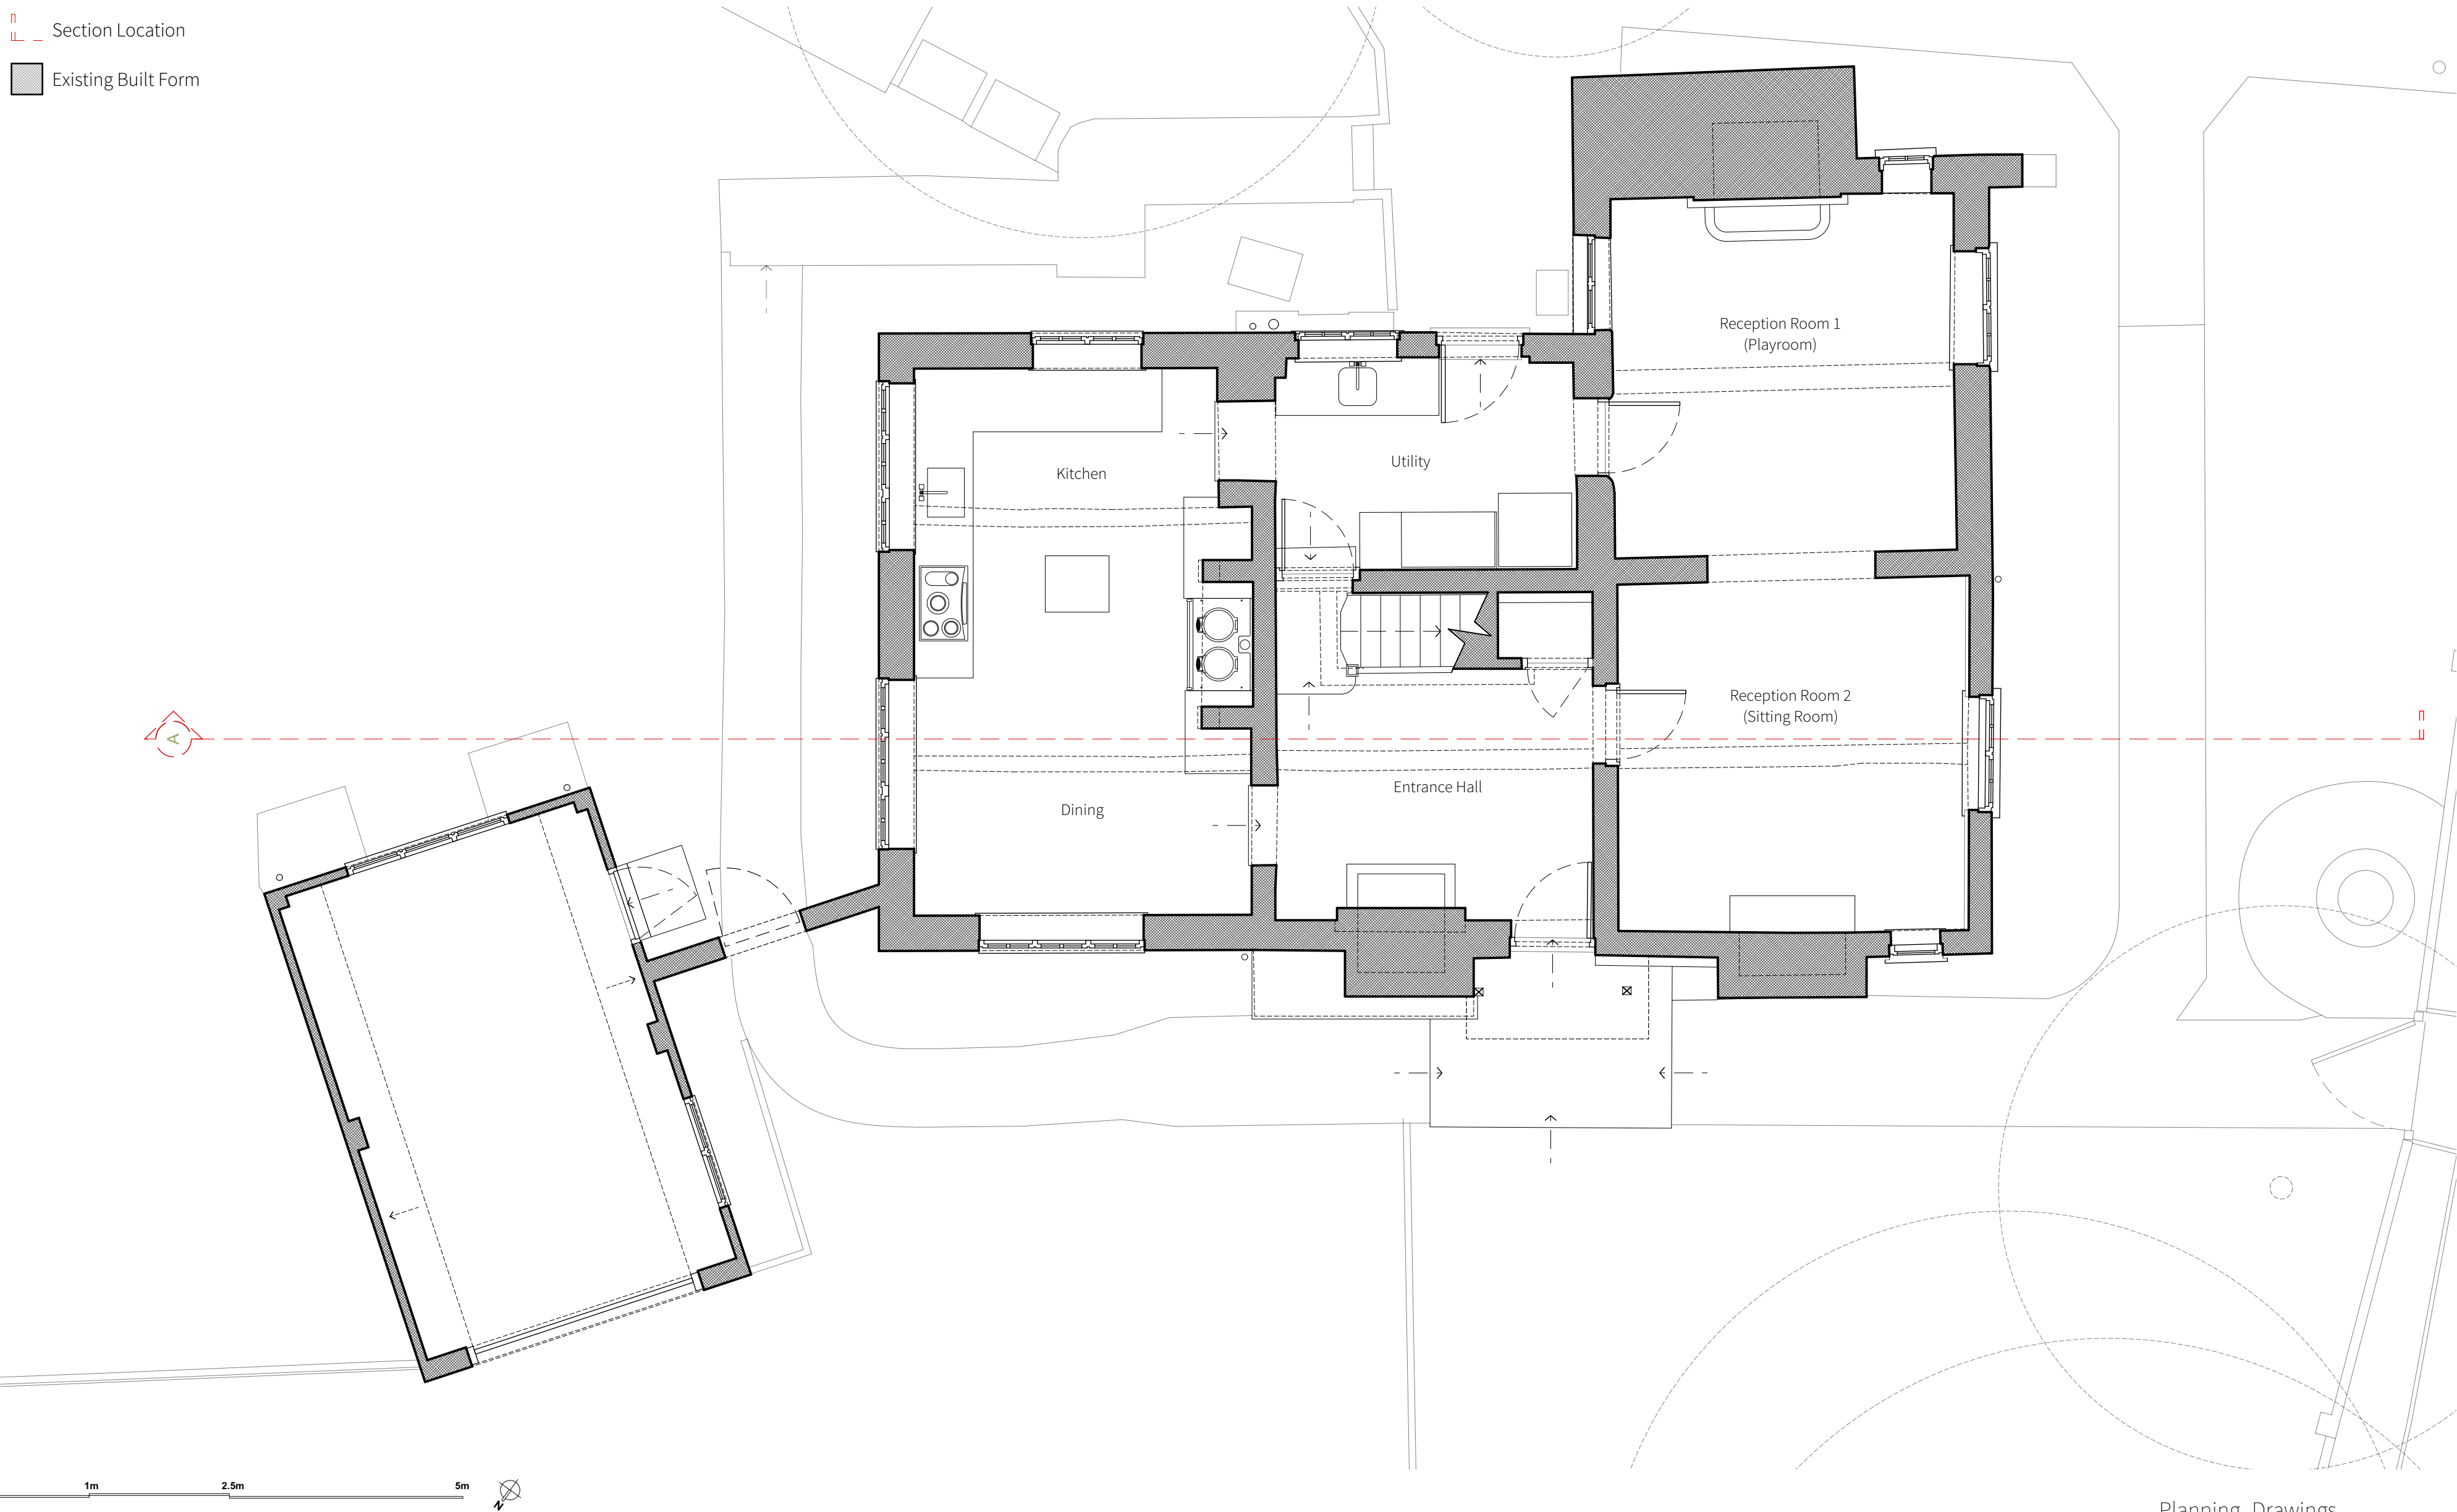

Copyright.

Copyright in design and this drawing is the property of Will Gamble Ltd. reproduction in whole or in part is forbidden.

All dimensions are to be checked on site by the contractor. Do not scale this drawing. Any errors or omissions are to be reported to the Architect immediately.

This drawing is to be read in conjunction with all the relevant drawings and / or specialists' drawings / documents, any discrepancies or variations to be notified

The contractor shall submit setting out drawings to the Architect for approval, without which, manufacture shall not commence. All work must comply with relevant British Standards and current Building Regulations.

Revisions.

Planning Drawings.

Client: Mr & Mrs Thevan

Project: 188_12 Jackets Lane

Scale: 1:50@A2



Date: 06/11/2020

200_Existing_Ground Floor

Unit 2, Foundry Mews / Barnes / London / SW13 9AZ

Section Location

Existing Built Form

 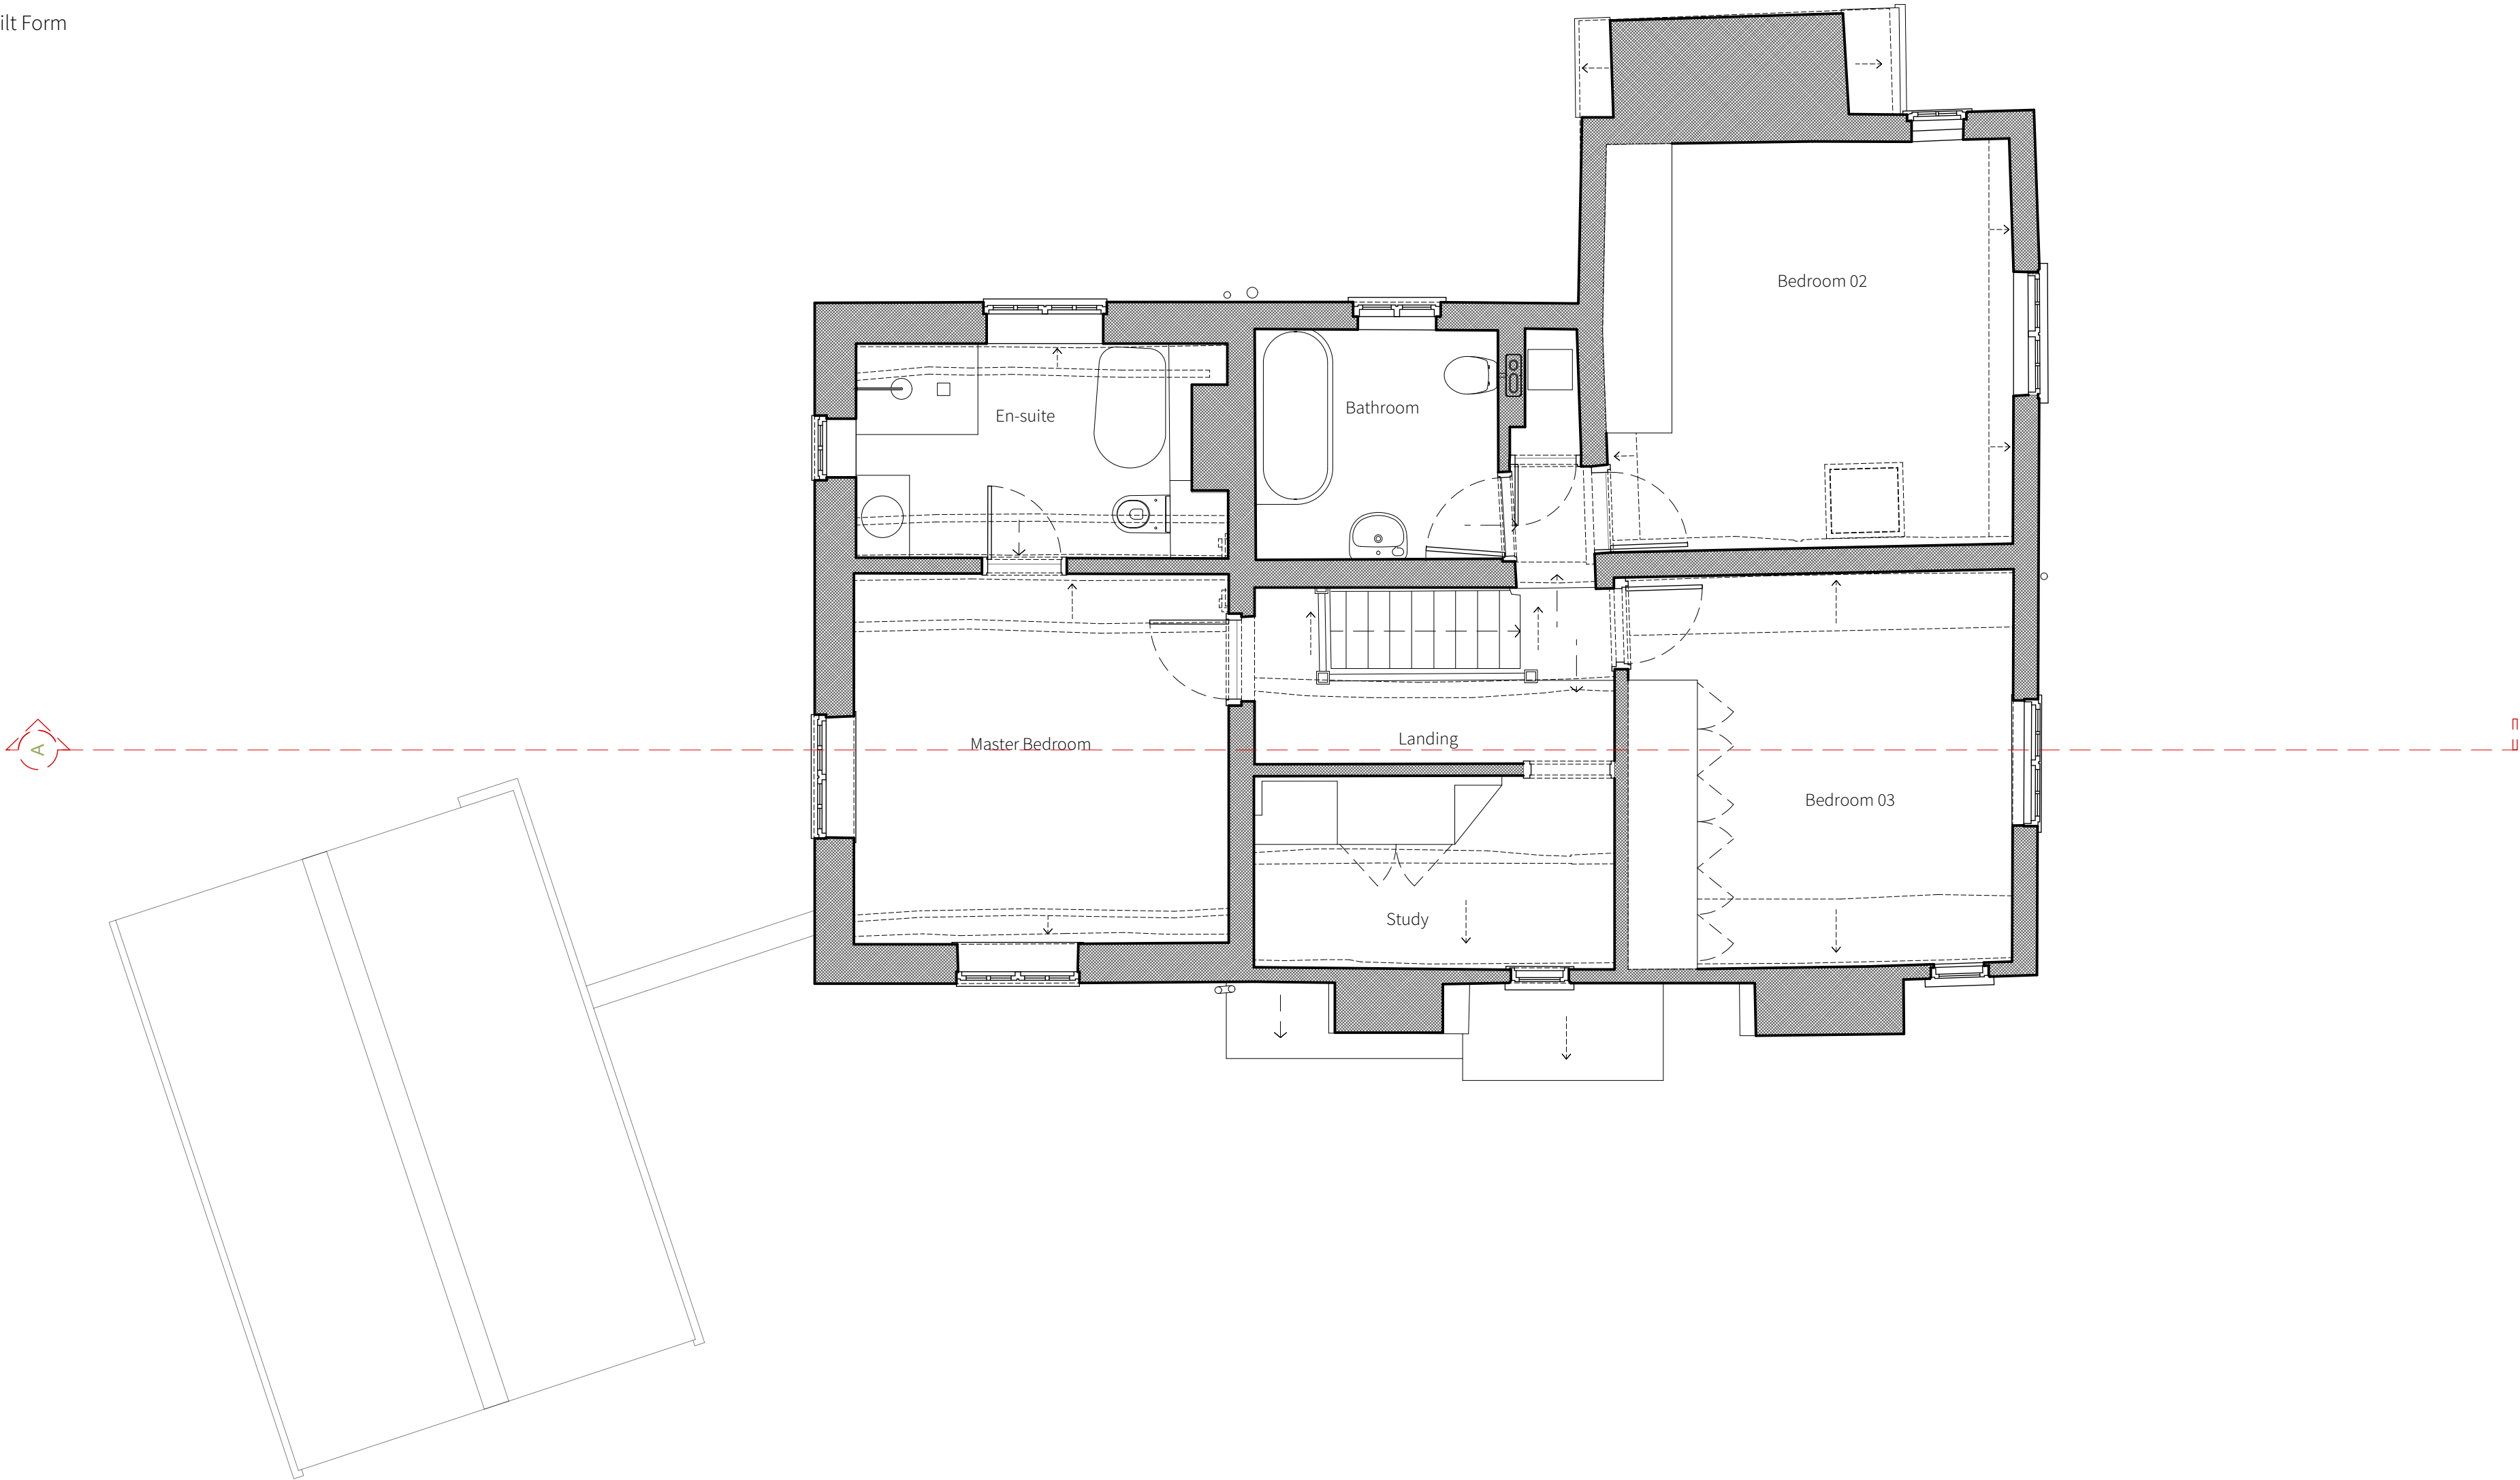

Copyright.

Copyright in design and this drawing is the property of Will Gamble Ltd. reproduction in whole or in part is forbidden.

All dimensions are to be checked on site by the contractor. Do not scale this drawing. Any errors or omissions are to be reported to the Architect immediately.

This drawing is to be read in conjunction with all the relevant drawings and / or specialists' drawings / documents, any discrepancies or variations to be notified

The contractor shall submit setting out drawings to the Architect for approval, without which, manufacture shall not commence. All work must comply with relevant British Standards and current Building Regulations.

Revisions.

Planning_Drawings.

Client: Mr & Mrs Thevan


Project: 188_12 Jackets Lane

Scale: 1:50@A2

Date: 06/11/2020

201_Existing_First Floor

Unit 2, Foundry Mews / Barnes / London / SW13 9AZ

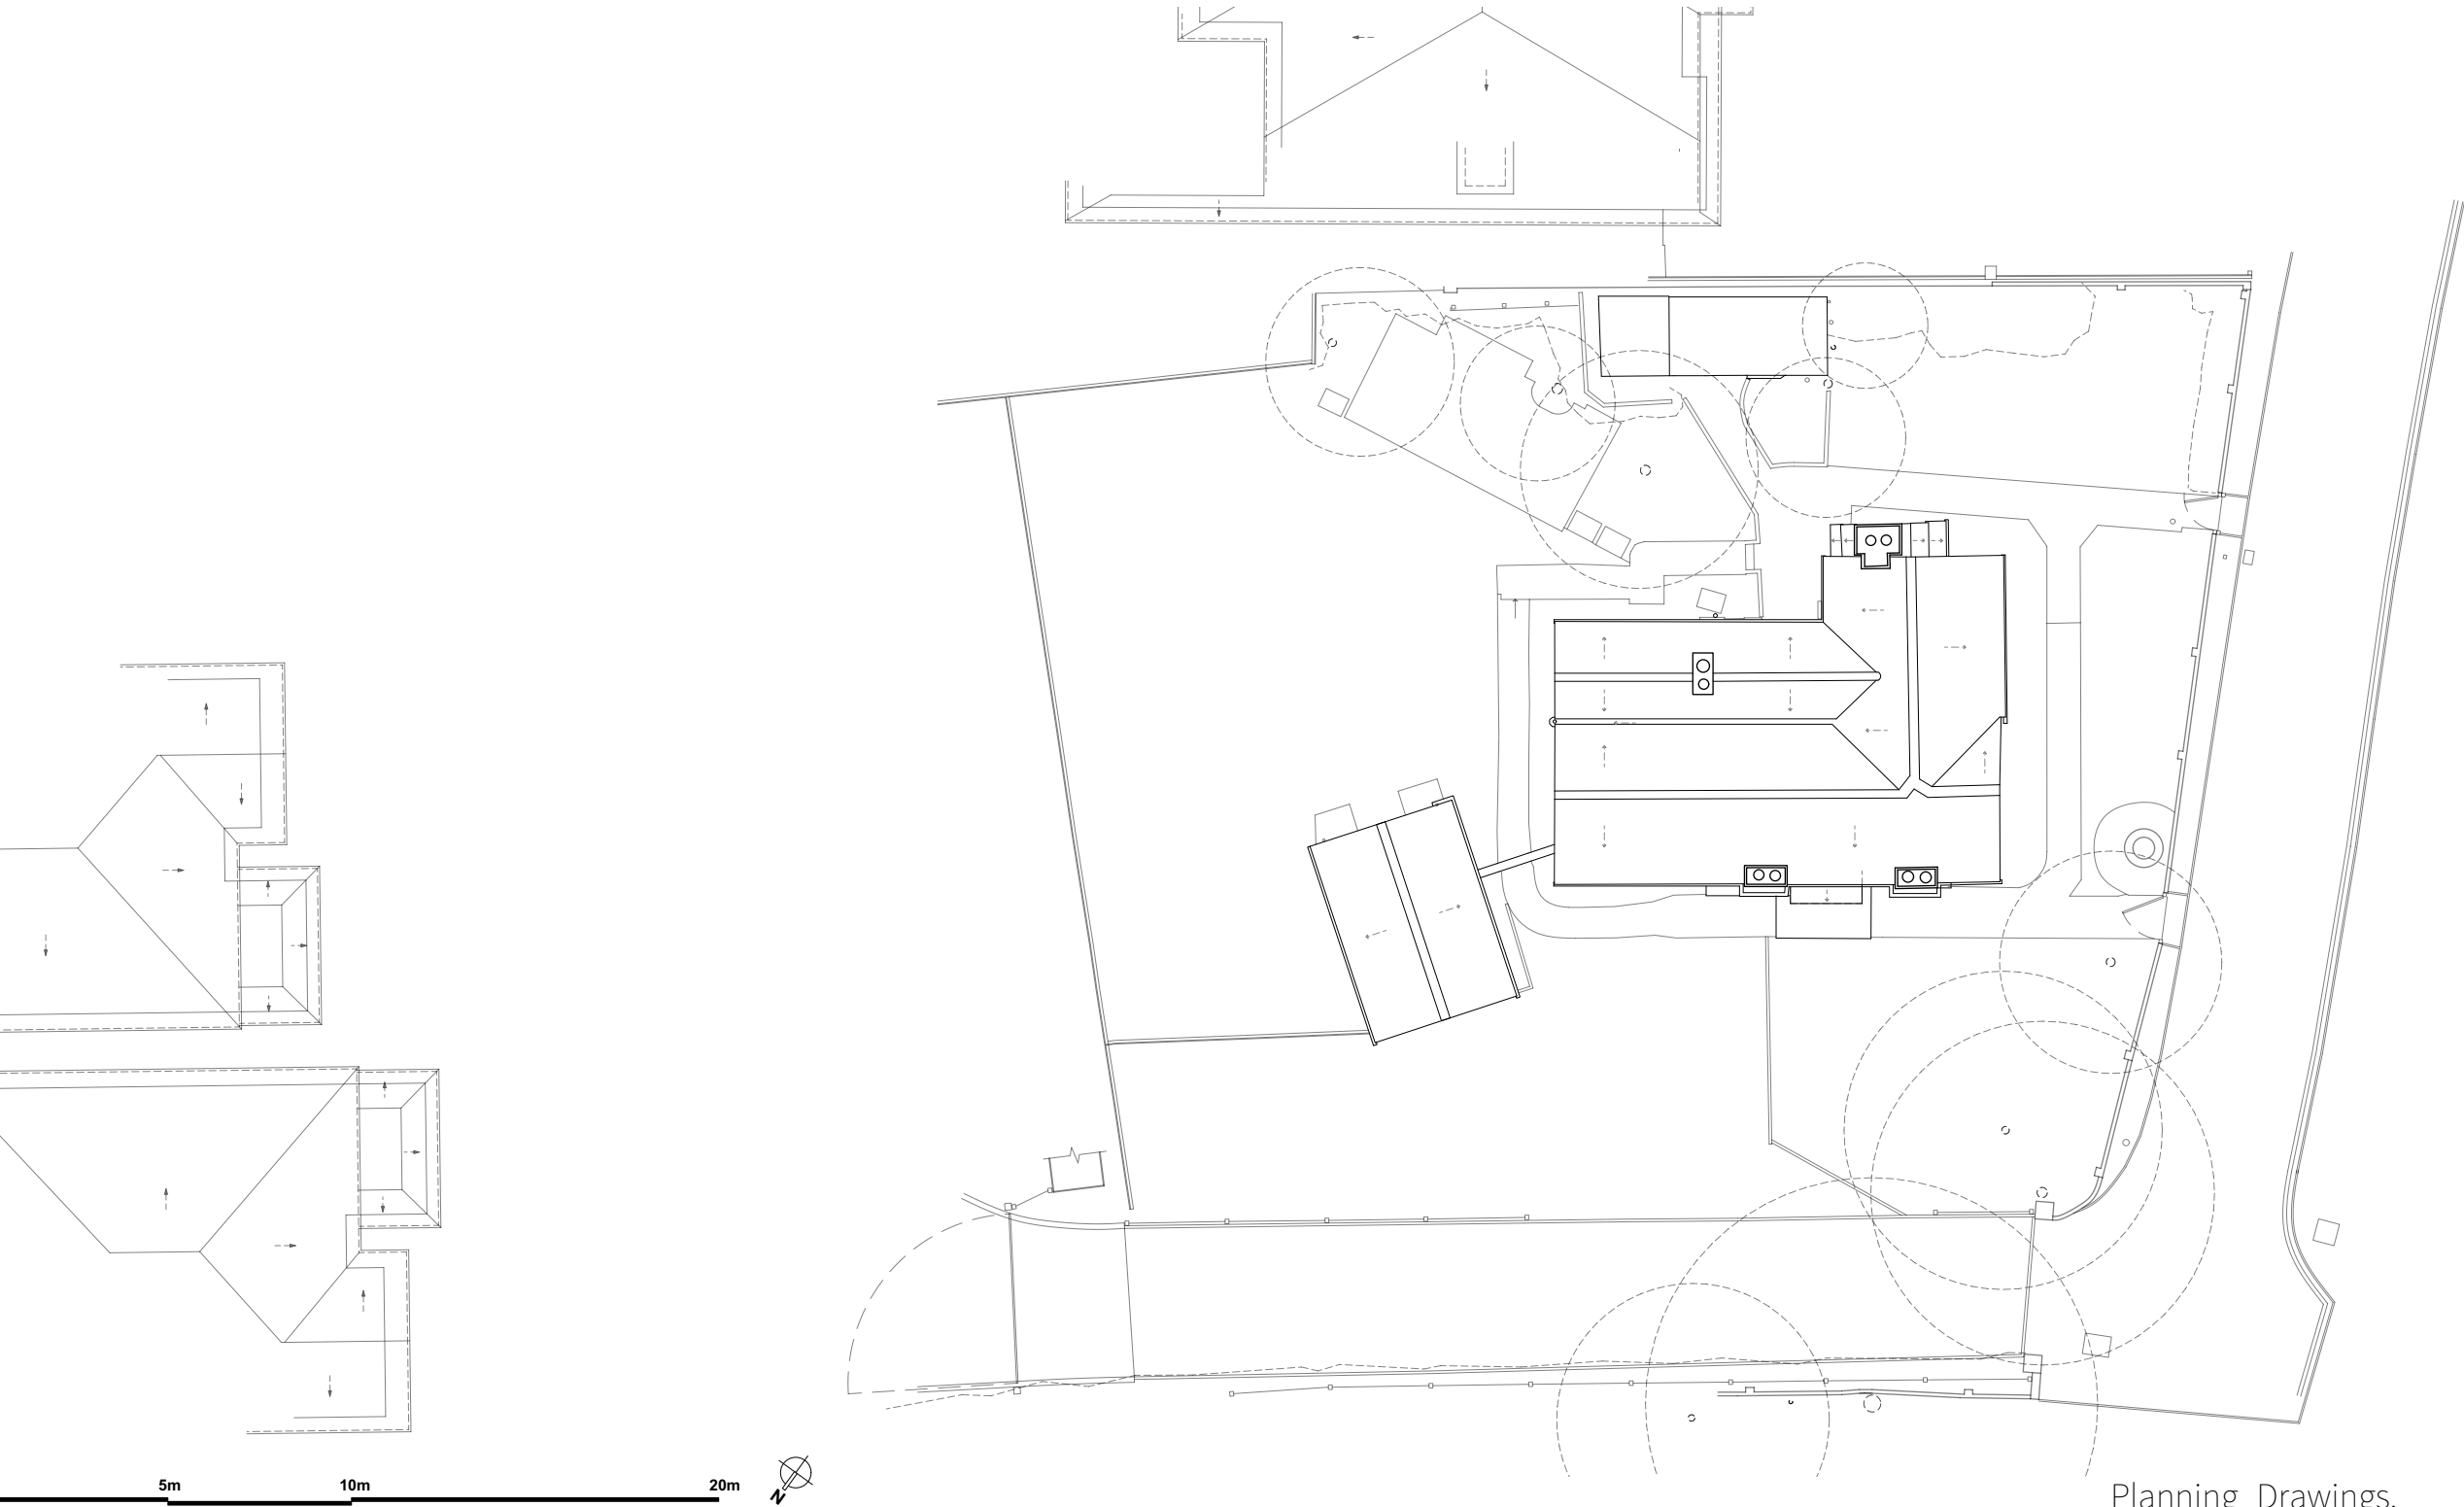

Copyright.

Copyright in design and this drawing is the property of Will Gamble Ltd. reproduction in whole or in part is forbidden.

All dimensions are to be checked on site by the contractor. Do not scale this drawing. Any errors or omissions are to be reported to the Architect immediately.

This drawing is to be read in conjunction with all the relevant drawings and / or specialists' drawings / documents, any discrepancies or variations to be notified

The contractor shall submit setting out drawings to the Architect for approval, without which, manufacture shall not commence. All work must comply with relevant British Standards and current Building Regulations.


Revisions.

Planning_Drawings.

Client:	Mr & Mrs Thevan
Project:	188_12 Jackets Lane
Scale:	1:200 @ A3
Date:	15/01/2021

202_Existing_Roof&Site Plan

Unit 2, Foundry Mews / Barnes / London / SW13 9AZ

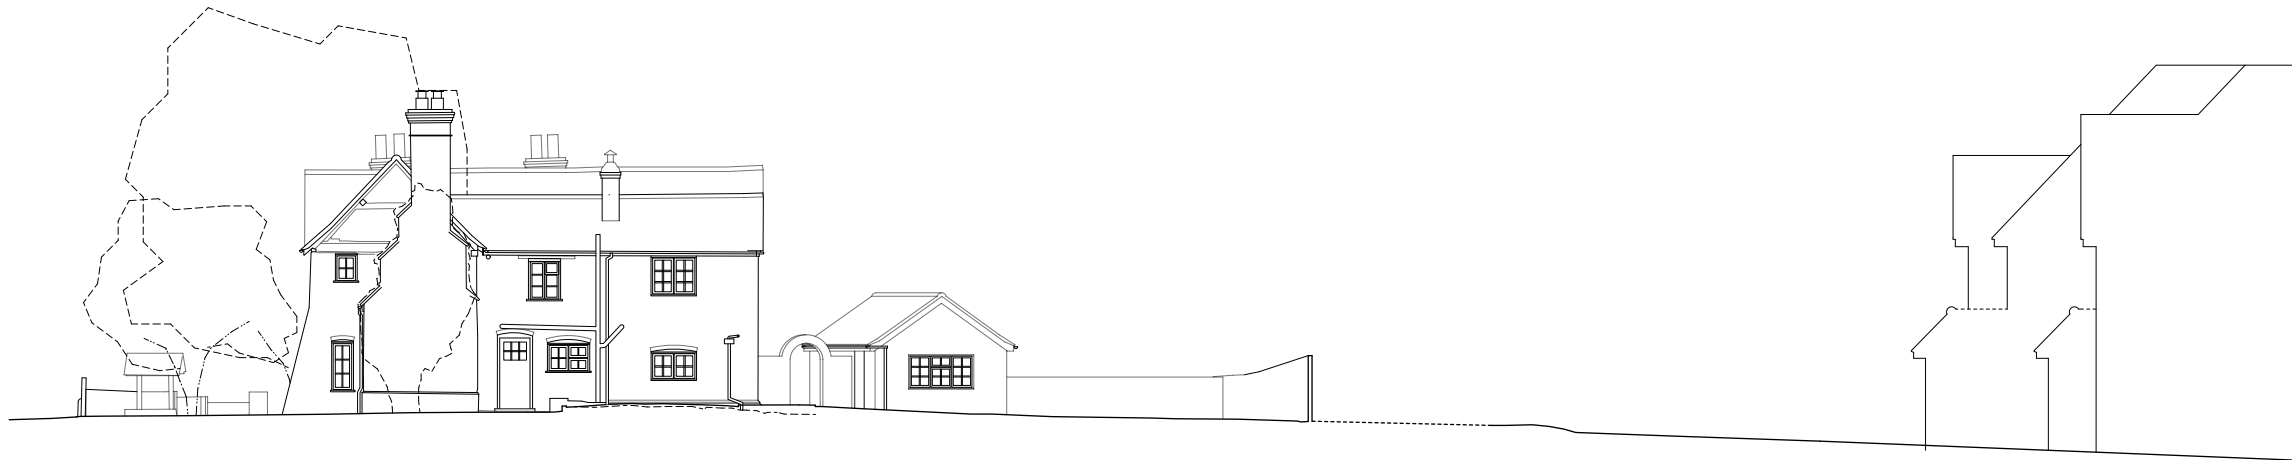

Site Section 1:200



0 2m 5m 10m

Copyright.

Copyright in design and this drawing is the property of Will Gamble Ltd. reproduction in whole or in part is forbidden.

All dimensions are to be checked on site by the contractor. Do not scale this drawing. Any errors or omissions are to be reported to the Architect immediately.

This drawing is to be read in conjunction with all the relevant drawings and / or specialists' drawings / documents, any discrepancies or variations to be notified

The contractor shall submit setting out drawings to the Architect for approval, without which, manufacture shall not commence. All work must comply with relevant British Standards and current Building Regulations.

Revisions.

Planning_Drawings.

Client: Mr & Mrs Thevan

Project: 188_12 Jackets Lane

Scale: 1:50@A2

Date: 26/11/2020

210_Existing_SouthEastElevation

Unit 2, Foundry Mews / Barnes / London / SW13 9AZ



Site Section 1:200



0 2m 5m 10m

Copyright.

Copyright in design and this drawing is the property of Will Gamble Ltd. reproduction in whole or in part is forbidden.

All dimensions are to be checked on site by the contractor. Do not scale this drawing. Any errors or omissions are to be reported to the Architect immediately.

This drawing is to be read in conjunction with all the relevant drawings and / or specialists' drawings / documents, any discrepancies or variations to be notified

The contractor shall submit setting out drawings to the Architect for approval, without which, manufacture shall not commence. All work must comply with relevant British Standards and current Building Regulations.

Revisions.

Planning_Drawings.

Client: Mr & Mrs Thevan


Project: 188_12 Jackets Lane

Scale: 1:50@A2

Date: 26/11/2020

211_Existing_SouthWestElevation

Unit 2, Foundry Mews / Barnes / London / SW13 9AZ

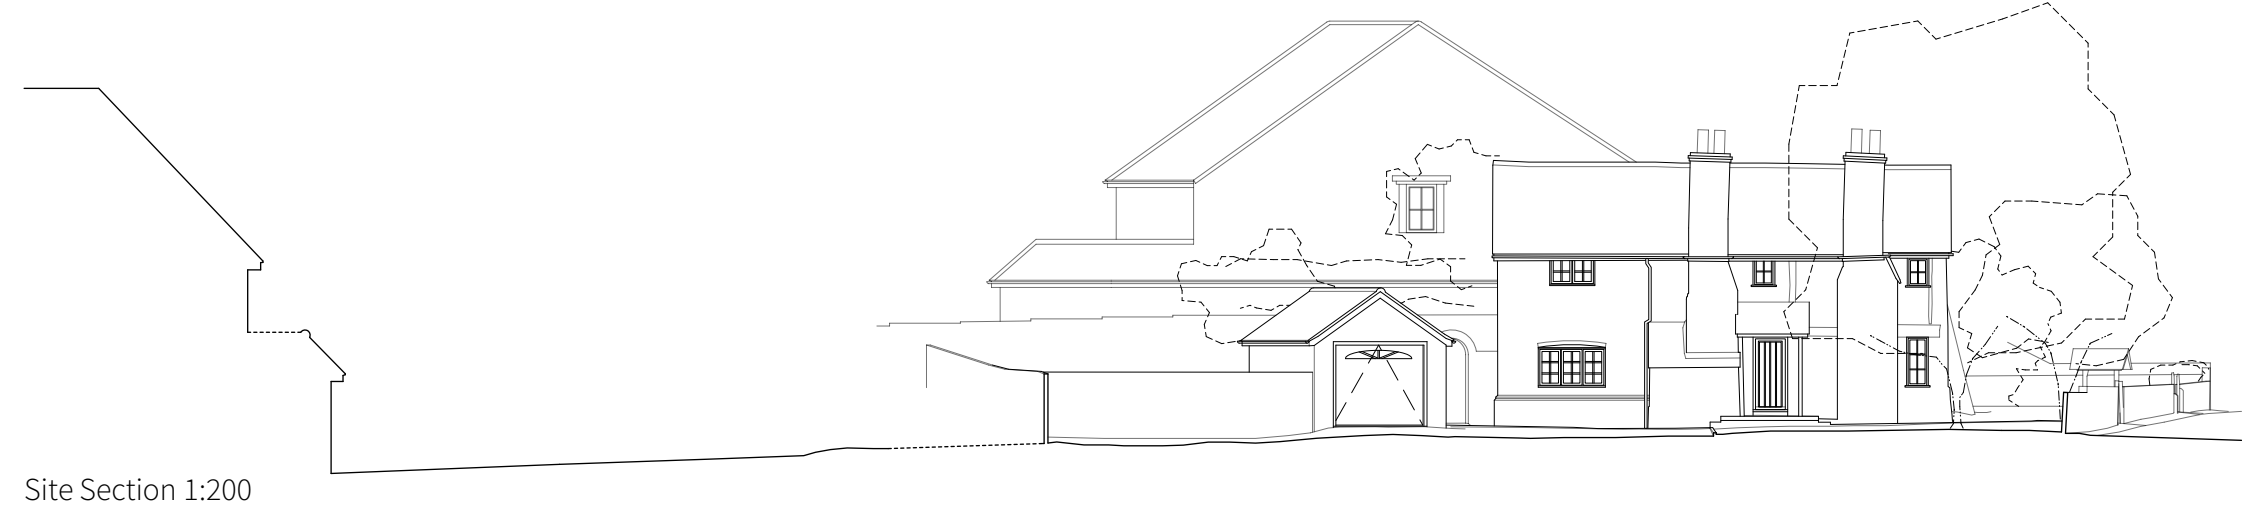

0 2m 5m 10m

Copyright.

Copyright in design and this drawing is the property of Will Gamble Ltd. reproduction in whole or in part is forbidden.

All dimensions are to be checked on site by the contractor. Do not scale this drawing. Any errors or omissions are to be reported to the Architect immediately.

This drawing is to be read in conjunction with all the relevant drawings and / or specialists' drawings / documents, any discrepancies or variations to be notified

The contractor shall submit setting out drawings to the Architect for approval, without which, manufacture shall not commence. All work must comply with relevant British Standards and current Building Regulations.

Revisions.

Planning Drawings.

Client: Mr & Mrs Thevan

Project: 188_12 Jackets Lane

Scale: 1:50@A2

Date: 26/11/2020

212_Existing_NorthWestElevation

Unit 2, Foundry Mews / Barnes / London / SW13 9AZ



0 2m 5m 10m

Copyright.

Copyright in design and this drawing is the property of Will Gamble Ltd. reproduction in whole or in part is forbidden.

All dimensions are to be checked on site by the contractor. Do not scale this drawing. Any errors or omissions are to be reported to the Architect immediately.

This drawing is to be read in conjunction with all the relevant drawings and / or specialists' drawings / documents, any discrepancies or variations to be notified

The contractor shall submit setting out drawings to the Architect for approval, without which, manufacture shall not commence. All work must comply with relevant British Standards and current Building Regulations.

Revisions.

Planning_Drawings.

Client: Mr & Mrs Thevan



Project: 188_12 Jackets Lane

Scale: 1:50@A2


Date: 26/11/2020

213_Existing_NorthEastElevation

Unit 2, Foundry Mews / Barnes / London / SW13 9AZ

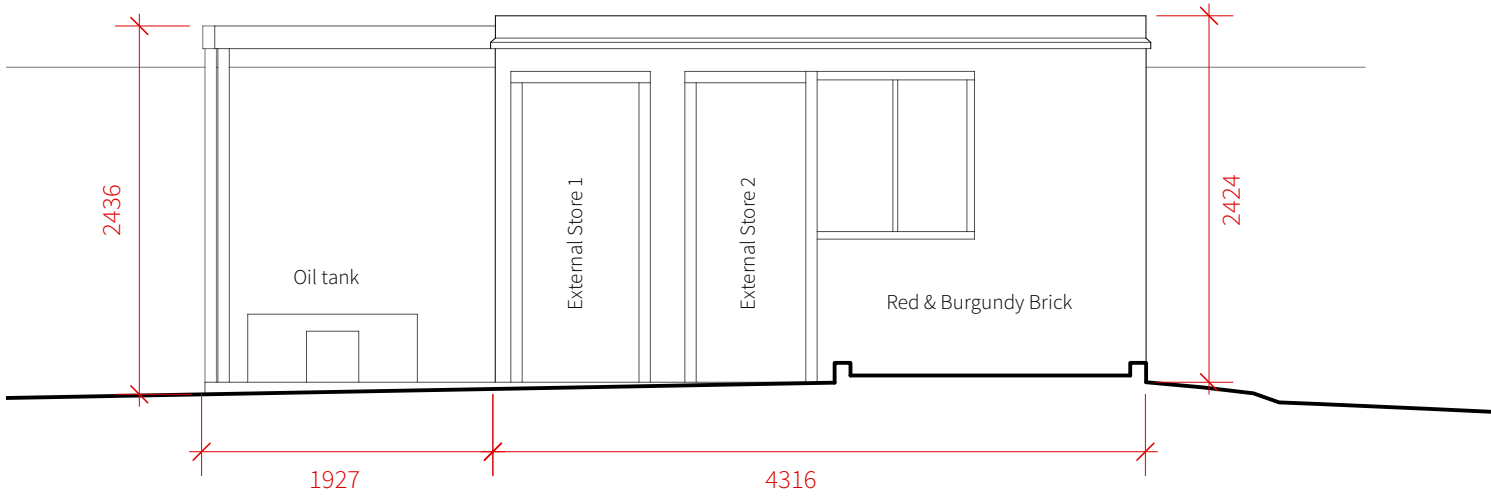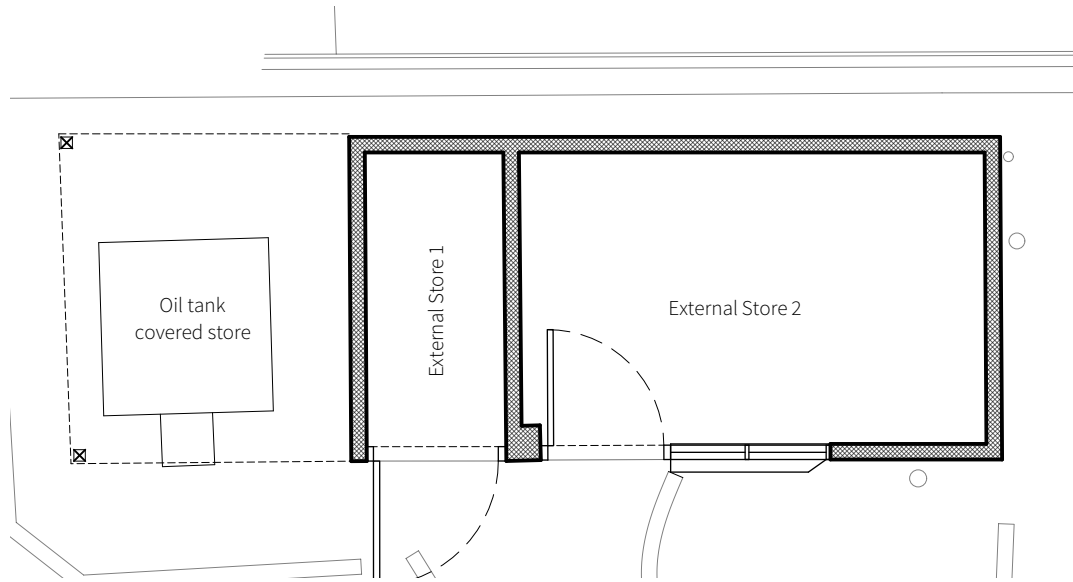

North West Elevation

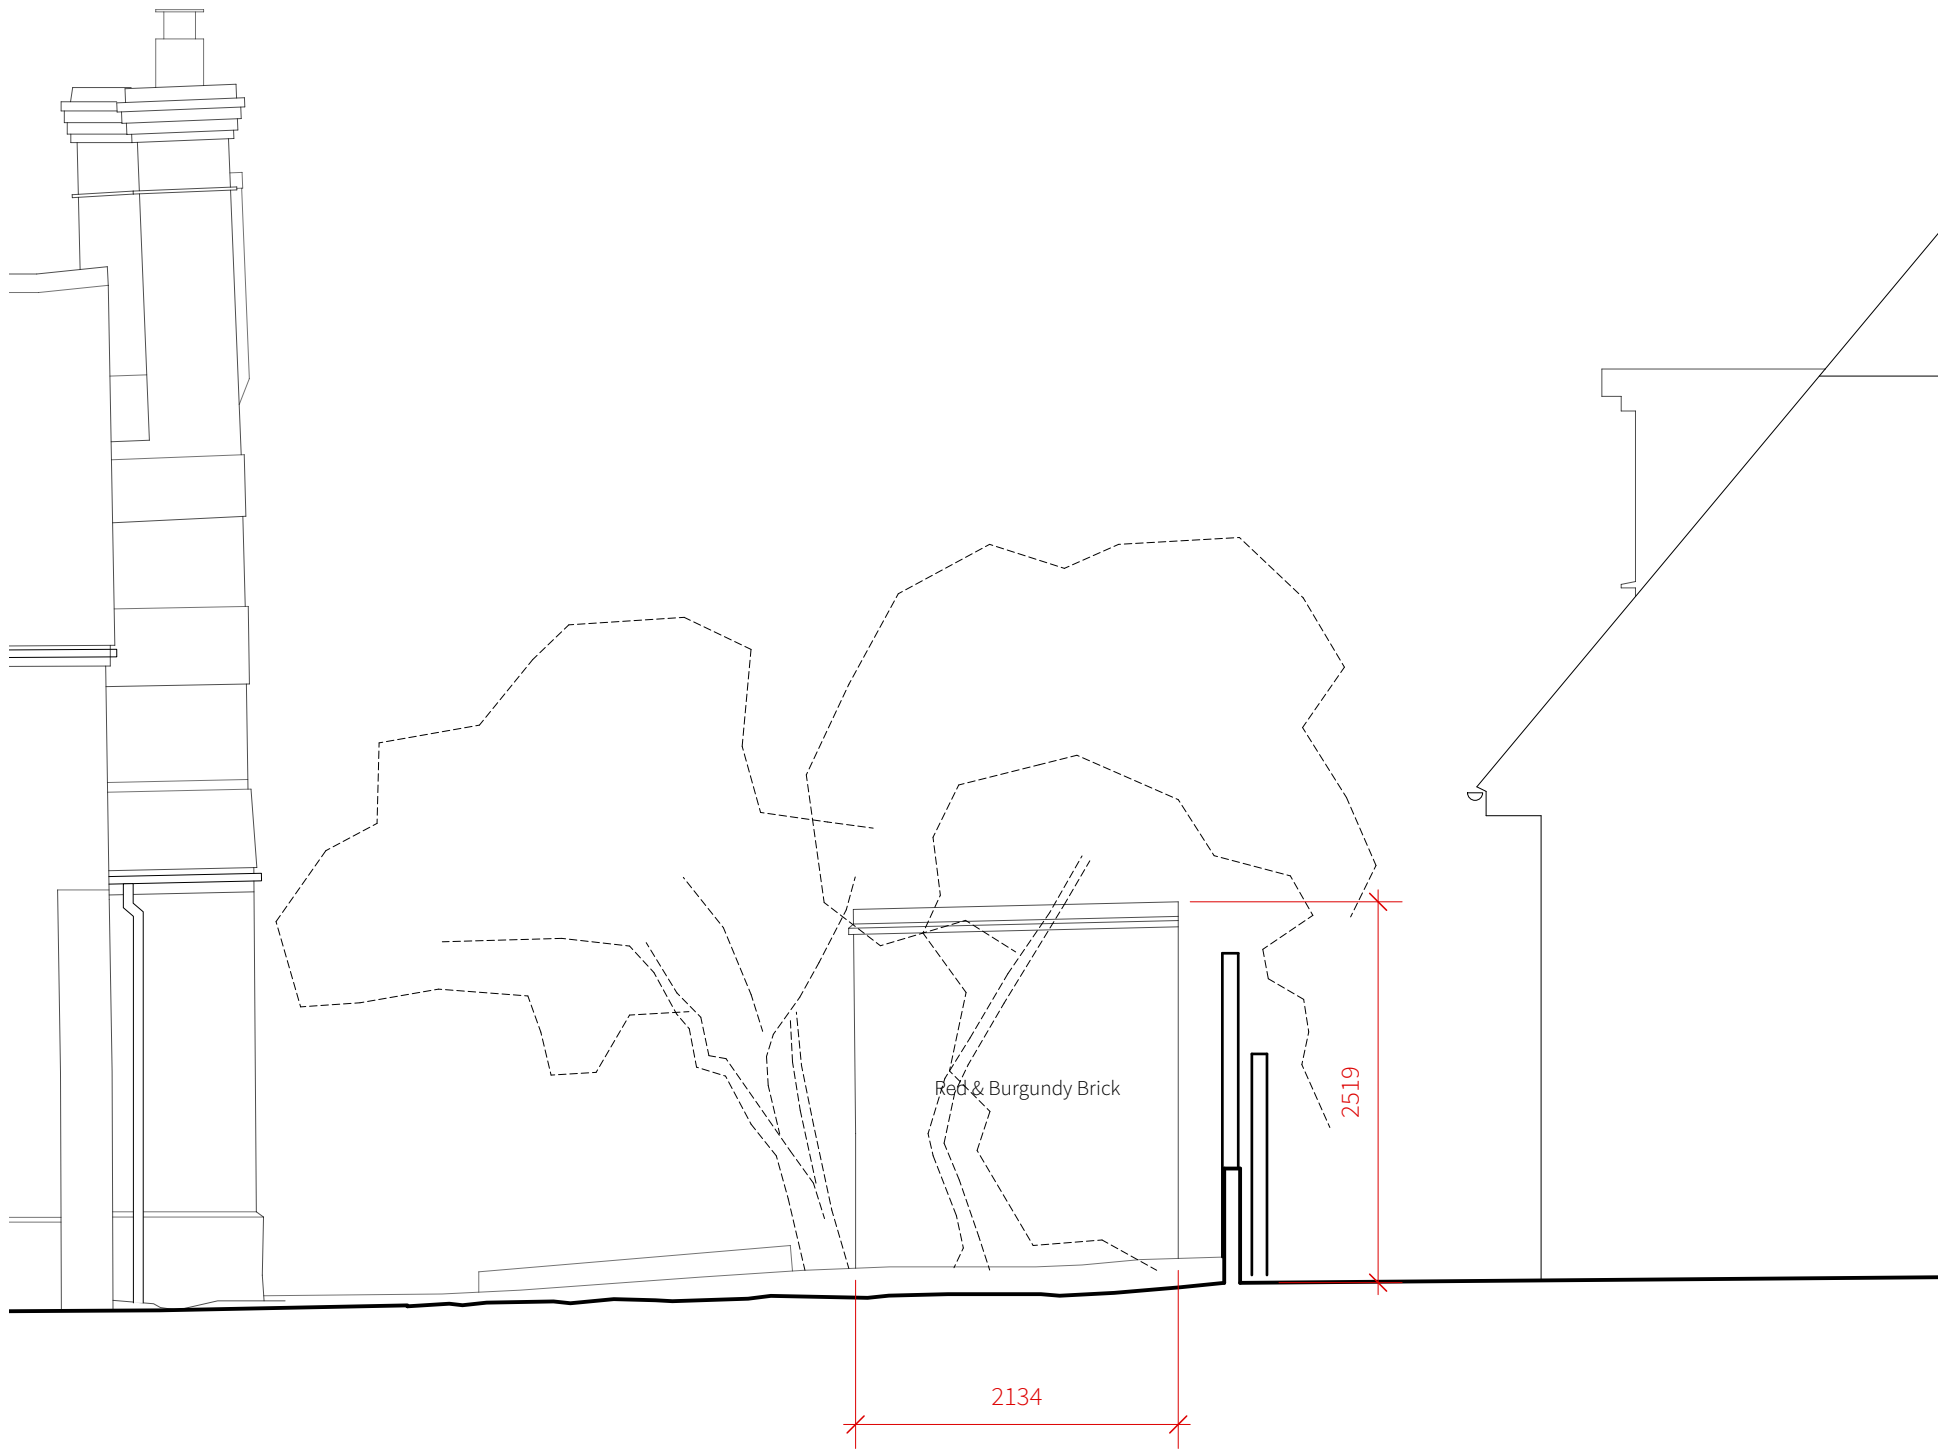

South West Elevation

0 2m 5m 10m

Copyright.

Copyright in design and this drawing is the property of Will Gamble Ltd. reproduction in whole or in part is forbidden.

All dimensions are to be checked on site by the contractor. Do not scale this drawing. Any errors or omissions are to be reported to the Architect immediately.

This drawing is to be read in conjunction with all the relevant drawings and / or specialists' drawings / documents, any discrepancies or variations to be notified

The contractor shall submit setting out drawings to the Architect for approval, without which, manufacture shall not commence. All work must comply with relevant British Standards and current Building Regulations.

Revisions.

Planning_Drawings.

Client: Mr & Mrs Thevan

Project: 188_12 Jackets Lane

Scale: 1:50@A2

Date: 23/06/2021

214_Existing_Storage Outbuilding

Unit 2, Foundry Mews / Barnes / London / SW13 9AZ



0 2m 5m 10m

Copyright.

Copyright in design and this drawing is the property of Will Gamble Ltd. reproduction in whole or in part is forbidden.

All dimensions are to be checked on site by the contractor. Do not scale this drawing. Any errors or omissions are to be reported to the Architect immediately.

This drawing is to be read in conjunction with all the relevant drawings and / or specialists' drawings / documents, any discrepancies or variations to be notified

The contractor shall submit setting out drawings to the Architect for approval, without which, manufacture shall not commence. All work must comply with relevant British Standards and current Building Regulations.

Revisions.

Planning_Drawings.

Client: Mr & Mrs Thevan

Project: 188_12 Jackets Lane

Scale: 1:50@A2

Date: 26/11/2020

220_Existing_SectionAA

Unit 2, Foundry Mews / Barnes / London / SW13 9AZ