
 


- Section Location
- Demolished
- Existing Built Form
- Proposed Built Form

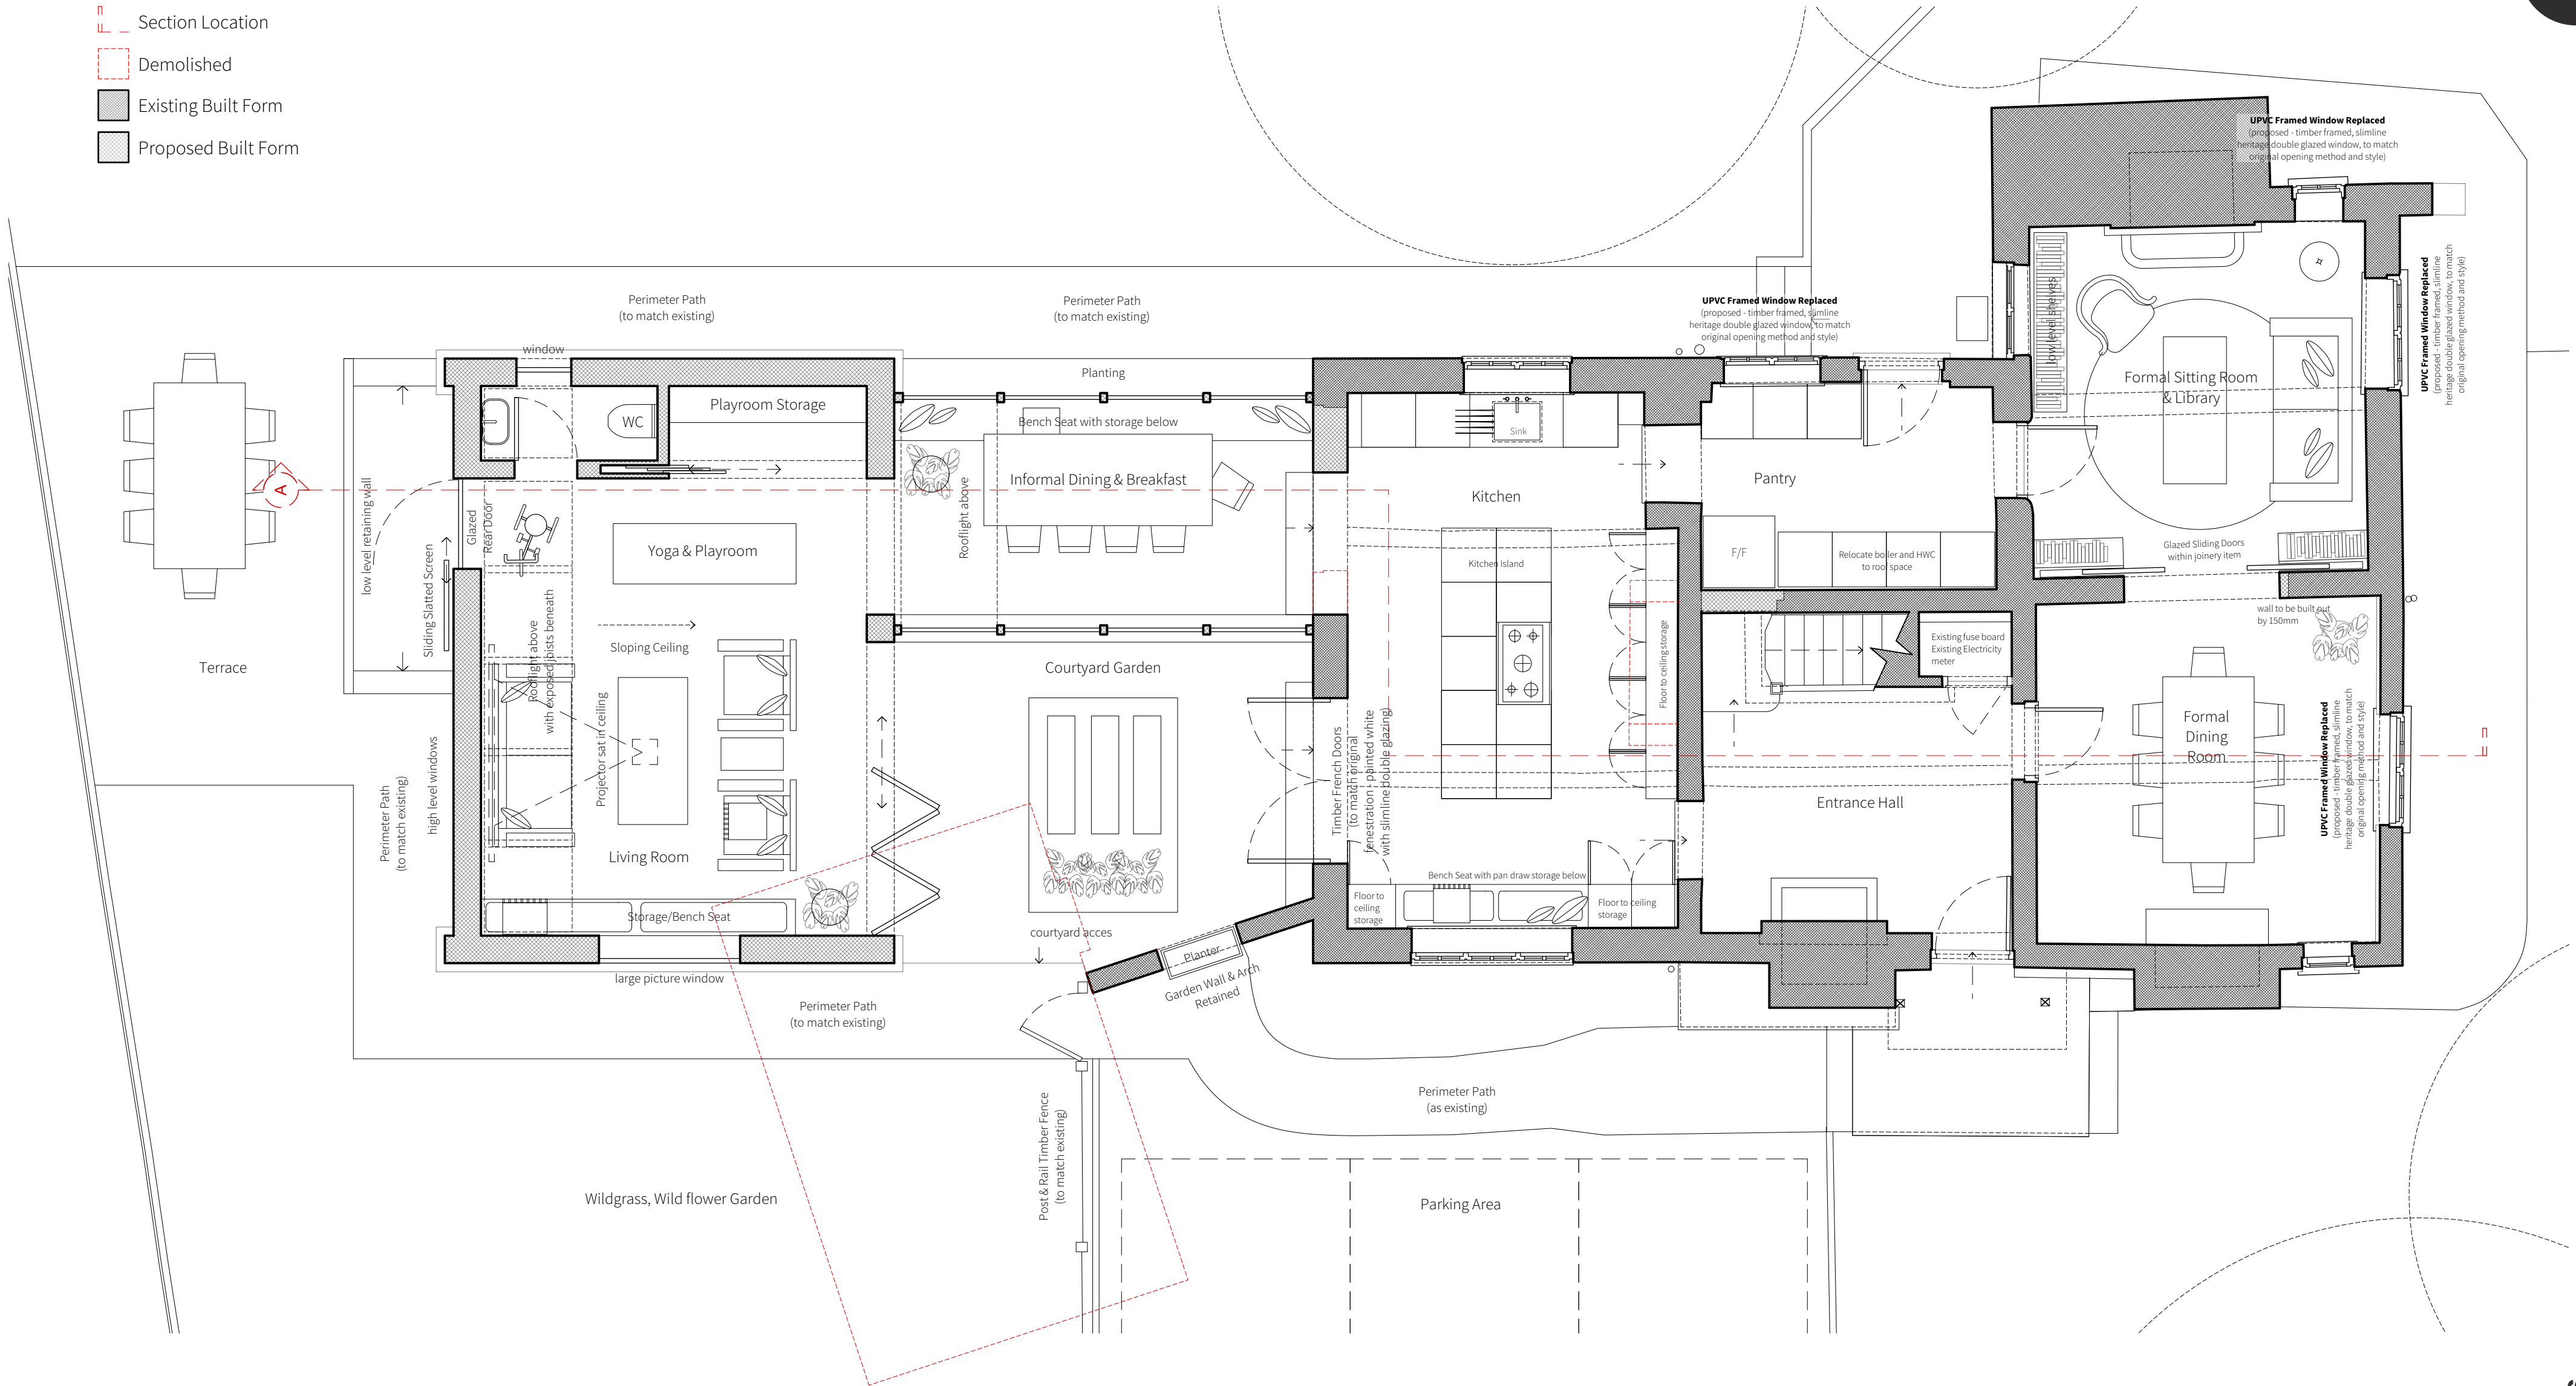

Copyright.

Copyright in design and this drawing is the property of Will Gamble Ltd. reproduction in whole or in part is forbidden.

All dimensions are to be checked on site by the contractor. Do not scale this drawing. Any errors or omissions are to be reported to the Architect immediately.

This drawing is to be read in conjunction with all the relevant drawings and / or specialists' drawings / documents, any discrepancies or variations to be notified

The contractor shall submit setting out drawings to the Architect for approval, without which, manufacture shall not commence. All work must comply with relevant British Standards and current Building Regulations.

Revisions.

R1 - 04.03.22 - Removal of timber canopy structure, addition of brick plinth detailing, replacement windows to be in a style to match original windows

Planning_Drawings.

Client: Mr & Mrs Thevan

Project: 188_12 Jackets Lane



Scale: 1:50@A2

Date: 03/06/2021

300_Proposed_Ground Floor

Unit 2, Foundry Mews / Barnes / London / SW13 9AZ

- Section Location
- Demolished
- Existing Built Form
- Proposed Built Form

 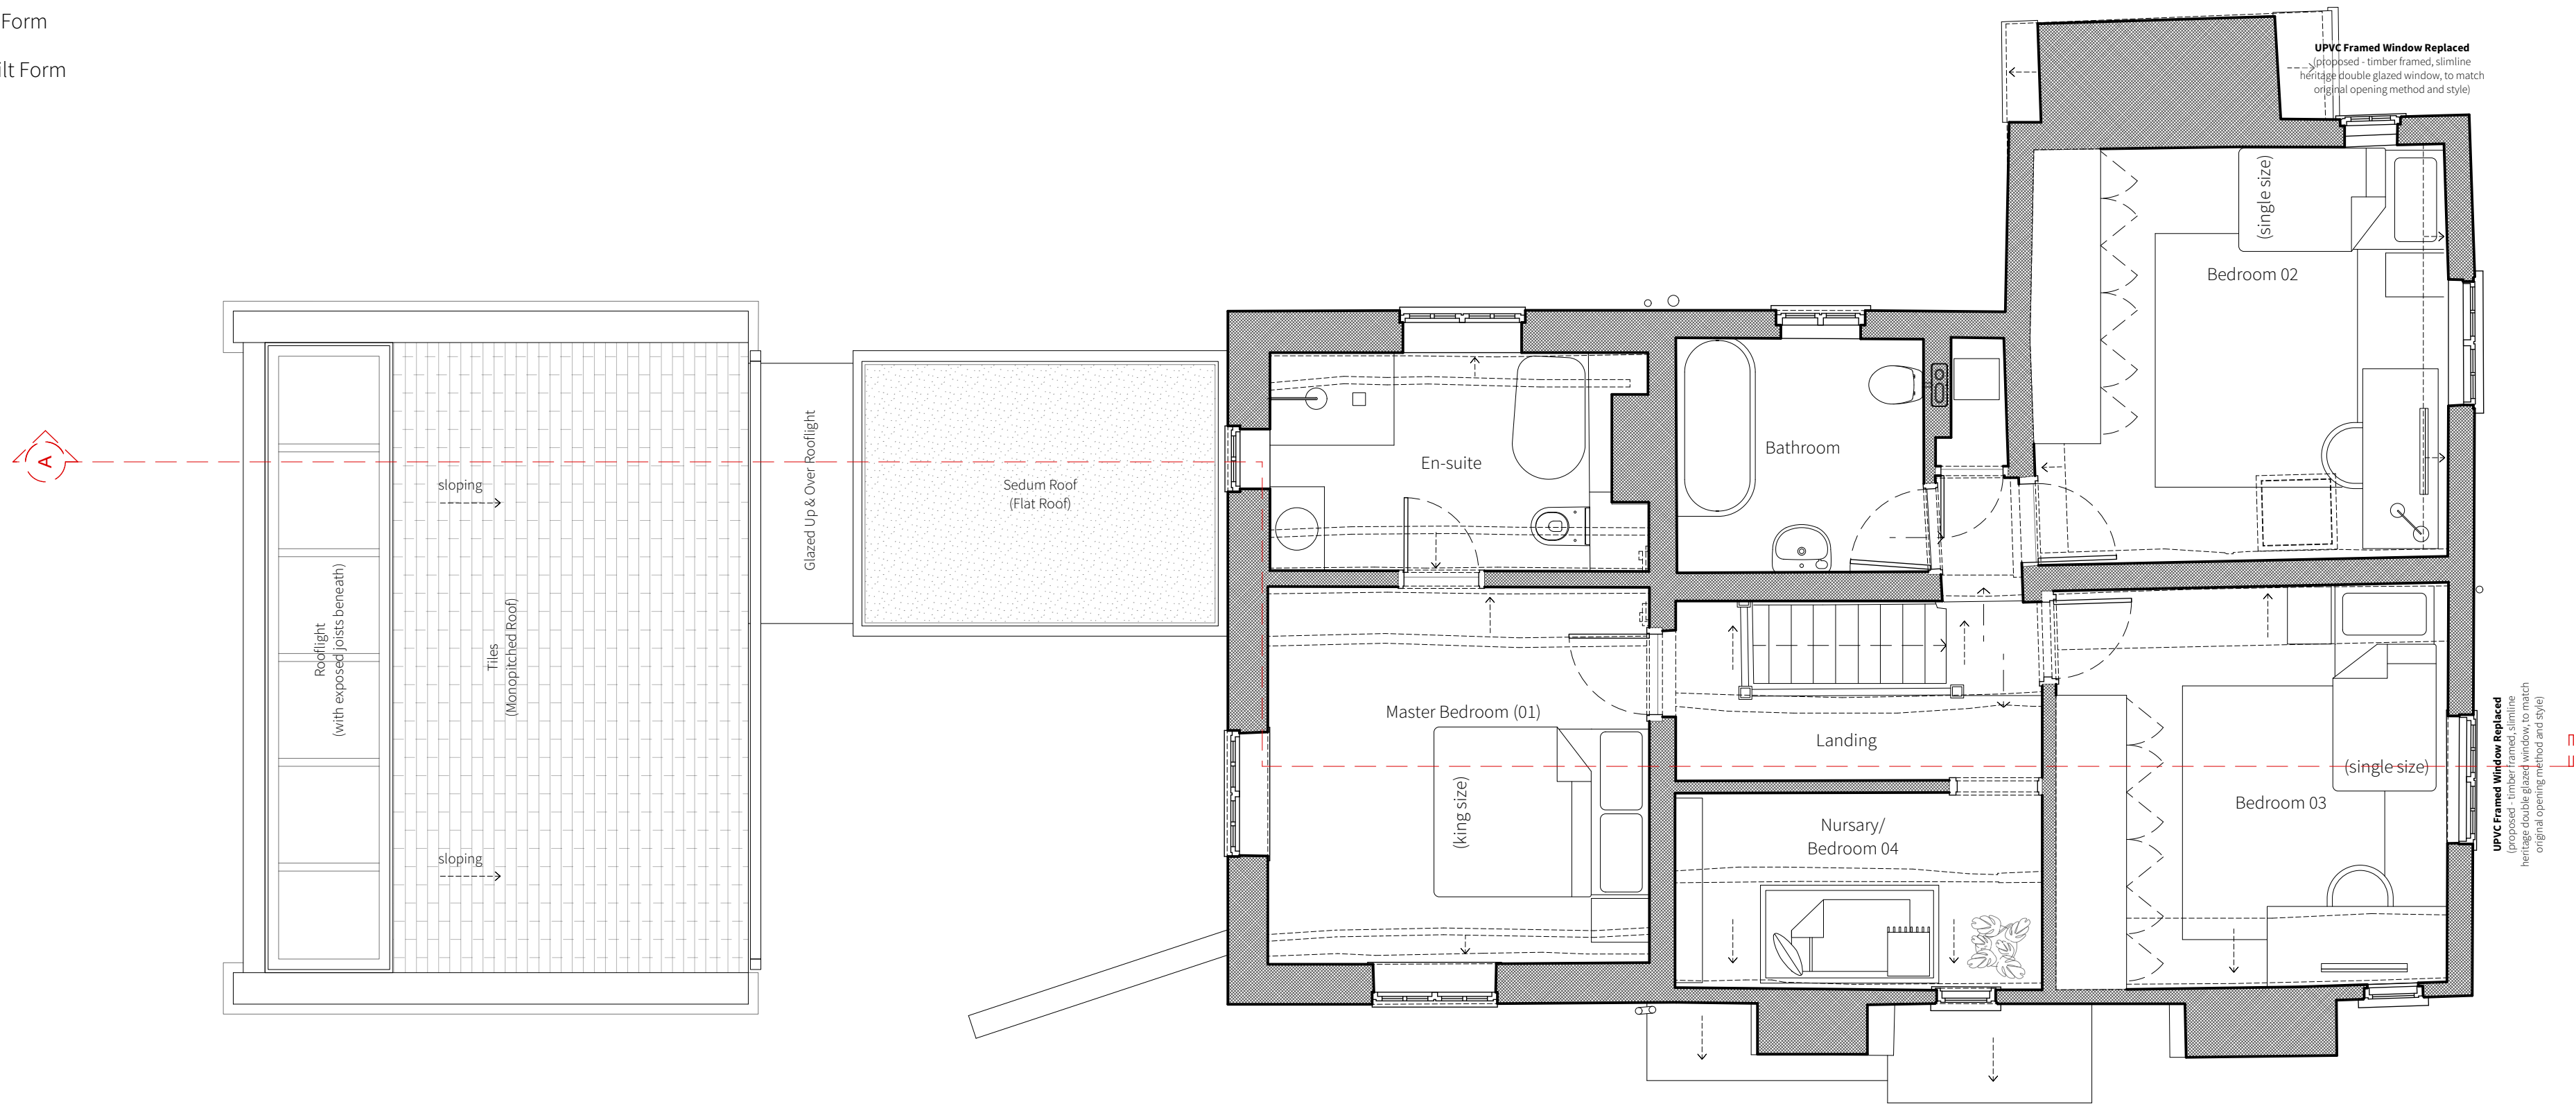

Copyright.

Copyright in design and this drawing is the property of Will Gamble Ltd. reproduction in whole or in part is forbidden.

All dimensions are to be checked on site by the contractor. Do not scale this drawing. Any errors or omissions are to be reported to the Architect immediately.

This drawing is to be read in conjunction with all the relevant drawings and / or specialists' drawings / documents, any discrepancies or variations to be notified

The contractor shall submit setting out drawings to the Architect for approval, without which, manufacture shall not commence. All work must comply with relevant British Standards and current Building Regulations.

Revisions.

R1 - 04.03.22 - Removal of timber canopy structure, addition of brick plinth detailing, replacement windows to be in a style to match original windows

Planning Drawings.

Client: Mr & Mrs Thevan

Project: 188_12 Jackets Lane


Scale: 1:50@A2

Date: 06/11/2020

301_Proposed_First Floor

Unit 2, Foundry Mews / Barnes / London / SW13 9AZ

 Demolished

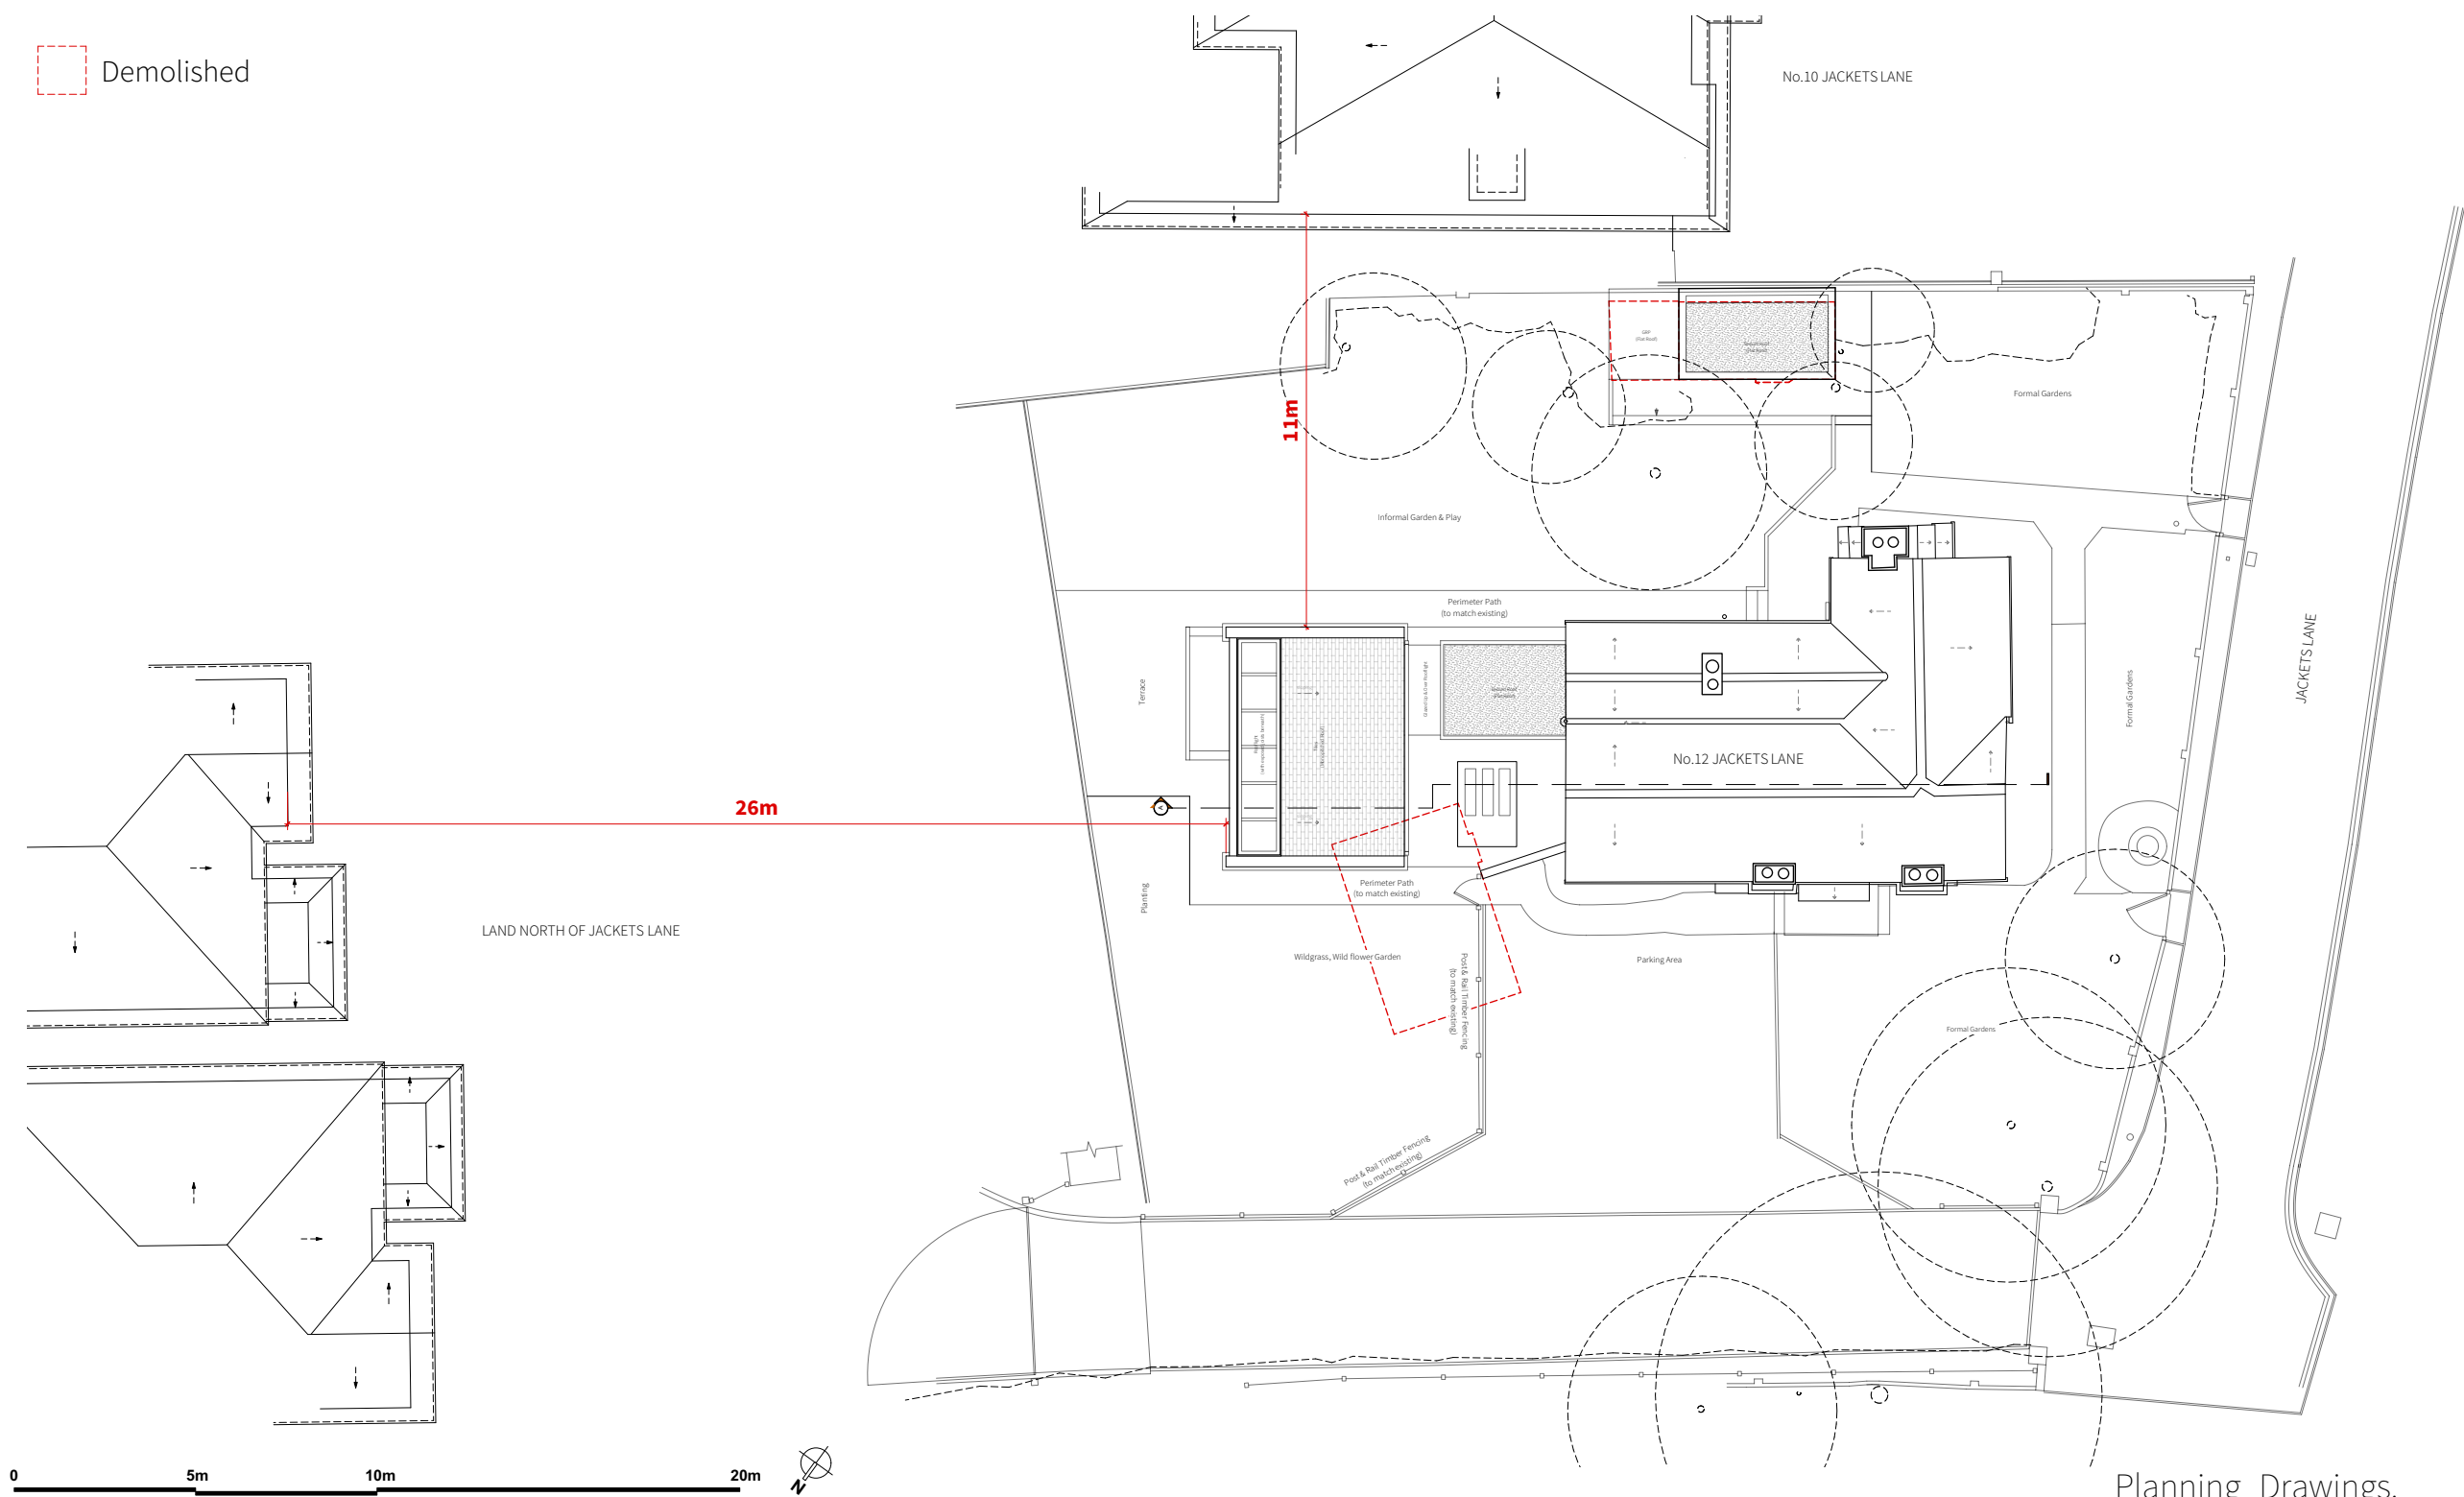

Copyright.

Copyright in design and this drawing is the property of Will Gamble Ltd. reproduction in whole or in part is forbidden.

All dimensions are to be checked on site by the contractor. Do not scale this drawing. Any errors or omissions are to be reported to the Architect immediately.

This drawing is to be read in conjunction with all the relevant drawings and / or specialists' drawings / documents, any discrepancies or variations to be notified

The contractor shall submit setting out drawings to the Architect for approval, without which, manufacture shall not commence. All work must comply with relevant British Standards and current Building Regulations.

Revisions.

R1 - 04.03.22 - Removal of timber canopy structure, addition of brick plinth detailing, replacement windows to be in a style to match original windows



Planning Drawings.

Client:	Mr & Mrs Thevan
Project:	188_12 Jackets Lane
Scale:	1:200 @ A3
Date:	15/01/2021

302_Proposed_Roof&Site Plan

Unit 2, Foundry Mews / Barnes / London / SW13 9AZ

- Demolished
- Existing Built Form
- Proposed Built Form

 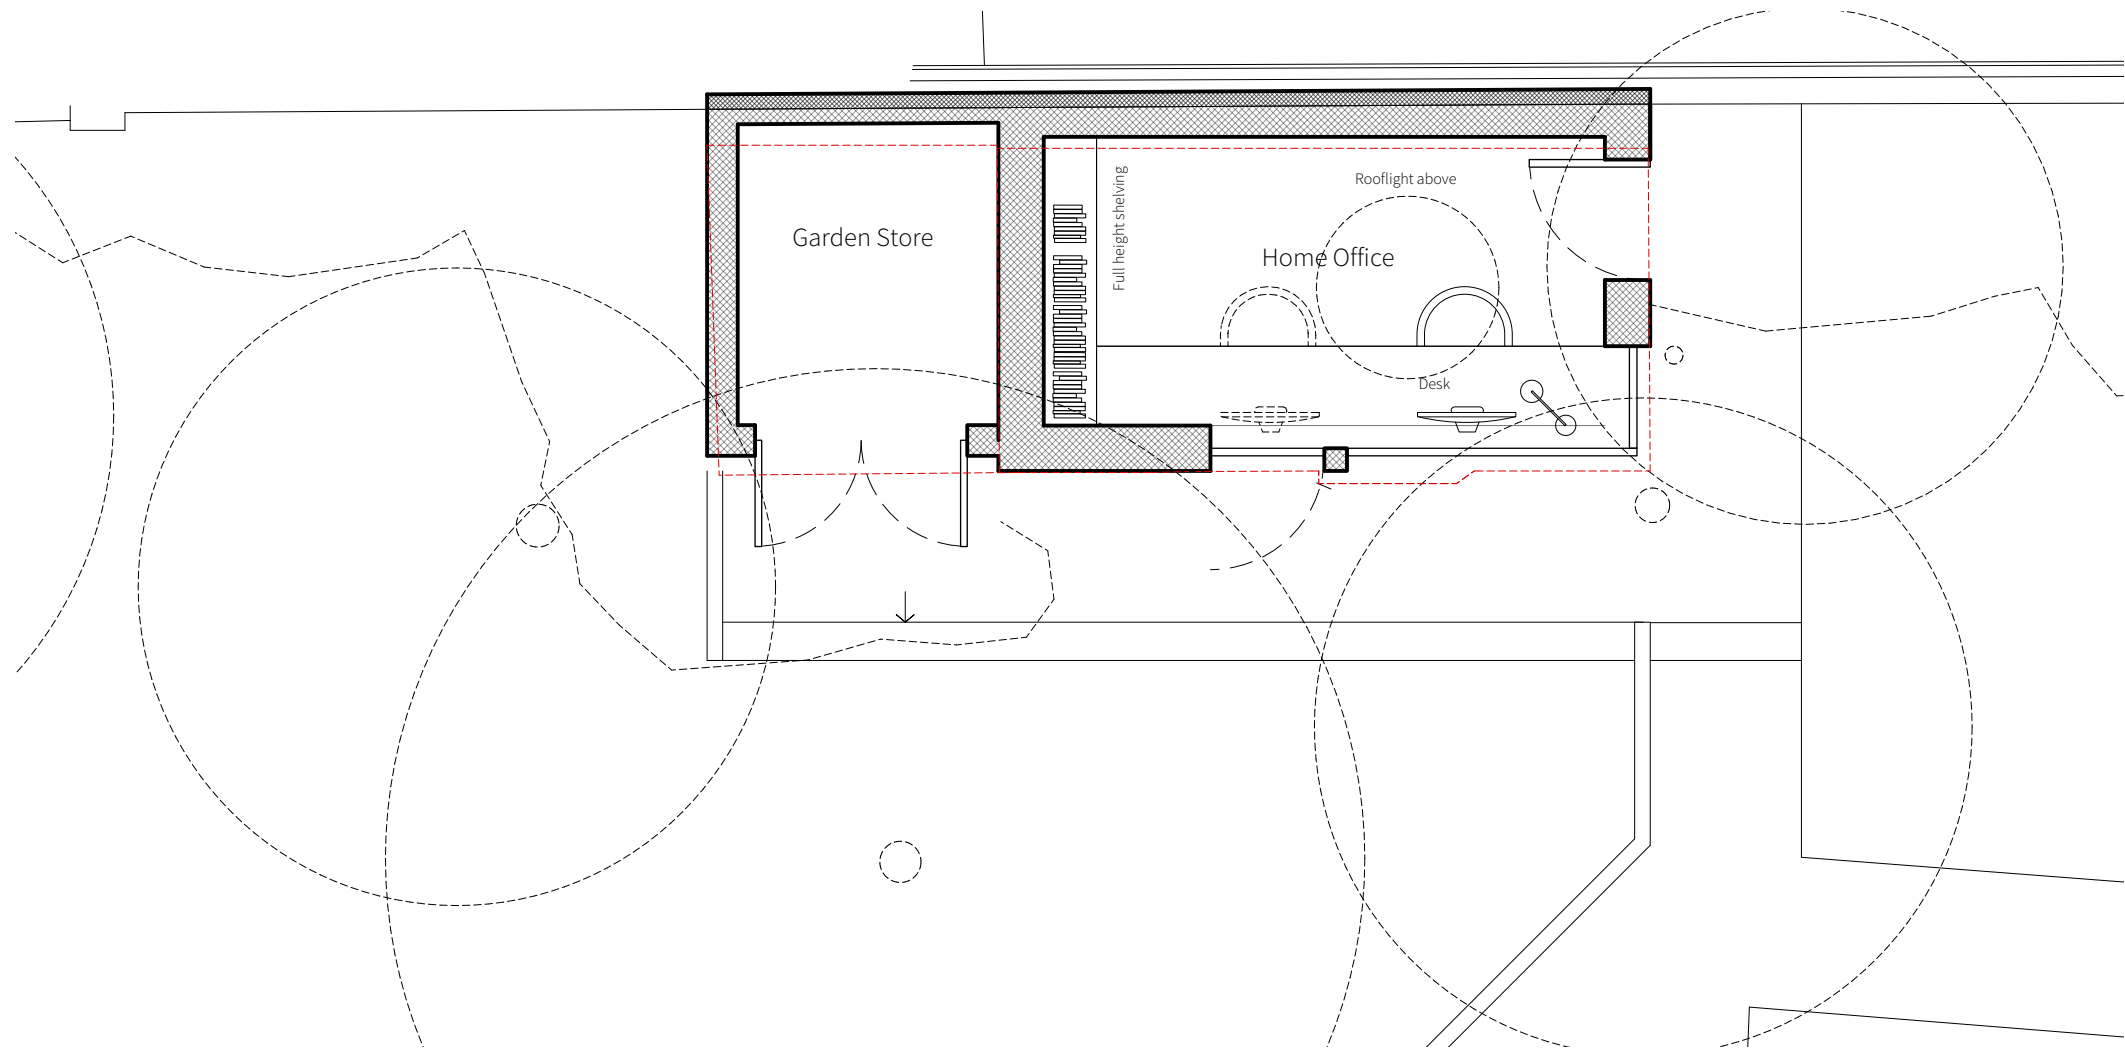

Copyright.

Copyright in design and this drawing is the property of Will Gamble Ltd. reproduction in whole or in part is forbidden.

All dimensions are to be checked on site by the contractor. Do not scale this drawing. Any errors or omissions are to be reported to the Architect immediately.

This drawing is to be read in conjunction with all the relevant drawings and / or specialists' drawings / documents, any discrepancies or variations to be notified

The contractor shall submit setting out drawings to the Architect for approval, without which, manufacture shall not commence. All work must comply with relevant British Standards and current Building Regulations.


Revisions.

Planning_Drawings.

Client:	Mr & Mrs Thevan
Project:	188_12 Jackets Lane
Scale:	1:50 @ A3
Date:	11/06/2021


305_Proposed_Garden Room Plan

Unit 2, Foundry Mews / Barnes / London / SW13 9AZ

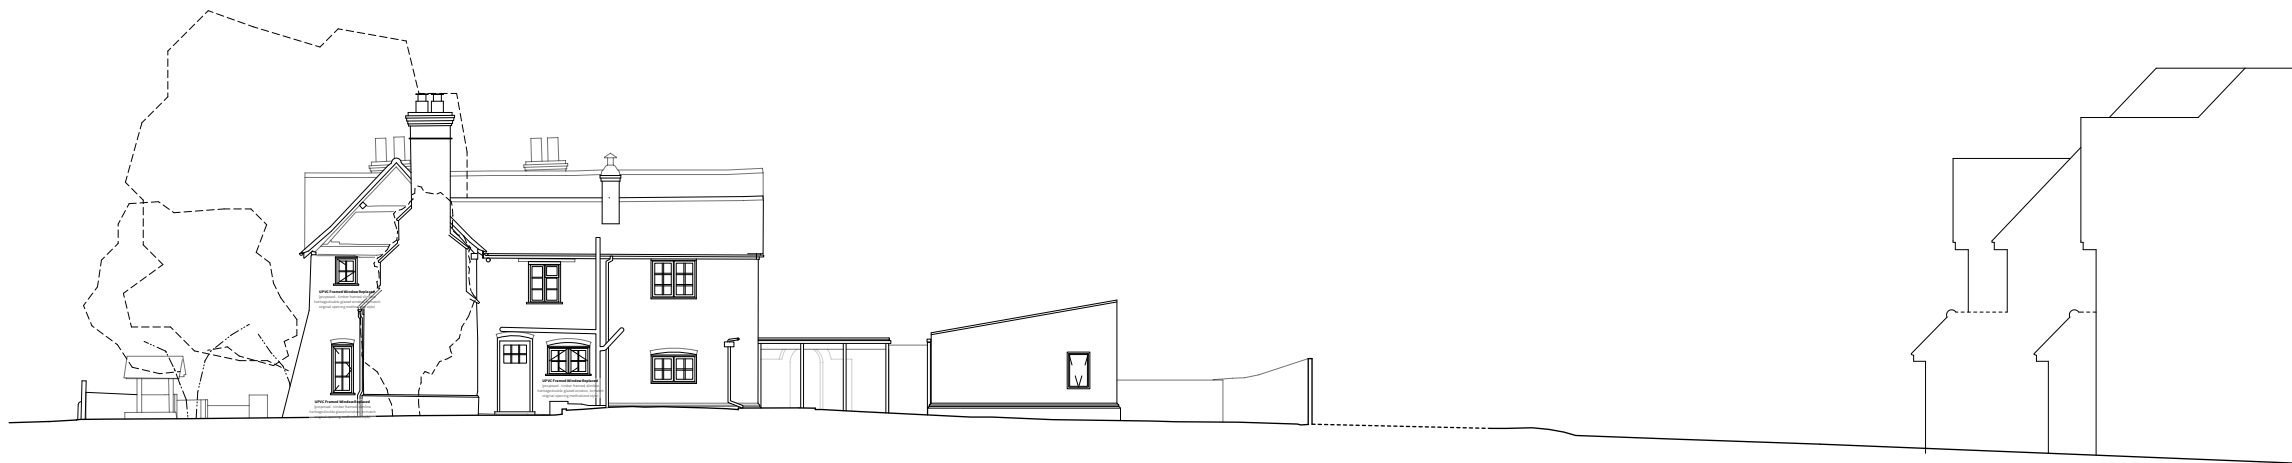

Site Section 1:200

Proposed Material Palette

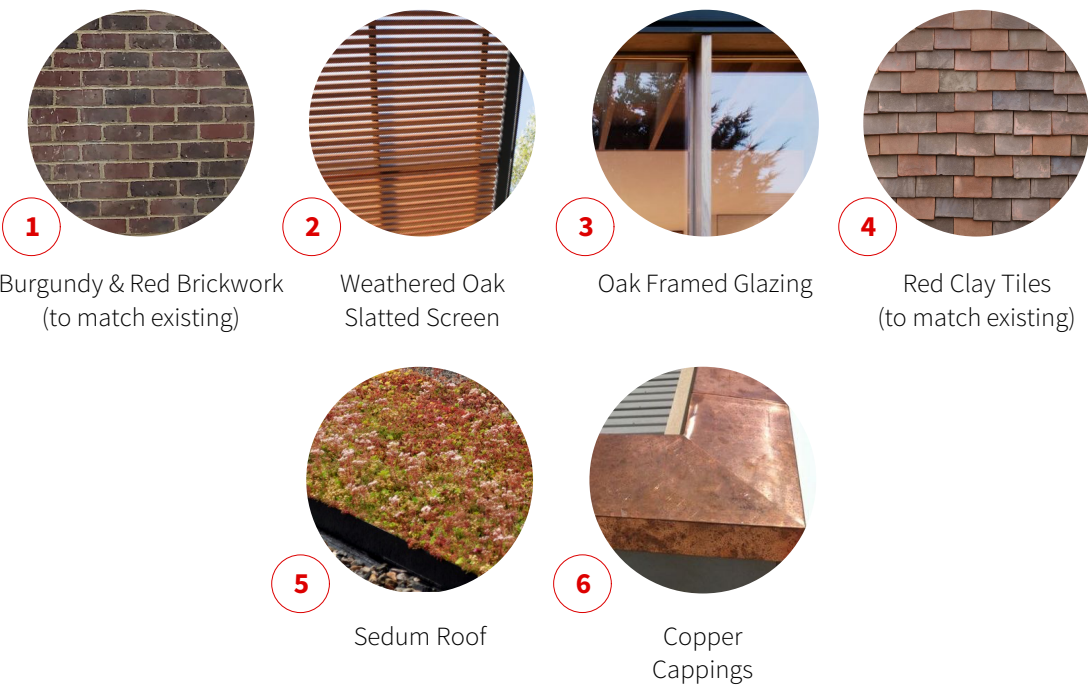

Demolished

0 2m 5m 10m

Copyright.

Copyright in design and this drawing is the property of Will Gamble Ltd. reproduction in whole or in part is forbidden.

All dimensions are to be checked on site by the contractor. Do not scale this drawing. Any errors or omissions are to be reported to the Architect immediately.

This drawing is to be read in conjunction with all the relevant drawings and / or specialists' drawings / documents, any discrepancies or variations to be notified

The contractor shall submit setting out drawings to the Architect for approval, without which, manufacture shall not commence. All work must comply with relevant British Standards and current Building Regulations.

Revisions.

R1 - 04.03.22 - Removal of timber canopy structure, addition of brick plinth detailing, replacement windows to be in a style to match original windows

Planning Drawings.

Client: Mr & Mrs Thevan

Project: 188_12 Jackets Lane

Scale: 1:50@A2


Date: 26/11/2020

310_Proposed_SouthEastElevation

Unit 2, Foundry Mews / Barnes / London / SW13 9AZ



Site Section 1:200

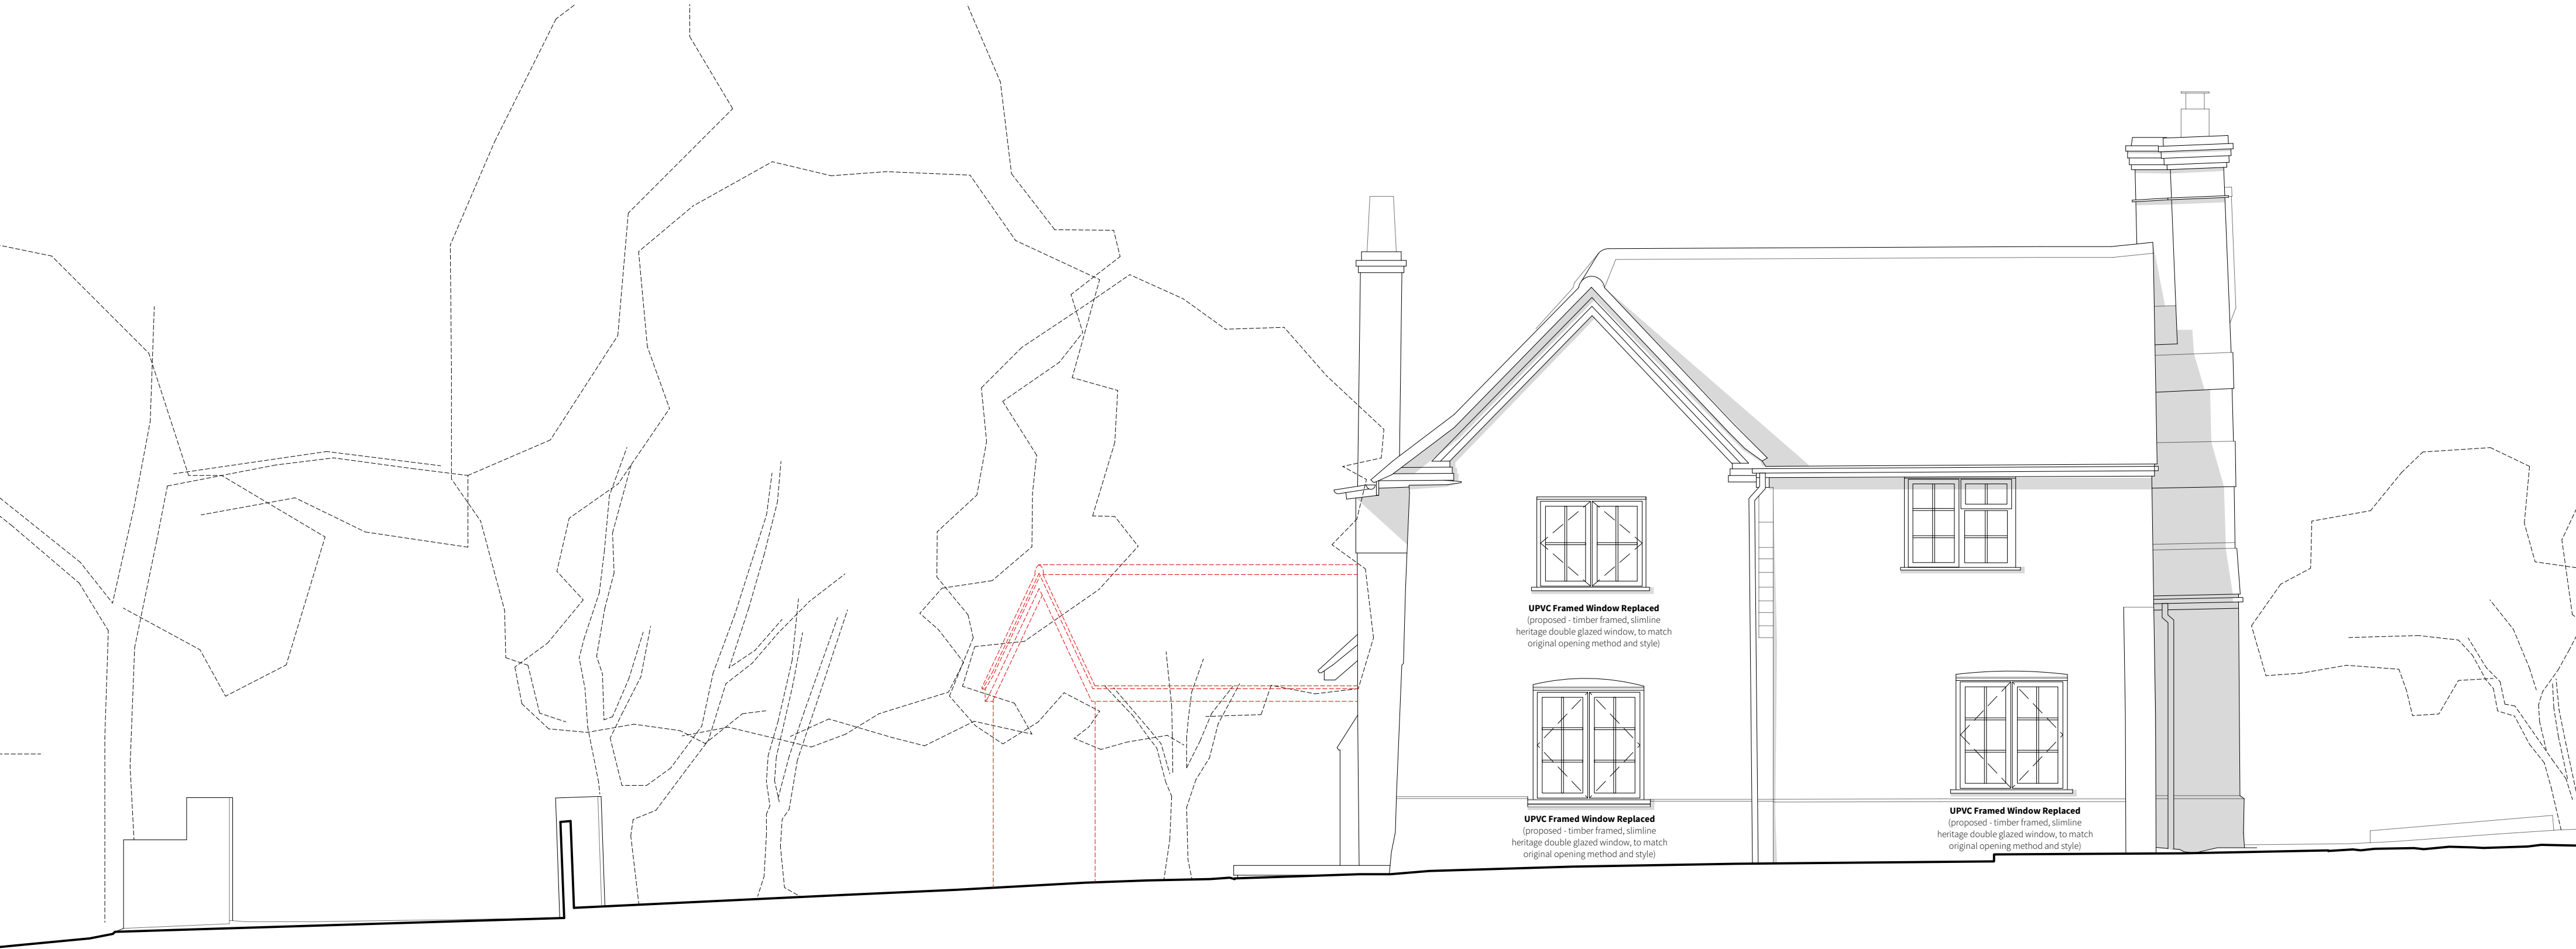

 Demolished

0 2m 5m 10m

Copyright.

Copyright in design and this drawing is the property of Will Gamble Ltd. reproduction in whole or in part is forbidden.

All dimensions are to be checked on site by the contractor. Do not scale this drawing. Any errors or omissions are to be reported to the Architect immediately.

This drawing is to be read in conjunction with all the relevant drawings and / or specialists' drawings / documents, any discrepancies or variations to be notified

The contractor shall submit setting out drawings to the Architect for approval, without which, manufacture shall not commence. All work must comply with relevant British Standards and current Building Regulations.

Revisions.

R1 - 04.03.22 - Removal of timber canopy structure, addition of brick plinth detailing, replacement windows to be in a style to match original windows

Planning_Drawings.

Client: Mr & Mrs Thevan


Project: 188_12 Jackets Lane

Scale: 1:50@A2

Date: 26/11/2020


311_Proposed_SouthWestElevation

Unit 2, Foundry Mews / Barnes / London / SW13 9AZ

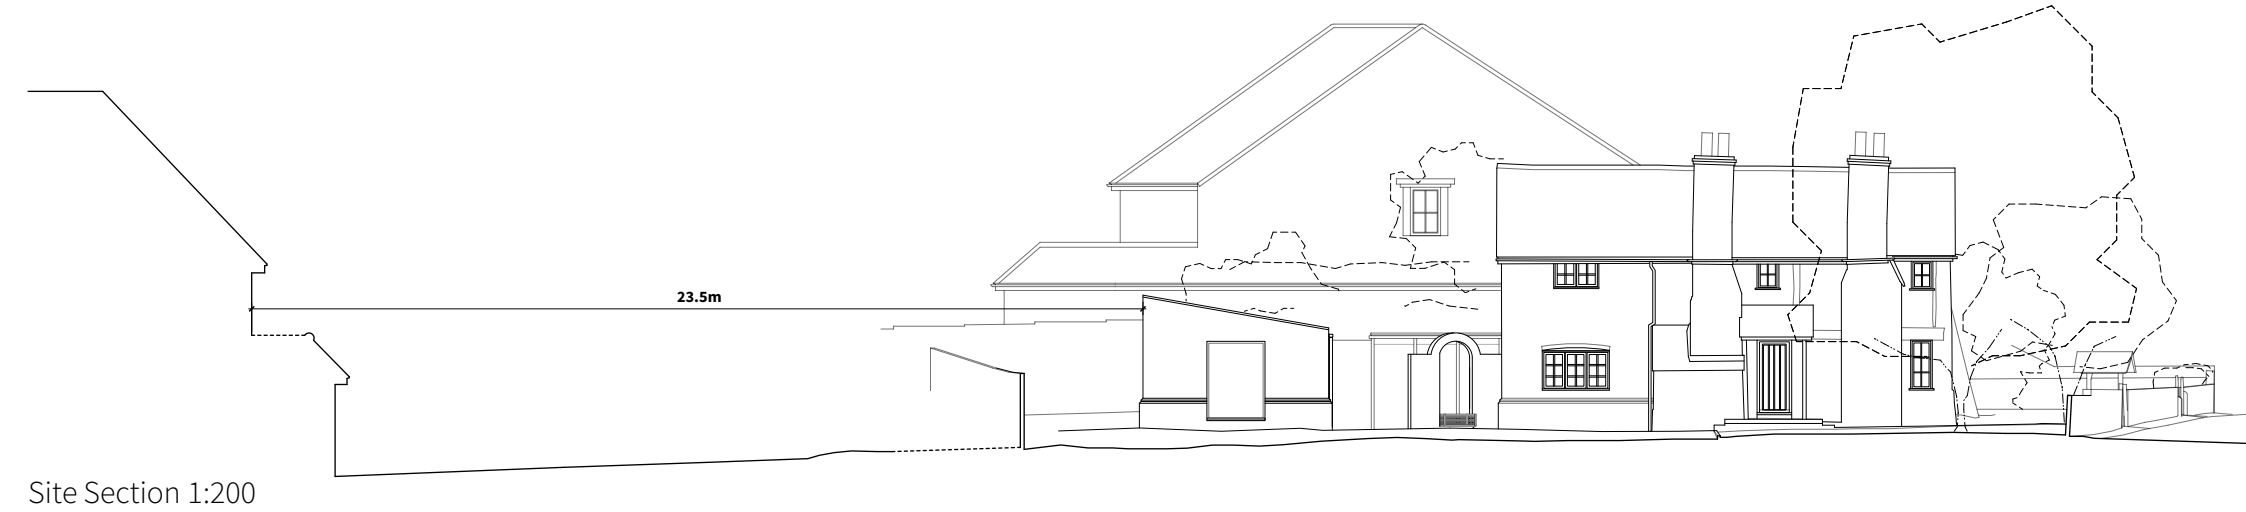

Site Section 1:200

Proposed Material Palette

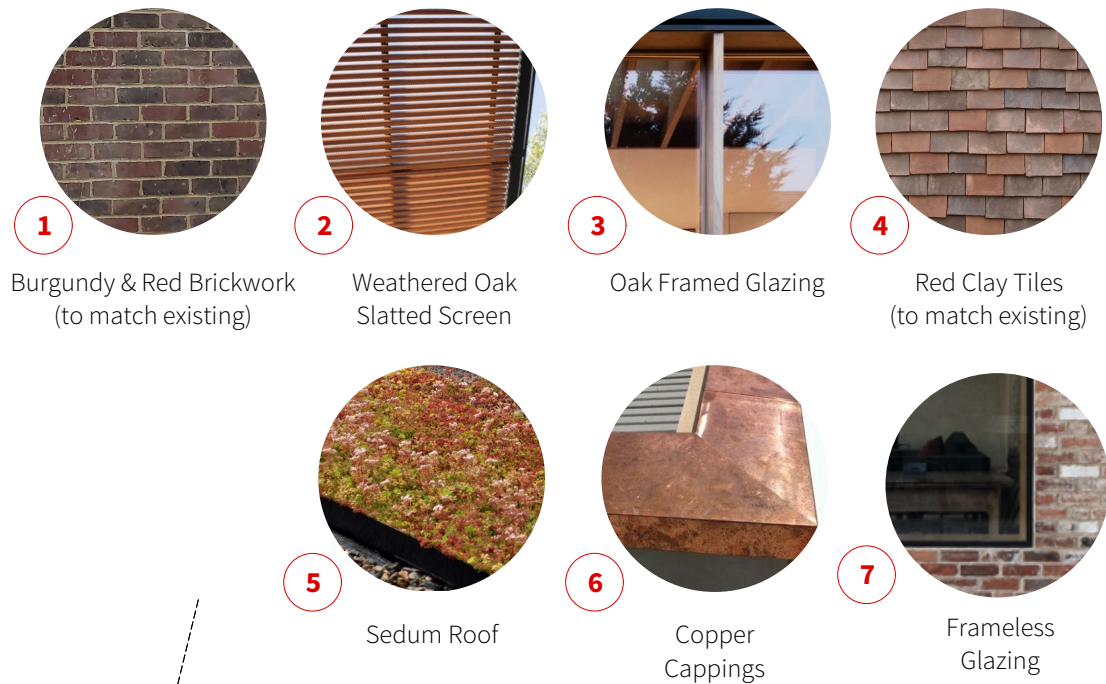

 Demolished

0 2m 5m 10m

Copyright.

Copyright in design and this drawing is the property of Will Gamble Ltd. reproduction in whole or in part is forbidden.

All dimensions are to be checked on site by the contractor. Do not scale this drawing. Any errors or omissions are to be reported to the Architect immediately.

This drawing is to be read in conjunction with all the relevant drawings and / or specialists' drawings / documents, any discrepancies or variations to be notified

The contractor shall submit setting out drawings to the Architect for approval, without which, manufacture shall not commence. All work must comply with relevant British Standards and current Building Regulations.

Revisions.

R1 - 04.03.22 - Removal of timber canopy structure, addition of brick plinth detailing, replacement windows to be in a style to match original windows

Planning_Drawings.

Client: Mr & Mrs Thevan

Project: 188_12 Jackets Lane

Scale: 1:50@A2


Date: 03/06/2021

312_Proposed_NorthWestElevation

Unit 2, Foundry Mews / Barnes / London / SW13 9AZ




Proposed Material Palette

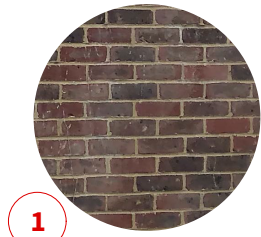

1
Burgundy & Red Brickwork
(to match existing)



2
Weathered Oak
Slatted Screen

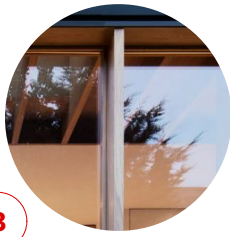

3
Oak Framed Glazing




4
Red Clay Tiles
(to match existing)



5
Sedum Roof



6
Copper
Cappings

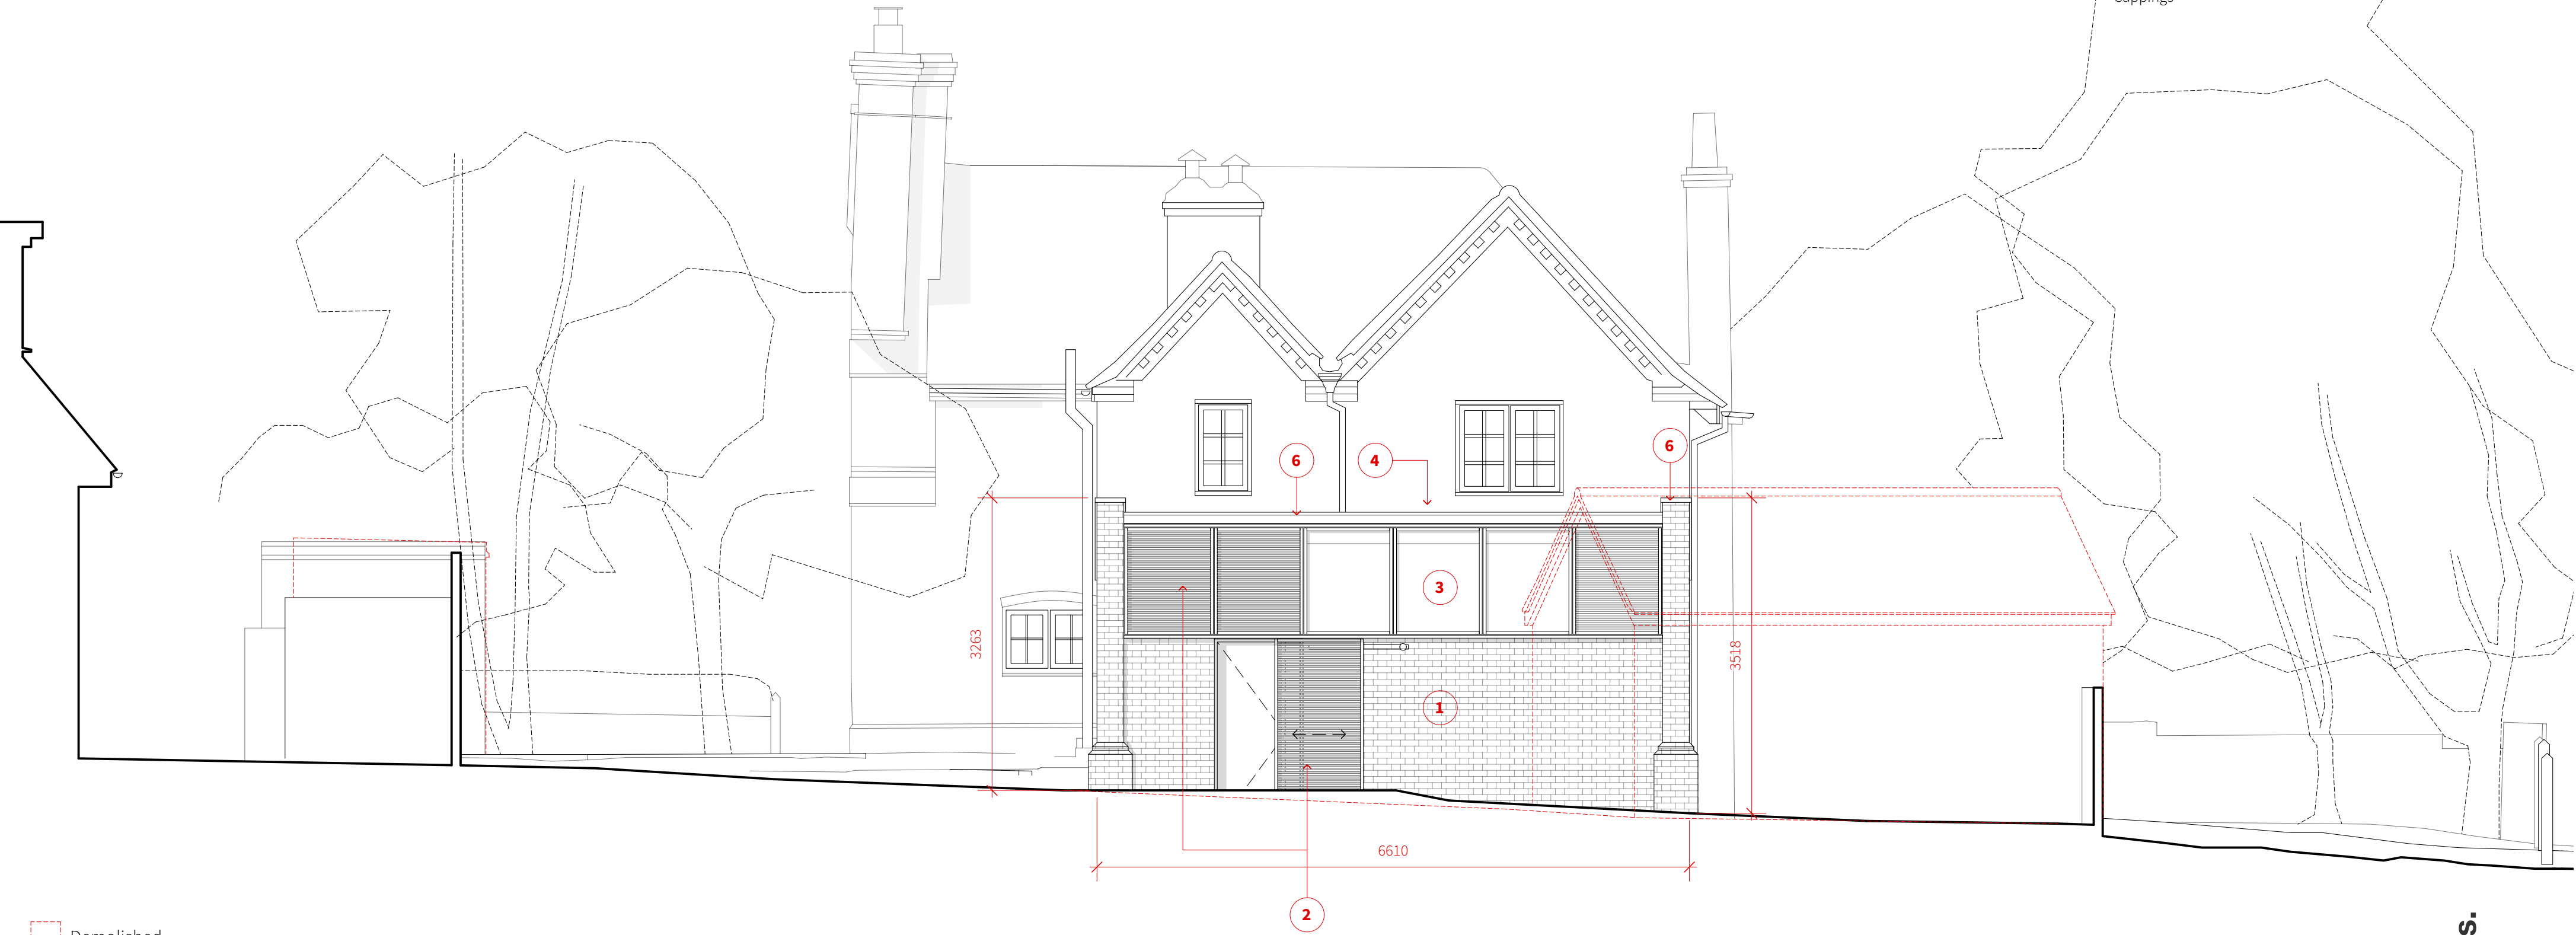

Demolished

0 2m 5m 10m

Copyright.

Copyright in design and this drawing is the property of Will Gamble Ltd. reproduction in whole or in part is forbidden.

All dimensions are to be checked on site by the contractor. Do not scale this drawing. Any errors or omissions are to be reported to the Architect immediately.

This drawing is to be read in conjunction with all the relevant drawings and / or specialists' drawings / documents, any discrepancies or variations to be notified

The contractor shall submit setting out drawings to the Architect for approval, without which, manufacture shall not commence. All work must comply with relevant British Standards and current Building Regulations.

Revisions.

R1 - 04.03.22 - Removal of timber canopy structure, addition of brick plinth detailing, replacement windows to be in a style to match original windows

Planning_Drawings.

Client: Mr & Mrs Thevan


Project: 188_12 Jackets Lane

Scale: 1:50@A2


Date: 26/11/2020

313_Proposed_NorthEastElevation


Unit 2, Foundry Mews / Barnes / London / SW13 9AZ

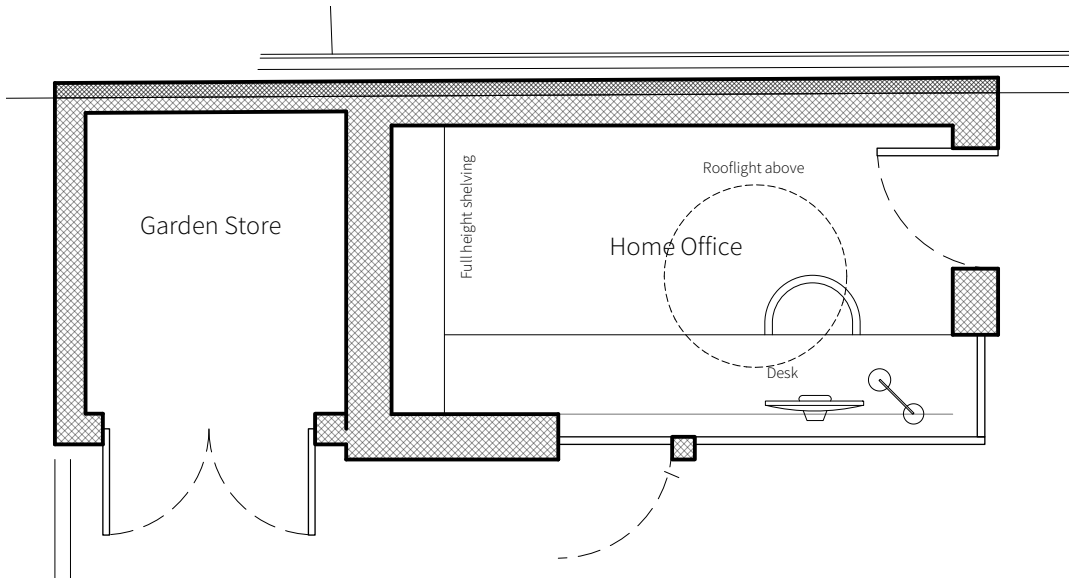

Plan (included for reference)

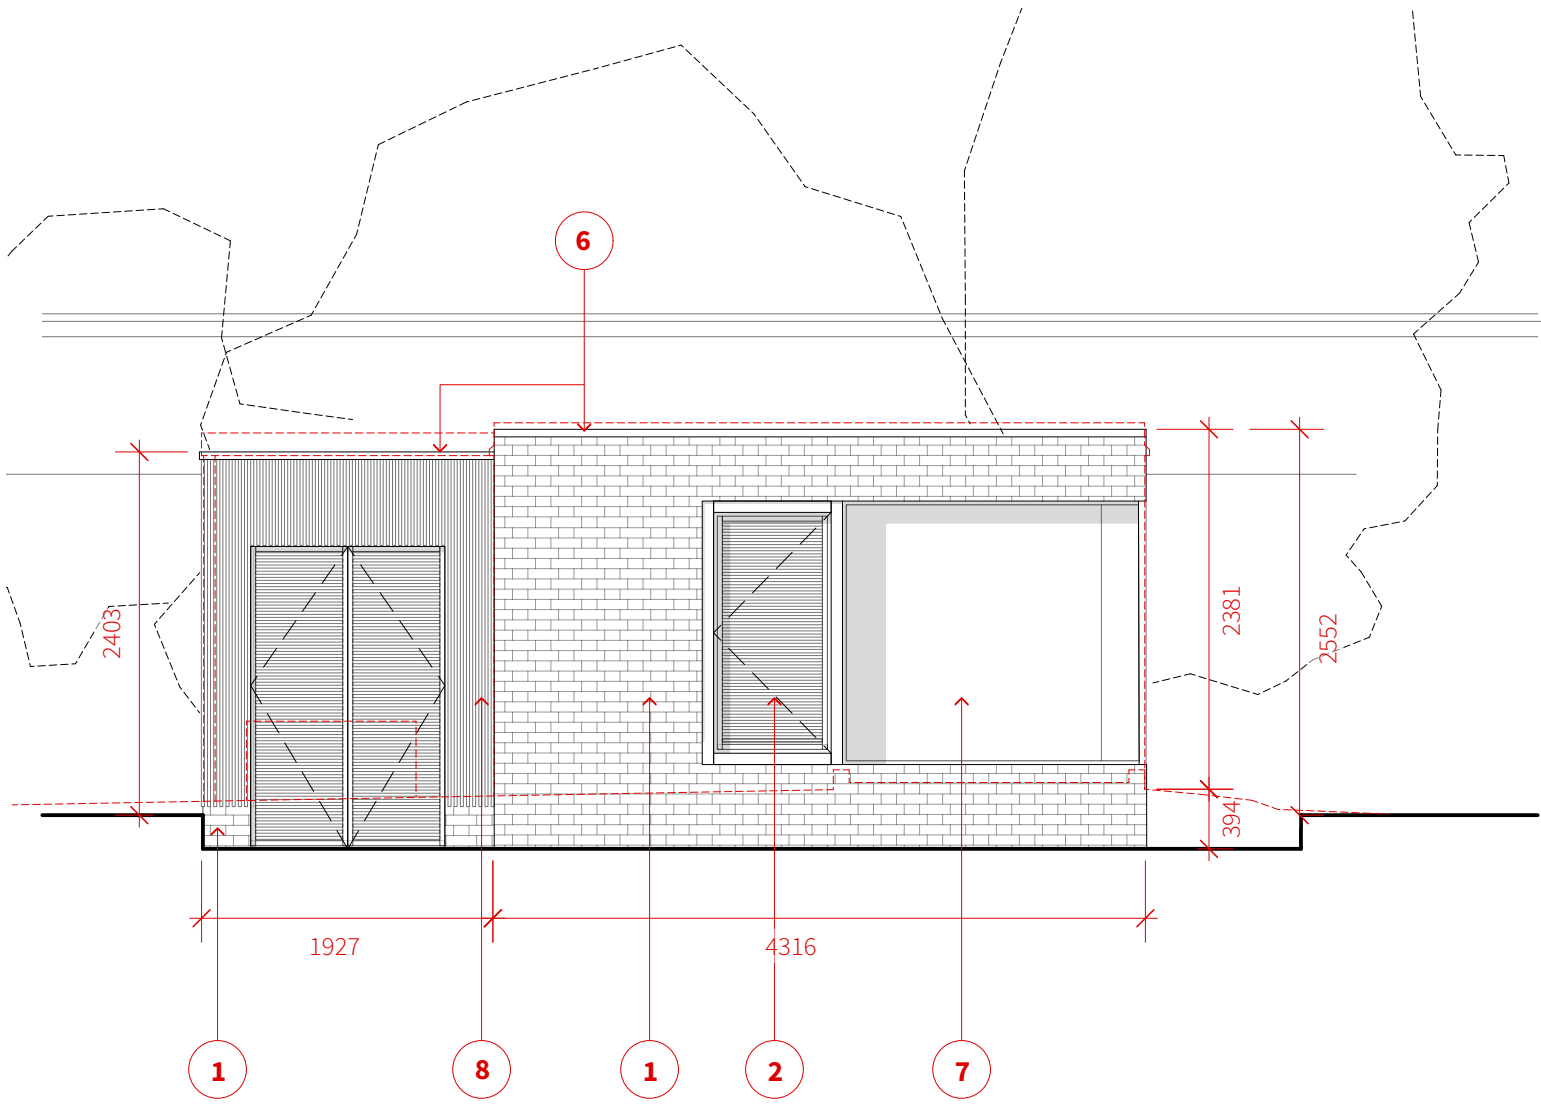

North West Elevation

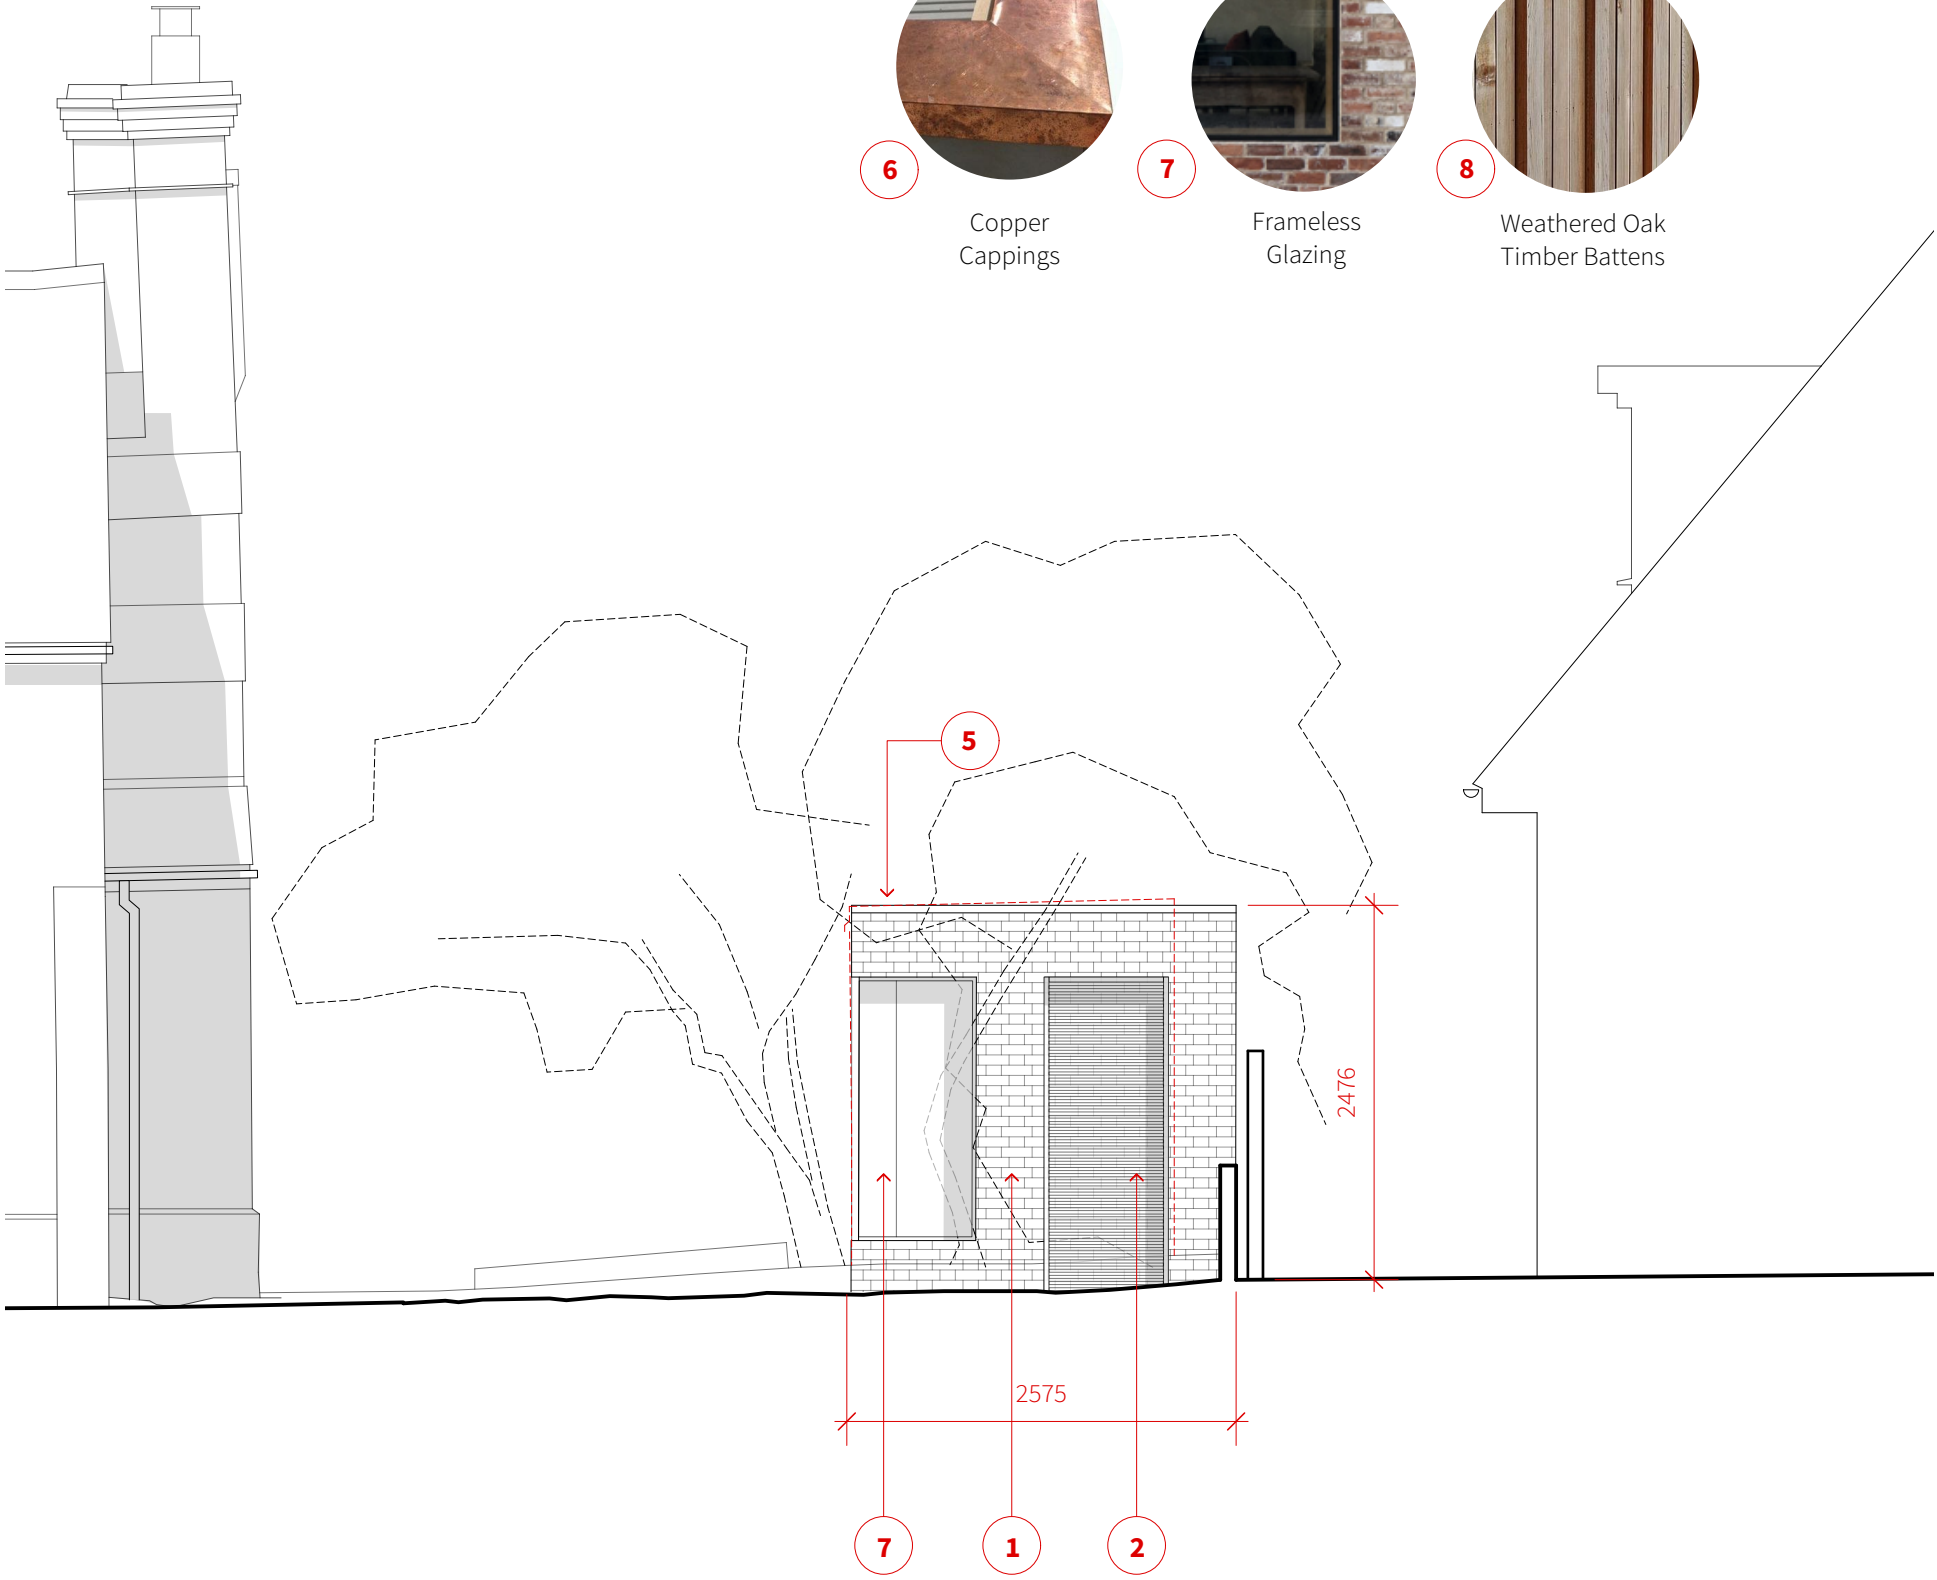

South West Elevation

 Demolished



Copyright.

Copyright in design and this drawing is the property of Will Gamble Ltd. reproduction in whole or in part is forbidden.

All dimensions are to be checked on site by the contractor. Do not scale this drawing. Any errors or omissions are to be reported to the Architect immediately.

This drawing is to be read in conjunction with all the relevant drawings and / or specialists' drawings / documents, any discrepancies or variations to be notified

The contractor shall submit setting out drawings to the Architect for approval, without which, manufacture shall not commence. All work must comply with relevant British Standards and current Building Regulations.

Revisions.

Planning_Drawings.

Client: Mr & Mrs Thevan


Project: 188_12 Jackets Lane

Scale: 1:50@A2

Date: 23/06/2021

314_Proposed_GardenRoom

Unit 2, Foundry Mews / Barnes / London / SW13 9AZ

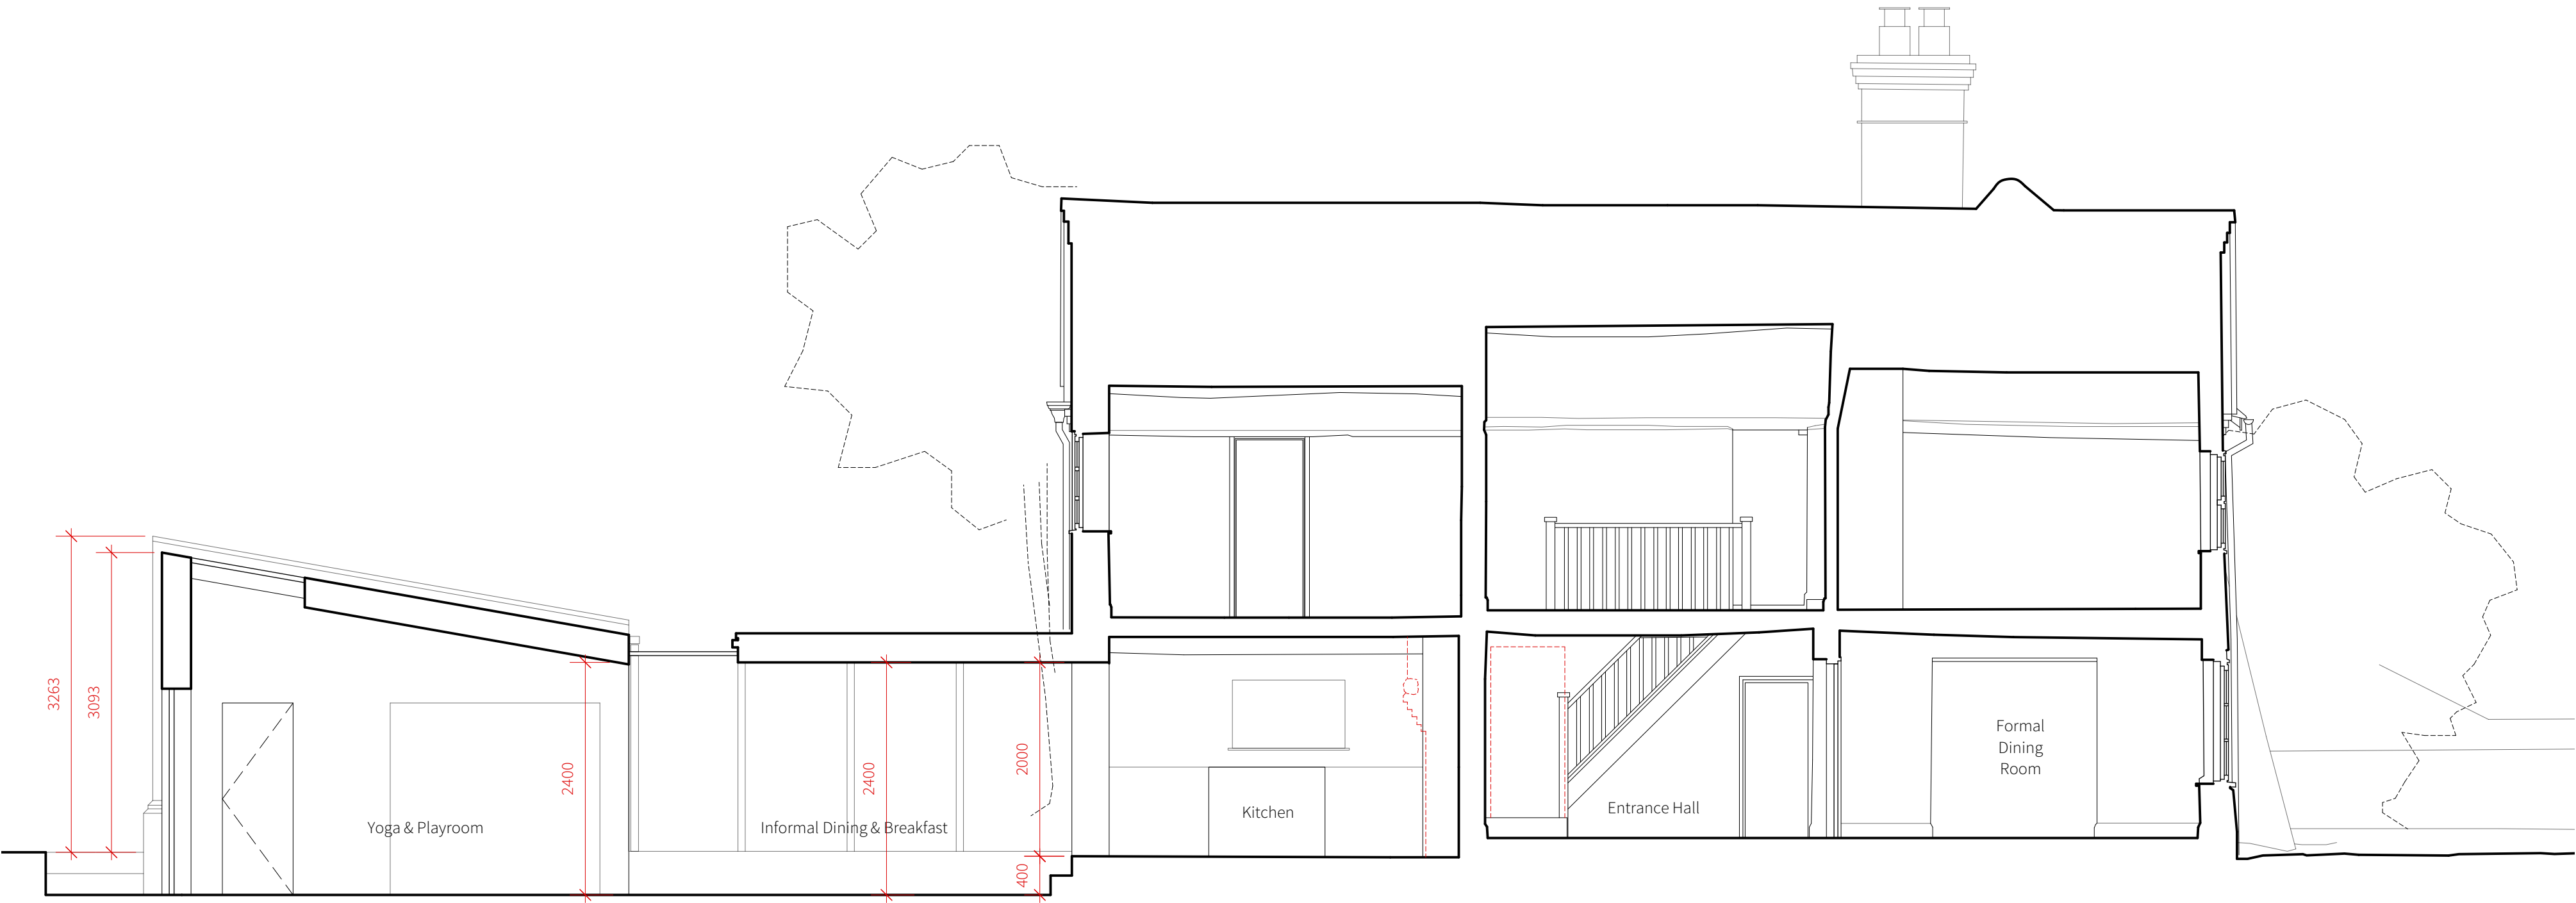

 Demolished

0 2m 5m 10m

Copyright.

Copyright in design and this drawing is the property of Will Gamble Ltd. reproduction in whole or in part is forbidden.

All dimensions are to be checked on site by the contractor. Do not scale this drawing. Any errors or omissions are to be reported to the Architect immediately.

This drawing is to be read in conjunction with all the relevant drawings and / or specialists' drawings / documents, any discrepancies or variations to be notified

The contractor shall submit setting out drawings to the Architect for approval, without which, manufacture shall not commence. All work must comply with relevant British Standards and current Building Regulations.

Revisions.

R1 - 04.03.22 - Removal of timber canopy structure, addition of brick plinth detailing, replacement windows to be in a style to match original windows

Planning_Drawings.

Client: Mr & Mrs Thevan

Project: 188_12 Jackets Lane

Scale: 1:50@A2

Date: 26/11/2020

320_Proposed_SectionAA

Unit 2, Foundry Mews / Barnes / London / SW13 9AZ