




CONDITION
No 5.v
DOORS
(STEEL FRAME)

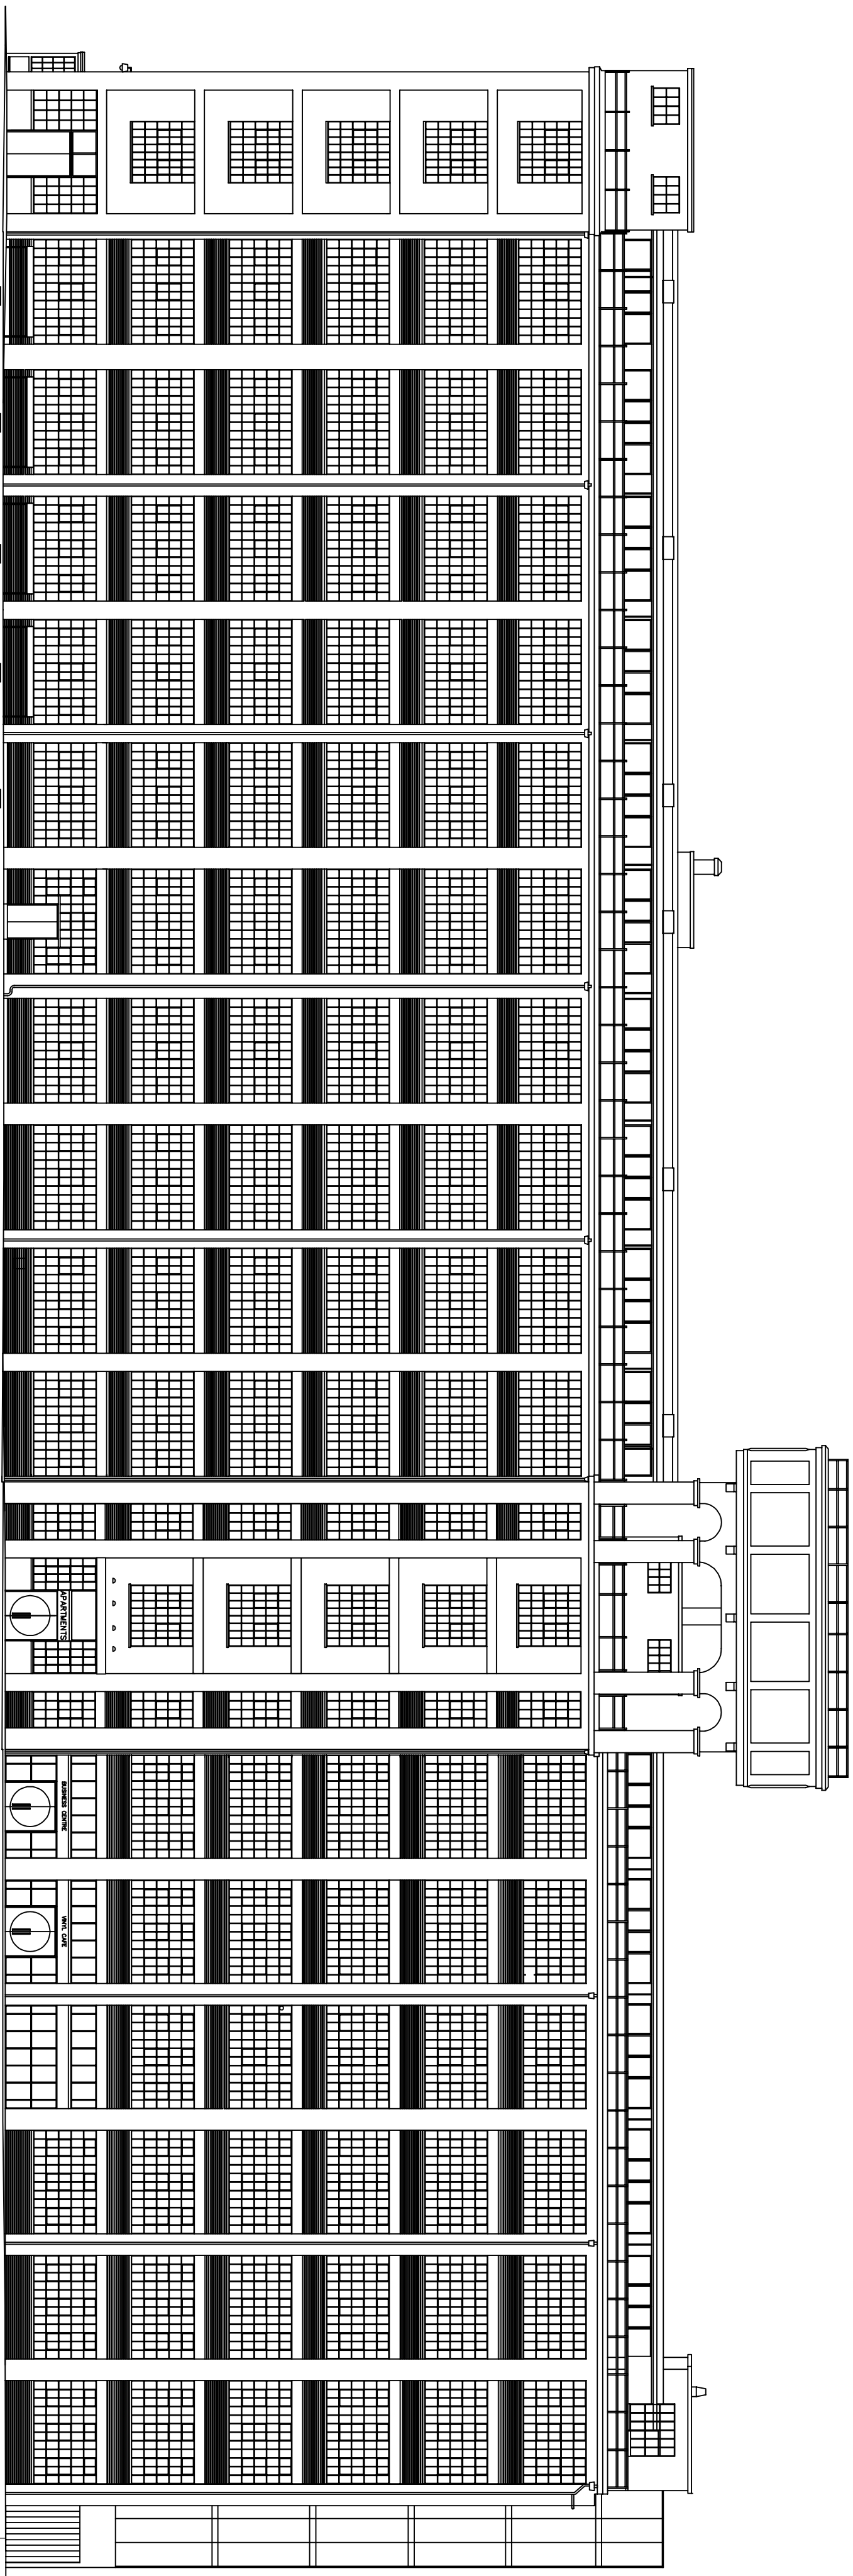


SOUTH ELEVATION
Scale 1:200 @ A1

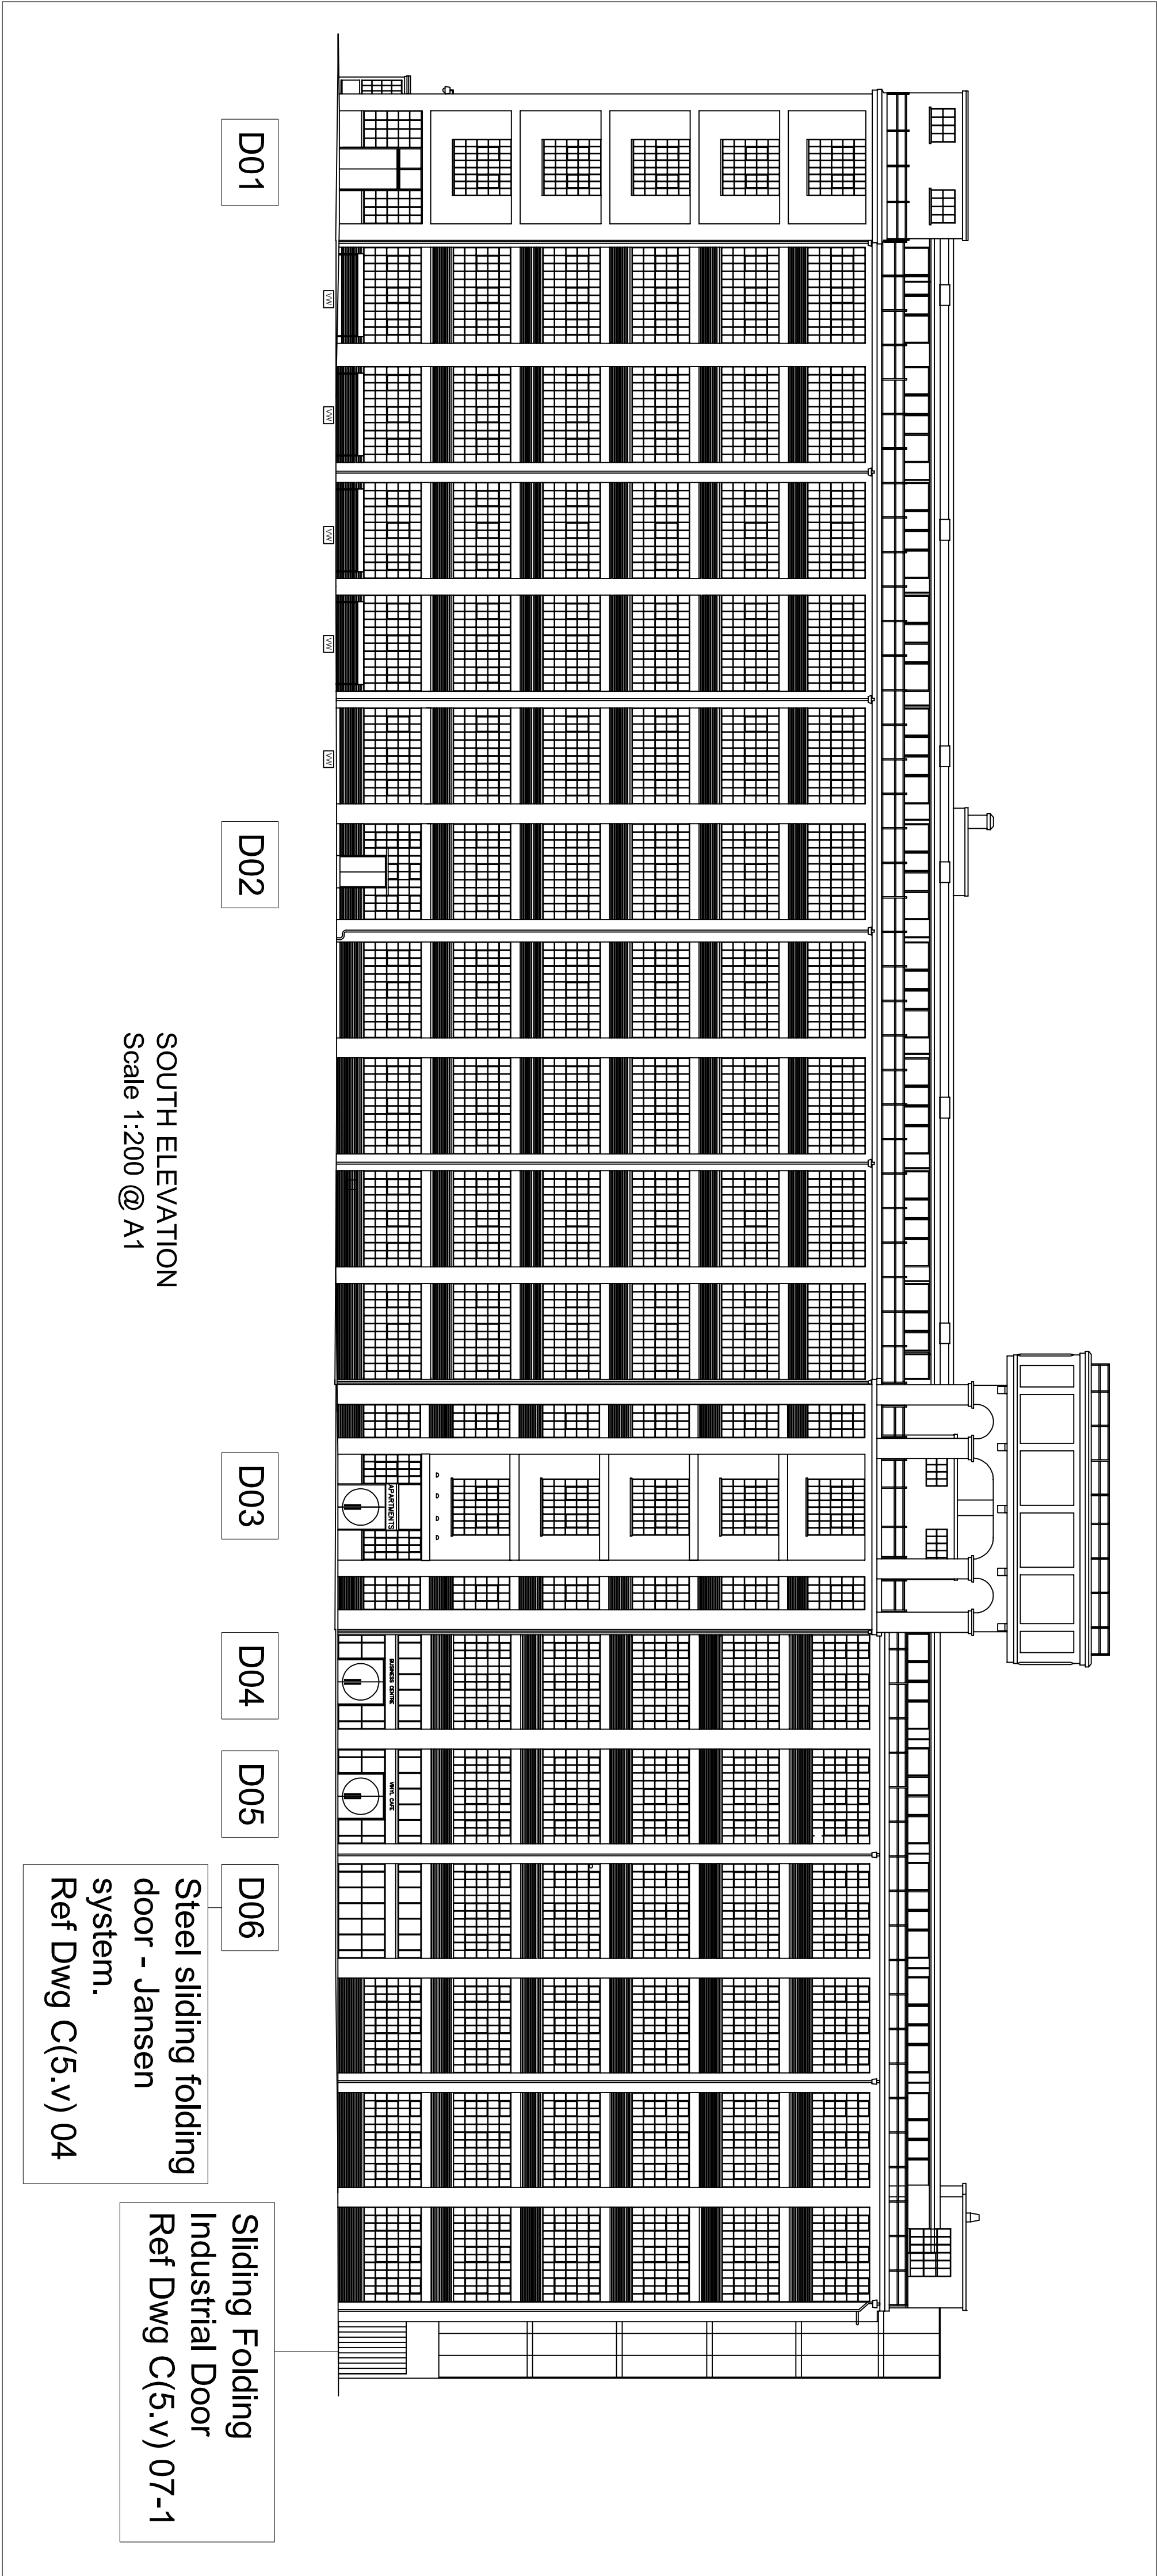

STEEL FRAME GLASS DOORSET:
DOORTECHNIK SG20

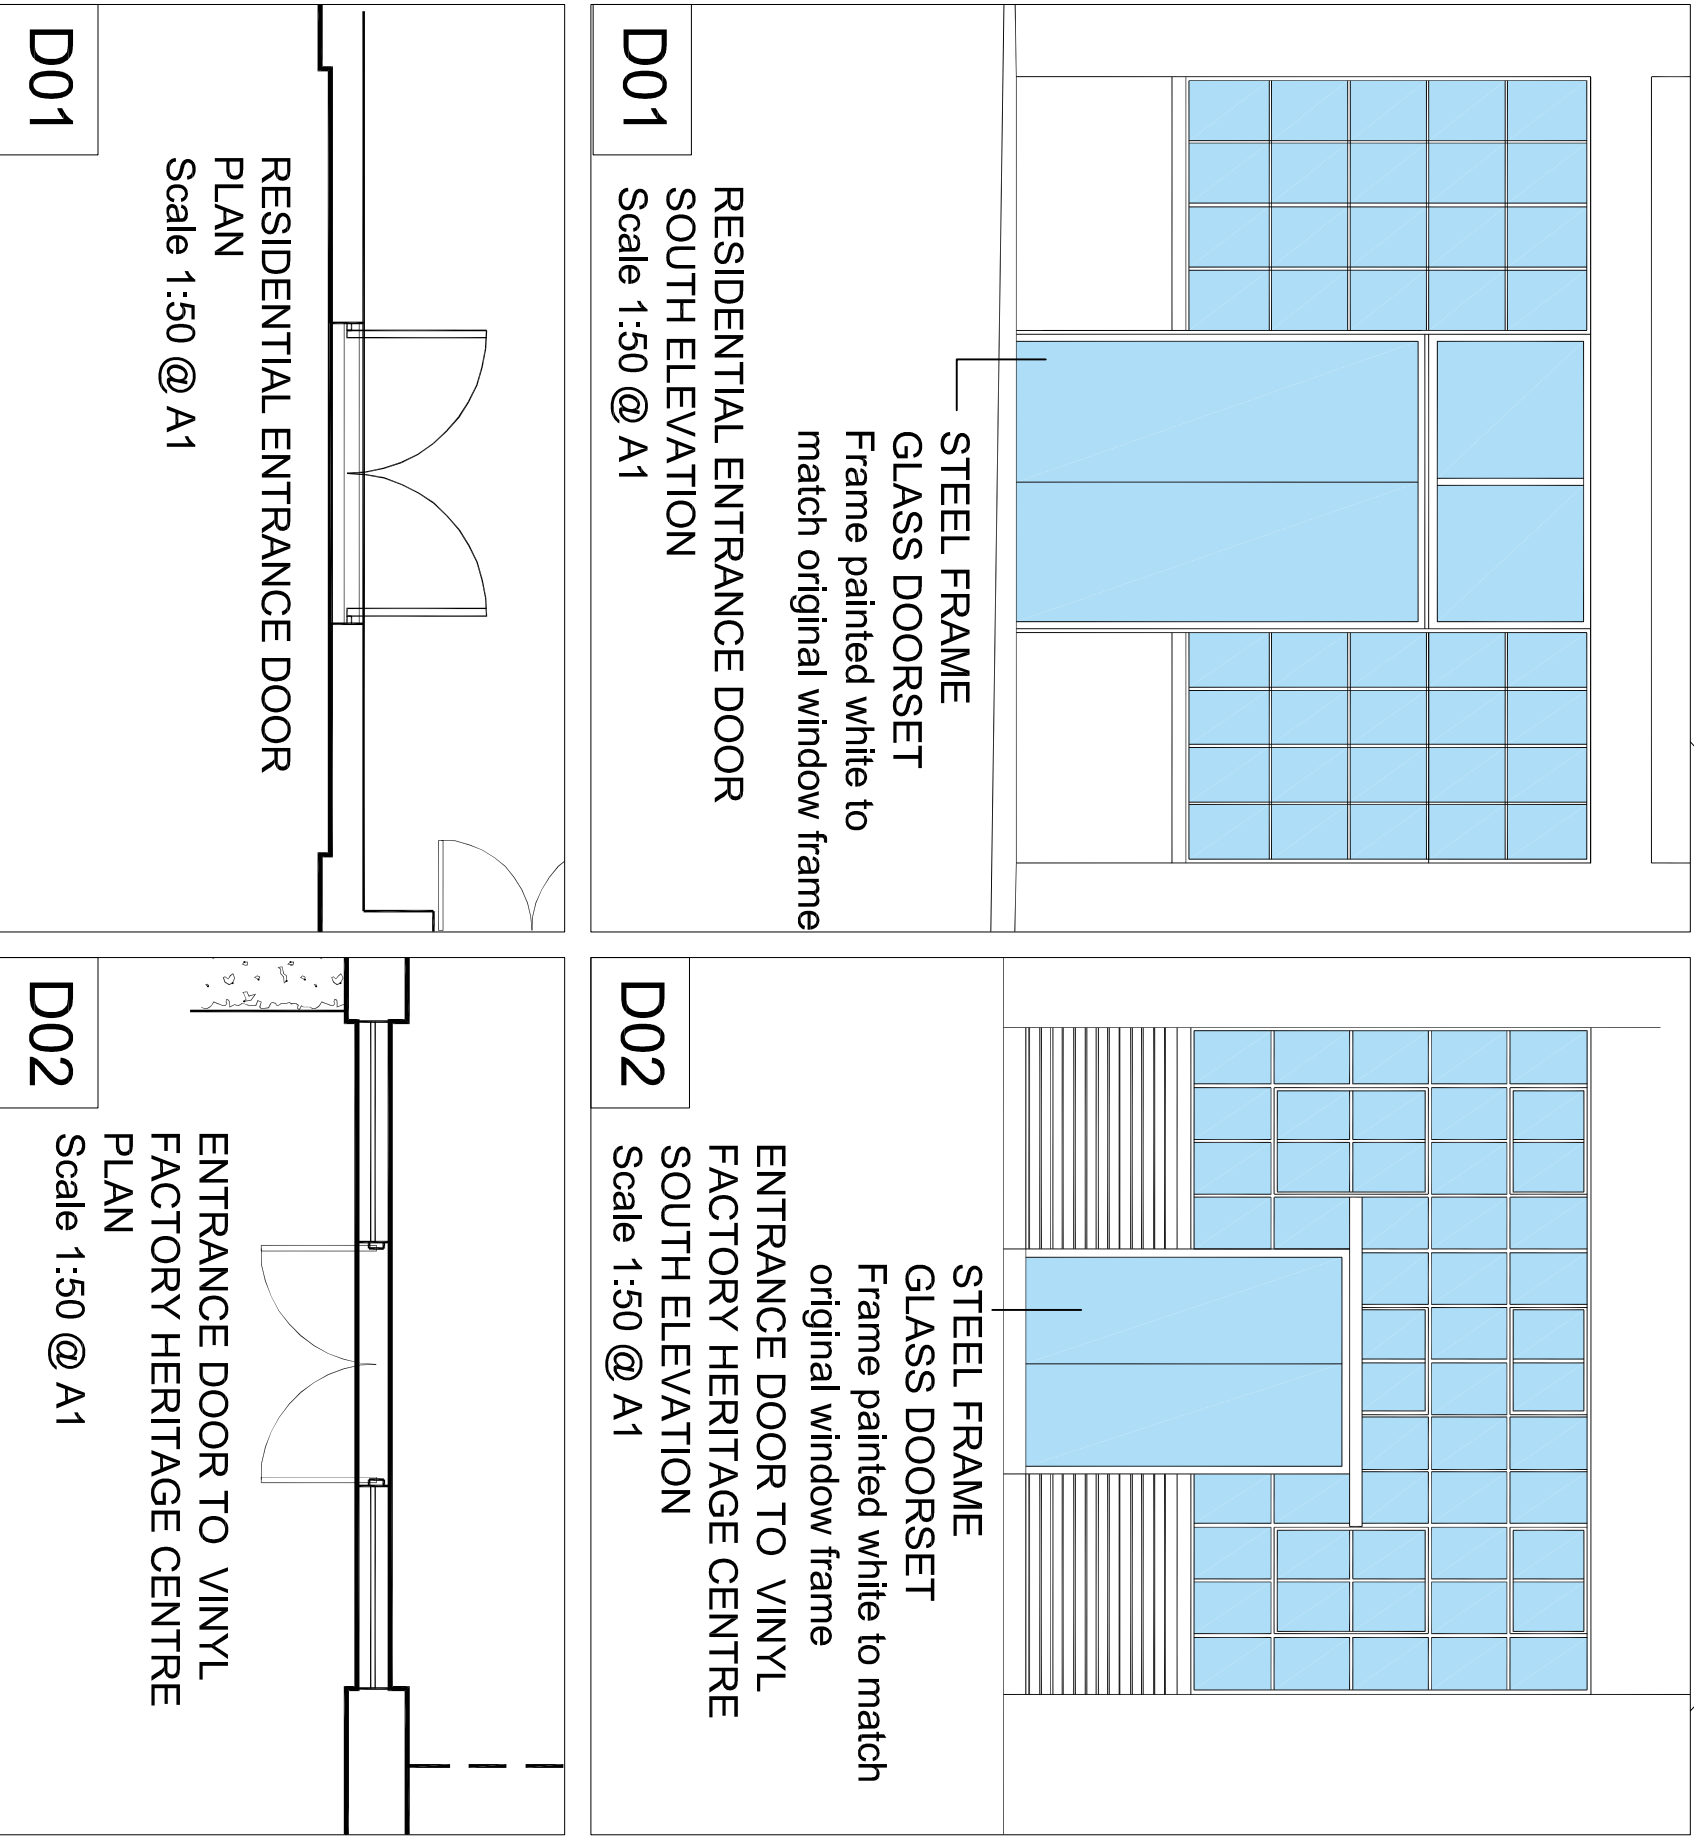

STEEL DOORS (WITH VISION PANEL)
DOORTECHNIK G15

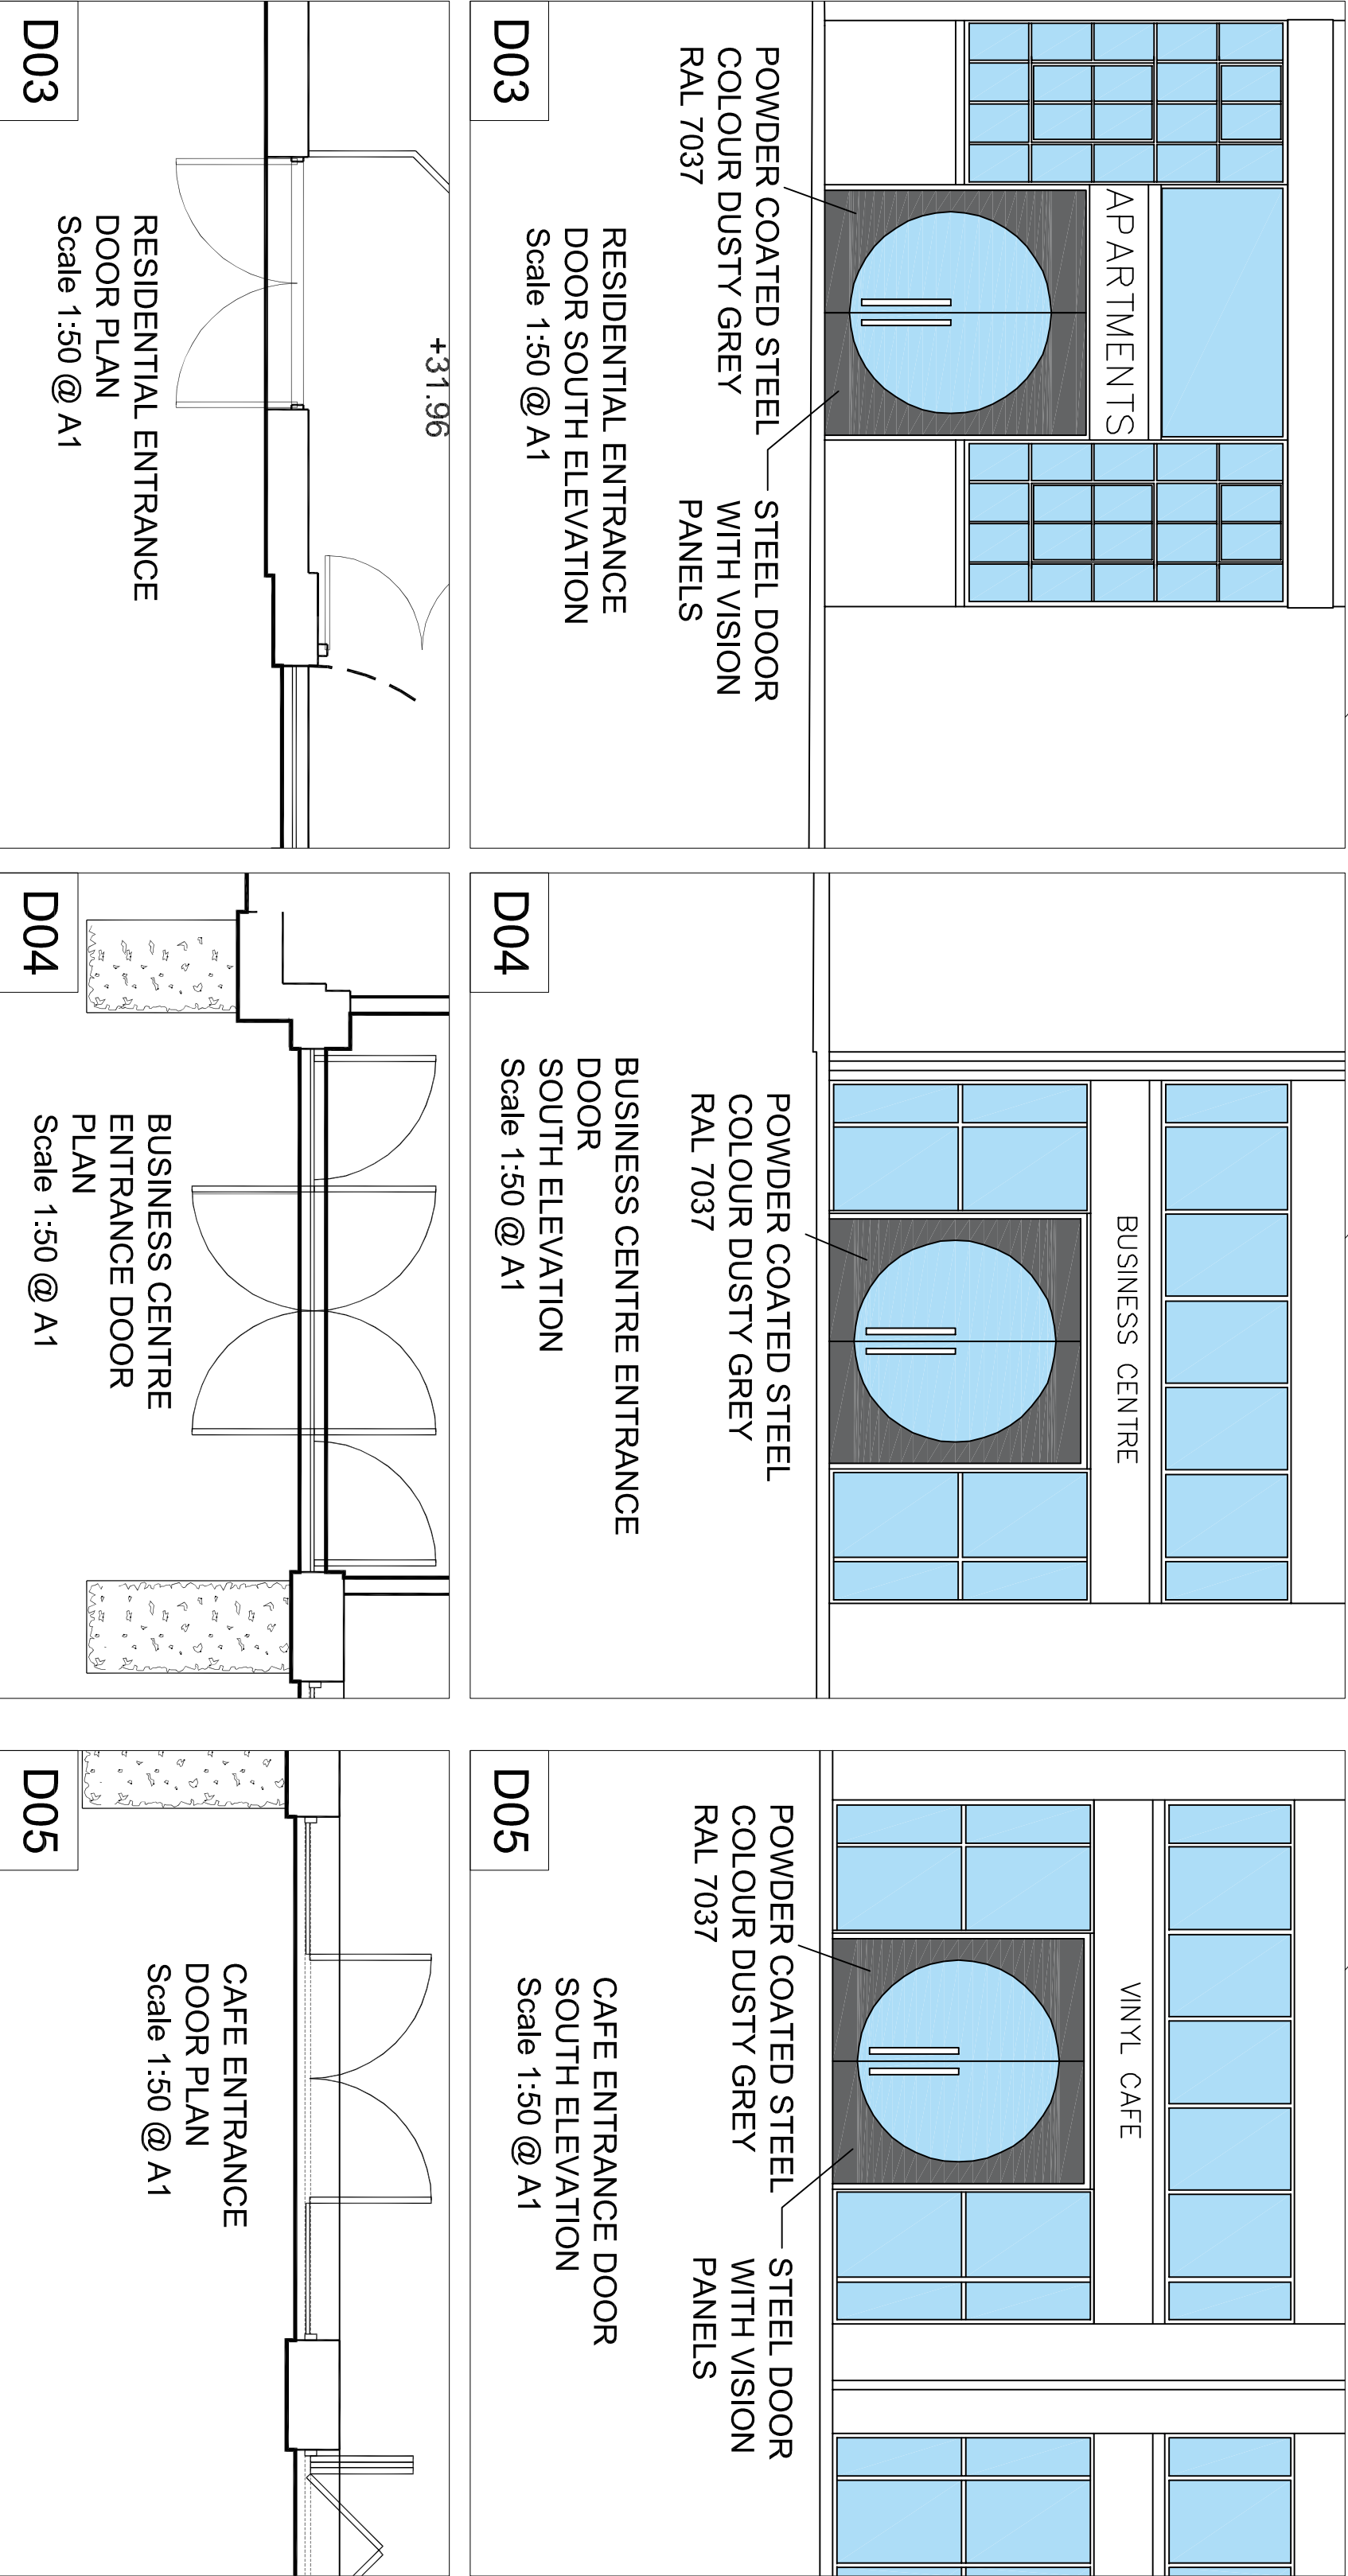

STEEL DOORS:
STEEL FRAME GLASS DOORSET:
DOORTECHNIK SG20
SOLID STEEL DOORS (WITH OR
WITHOUT VISION PANEL)
DOORTECHNIK G15
FOR GROUND FLOOR PLAN REF
DRWG L(--)101
STEEL FRAMES AND PANELS:
POWDER COATED, COLOUR
DUSTY GREY, RAL 7037

F B A DESIGN			
CHARTERED ARCHITECTS			
PROJECT			
ENTERPRISE HOUSE			
BLYTH ROAD, HAYES			
DRAWING TITLE			
DOORS- STEEL FRAME			
(South Elev)			
PROJECT NO.	DRAWING NO.	REVISION	
1504	C(5.v)03	B	
DRAWN	CHECKED	SCALE	DATE
	KB	Various	28.02.16
FBA DESIGN LTD Company No. 3477862			

12 HUDSON APT
CHADWELL LANE
LONDON, N6 7RW

COLLEGE HOUSE
INGLESHAM, WILTSHIRE
SN6 7DU

Tel: 020 7078 3945
e-mail: contact.fba.design@gmail.com