



STEEL FRAME GLASS DOORSET:
DOORTECHNIK SG20

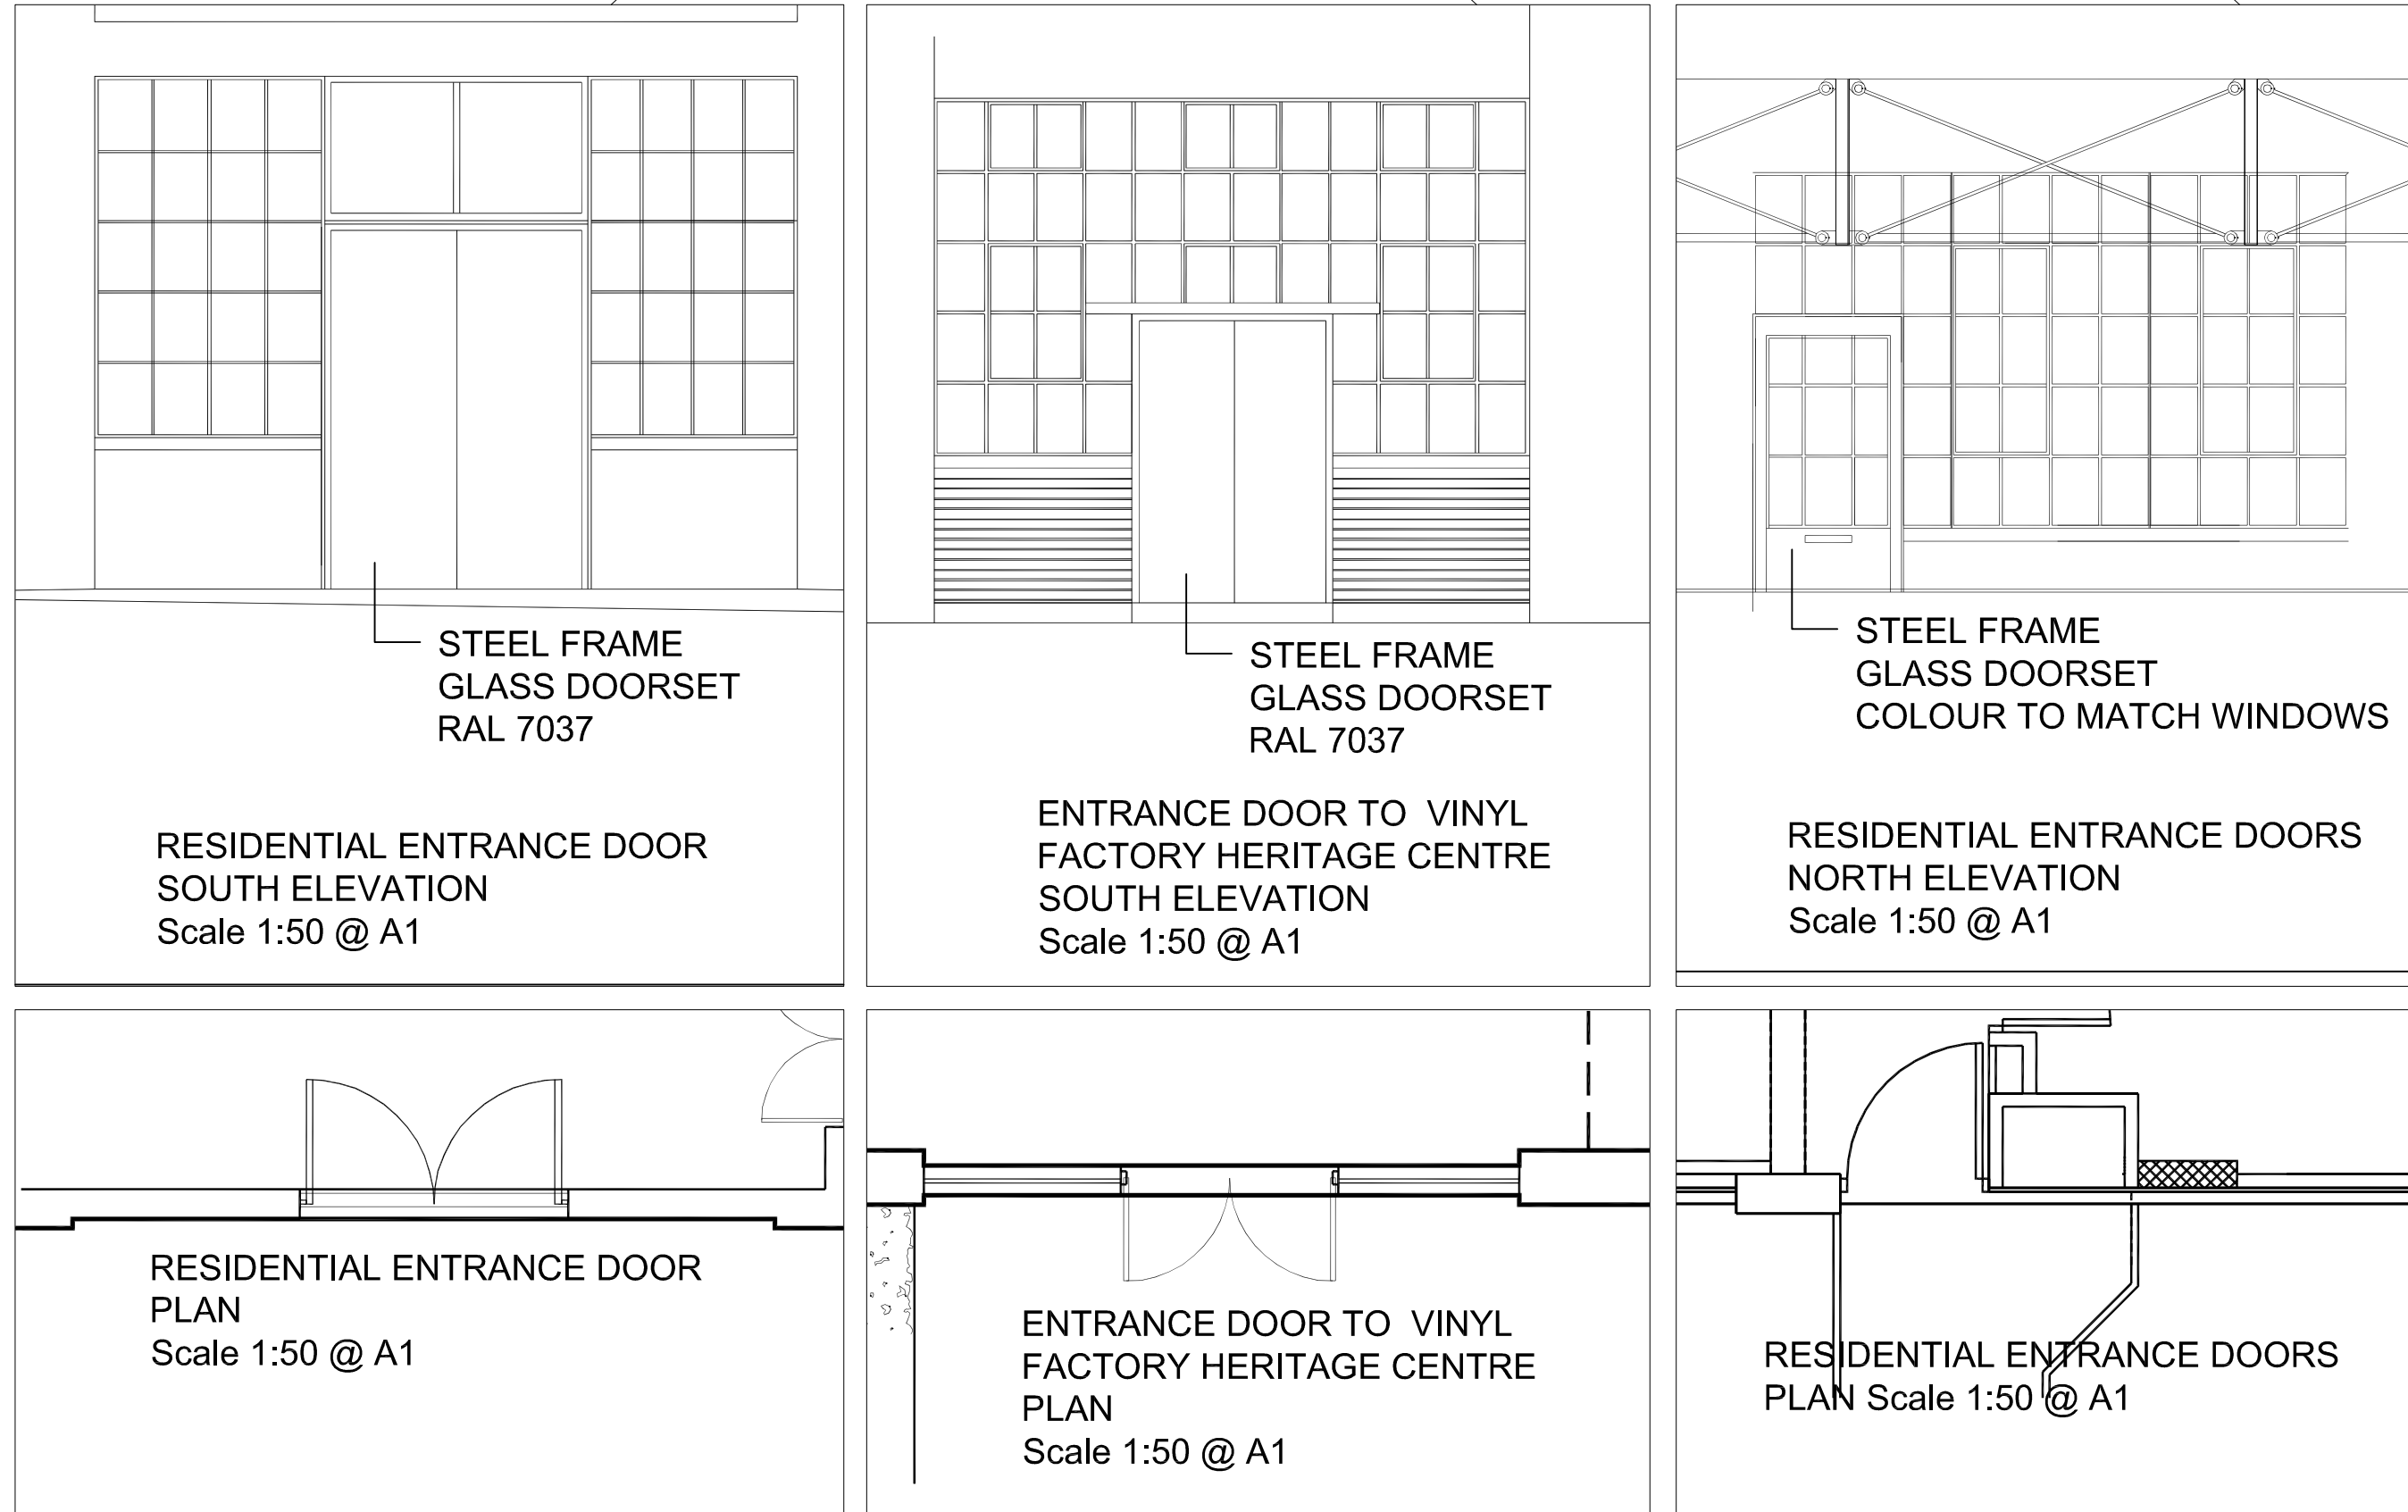

STEEL DOORS (WITH VISION PANEL)
DOORTECHNIK G15

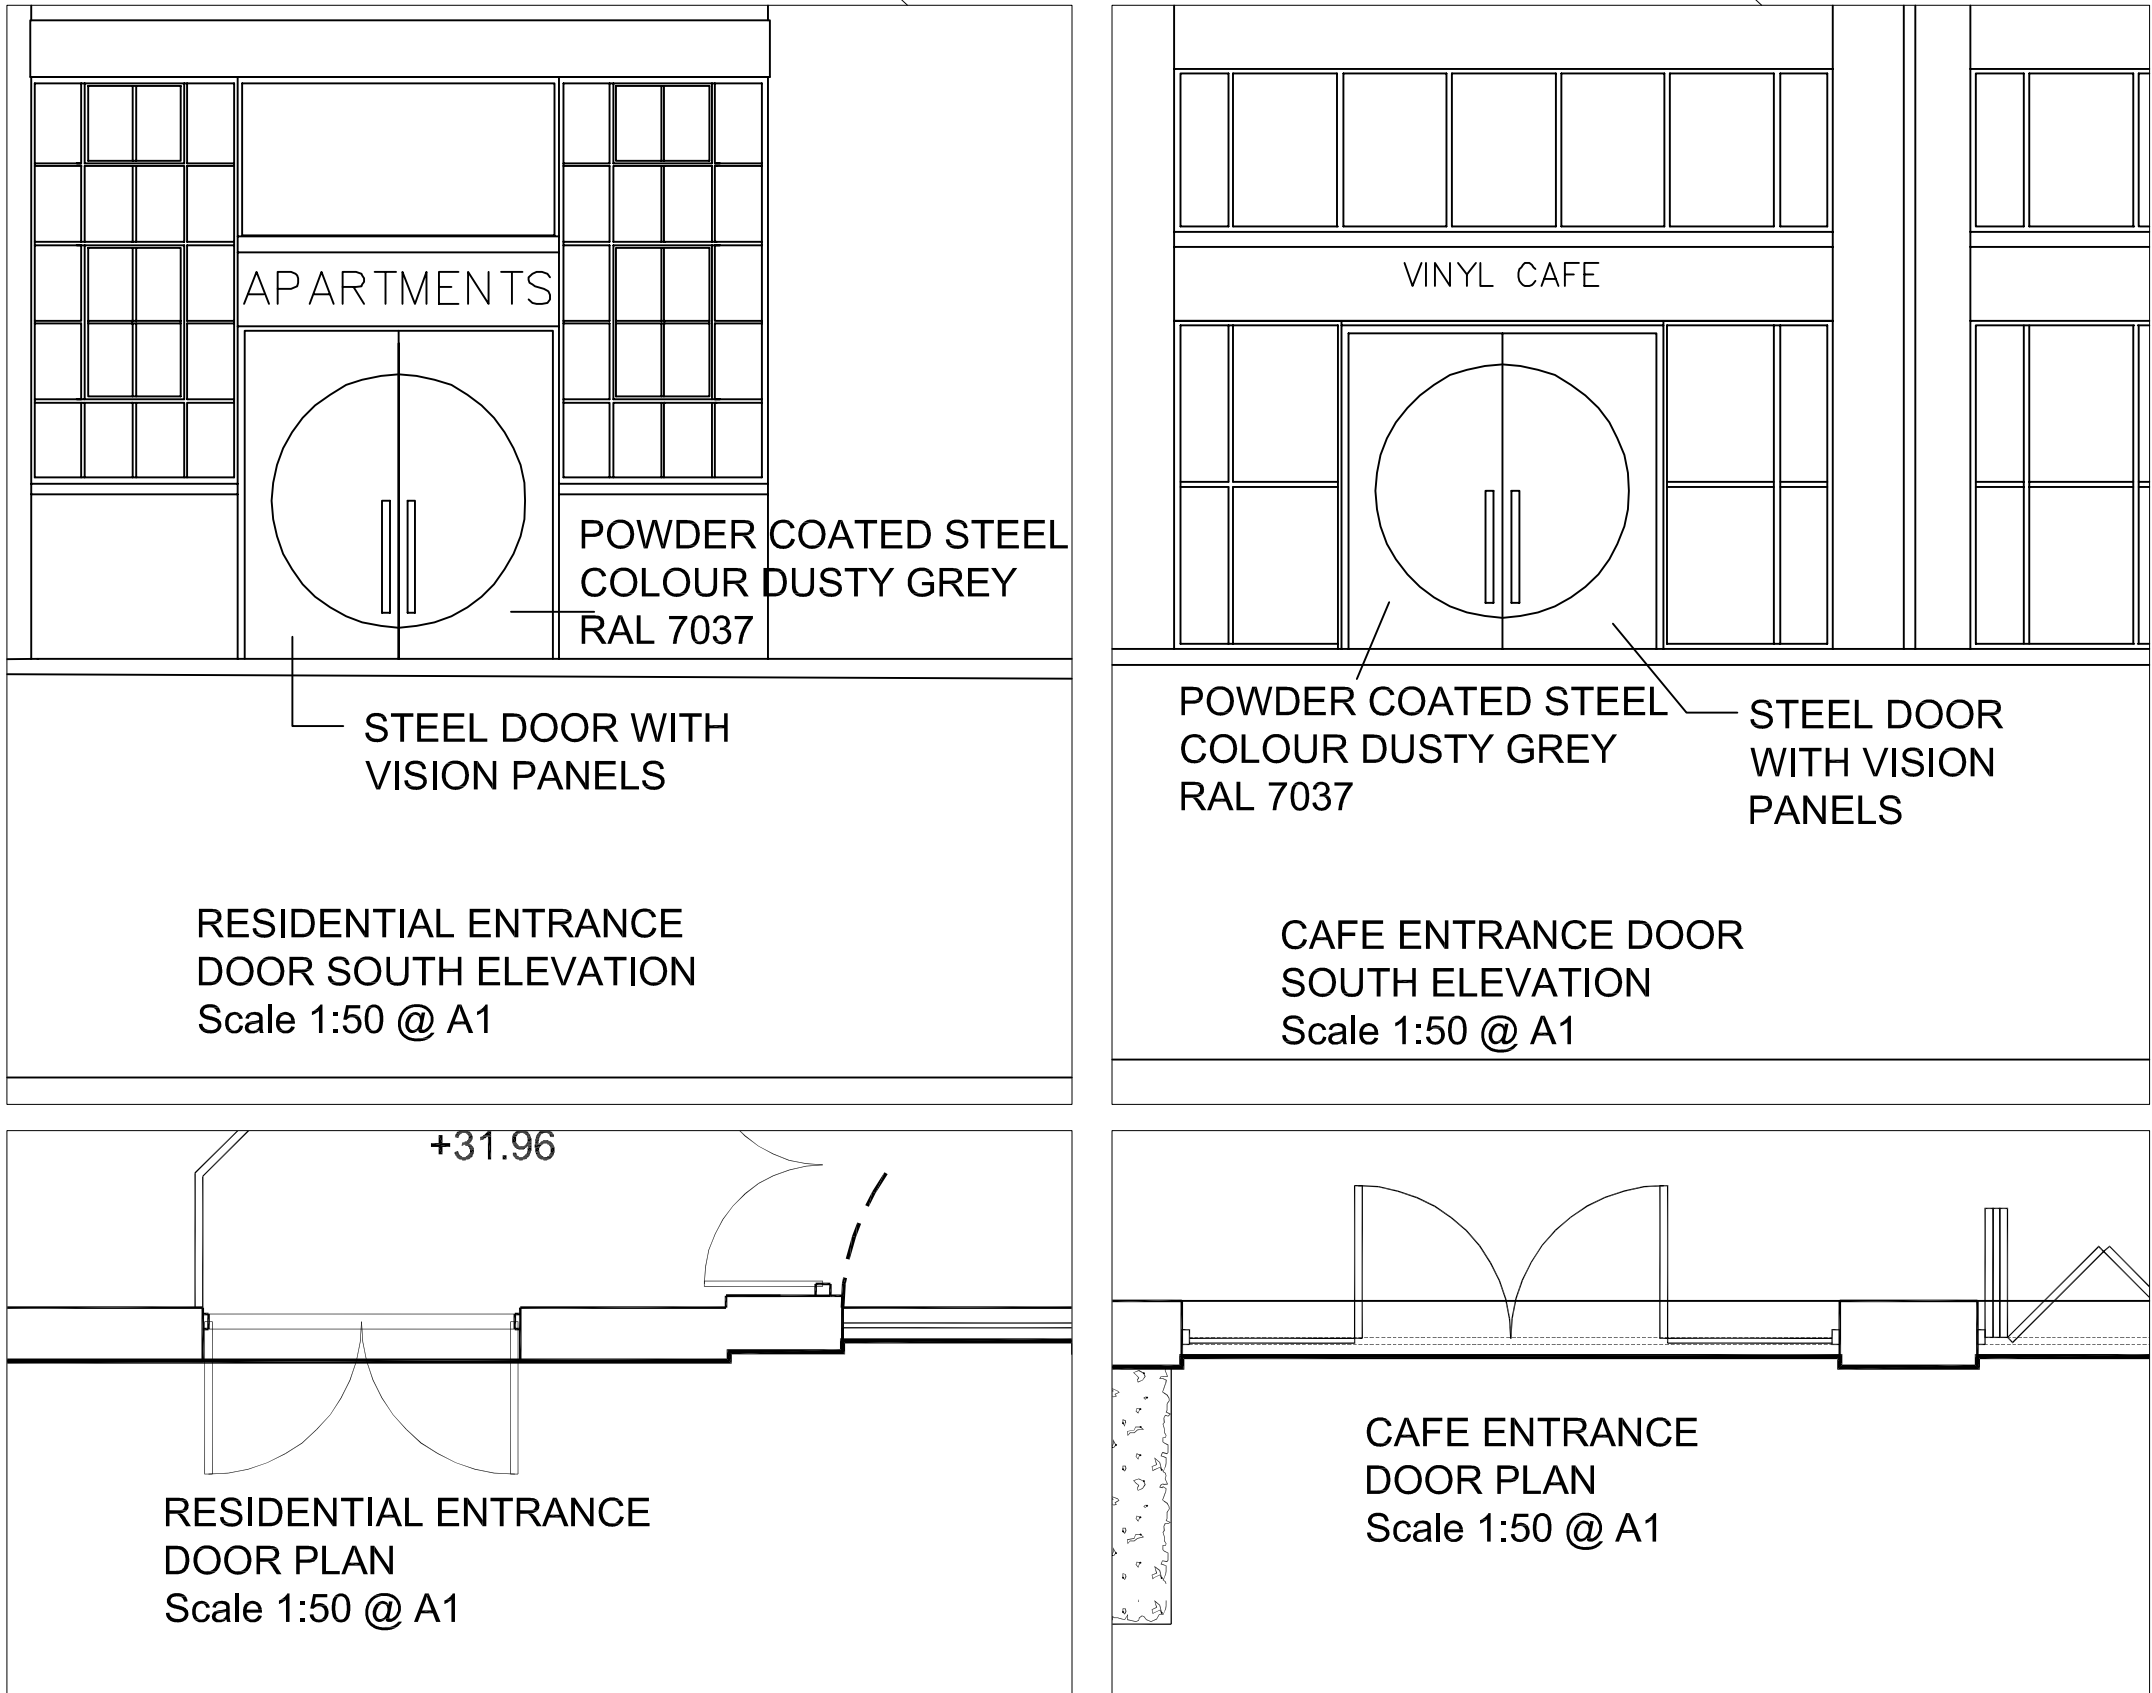

CONDITION
No 5.v
DOORS
(STEEL FRAME)

STEEL DOORS:


STEEL FRAME GLASS DOORSET:
DOORTECHNIK SG20

SOLID STEEL DOORS (WITH OR
WITHOUT VISION PANEL)
DOORTECHNIK G15


FOR GROUND FLOOR PLAN REF
DRWG L(--)101

STEEL FRAMES AND PANELS:
POWDER COATED, COLOUR
DUSTY GREY, RAL 7037

SOLID STEEL DOORS: DOORTECHNIK G15,
POWDERCOATED, COLOUR 'DUSTY GREY', RAL 7037

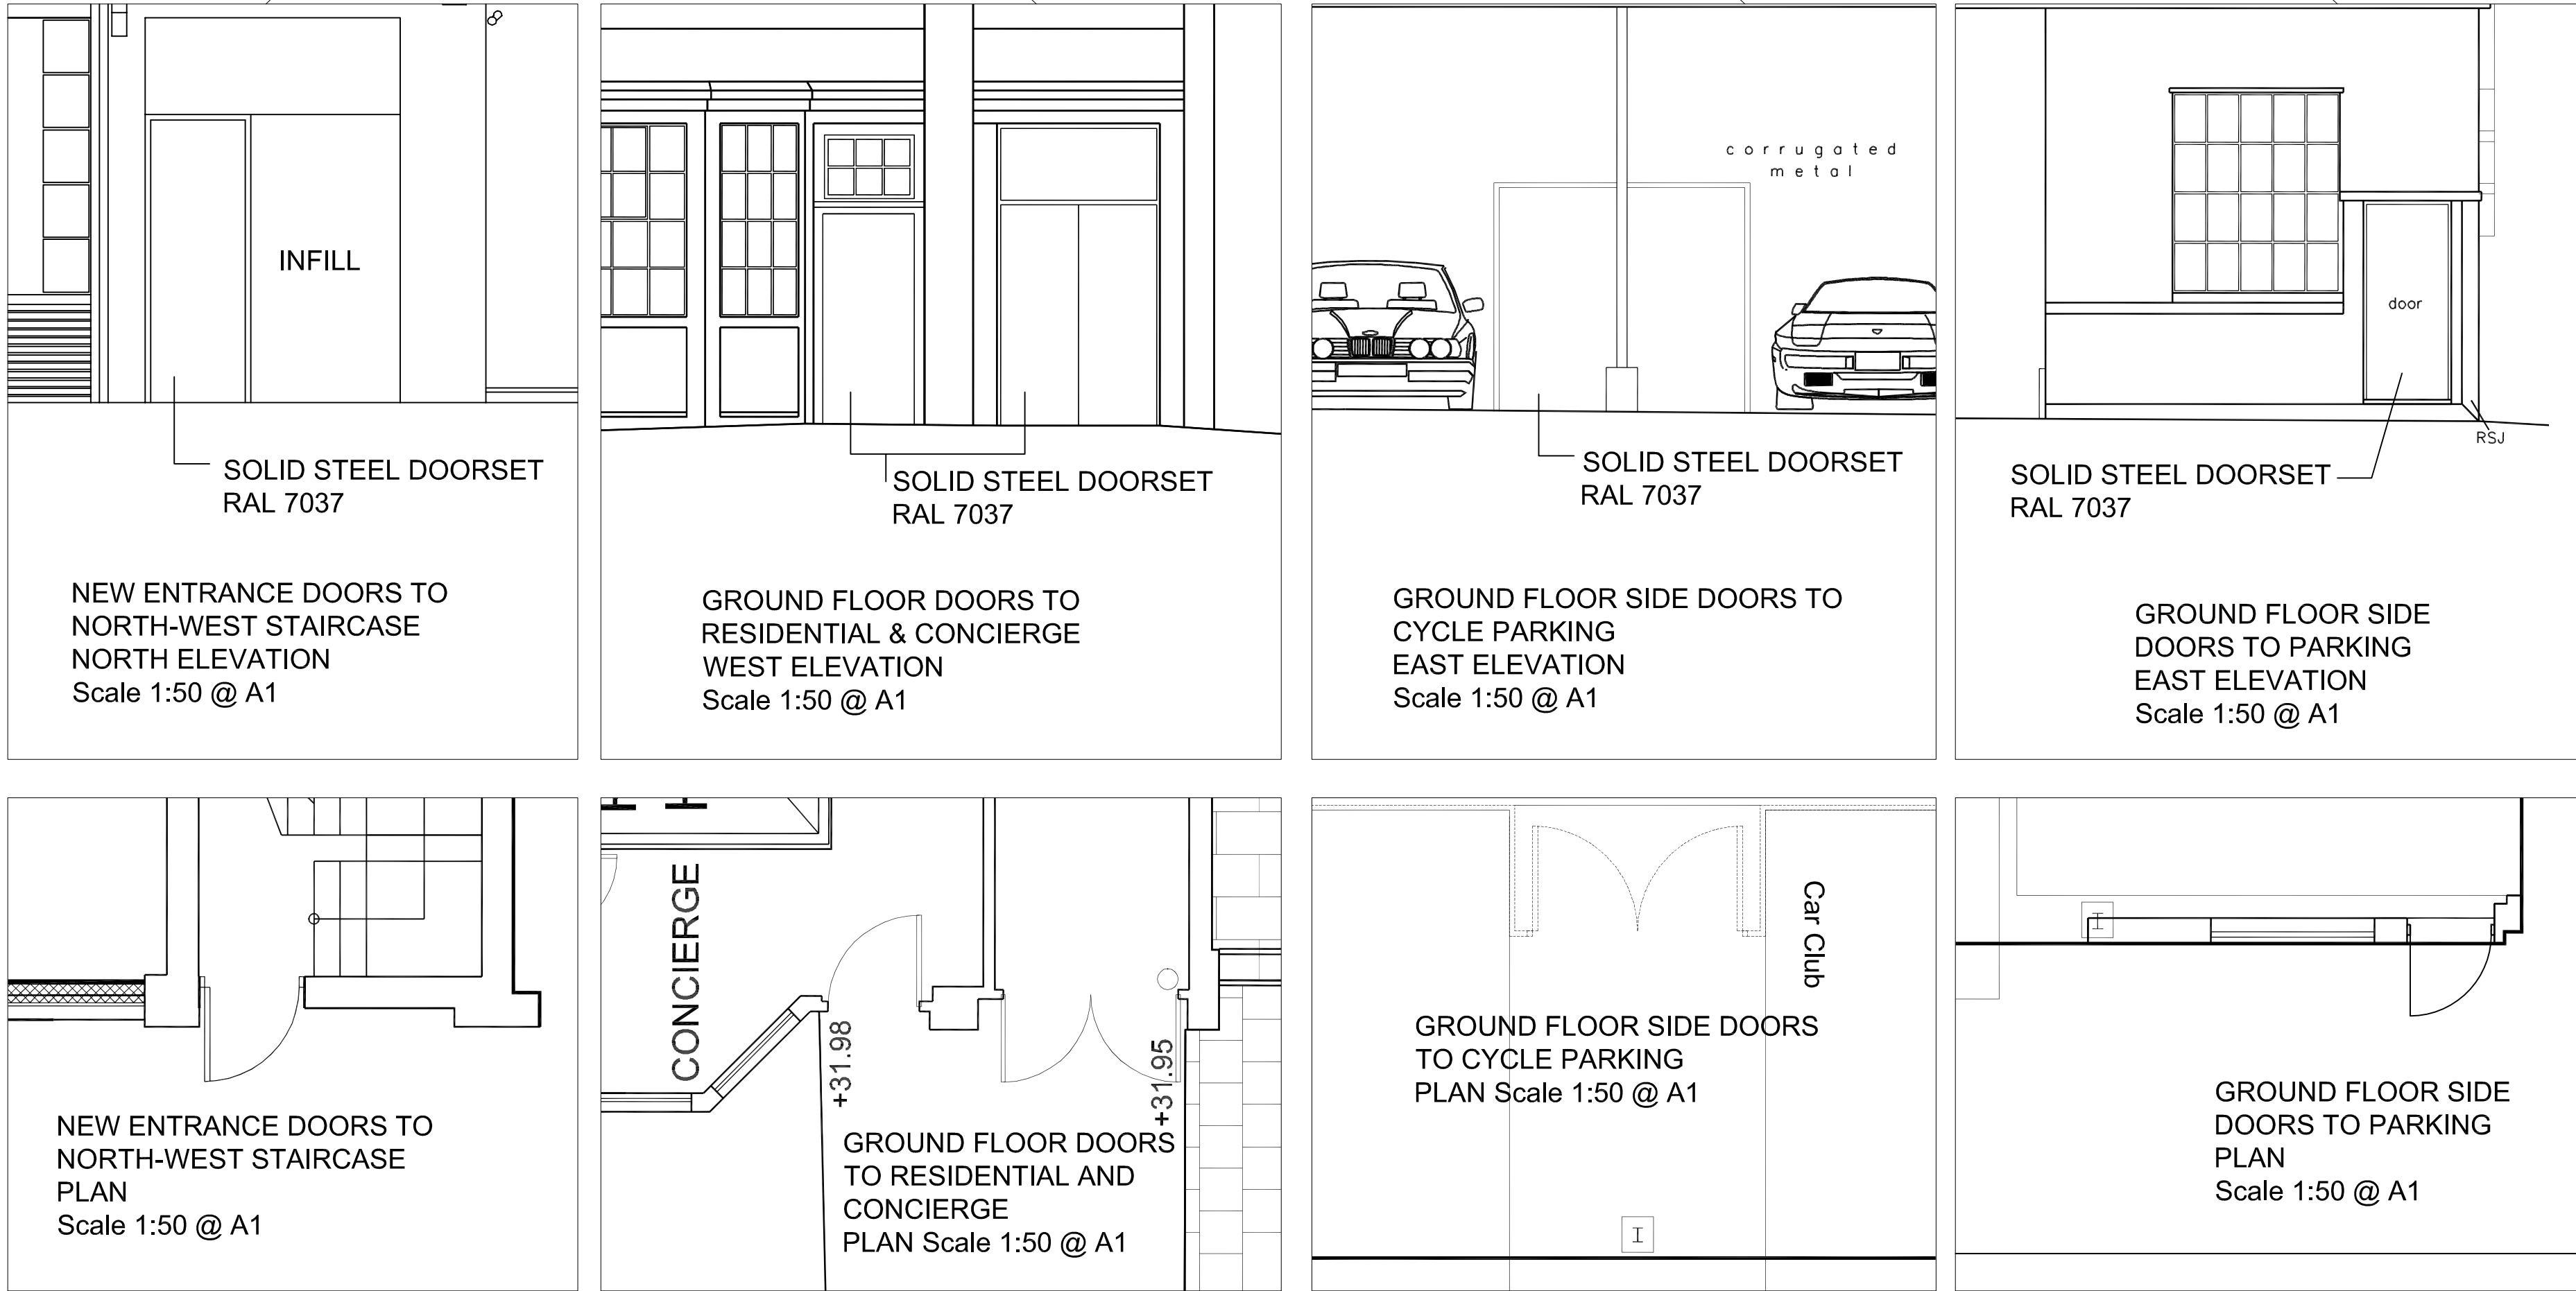

SOLID STEEL DOORS (WITH VISION PANEL): DOORTECHNIK G15
POWDER COATED, COLOUR 'DUSTY GREY', RAL 7037

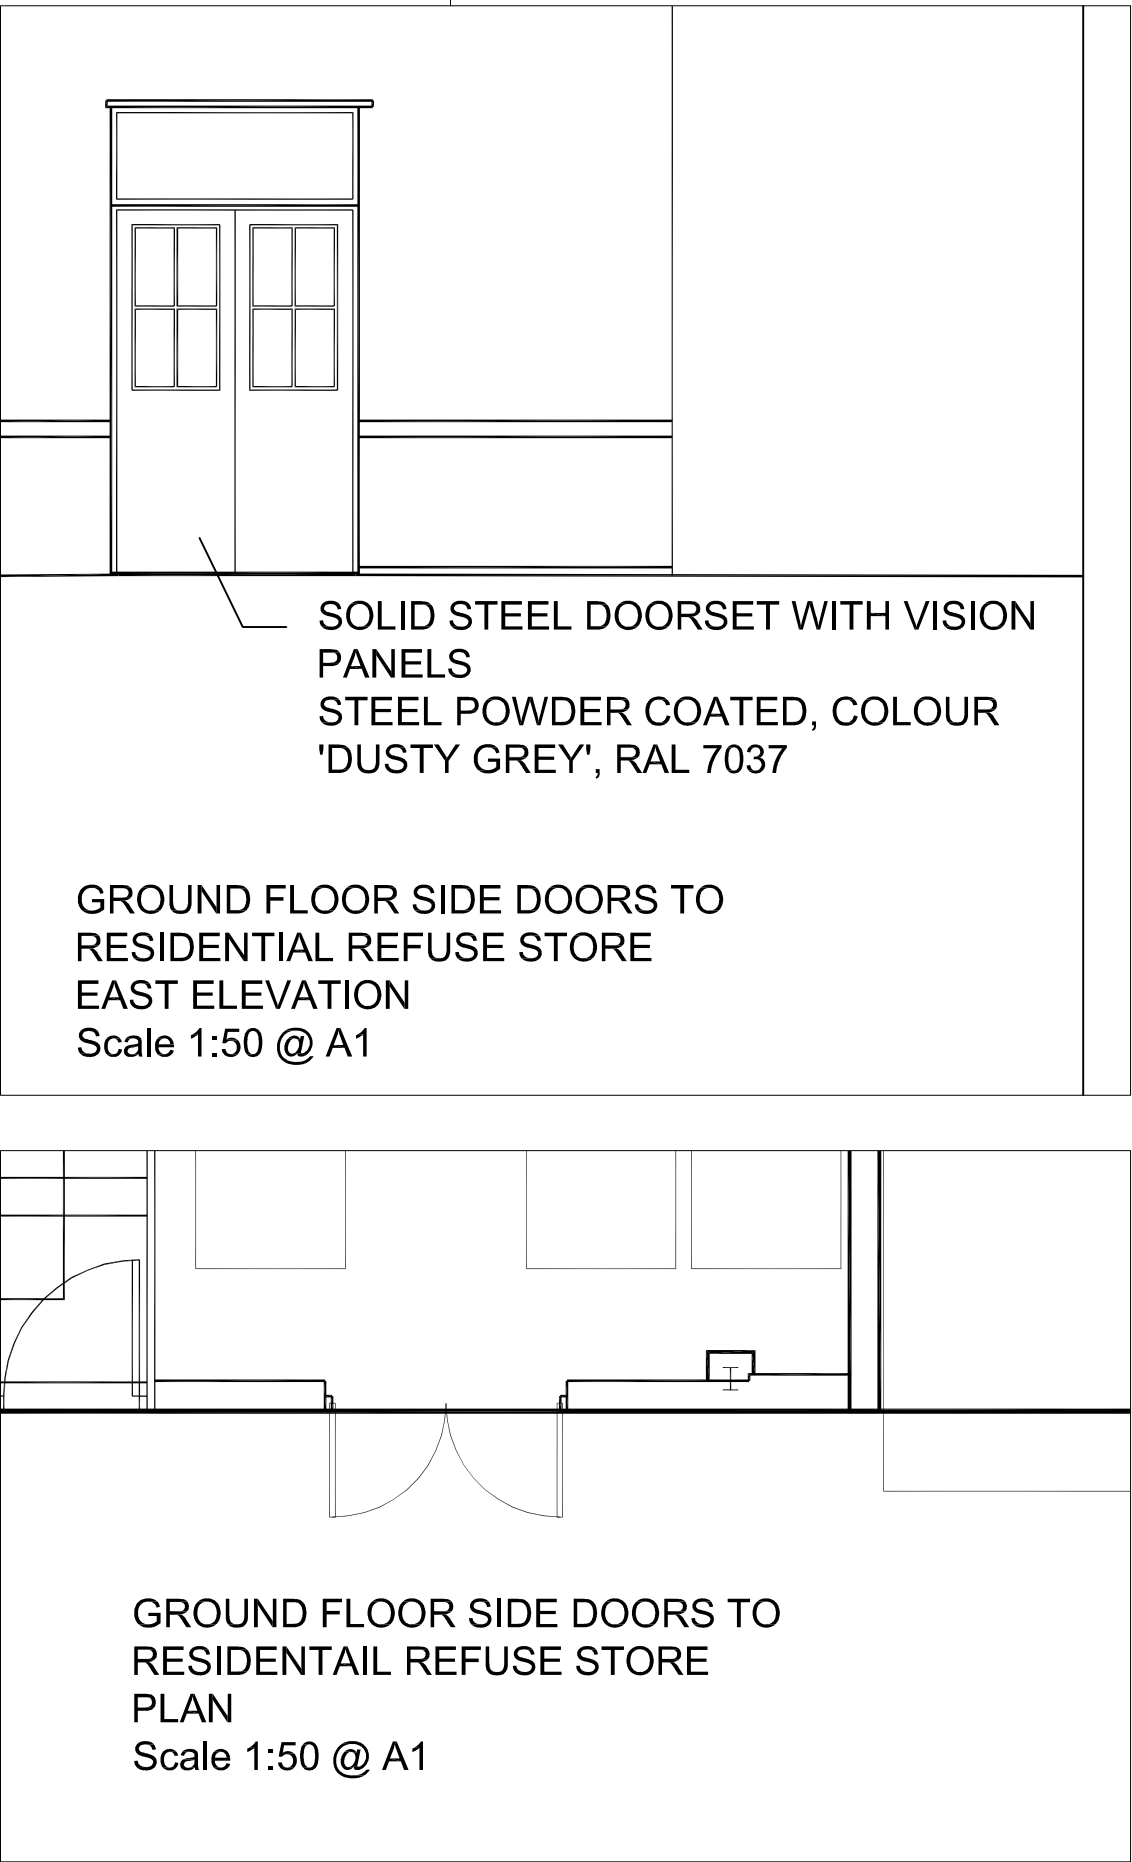

F B A DESIGN		
CHARTERED ARCHITECTS		
12 HUDSON APT. CHADWELL LANE LONDON, N8 7RW		COLLEGE HOUSE INGLESHAM, WILTSHIRE SN6 7QU
Tel: 020 7078 3945 e-mail: contact.fbadesign@gmail.com		
PROJECT		
ENTERPRISE HOUSE BLYTH ROAD, HAYES		
DRAWING TITLE		
DOORS- STEEL FRAME		
PROJECT NO.	DRAWING NO.	REVISION
1504	C<5.v>03	—
DRAWN	CHECKED KB	DATE 28.02.16
FBA DESIGN LTD		Company no. 9477862