

CONDITION

No 5.v

DOORS

(STEEL FRAME)


STEEL DOORS:

STEEL FRAME GLASS DOORSET:
DOORTECHNIK SG20

SOLID STEEL DOORS (WITH OR
WITHOUT VISION PANEL)
DOORTECHNIK G15

FOR GROUND FLOOR PLAN REF
DRWG L(--)101


STEEL FRAMES AND PANELS:
POWDER COATED, COLOUR
DUSTY GREY, RAL 7037

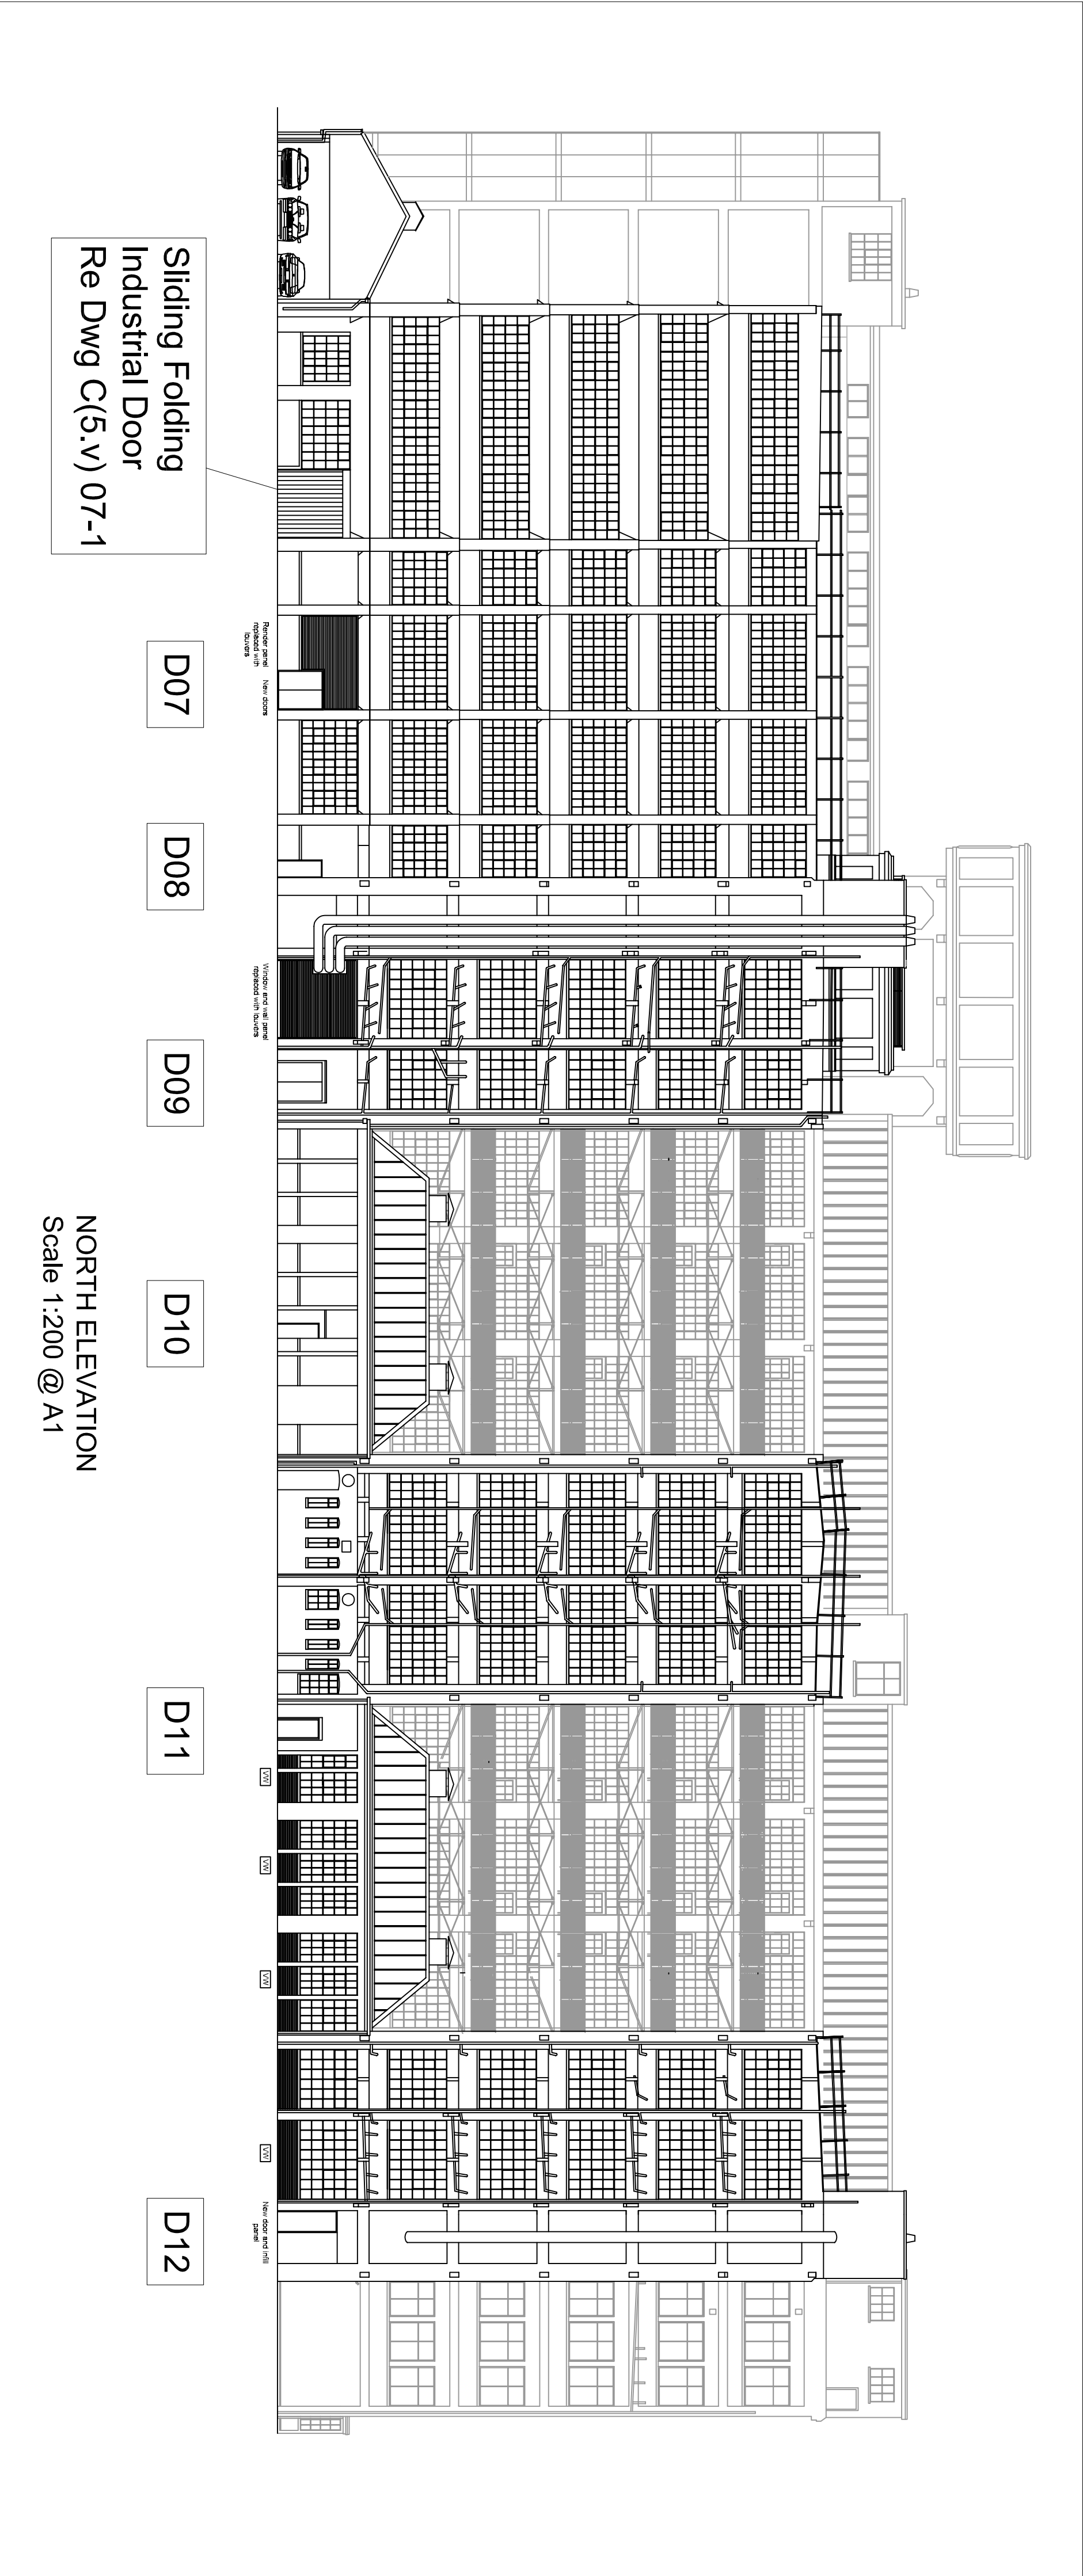

STEEL DOORS

DOORTECHNIK G15

COLOUR: DUSTY GREY RAL 7037

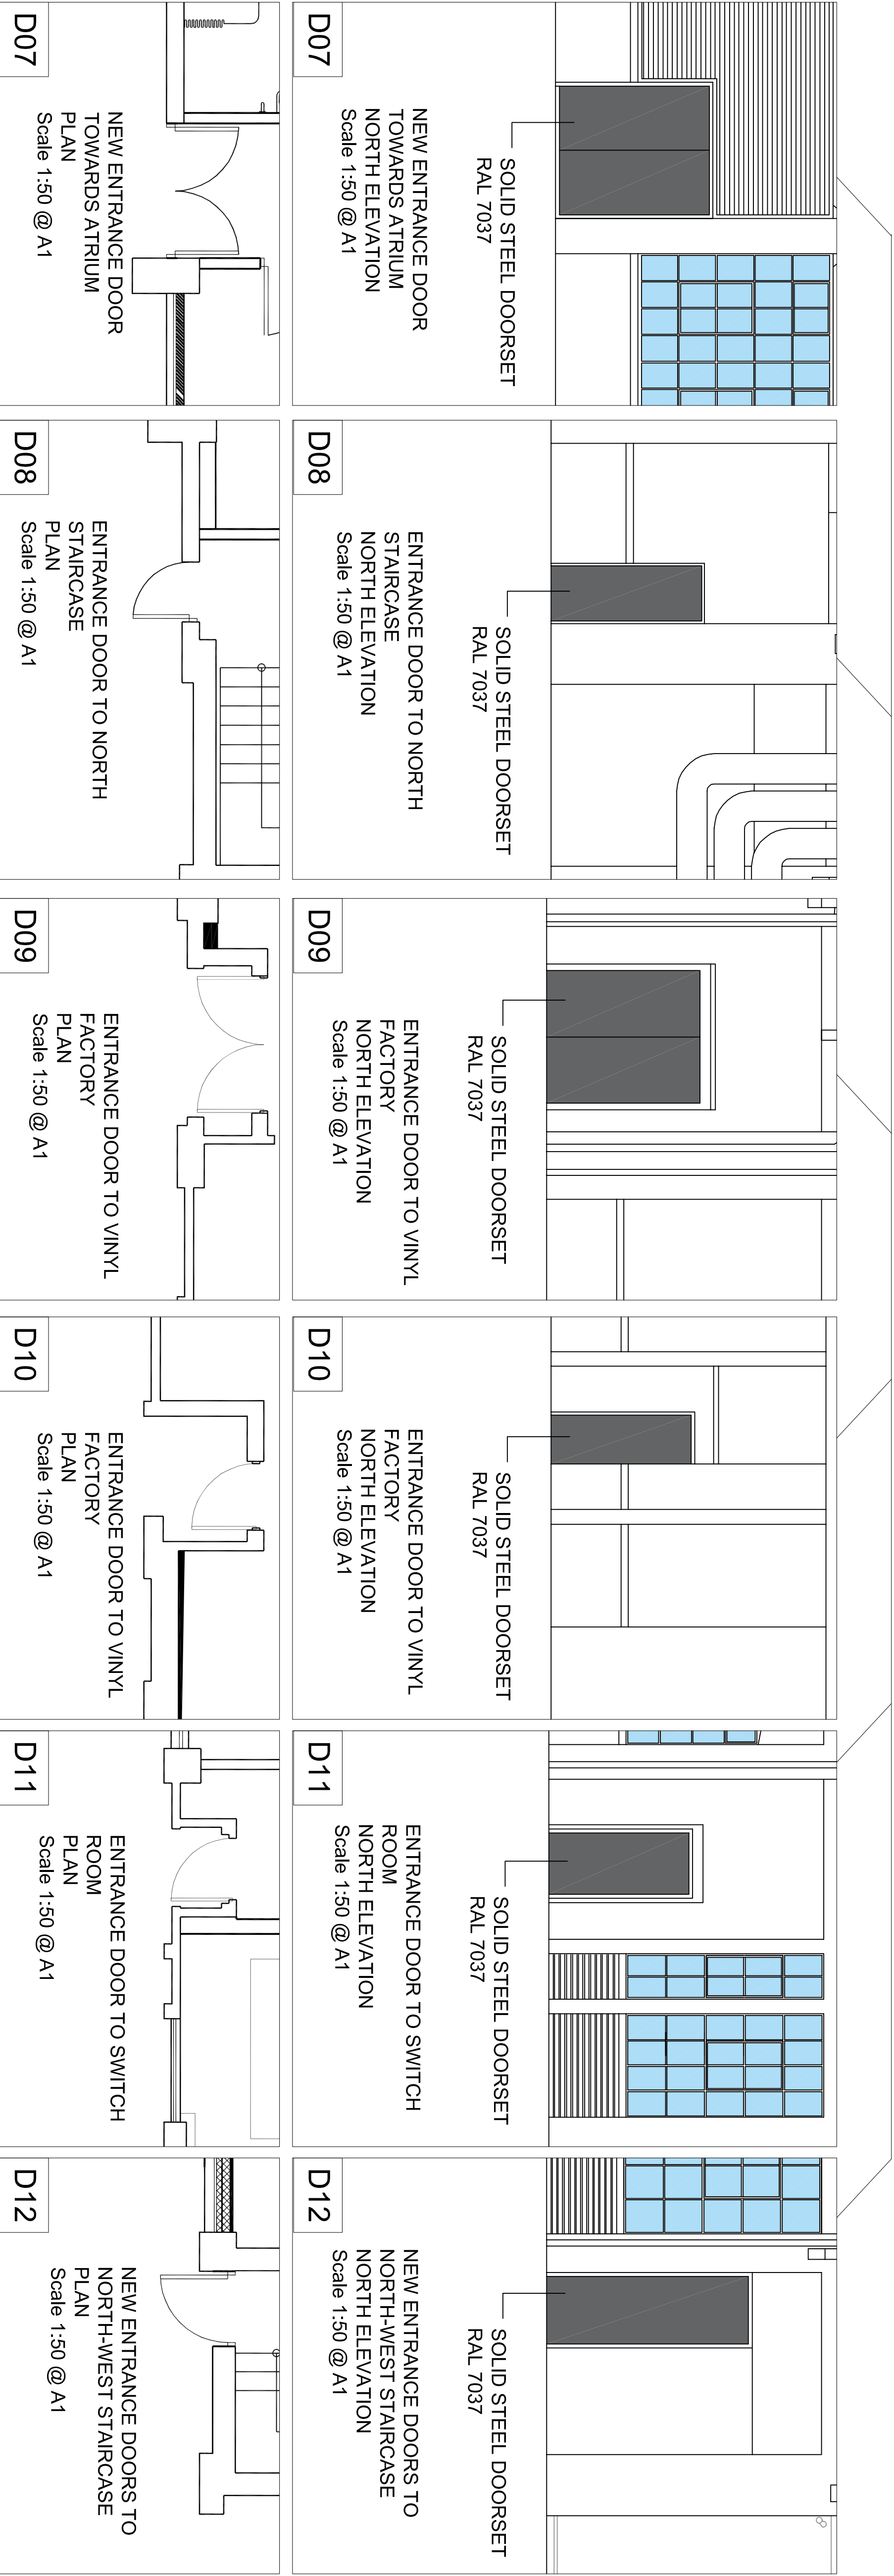

F B A DESIGN CHARTERED ARCHITECTS			
PROJECT ENTERPRISE HOUSE BLYTH ROAD, HAYES			
DRAWING TITLE DOORS- STEEL FRAME (North Elev)			
PROJECT NO.	DRAWING NO.	REVISION	
1504	C(5.v)05	—	
DRAWN	CHECKED	SCALE	DATE
	KB	Various	16.05.16
FBA DESIGN LTD Company no. 3477862			

12 HUDSON APT
CHADWELL LANE
LONDON, N6 7RW

COLLEGE HOUSE
INGLESHAM, WILTSHIRE
SN6 7DU

Tel: 020 7078 3945
e-mail: contact.fba.design@gmail.com