

# WEST LEIGH

**HEAD OFFICE:**  
WEST LEIGH LIMITED  
13 Sea Road, London, SE16 3RB  
Tel: 020-7232-0000  
Fax: 020-7232-1763  
Email: [info@west-leigh.co.uk](mailto:info@west-leigh.co.uk)

**SPECIFICATION**

| CONSTRUCTION MATERIAL | W20 Steel Sections                         |
|-----------------------|--------------------------------------------|
| ASTM A36              | Mid steel                                  |
| ASTM A572             | West Leigh Limited                         |
| ASTM A588             | West Leigh Limited                         |
| ASTM A590             | West Leigh Limited                         |
| ASTM A595             | Standard C5K                               |
| ASTM A598             | Chartered aluminium clip on                |
| ASTM A606             | Term Double Grated Units                   |
| ASTM A607             | West Leigh Limited T.B.C.                  |
| ASTM A608             | Others: Abrasiol 1095 Silicone recommended |
| ASTM A609             | Hot Dipped Galvanneal & Polyester Powder   |

**FENSA**  
Registered Company

constructionline







Steel Window Association


| SPECIFICATION  |                                              |
|----------------|----------------------------------------------|
| CONSTRUCTION   | M20 Steel Sections                           |
| MATERIAL       | IMD Steel                                    |
| FIXING BY      | West Leigh Limited                           |
| GLAZING BY     | West Leigh Limited                           |
| GLAZING BY     | West Leigh Limited                           |
| FIXING HOLES   | Standard CSK                                 |
| GLAZING BEADS  | Chambered aluminium clip on.                 |
| GLAZE          | 1mm Double Glazed Units                      |
| EXT. MASTIC BY | West Leigh Limited, T.B.C.                   |
| INT. MASTIC BY | Others, Abbot's 1096 Silicone recommended.   |
| FINISH         | PhD Dipped Galvanneal and Gloss level Powder |
|                | Coated, RAL colour and powder T.B.C.         |
| FITTINGS       |                                              |

[illegible]






|   |          |              |     |
|---|----------|--------------|-----|
| Please note that permissible bead tolerances of up to 2mm may occur as part of the standard manufacturing tolerances. |          |              |     |
| AMENDMENTS   |          |              |     |
| -   |          | -            |     |
| CONTRACTS NO. -   |          |              |     |
| WORKS NO. P.   |          |              |     |
| SITE   |          |              |     |
| ENTERPRISE HOUSE   |          |              |     |
| 133 BLYTH ROAD, HAYES                                                                                                 |          |              |     |
| MIDDLESEX   |          |              |     |
| TITLE OF DRAWING   |          |              |     |
| PROPOSED ELEVATIONS AND<br>DETAILS OF REPLACEMENT W20<br>SECTION STEEL WINDOWS.                                       |          |              |     |
| SCALE   | DRAWN    | 09.11.15     | TOM |
| 1:20 @ A1   | CHECKED  | -            | -   |
| DRAWING NO.   | REVISION | STATUS       |     |
| CE:91429-01   | -        | FOR APPROVAL |     |

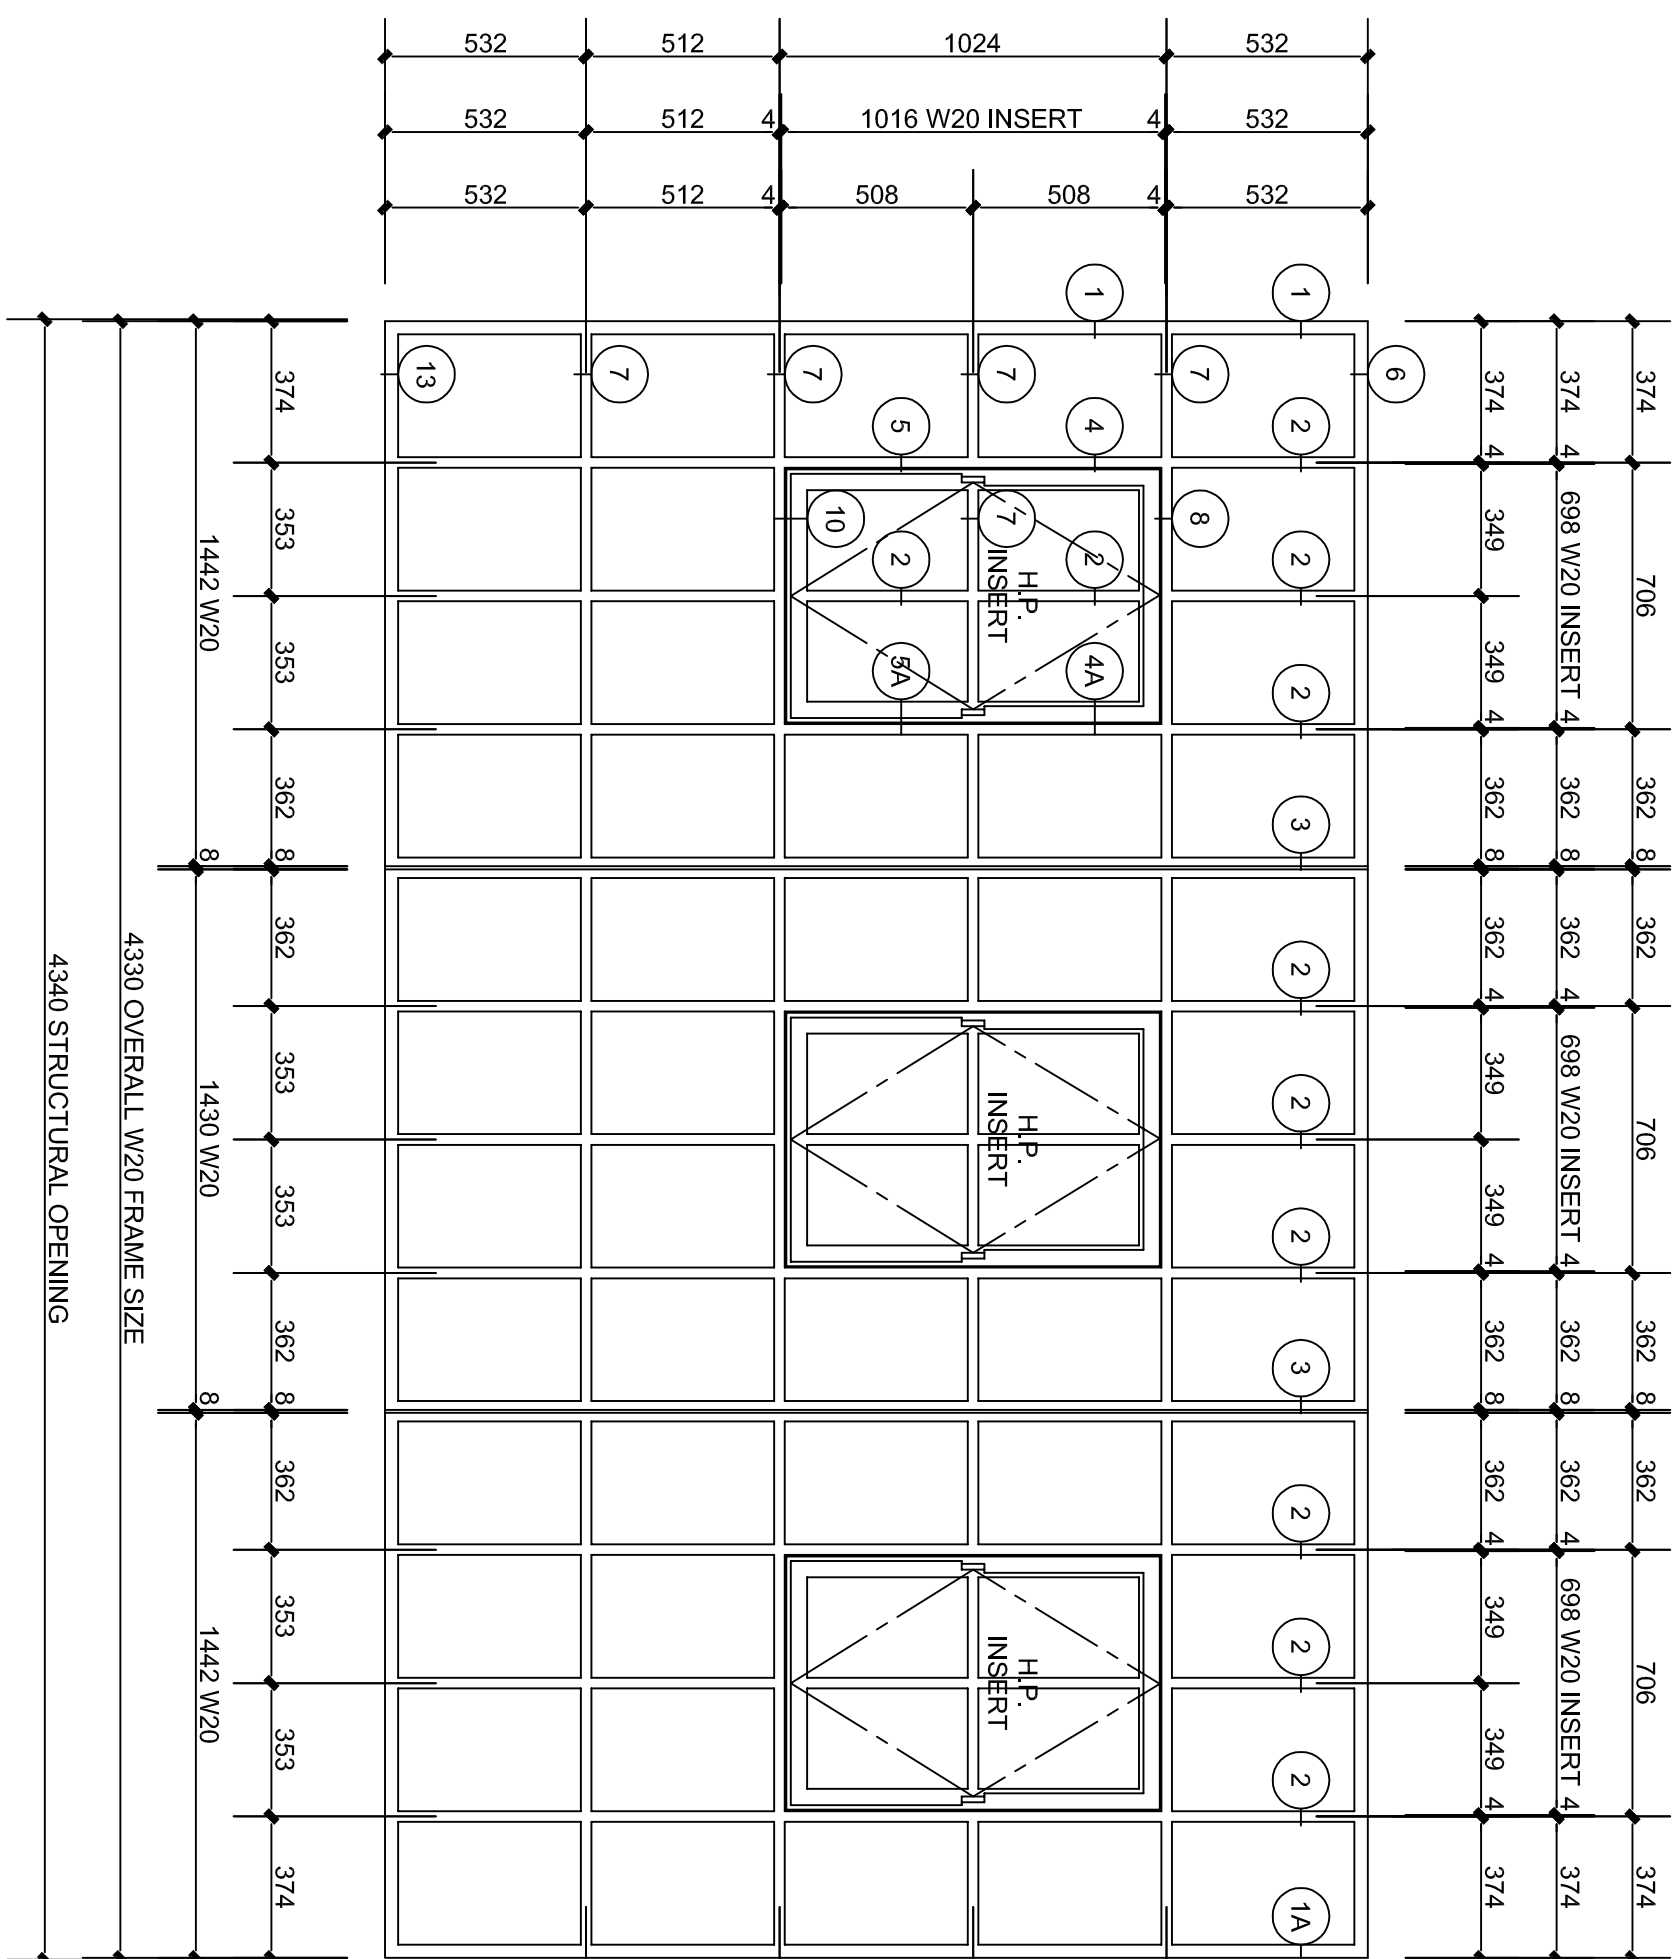

TYPE A  
52 No.  
Front Elevation

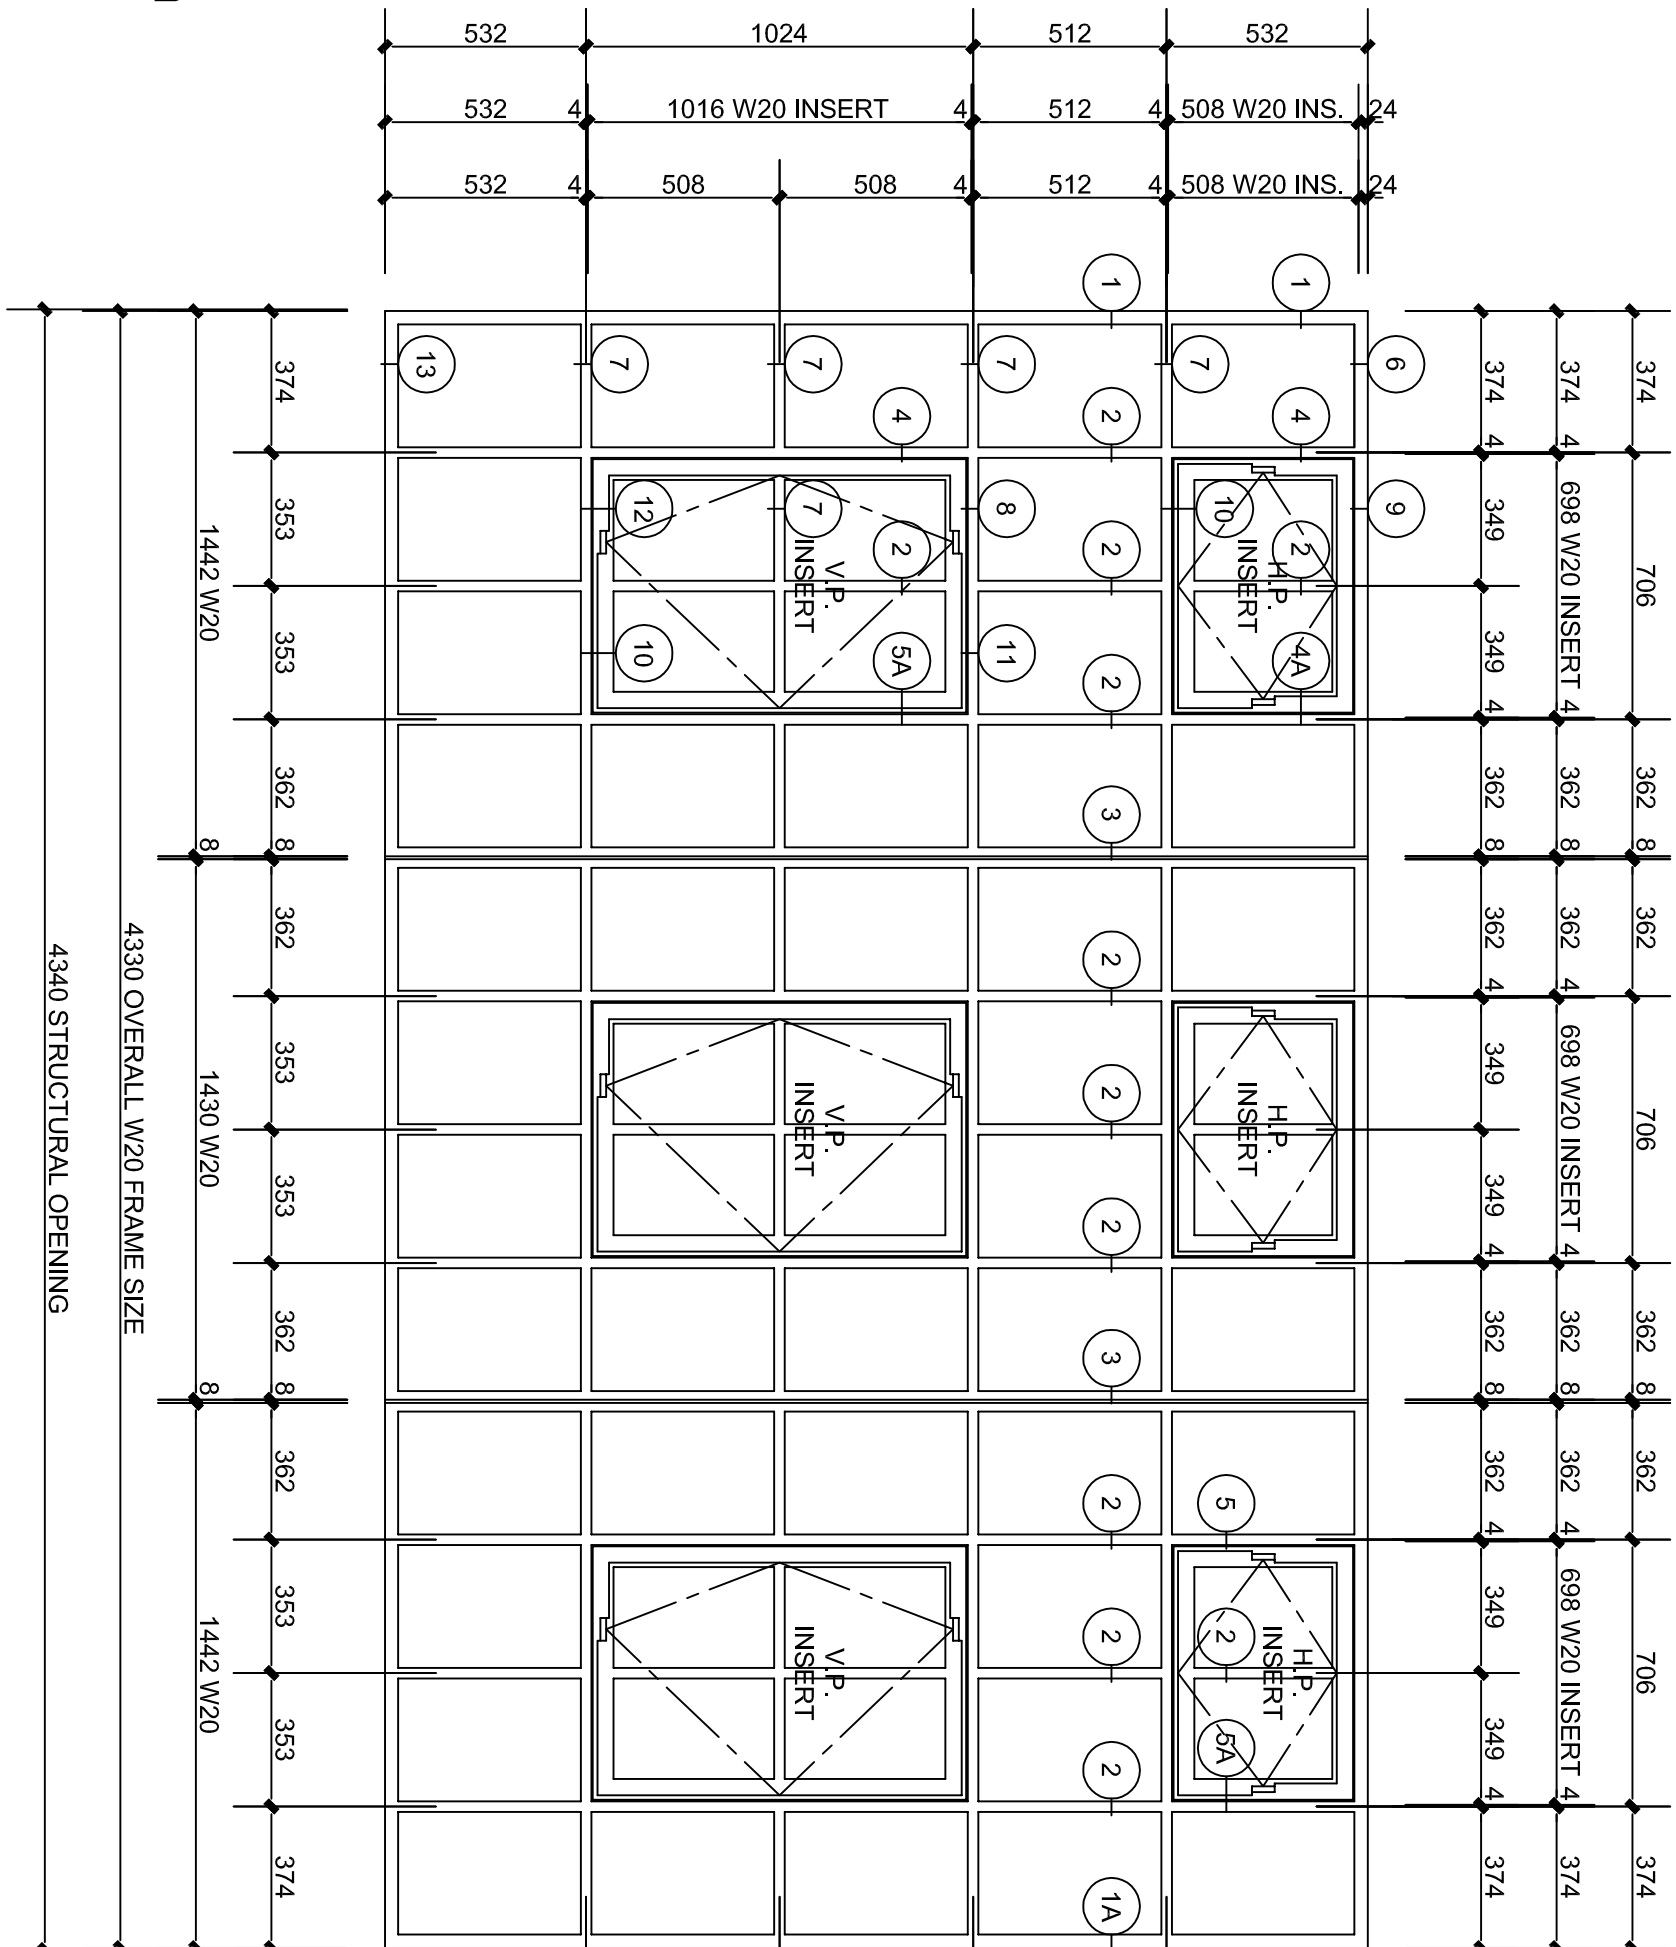

TYPE B  
36 No.  
Front Elevation

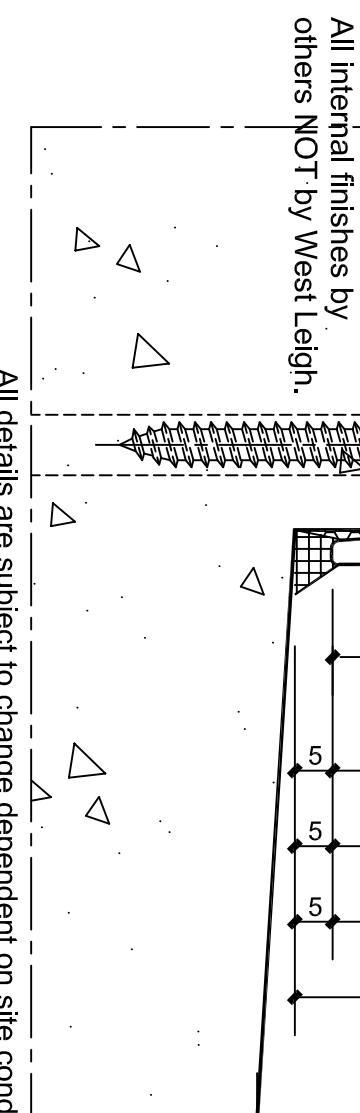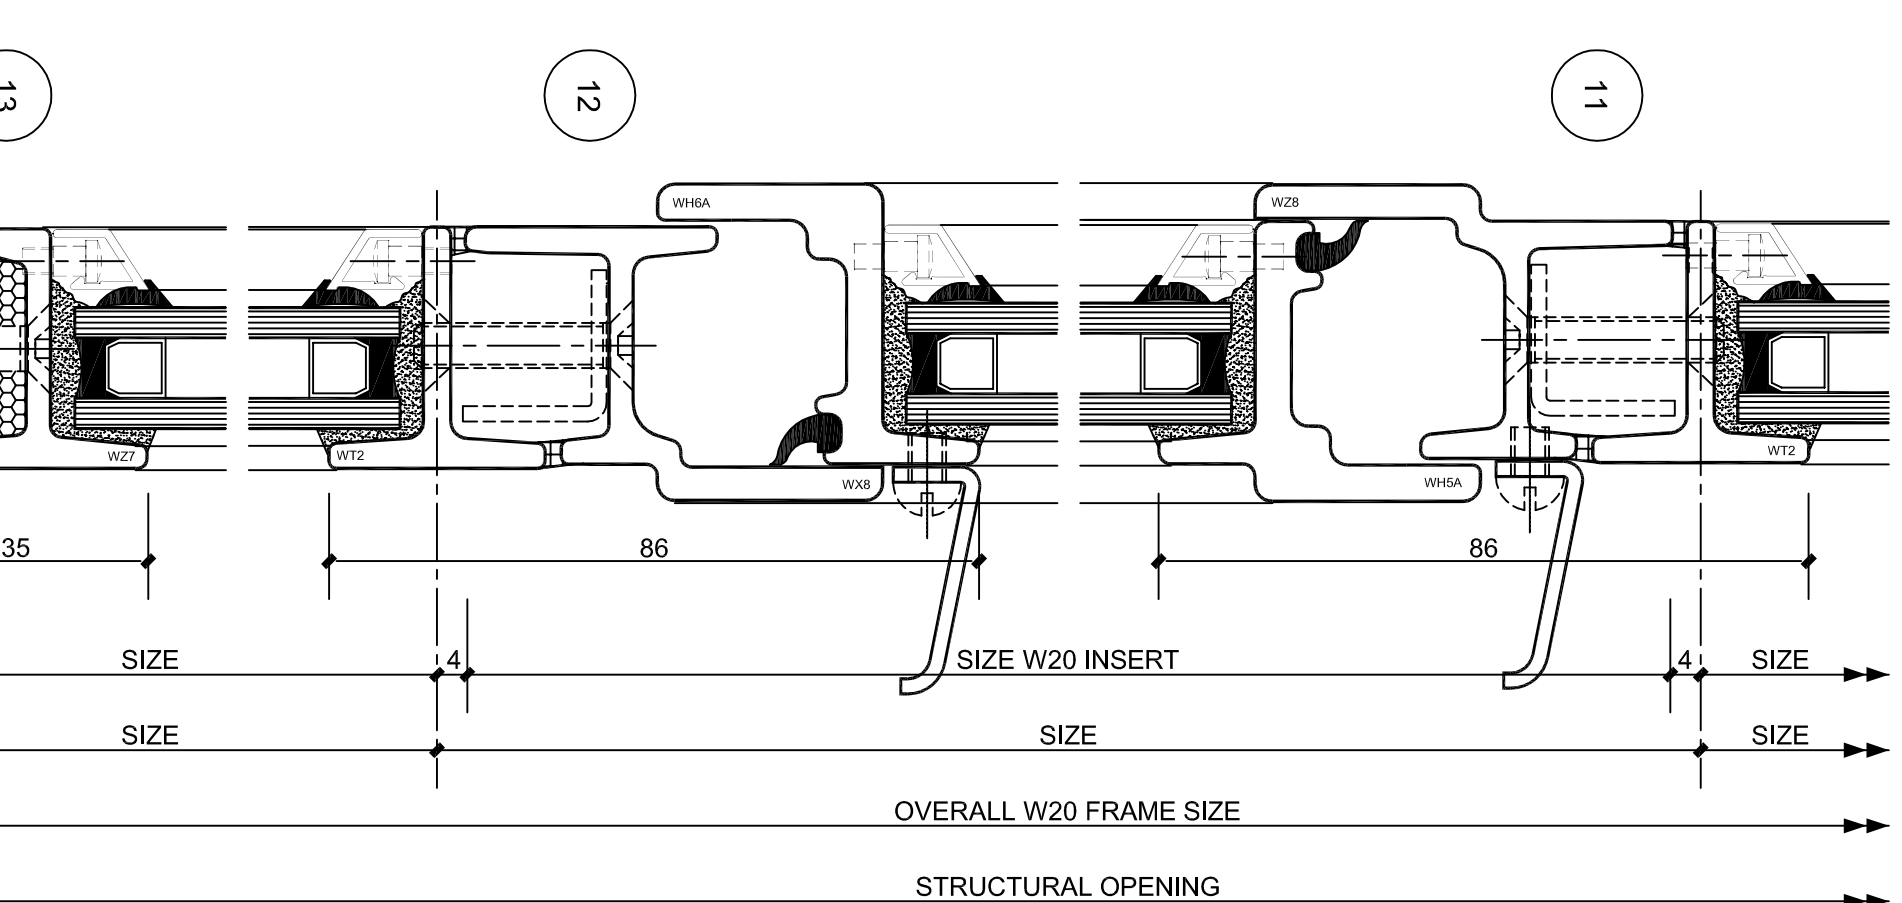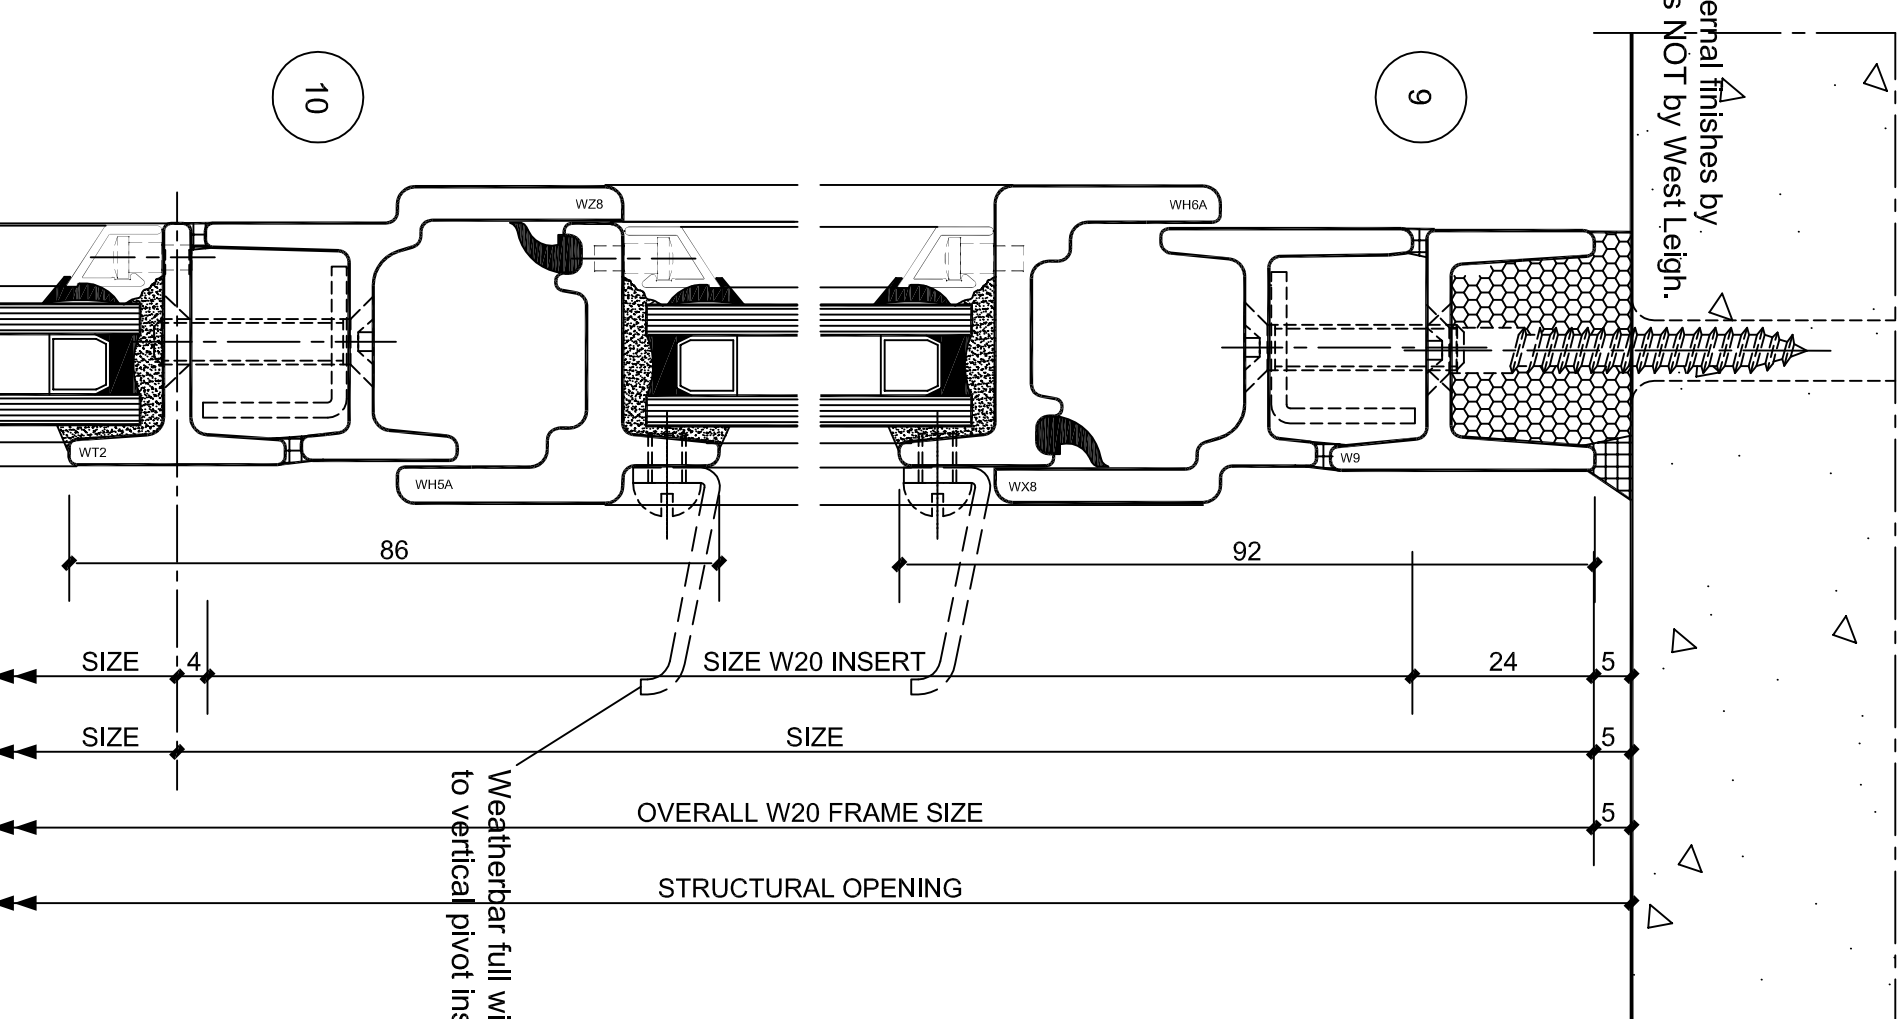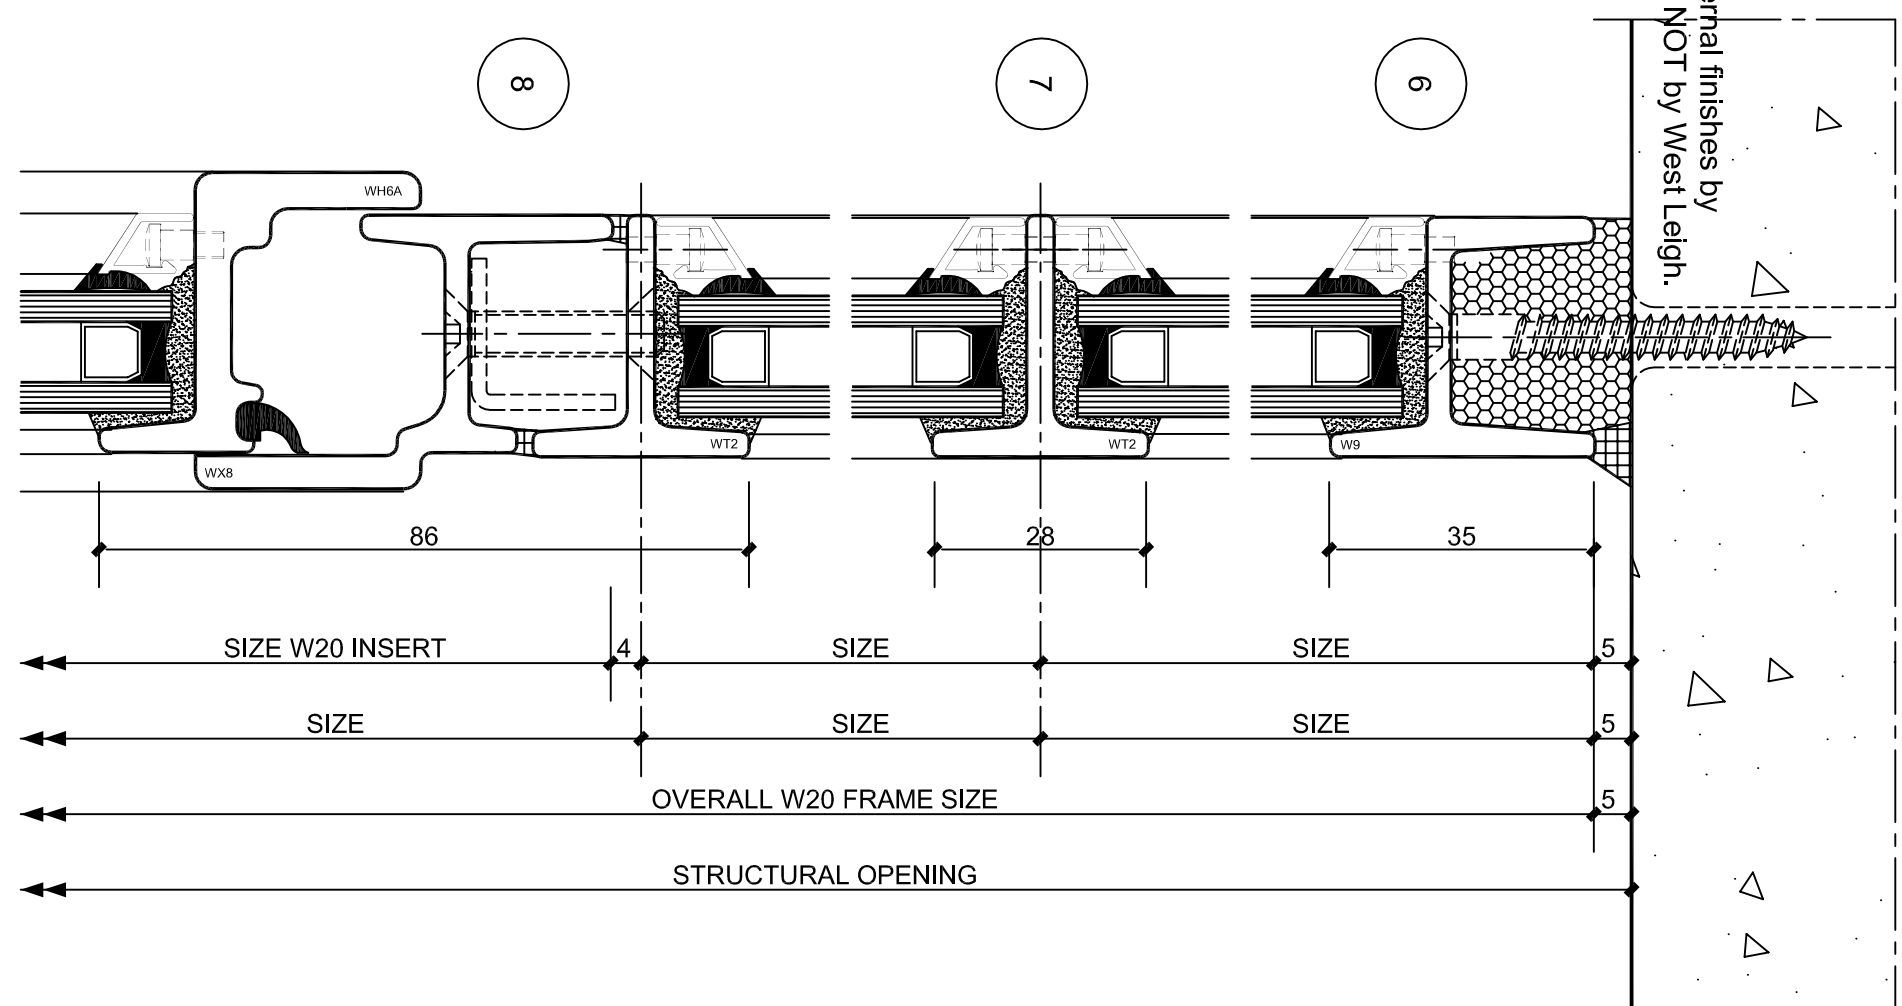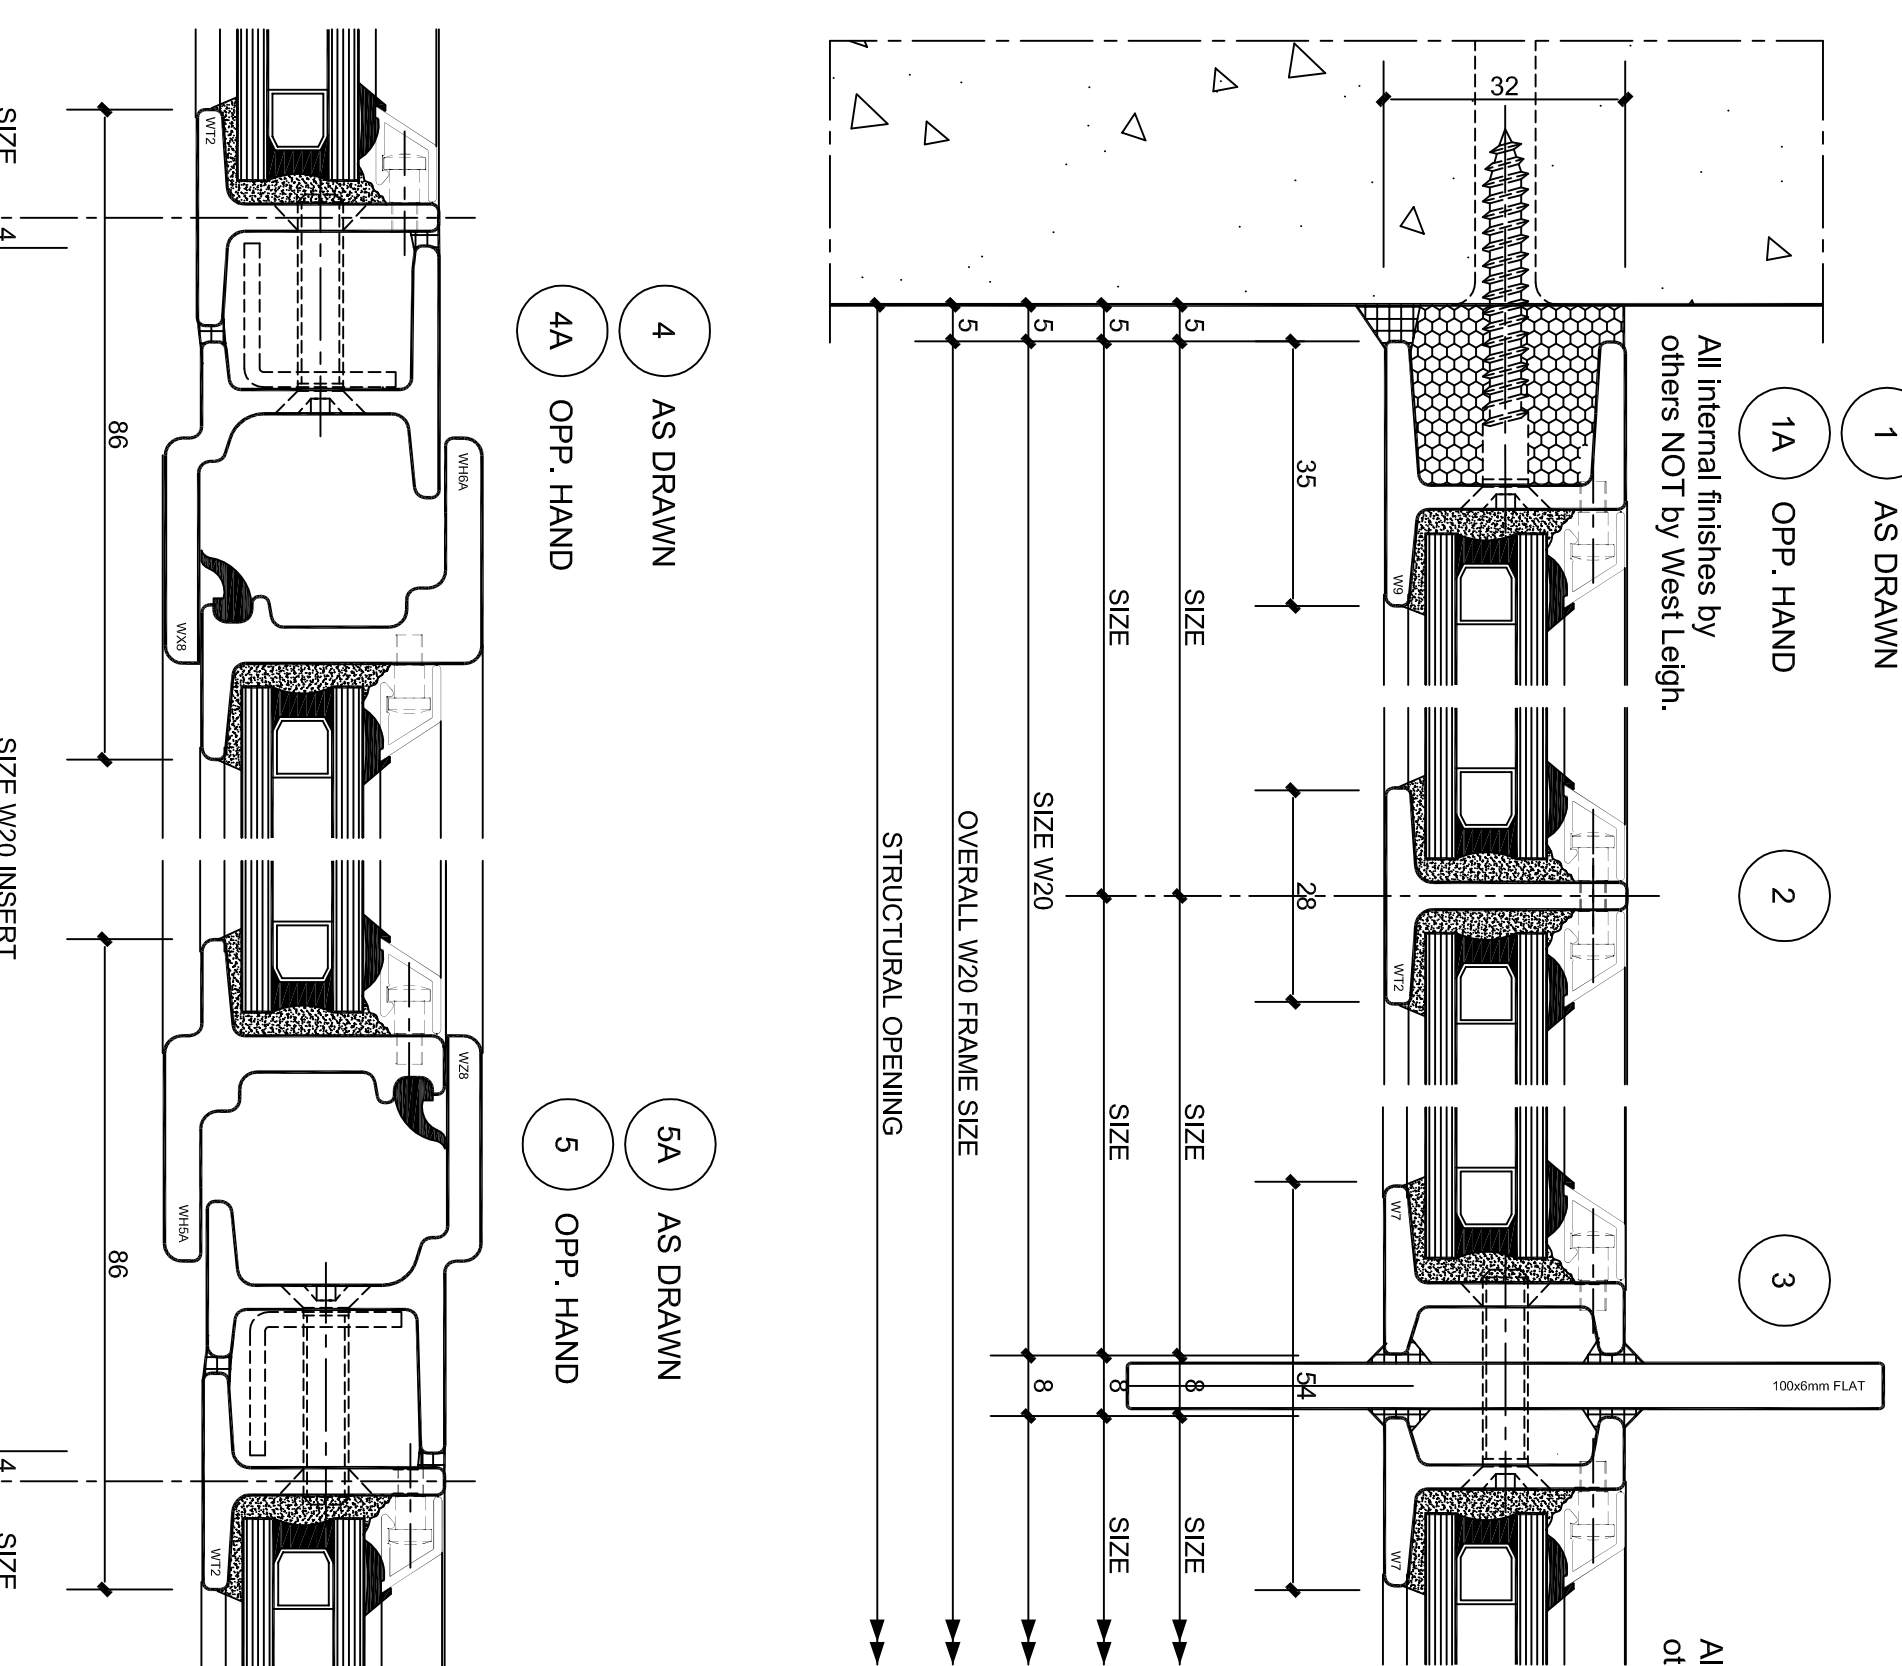

© This drawing is the property of WEST LEIGH Ltd. It is a confidential document and must not be copied, used or its contents divulged without prior written consent.

**All details are subject to change dependent on site conditions**