

FENSA
Registered Company

Technical drawing of the North Elevation of Type F, showing a 2x2 grid of windows. The drawing includes dimensions and labels for the frame size and structural opening.


Dimensions:

- Overall W20 Frame Size: 1618
- Structural Opening: 1628
- Overall W20 Frame Size: 1280
- Structural Opening: 2102


Labels:

- 1, 4, 14, 1A: Window units
- 6, 7, 13, 6A: Window units
- TOP HUNG: Window type


TYPE D
North Elevation

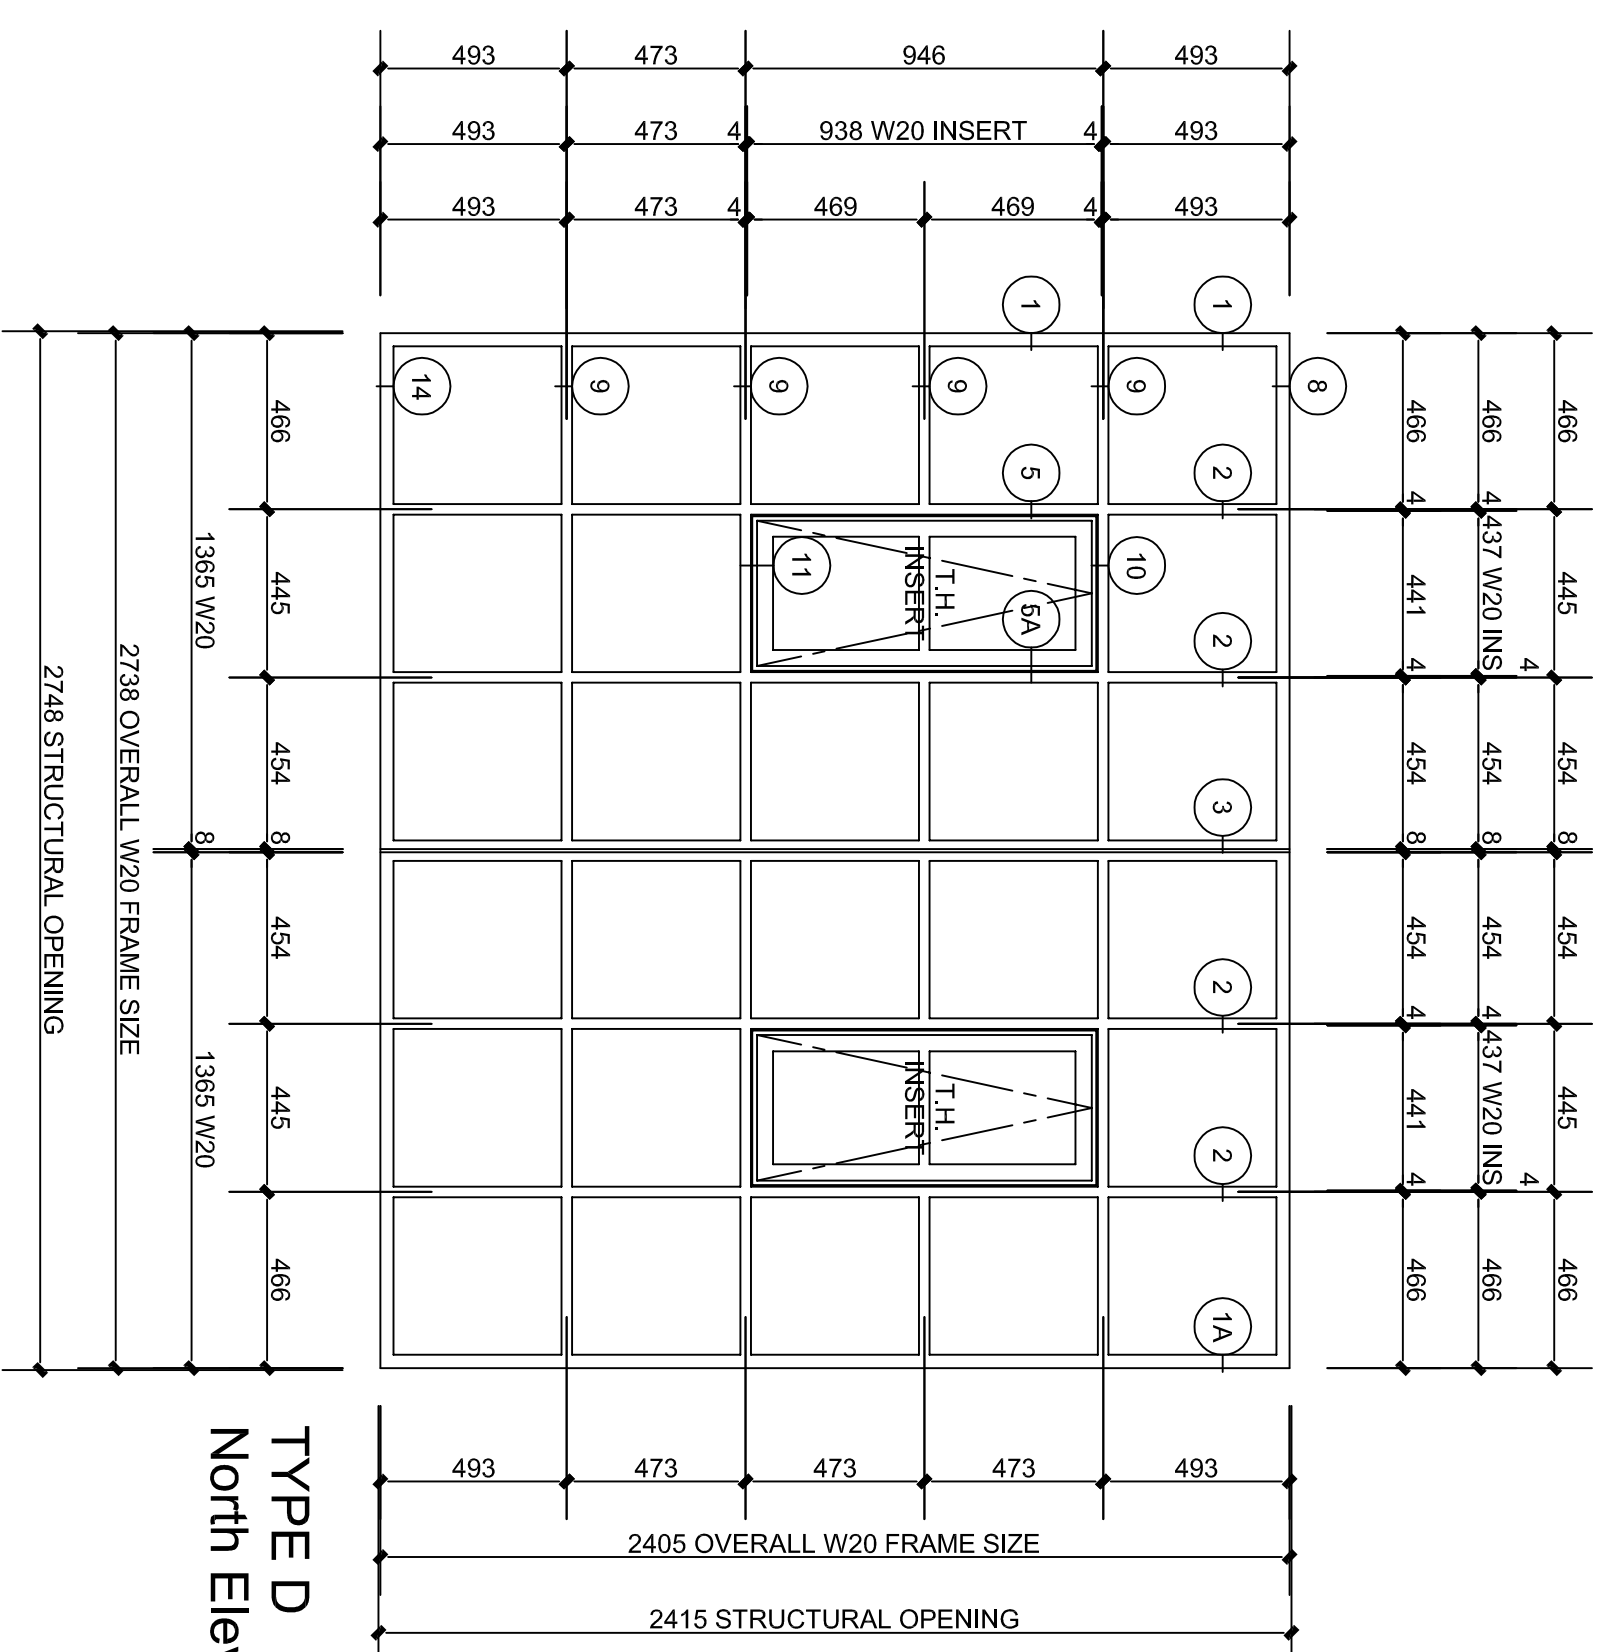




TYPE E
North Elevation

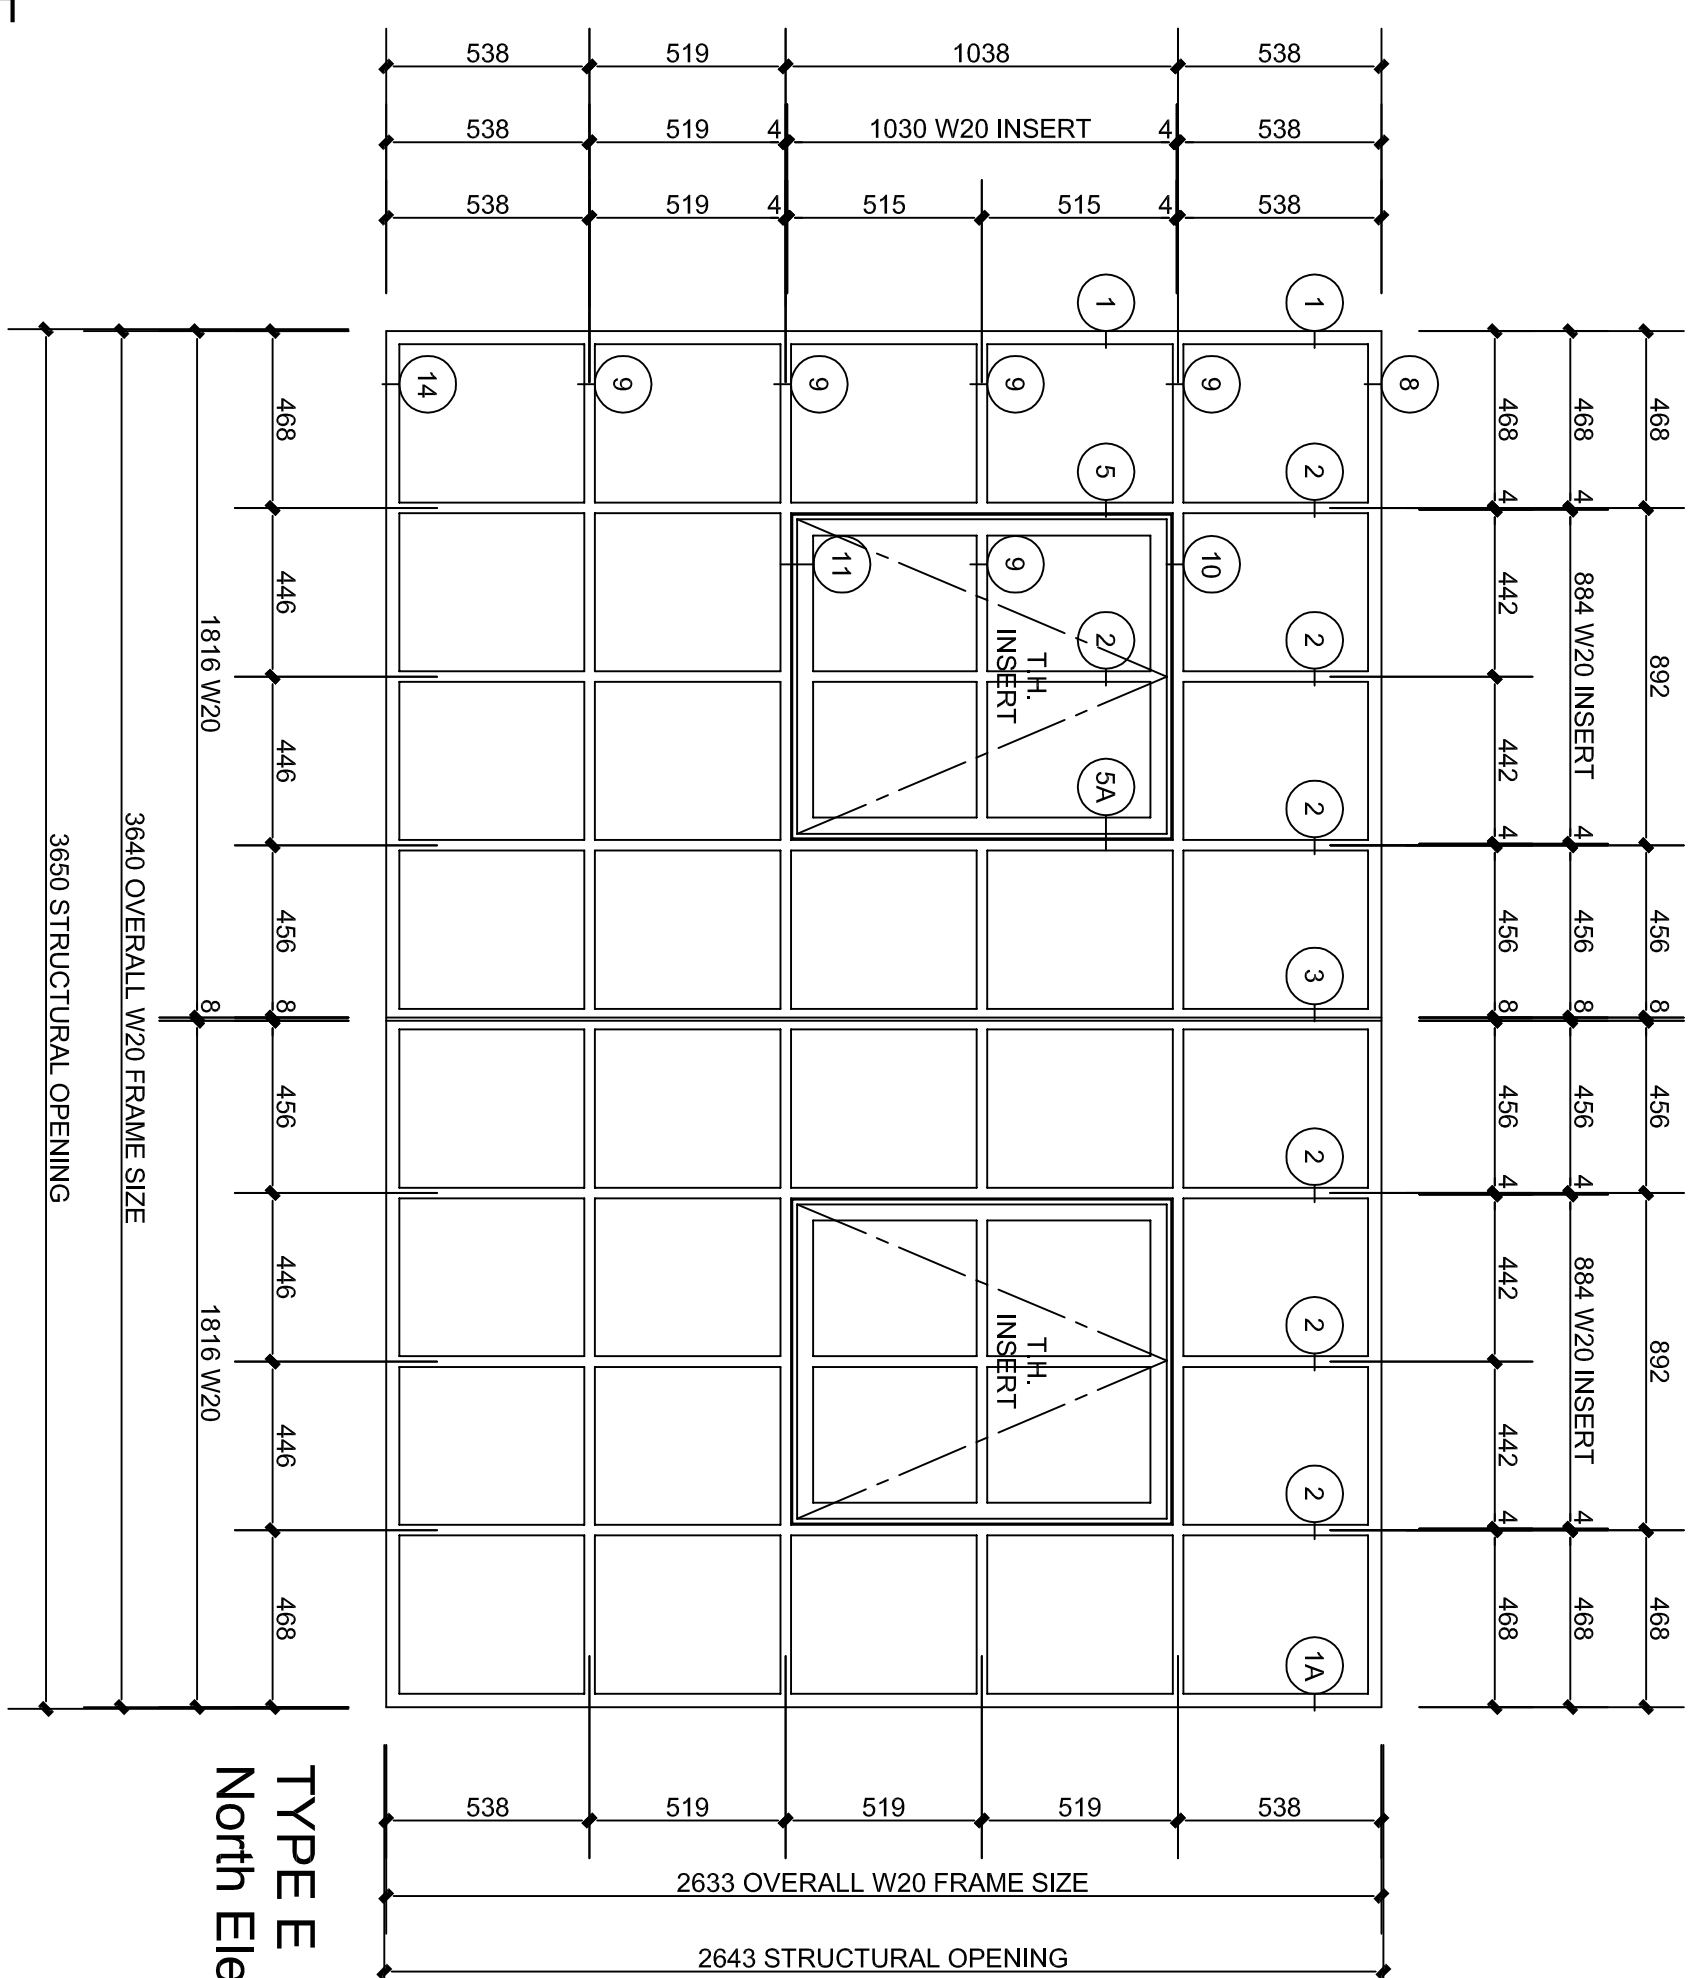

TYPE F
North Elevation

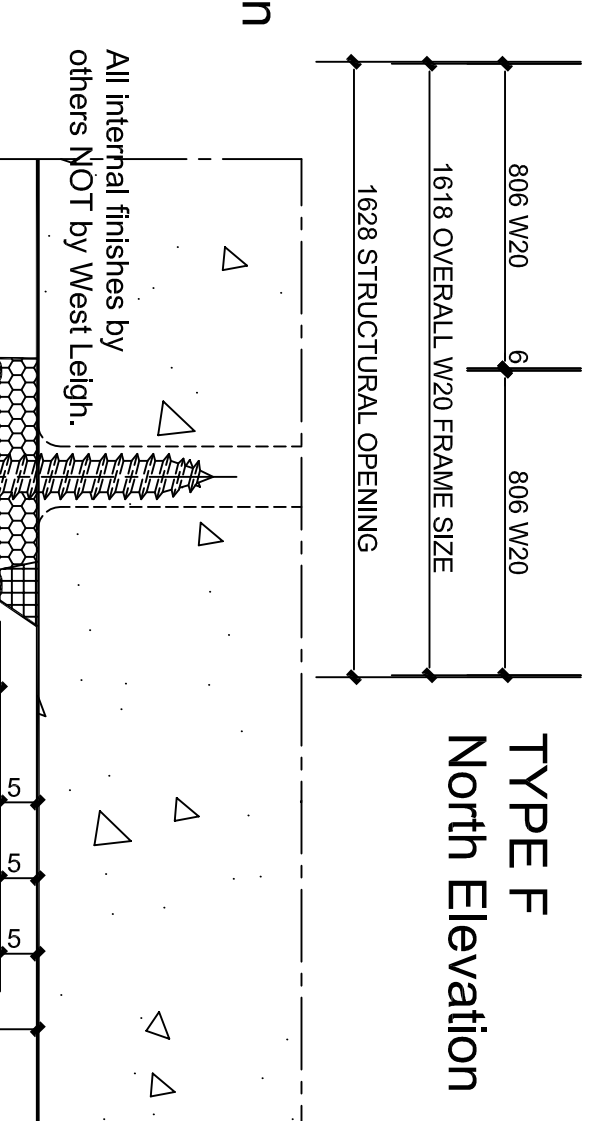

THE DETAILS AND DIMENSIONS CONTAINED ON THIS DRAWING ARE INDICATIVE ONLY AND SHOULD NOT BE TAKEN AS MANUFACTURING DIMENSIONS OR DETAILS. ALL MANUFACTURING DIMENSIONS AND DETAILS ARE TO BE SITE SURVEYED.

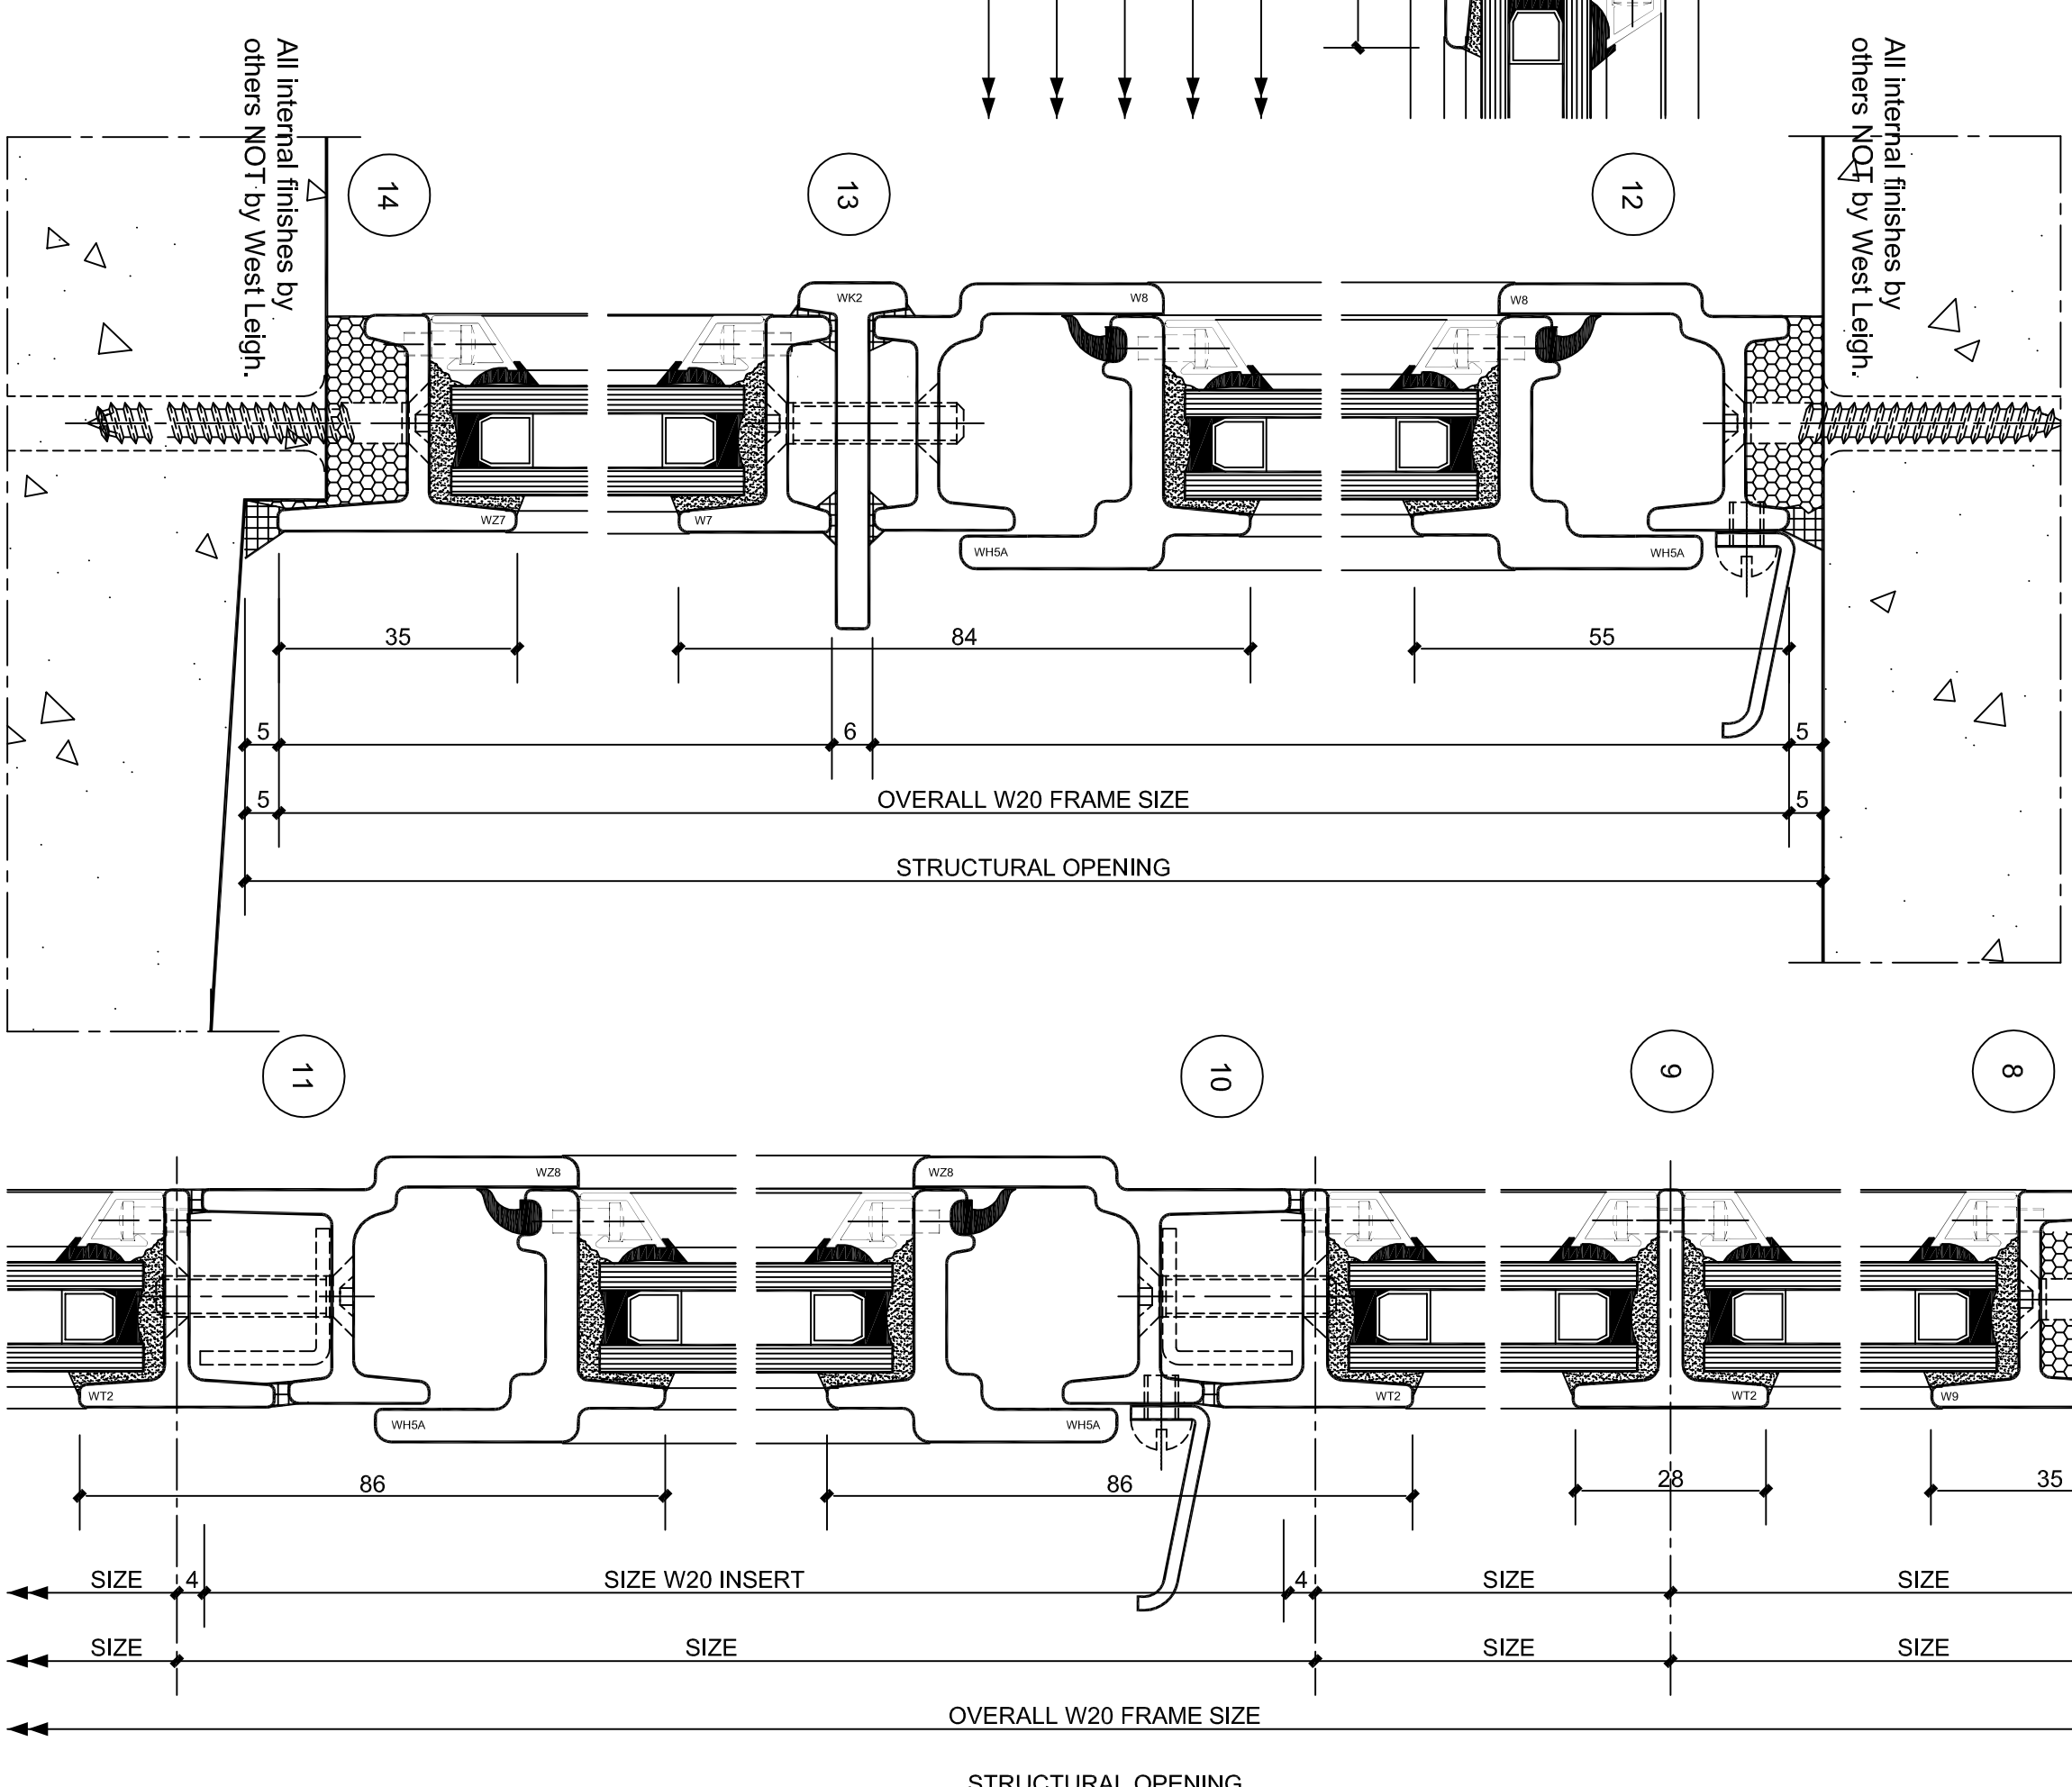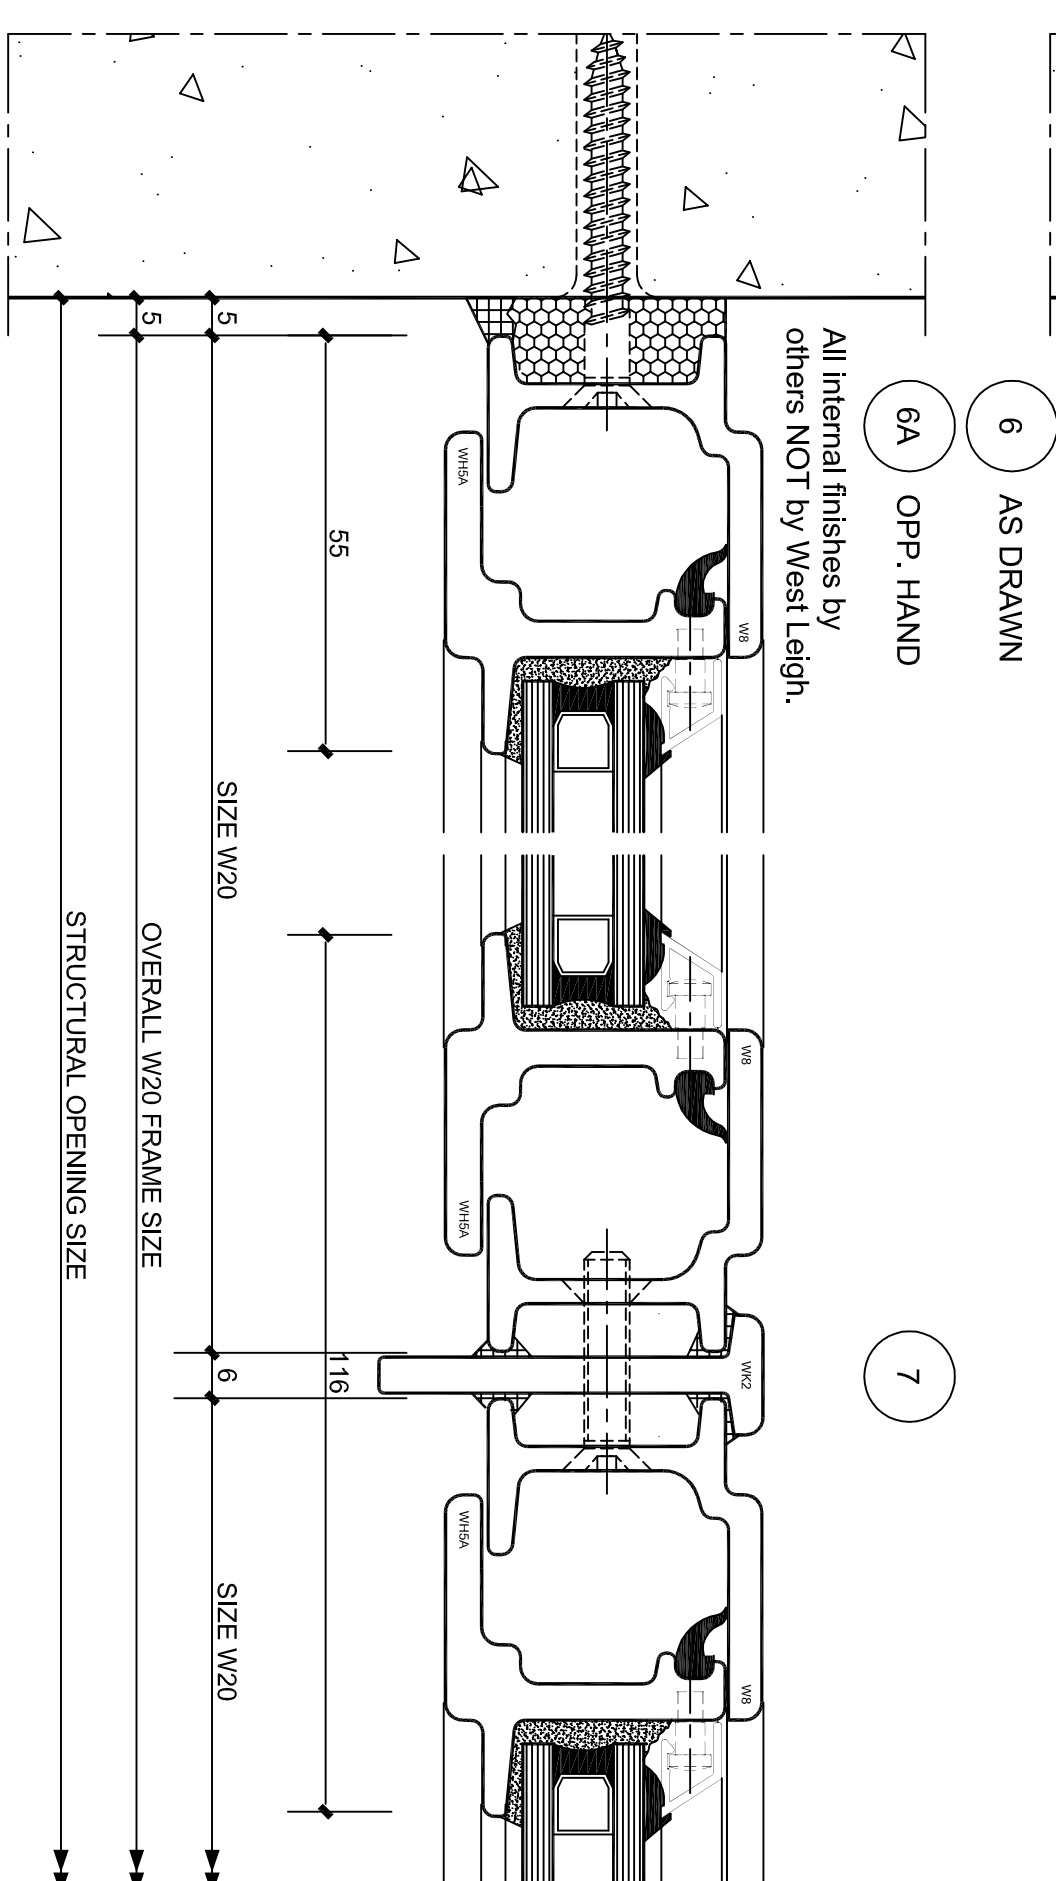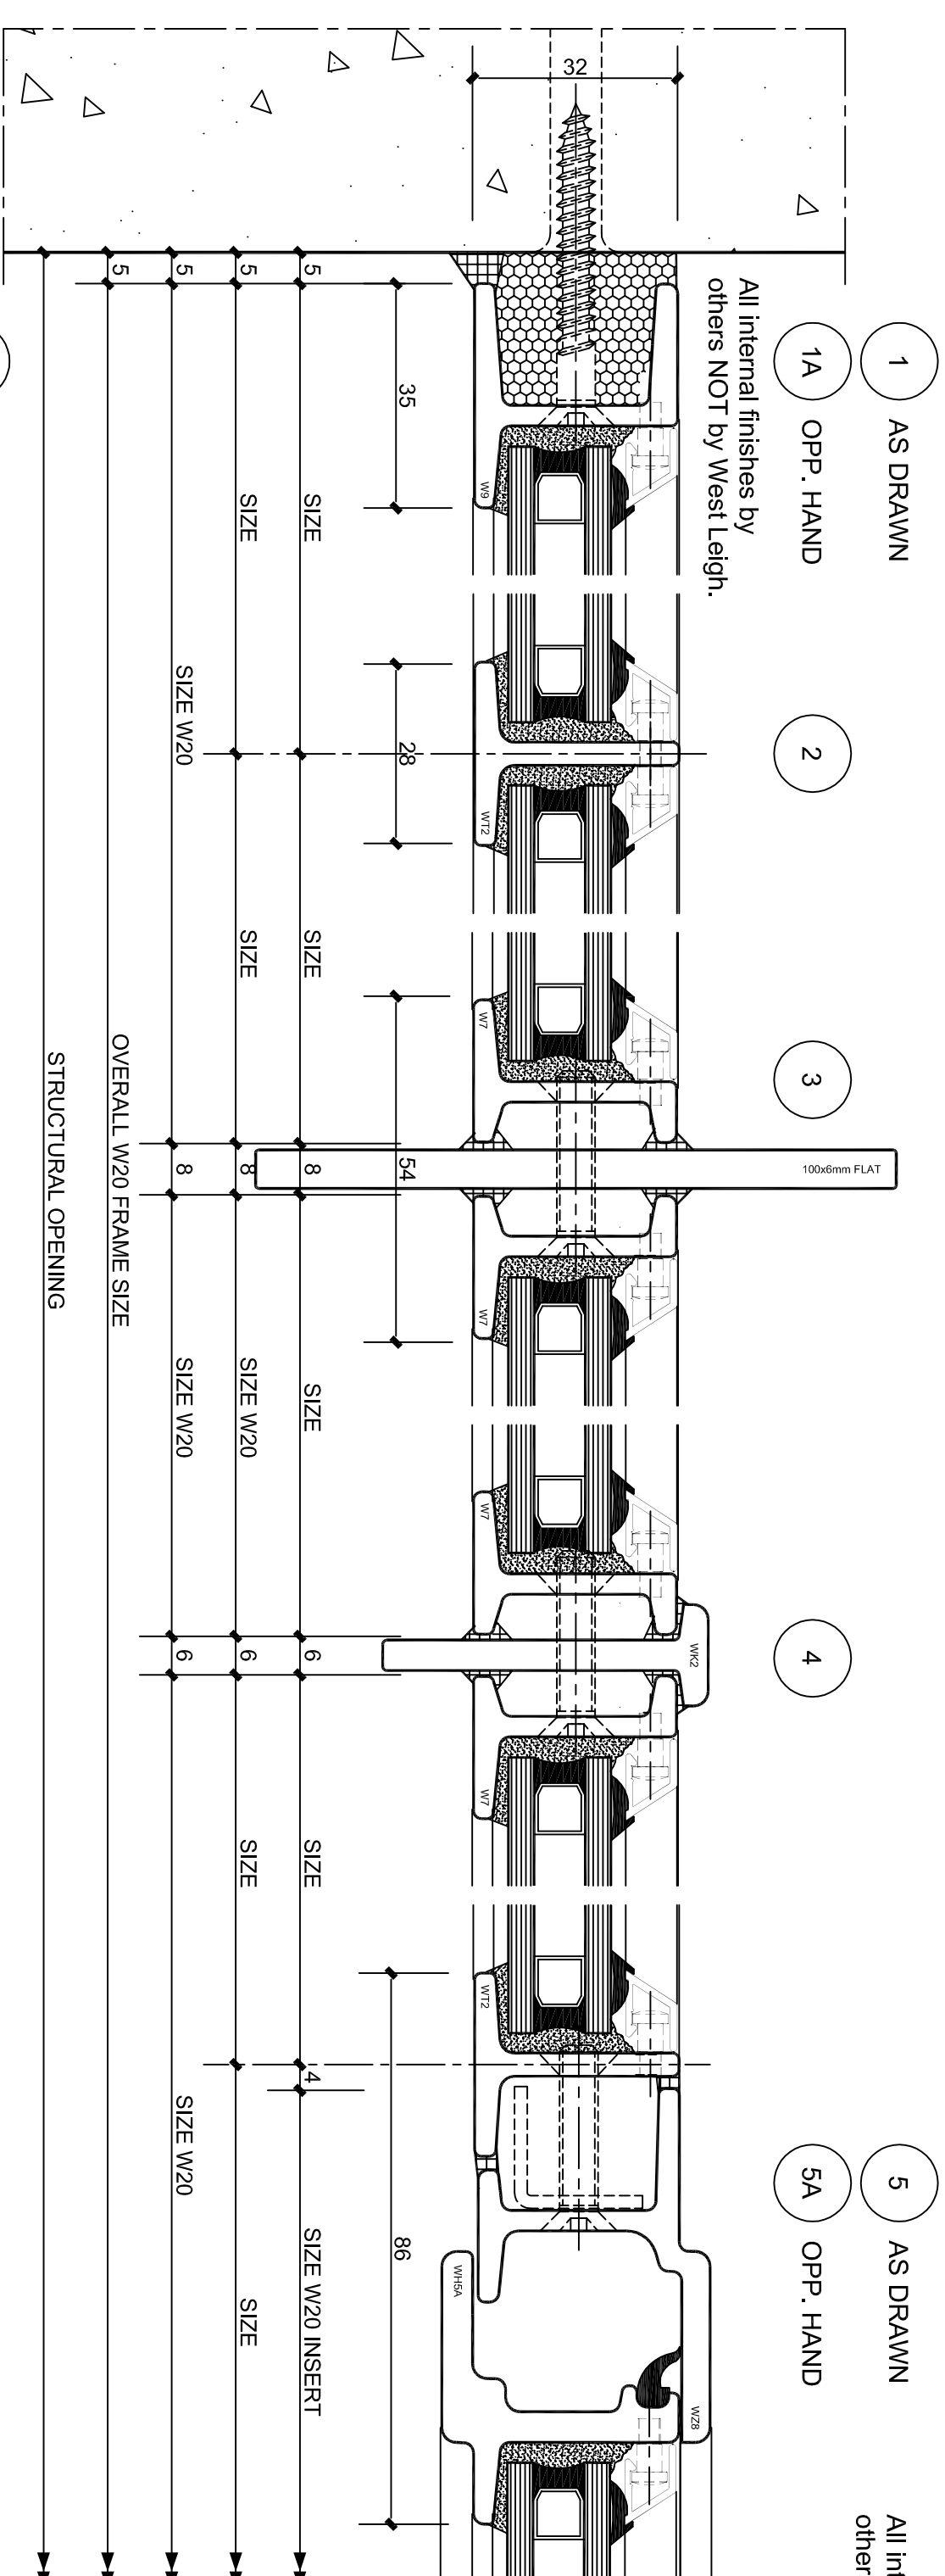

WEST
LEIGH

constructionline

FENSA

Registered Company

Sisal Window Association

HEAD OFFICE:
WEST LEIGH LIMITED
11-13 Spa Road, London, SE16 3RB
Telephone: 0207-232-0090
Facsimile: 0207-232-1783
Web: www.west-leigh.co.uk
email: info@west-leigh.co.uk

SPECIFICATION

CONSTRUCTION W20 Steel Sections

MATERIAL Mild steel

FIXING BY West Leigh Limited,

GLASS BY West Leigh Limited.

GLAZING BY Standard CSK.

FIXING HOLES Chamfered aluminium clip on.

GLAZING BEADS 16mm Double Glazed Units

EXT MASTIC BY West Leigh Limited, T.B.C.

INT MASTIC BY Others. Amosil / 1096 Silicone recommended

FINISH Hot Dipped Galvanised & Polyester Powder Coated, RAL colour and gloss level T.B.C.

FITTINGS

GLAZING NOTES

16mm Double Glazed Units to comprise:

4mm Soft coat Low E Toughened glass inner pane

8mm Krypton gas filled cavity

4mm Clear float Toughened outer pane

CONTRACTS NO. -

WORKS NO. P.

SITE ENTERPRISE HOUSE

133 BLYTH ROAD, HAYES

MIDDLESEX

TITLE OF DRAWING PROPOSED ELEVATIONS AND DETAILS OF REPLACEMENT W20 SECTION STEEL WINDOWS.

SCALE 1:20 @ A1

DRAWN 03.03.16

CHECKED -

REVISION STATUS FOR APPROVAL

CE.91429-03

Please note that permissible bead tolerances of up to 2mm may occur as part of the standard manufacturing tolerances.

AMENDMENTS

- -

- -