


EXTERNAL ELEVATIONS

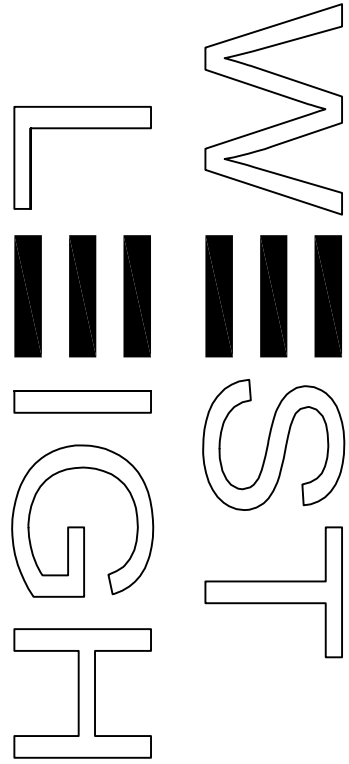


HEAD OFFICE:
WEST LEIGH LIMITED
11-13 Steel Road, London, SE16 3AB
Telephone: 020-7232-0050
Facsimile: 020-7232-7183
Web: www.west-leigh.co.uk
email: info@west-leigh.co.uk

FENSA
Registered Company


constructionline
Steel Window Association

SPECIFICATION	
CONSTRUCTION	W20 Steel Sections
MATERIAL	Mild steel.
FIXING BY	West Leigh Limited.
GLASS BY	West Leigh Limited.
FIXING HOLES	Standard CSK.
GLAZING BEADS	Chamfered aluminium clip on.
GLAZE	10mm Double Glazed Units
EXT. MASTIC BY	West Leigh Limited, T.B.C.
INT. MASTIC BY	Others. Akosil 1096 Silicone recommended.
FINISH	Hot Dipped Galvanised & Polyester Powder Coated. RAL colour and gloss level T.B.C.



FITTINGS

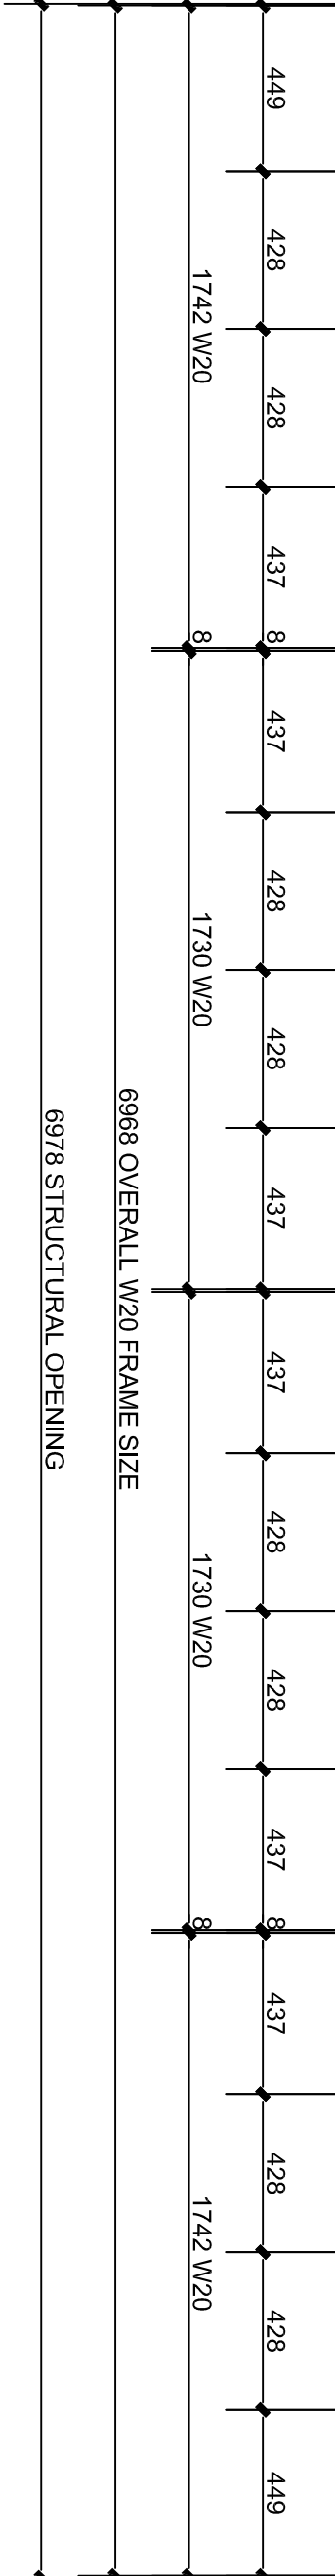

TYPE H
West Elevation

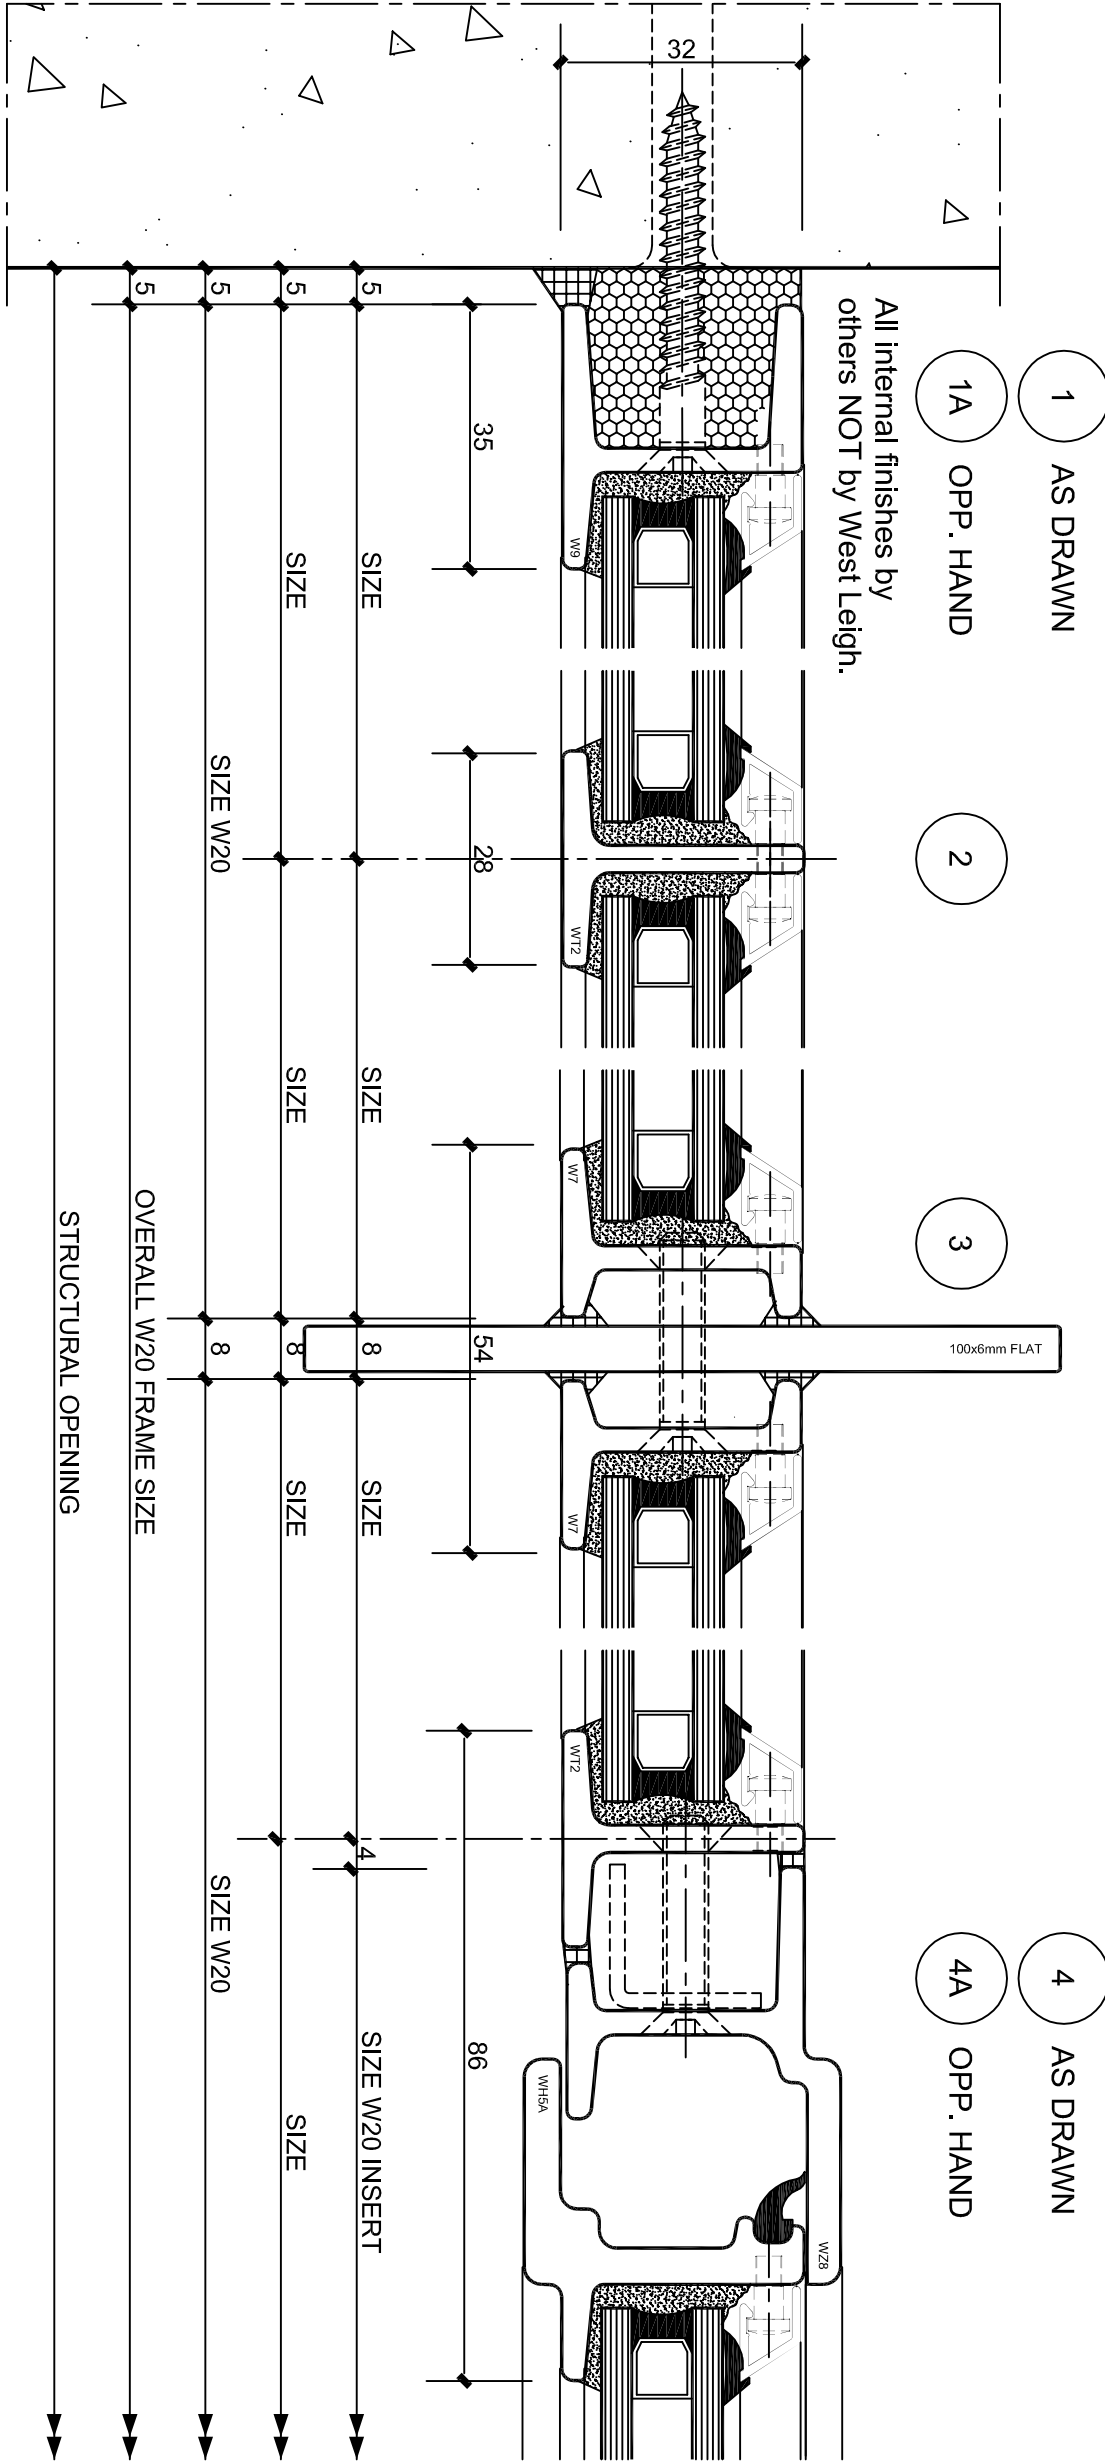

THE DETAILS AND DIMENSIONS CONTAINED ON THIS DRAWING ARE INDICATIVE ONLY AND SHOULD NOT BE TAKEN AS MANUFACTURING DIMENSIONS OR DETAILS. ALL MANUFACTURING DIMENSIONS AND DETAILS ARE TO BE SITE SURVEYED.

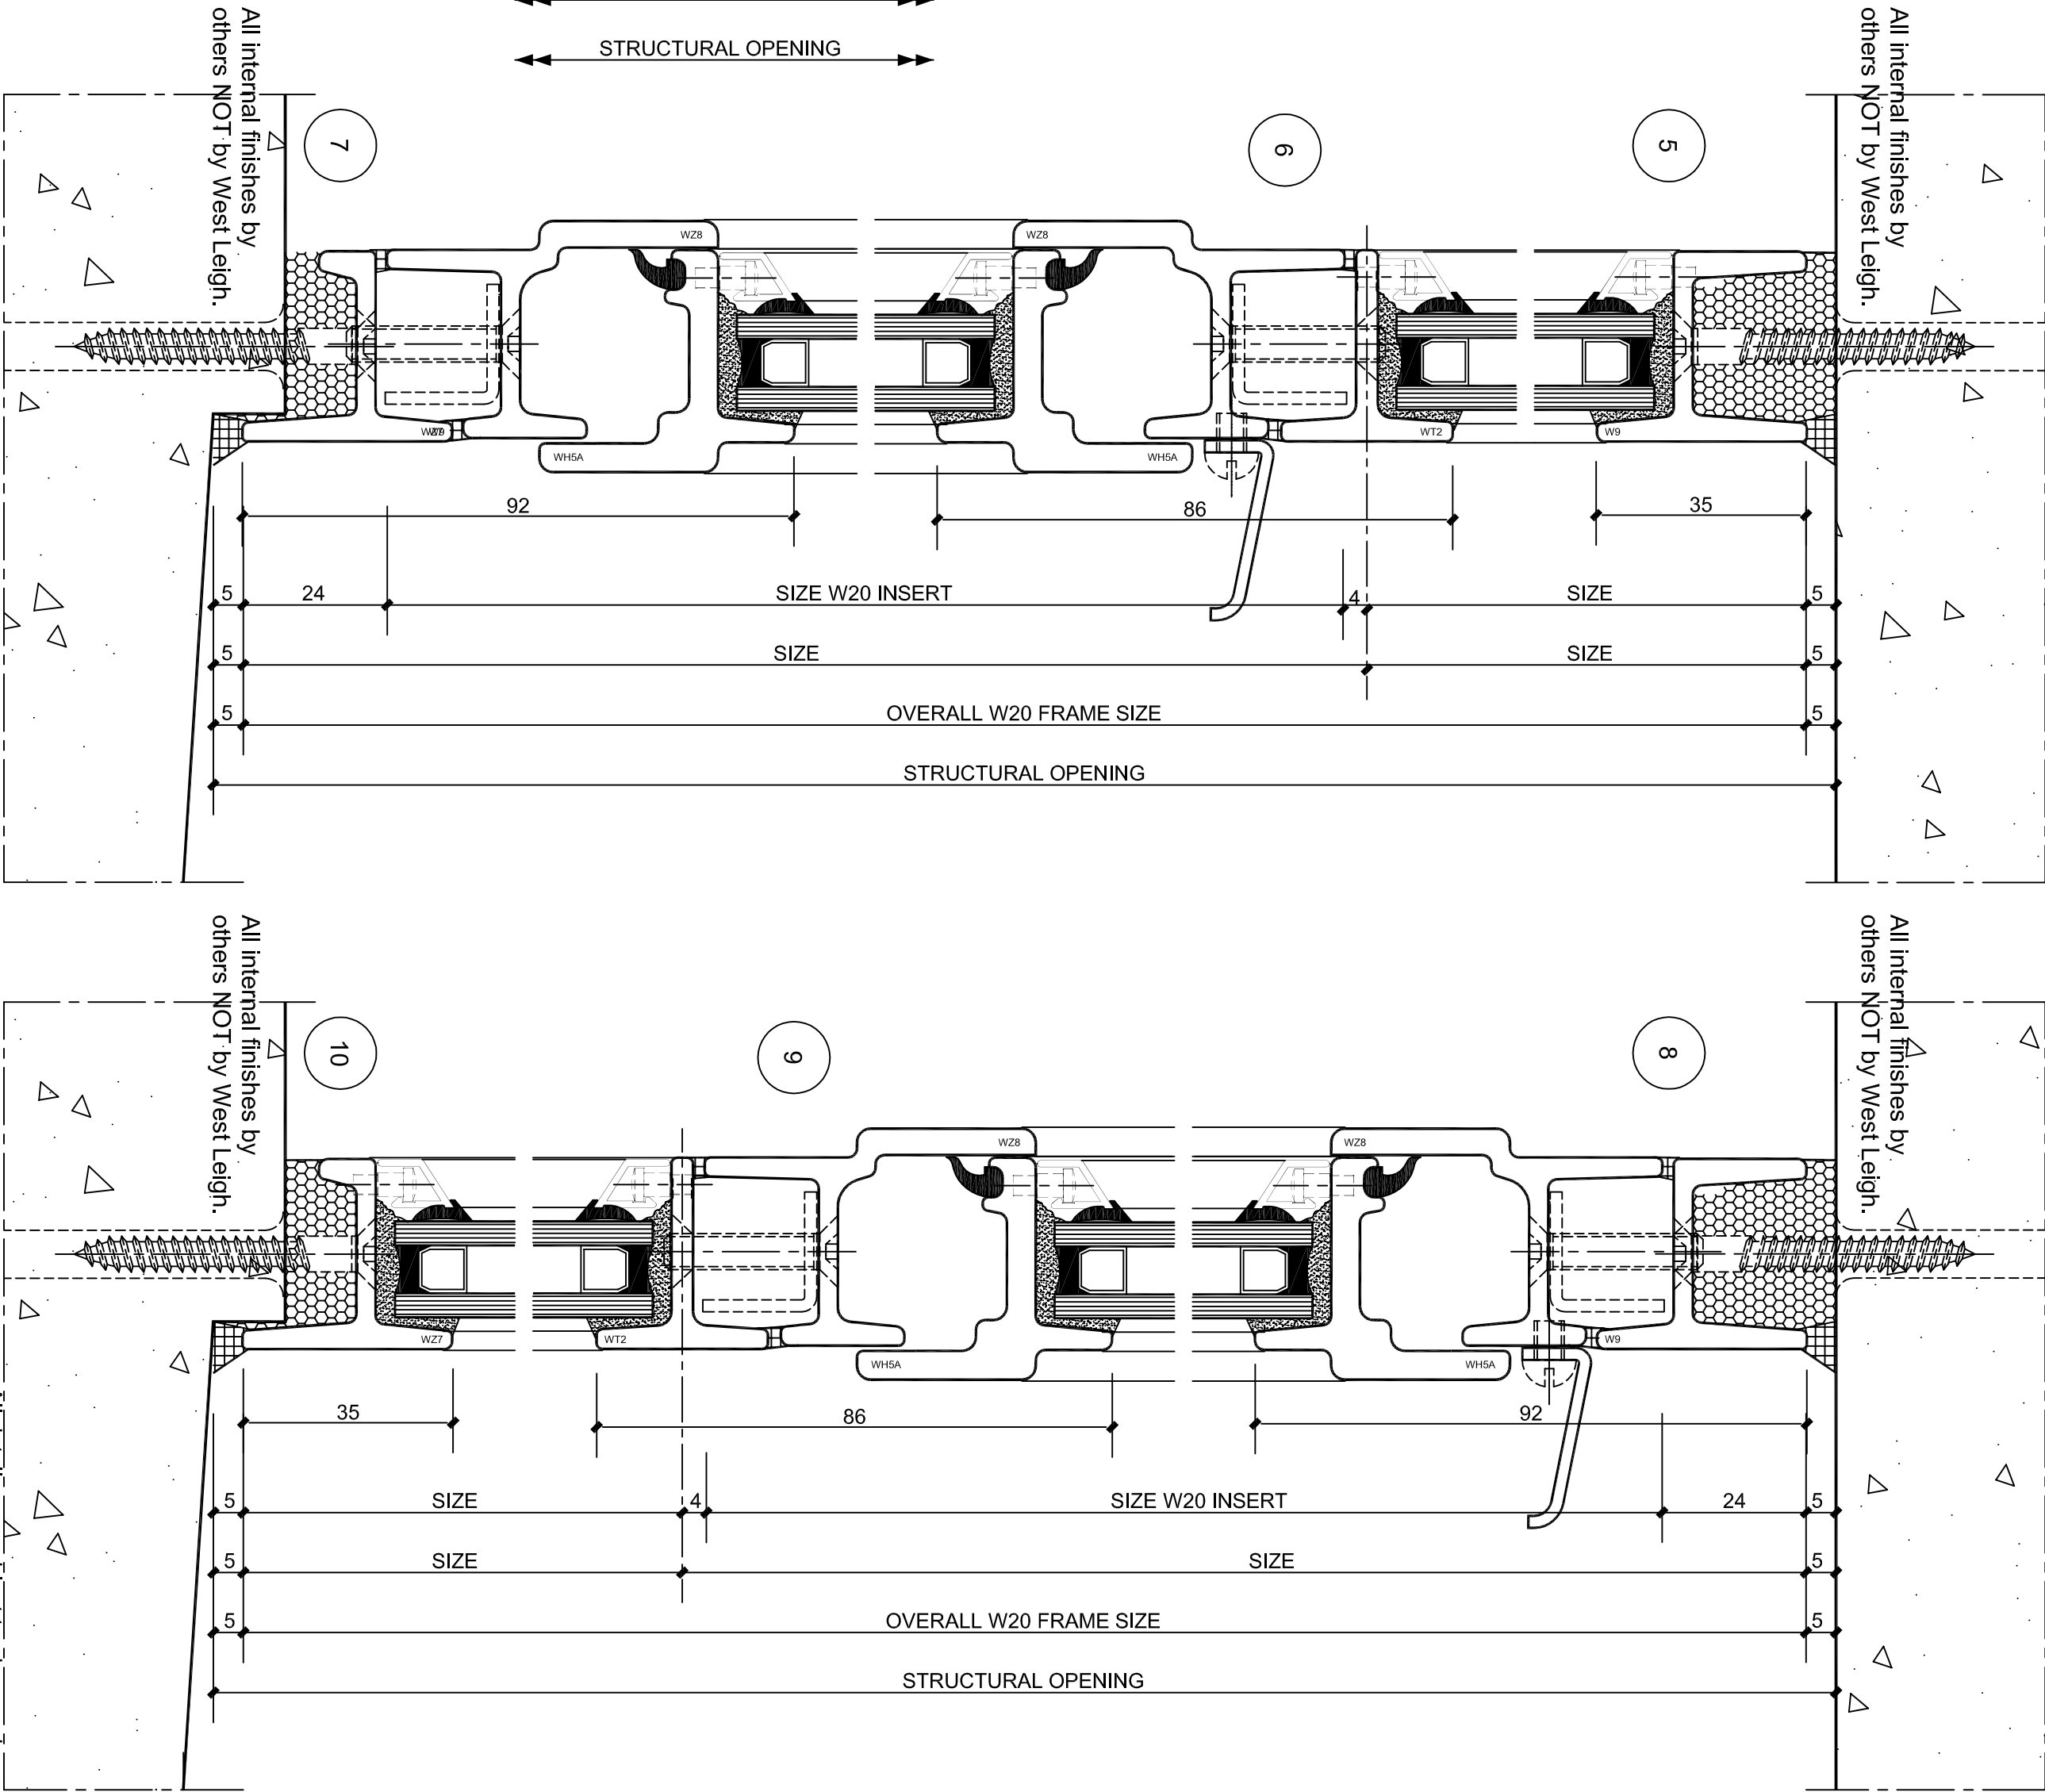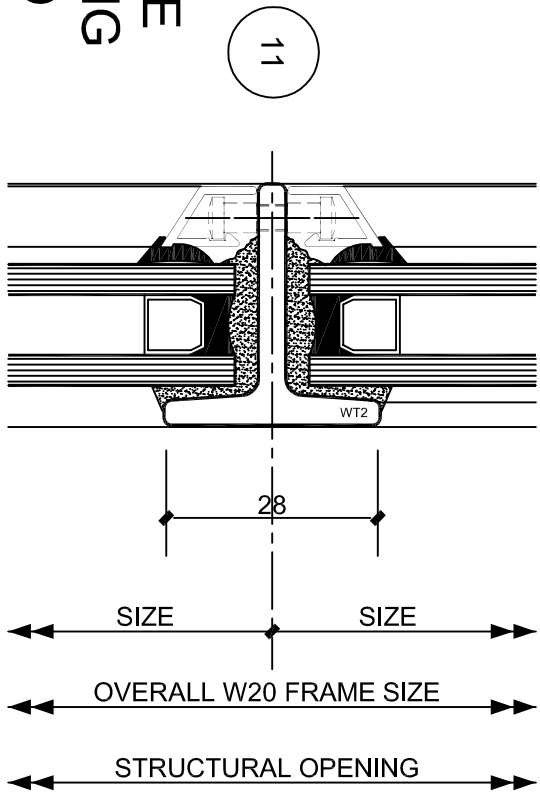

GLAZING NOTES			
10mm Double Glazed Units to comprise:			
4mm Soft coat Low E Toughened glass inner pane			
8mm Krypton gas filled cavity			
4mm Clear float Toughened outer pane			
Please note that permissible bead tolerances of up to 2mm may occur as part of the standard manufacturing tolerances.			
AMENDMENTS			
-	-	-	-
CONTRACTS NO. -			
WORKS NO. P.			
SITE			
ENTERPRISE HOUSE			
133 BLYTH ROAD, HAYES			
MIDDLESEX			
TITLE OF DRAWING			
PROPOSED ELEVATIONS AND DETAILS OF REPLACEMENT W20 SECTION STEEL WINDOWS.			
SCALE		DRAWN	
1:20 @ A1		03.03.16	TOM
DRAWING NO.		CHECKED	REVISION
CE.91429-05		-	-
STATUS		FOR APPROVAL	